



NOTE:
THIS SCHEME IS SUBJECT TO OBTAINING ALL NECESSARY STATUTORY AND OTHER CONSENTS. ALL DIMENSIONS MUST BE VERIFIED ON SITE. NO DIMENSIONS TO BE SCALED FROM THIS DRAWING. ANY DISCREPENCIES MUST BE REPORTED TO 32 DESIGN ARCHITECTS.
THIS DRAWING IS THE PROPERTY OF 32 DESIGN ARCHITECTS AND IS PROTECTED BY COPYRIGHT AND INTELLECTUAL PROPERTY RIGHTS. THIS DRAWING MAY NOT BE REPRODUCED IN WHOLE OR IN PART WITHOUT EXPRESS PERMISSION BY 32 DESIGN ARCHITECTS.




REAR ELEVATION

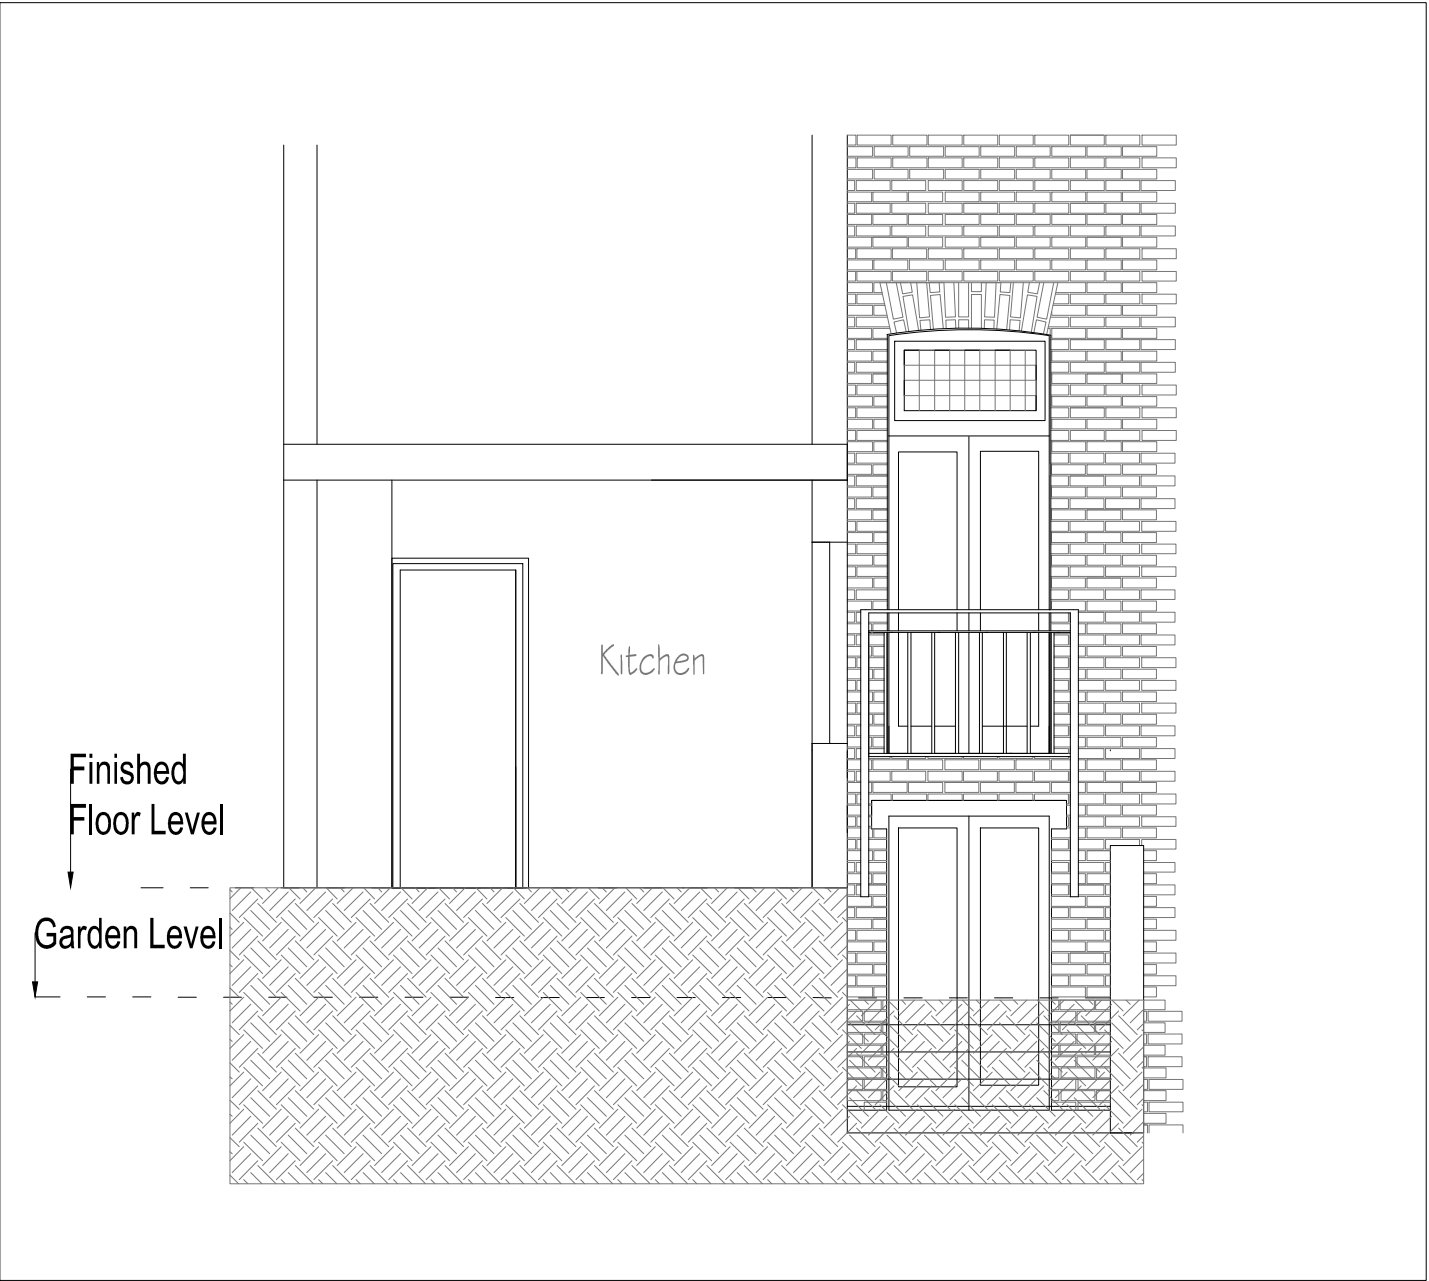

SECTION A-A

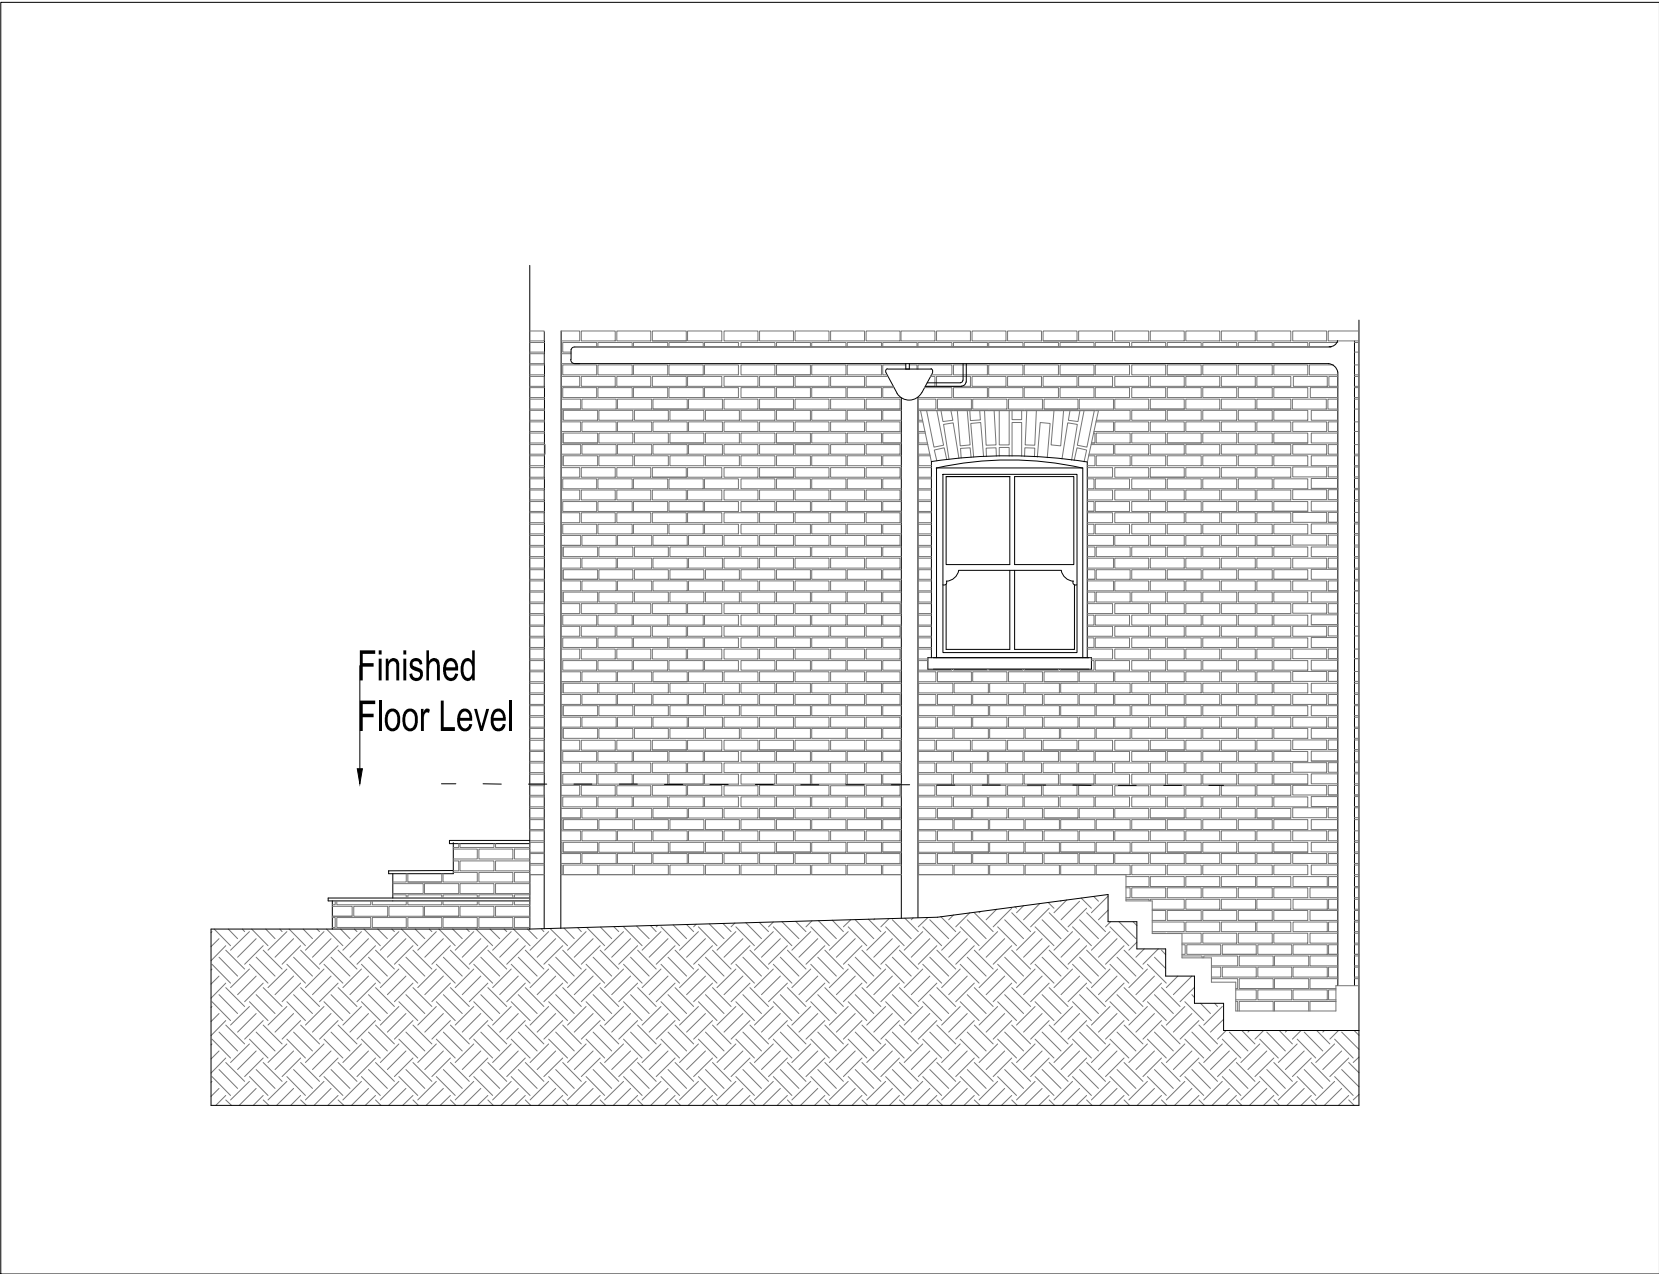

SIDE ELEVATION

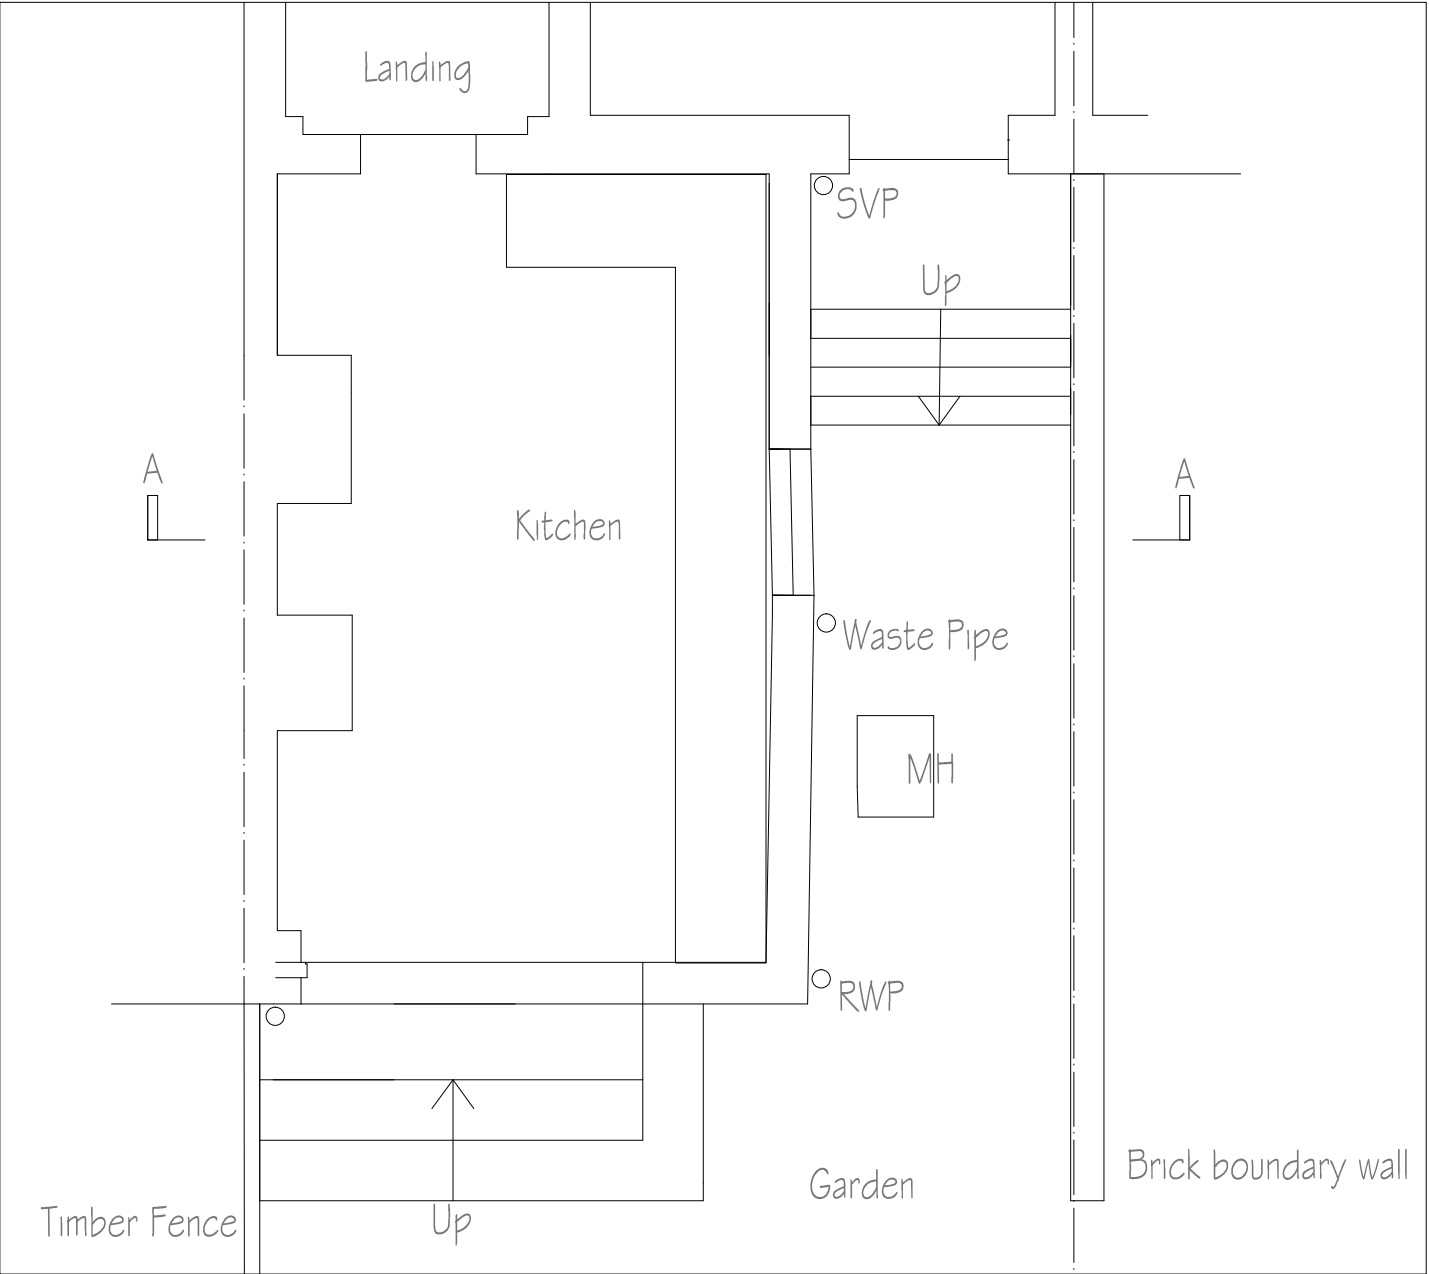

FLOOR PLAN

32design Architects Lawford House, 4 Albert Place, London N3 1QA T: 0208 343 4850 F: 0208 343 4848 E: mail@32design.net	Project	Title	Client	Date:	Scale:	Revisions	
	Proposed Extension and Alterations	EXISTING PLAN, SECTION AND ELEVATIONS	Mr.G & Mrs. K. Ritchie	June 2014	1:50 @ A2		
	at			Drawing No.:		R	
	9 Briston Grove, N8 9EX			14-785-E01			