




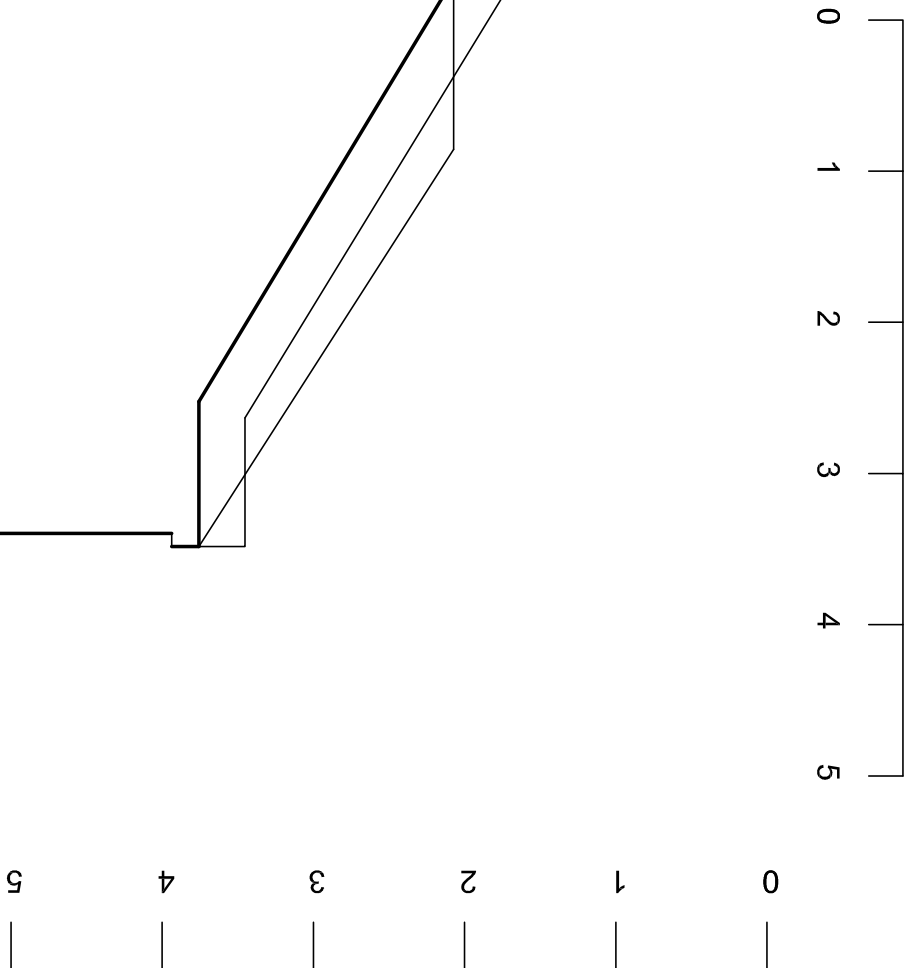


WEST ELEVATION

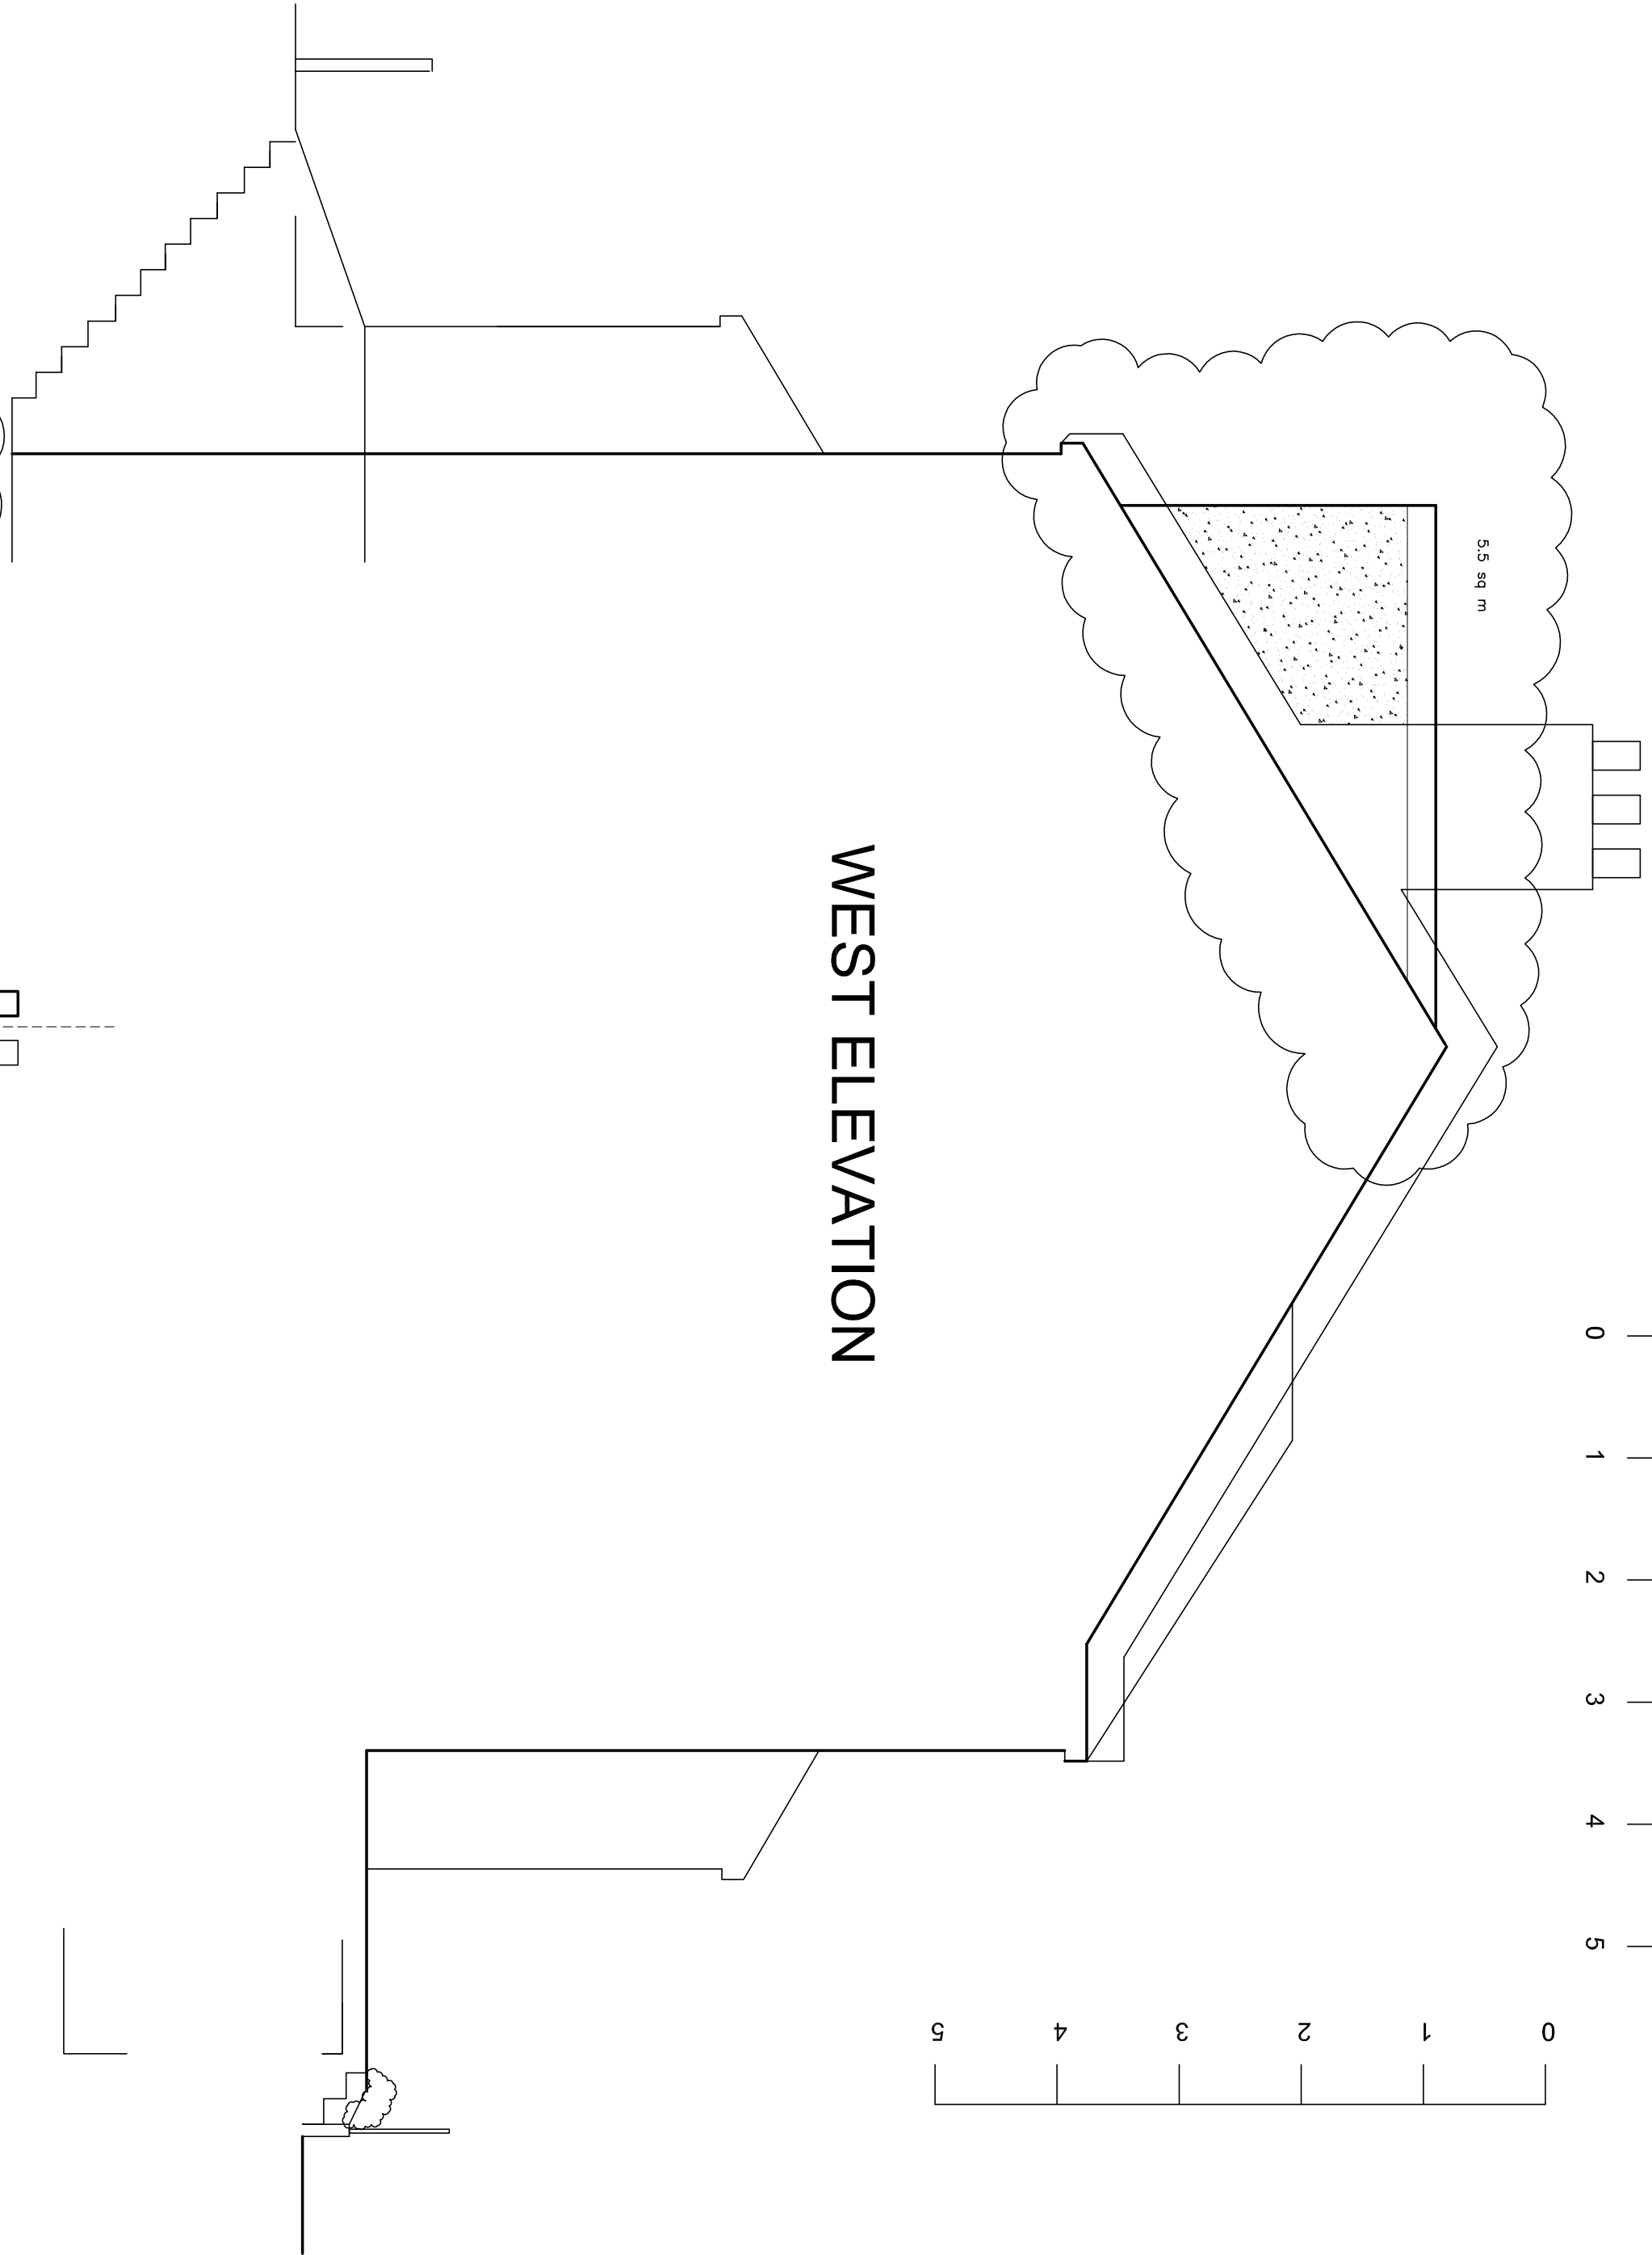


SOUTH ELEVATION

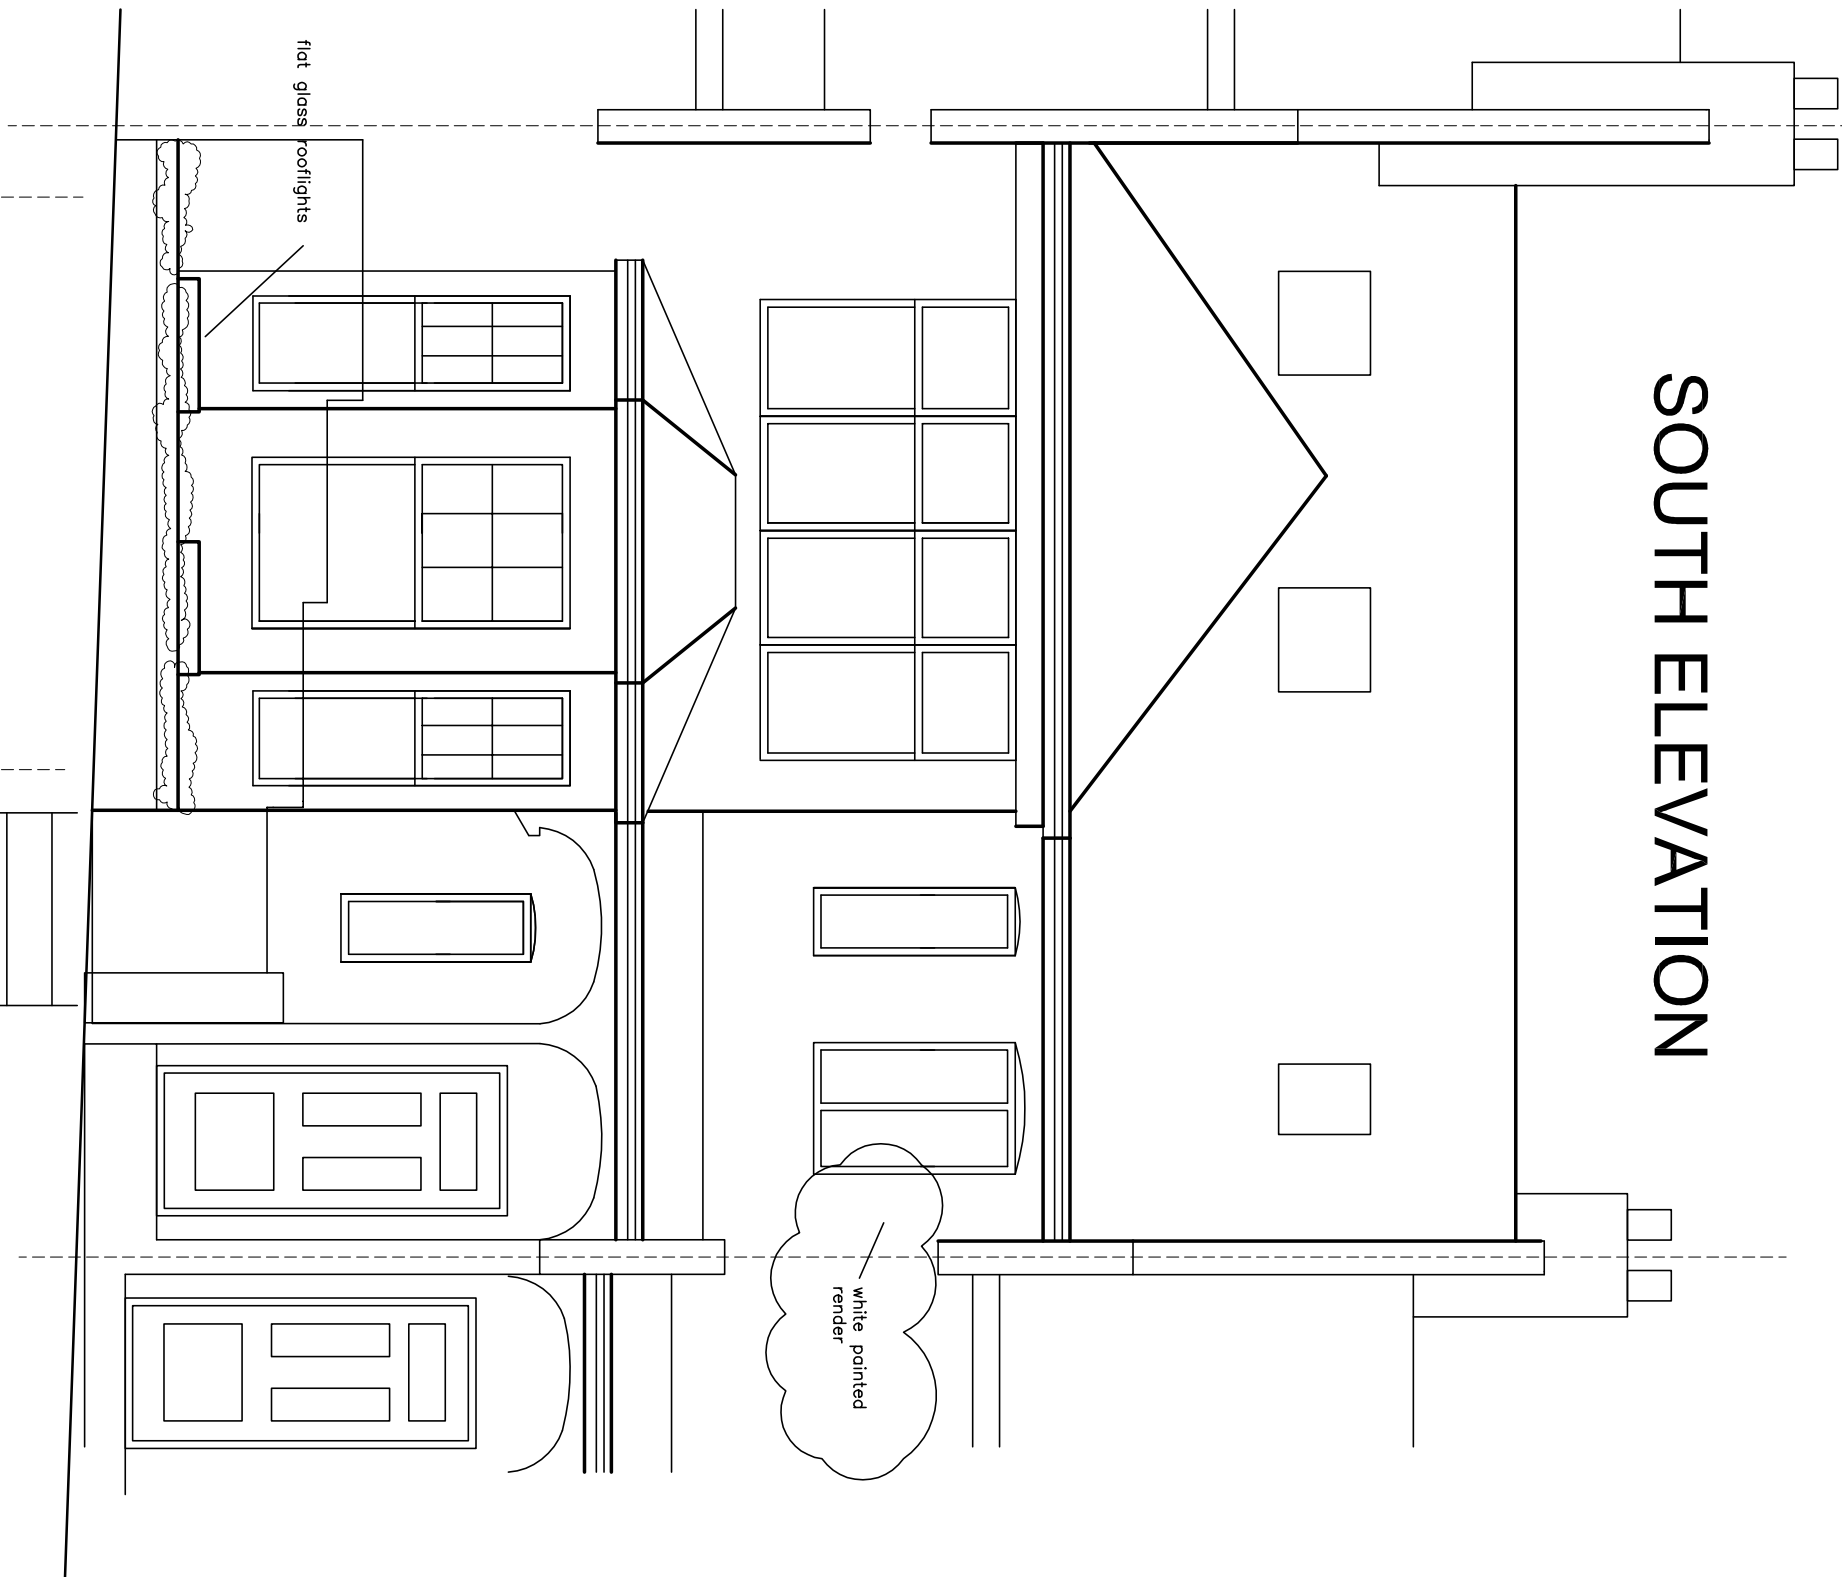

NORTH ELEVATION

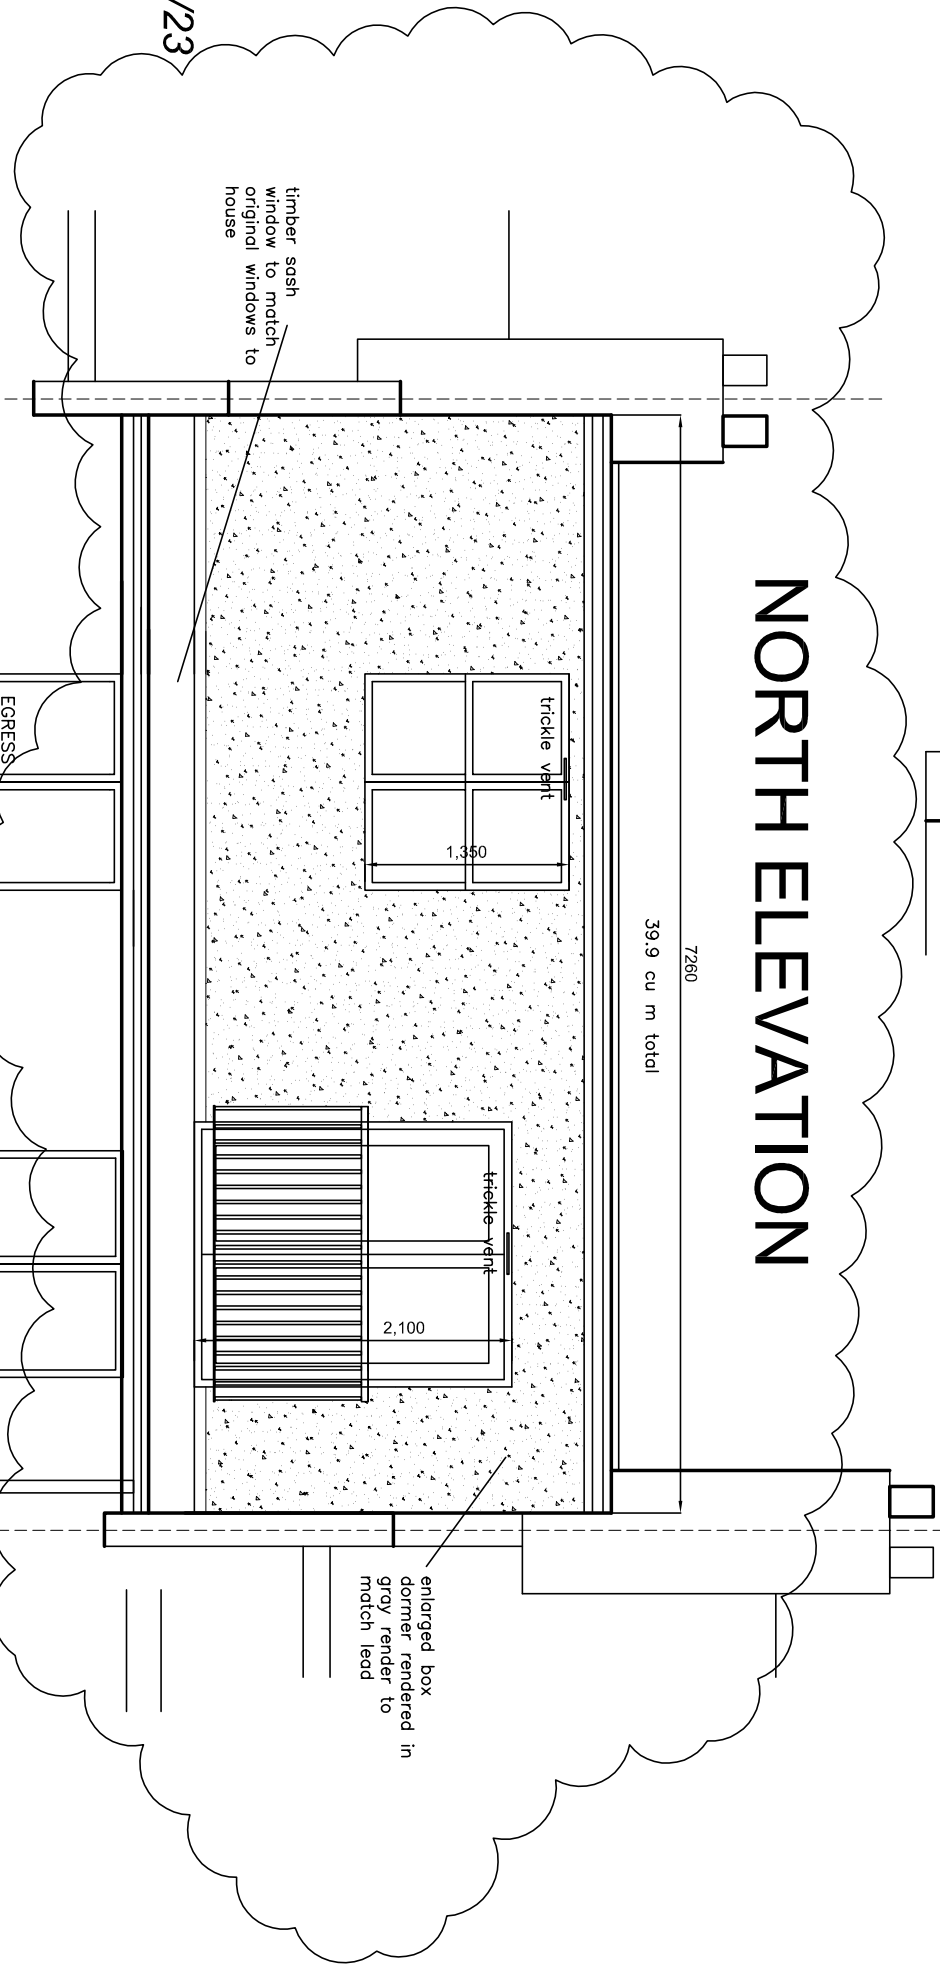

A Box dormer loft conversion 01/23

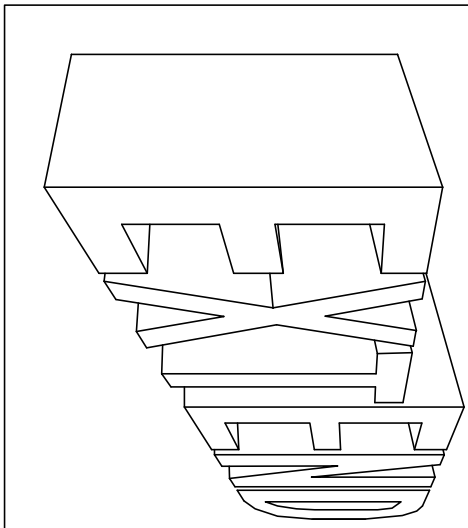

Complete Project Management
38 Oulton Street, N16 5JTS 01662 456460
Email: david.pucknell@bpjy.com

Client

Ms Walker

Project
**29 Woodland Rise
LONDON
N10 3UP**

Drawing Title
**Loft
conversion with dormer**

Scale
1:50

Date
11/20

Drawn by
DP

Dwg. No.

DP 1070/02

Rev.

A

EAST ELEVATION

