

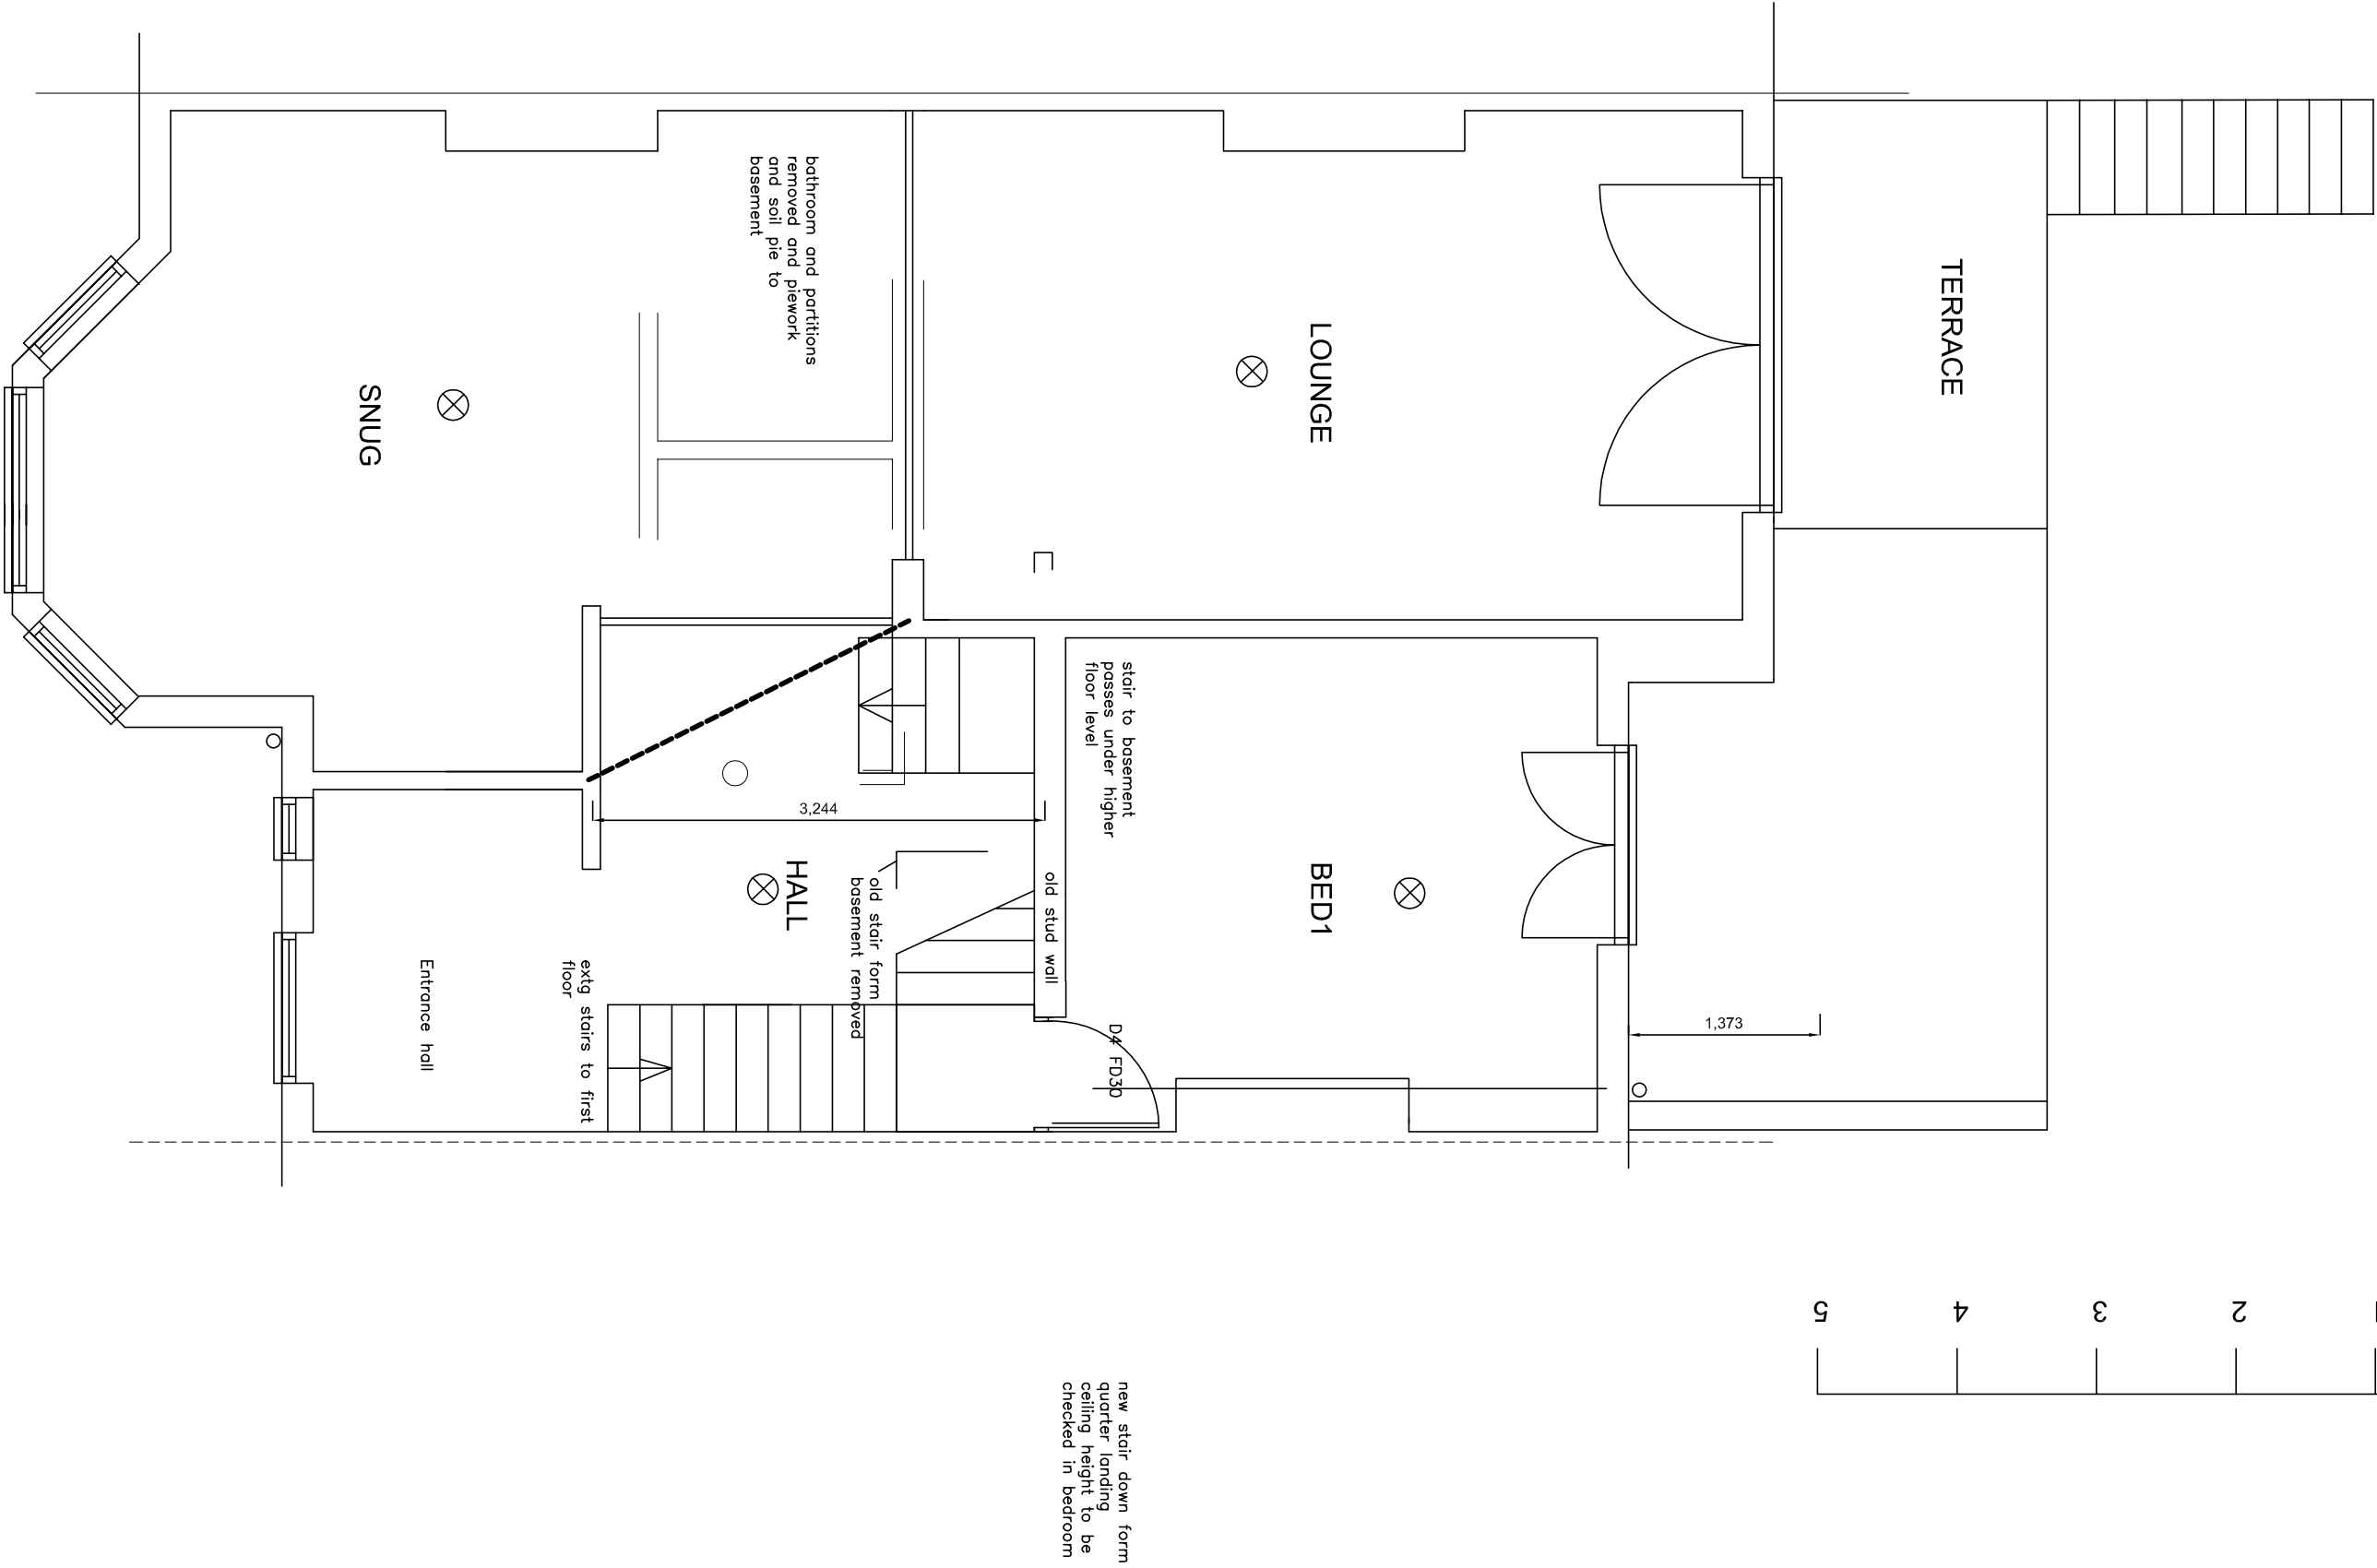


GROUND FLOOR PLAN

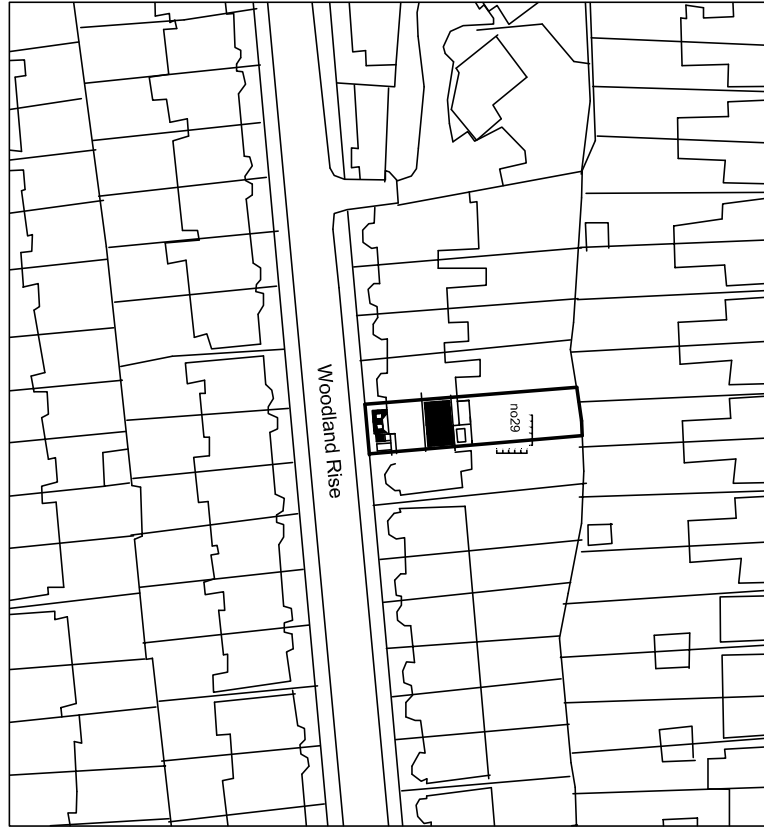


Roof Plan 1:100


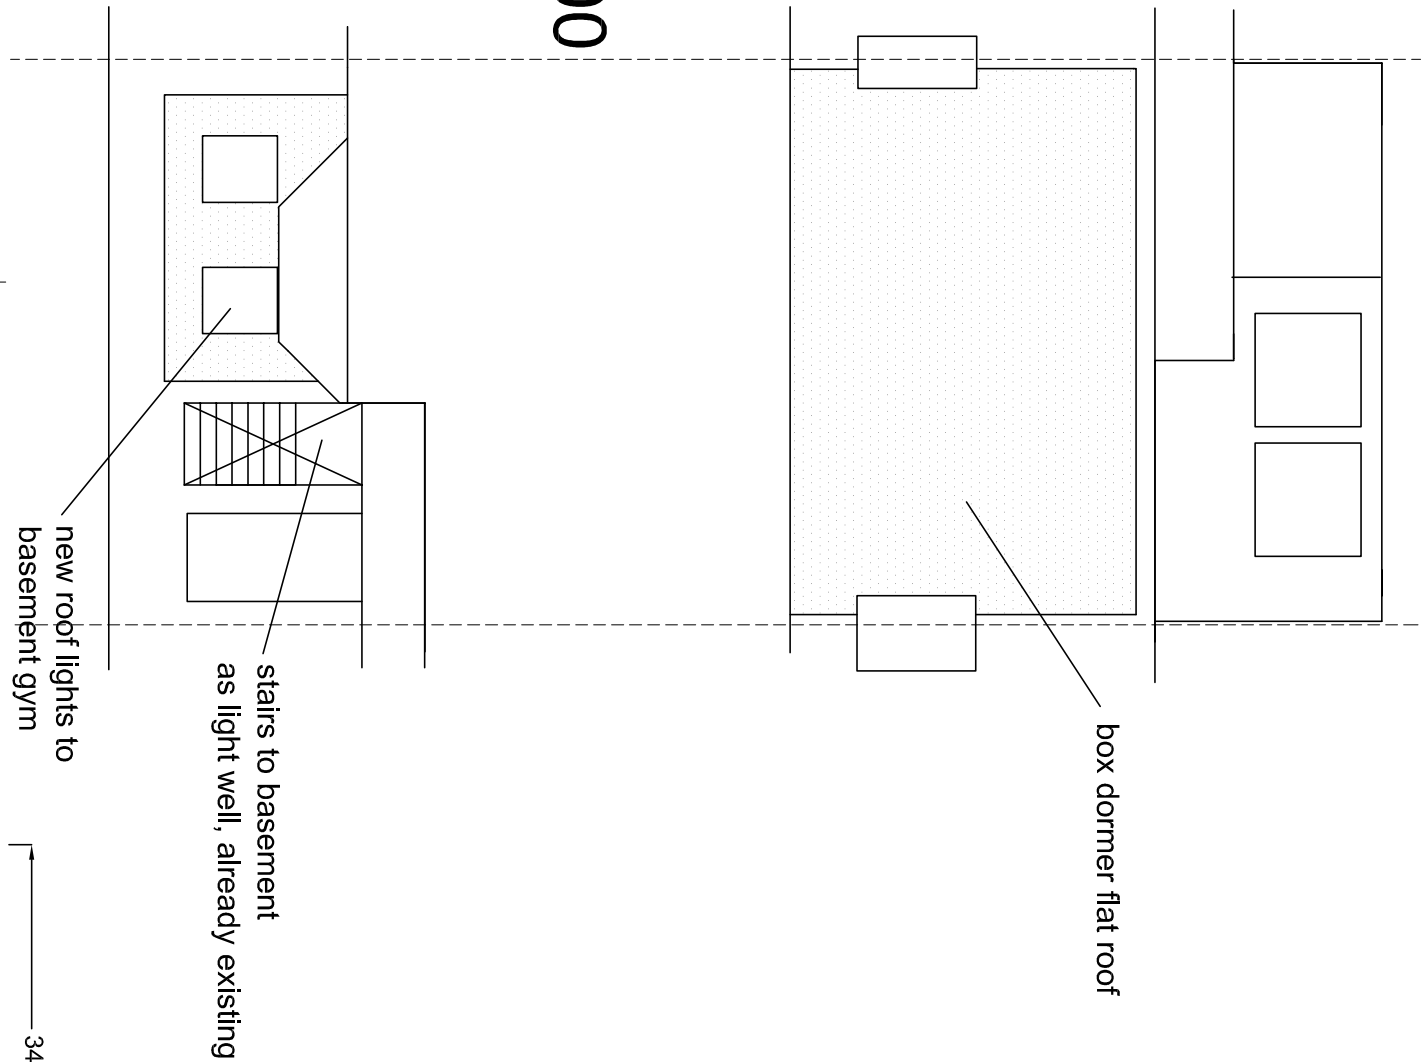


Location 1:1250


FIRST FLOOR PLAN

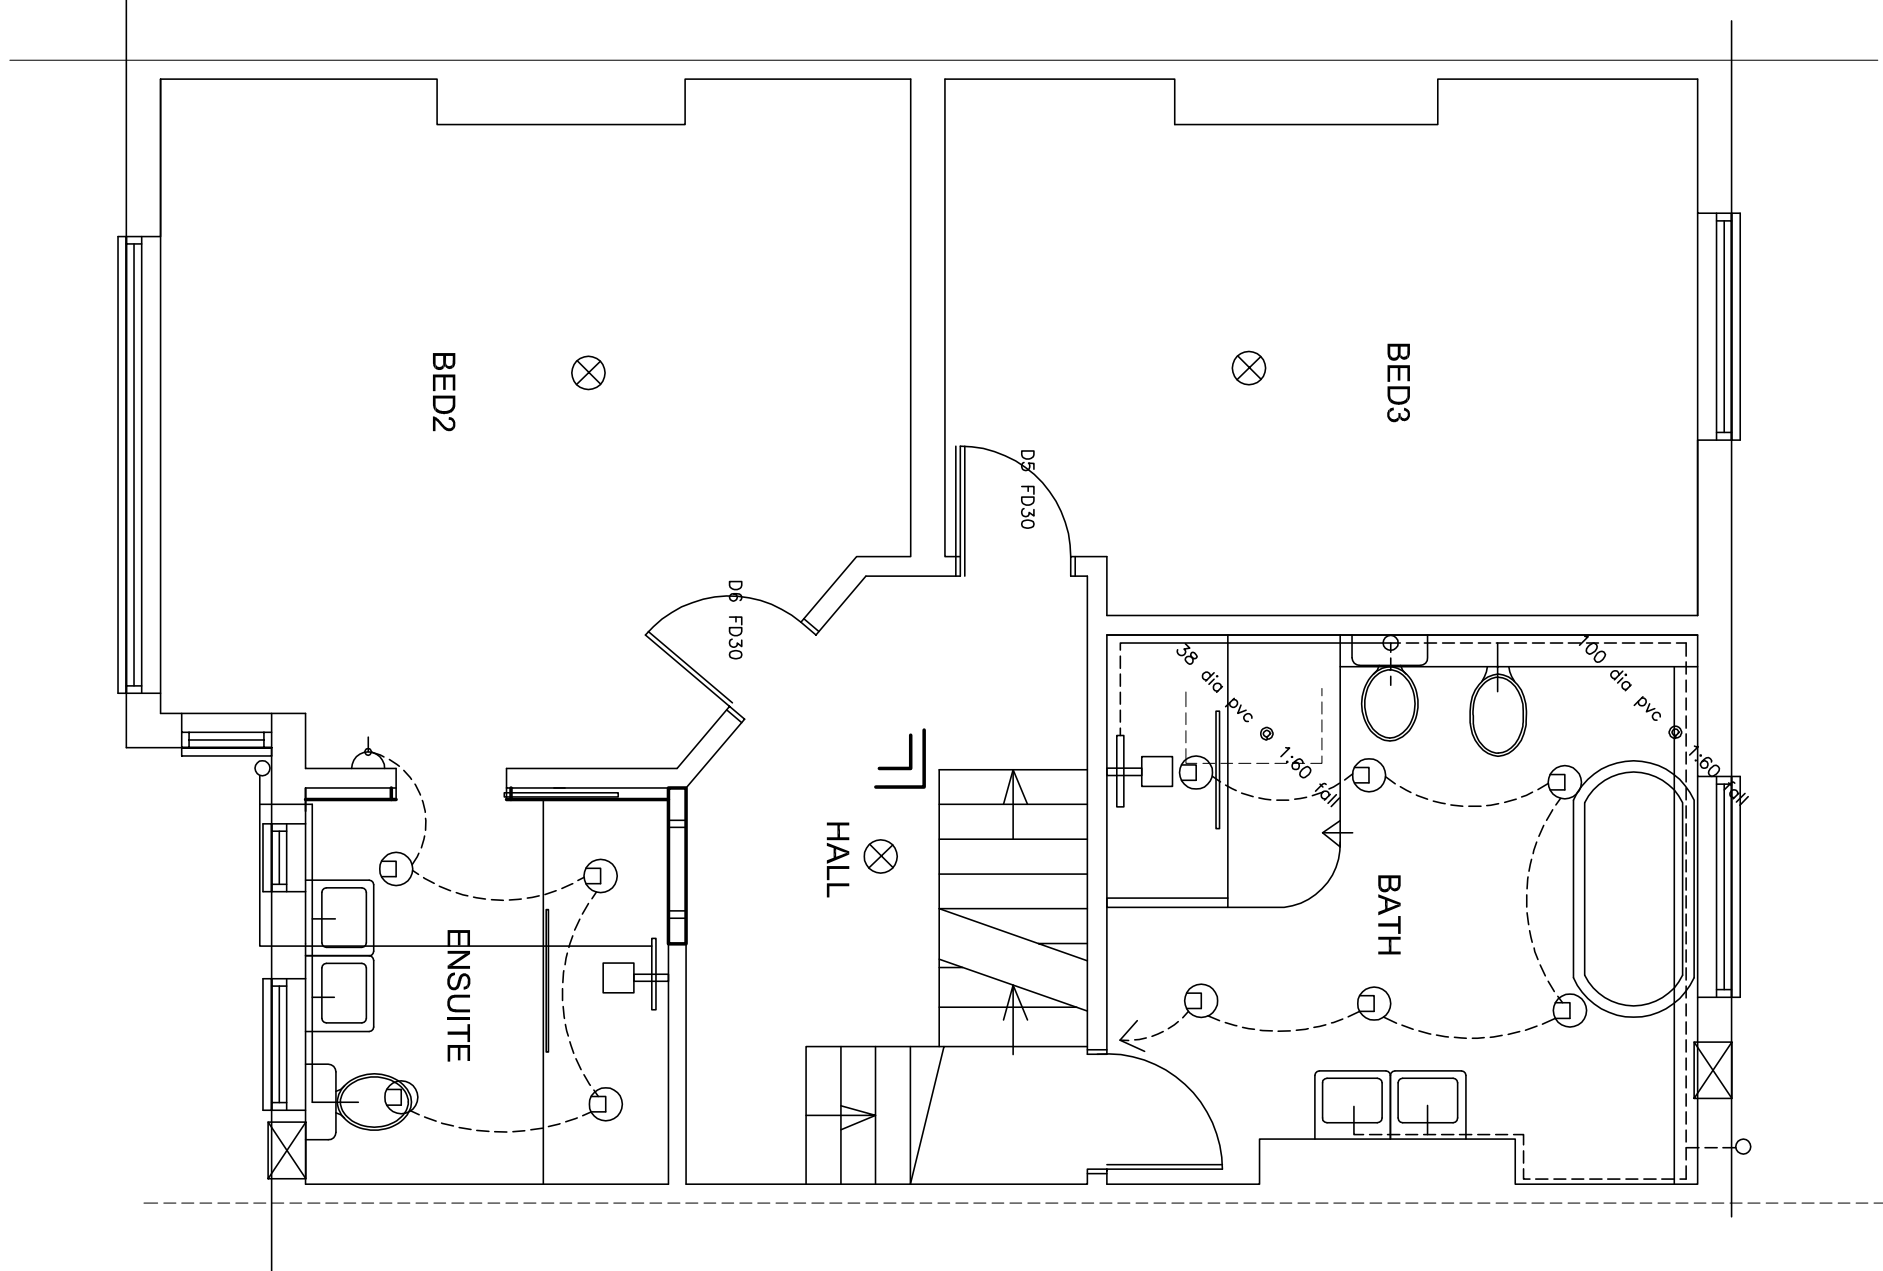

LOFT FLOOR

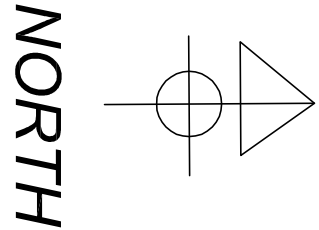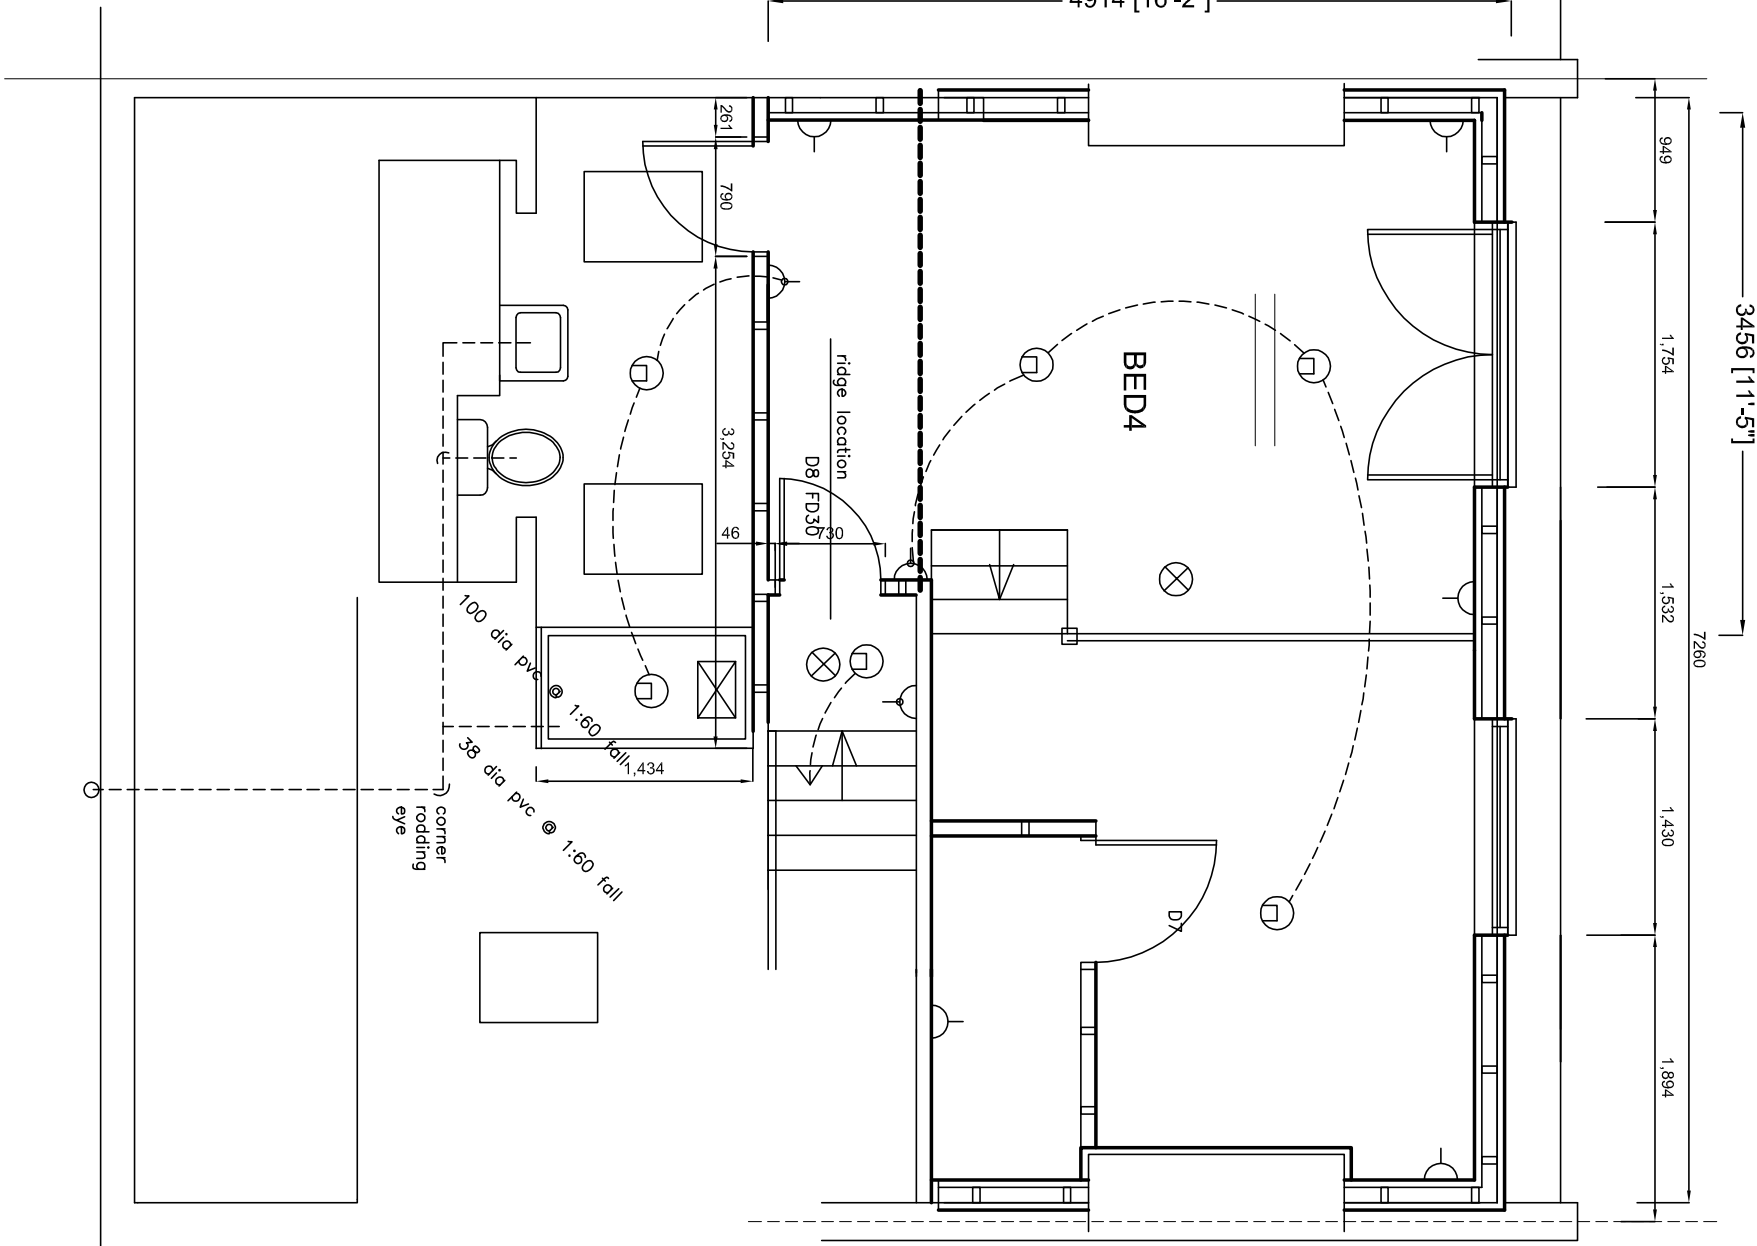

NORTH

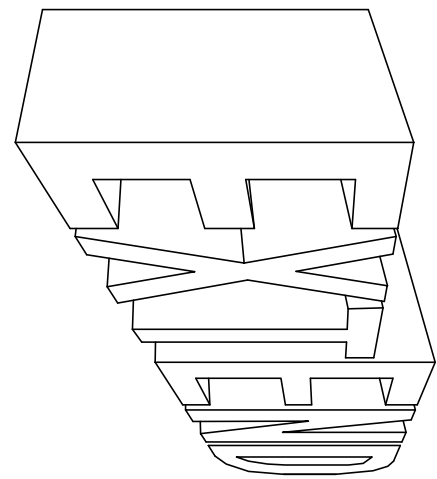

Complete Project Management
89 Queens Street, Hitchin SG4 8TS
E-mail: david.puckett@sky.com

Client
Ms Walker

Project
29 Woodland Rise
LONDON
N10 3UP

Drawing Title Loft conversion with dormer		
Scale	Date	Drawn by
1:50	11/20	DP
Dwg. No.	Rev.	
DP 1070/01	A	

A Box dormer loft conversion 01/23