




A3030 / 101_31 : ELEVATIONS, BLOCK PLAN AND SITE LOCATION PLAN

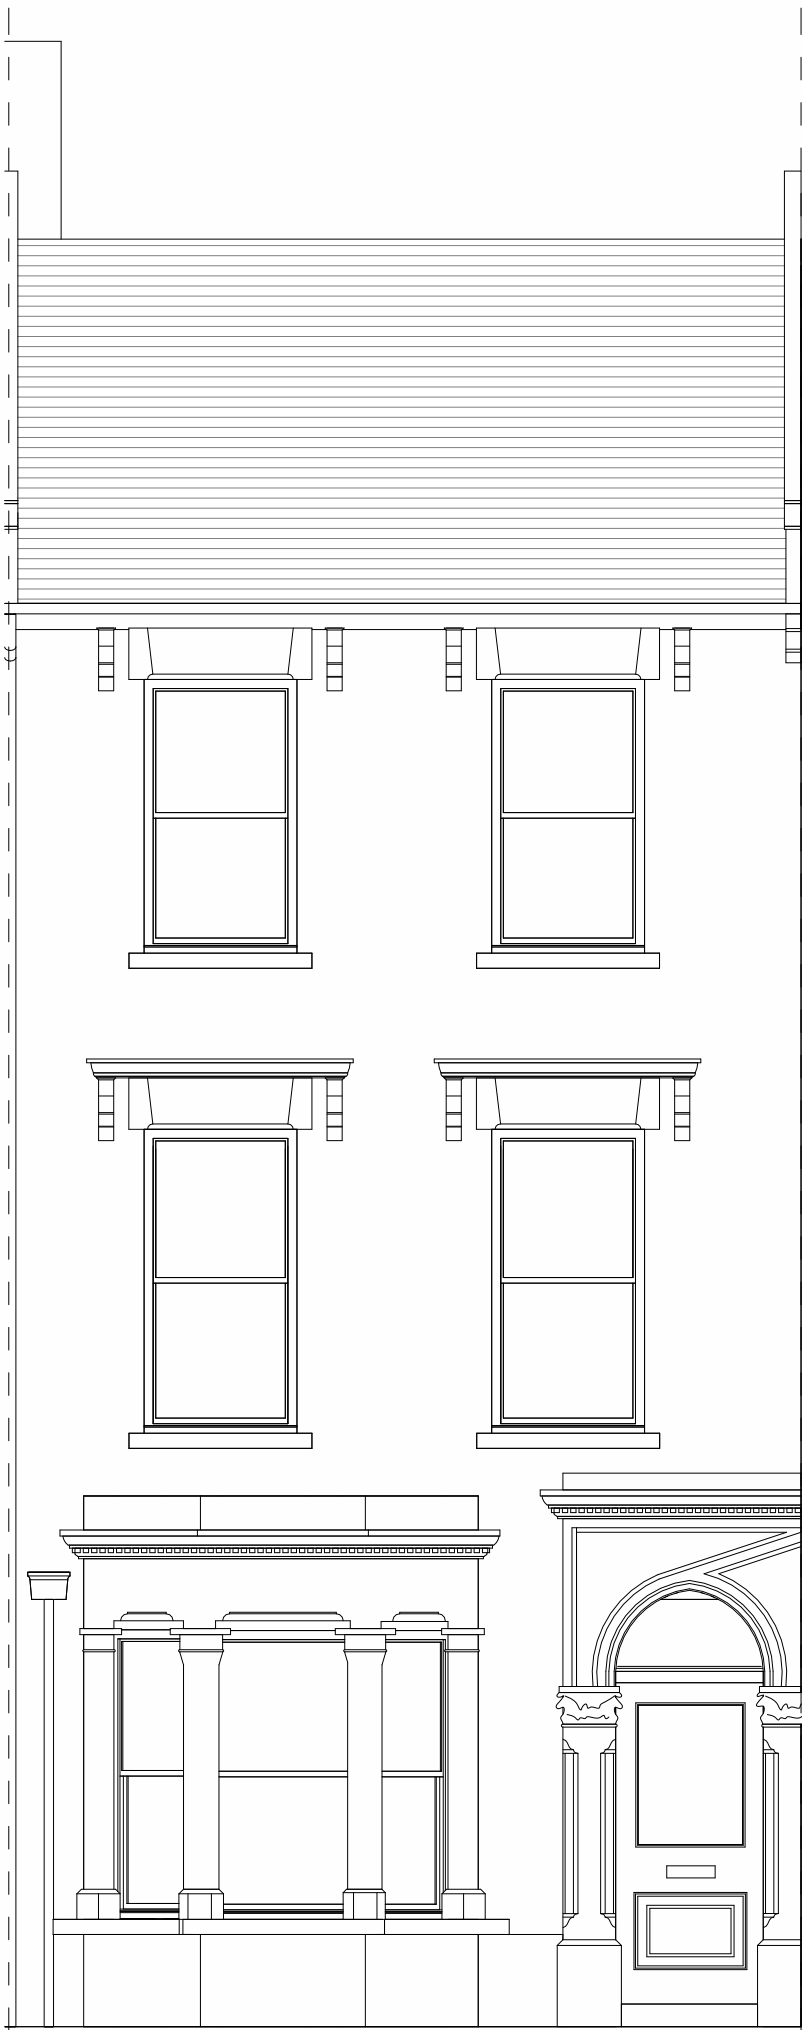


EXISTING FRONT ELEVATION
1 : 50

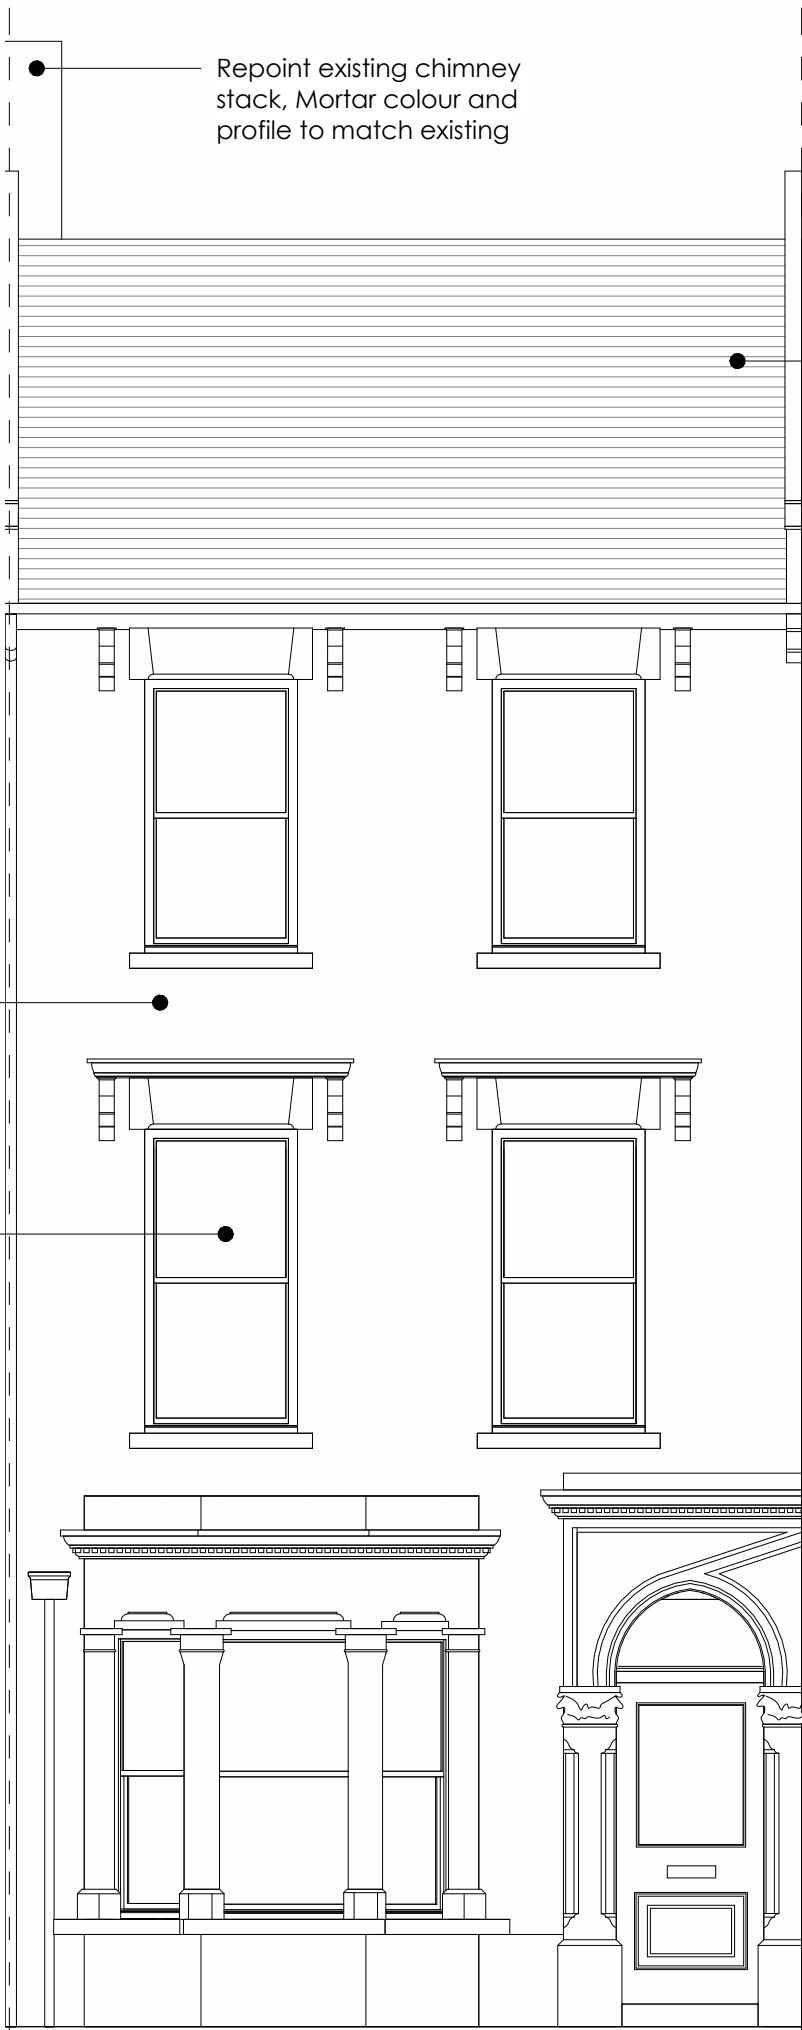

PROPOSED FRONT ELEVATION
1 : 50

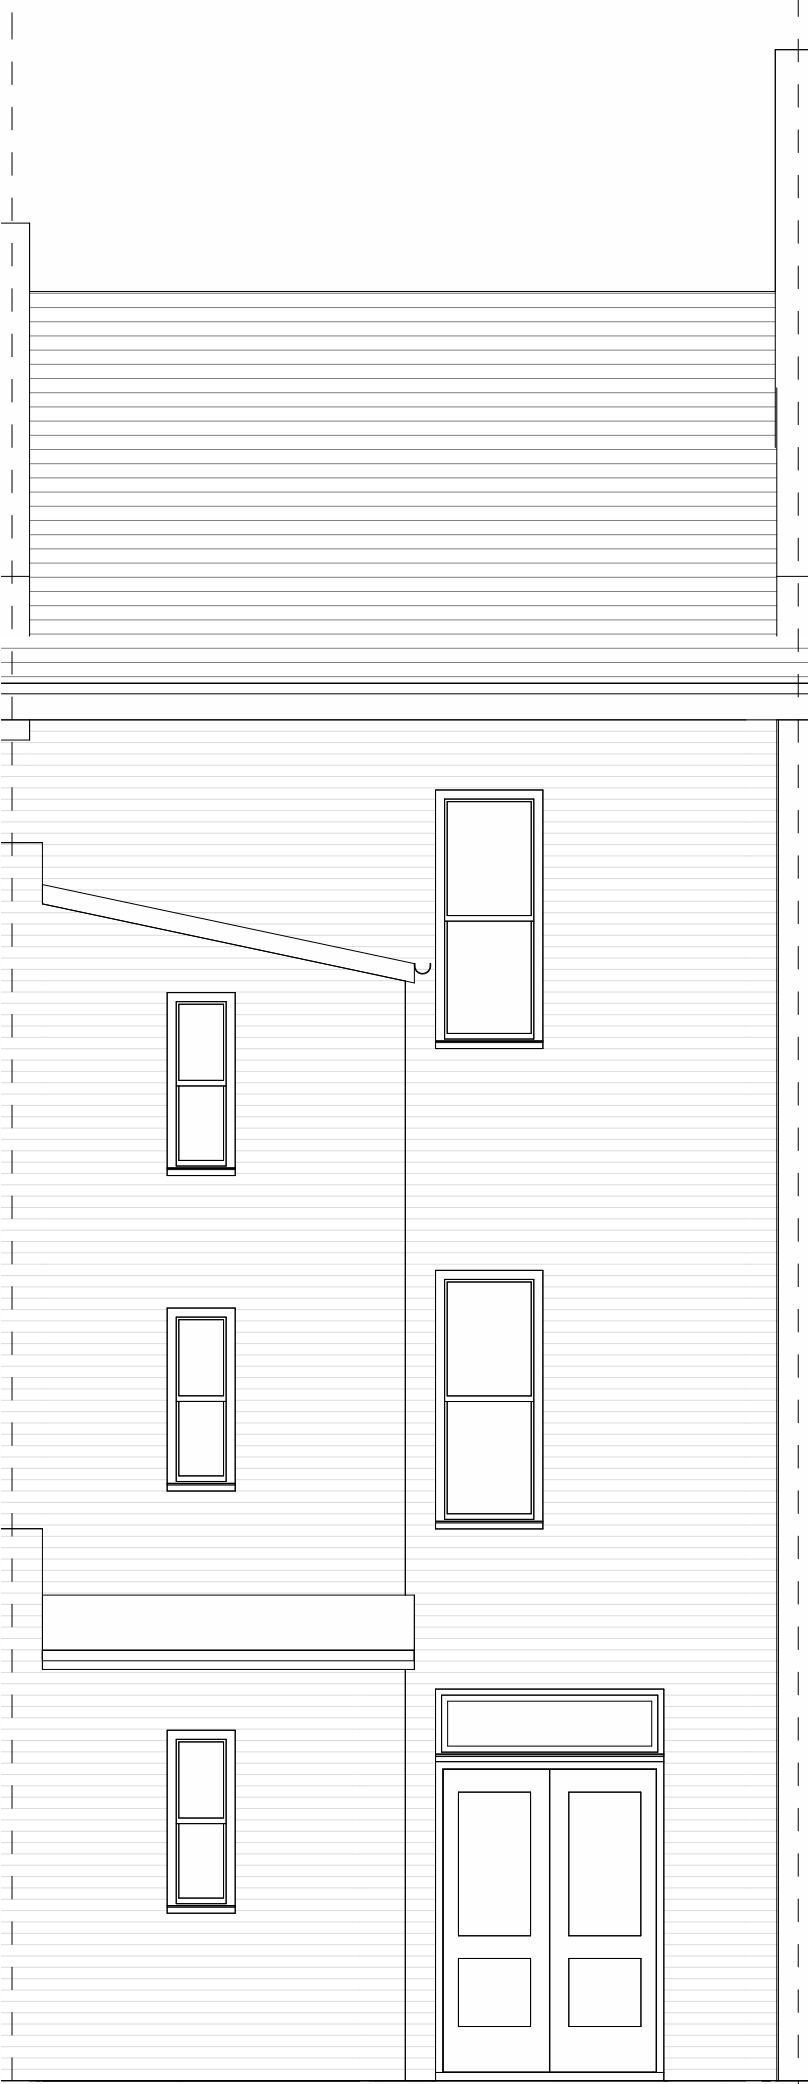

EXISTING REAR ELEVATION
1 : 50

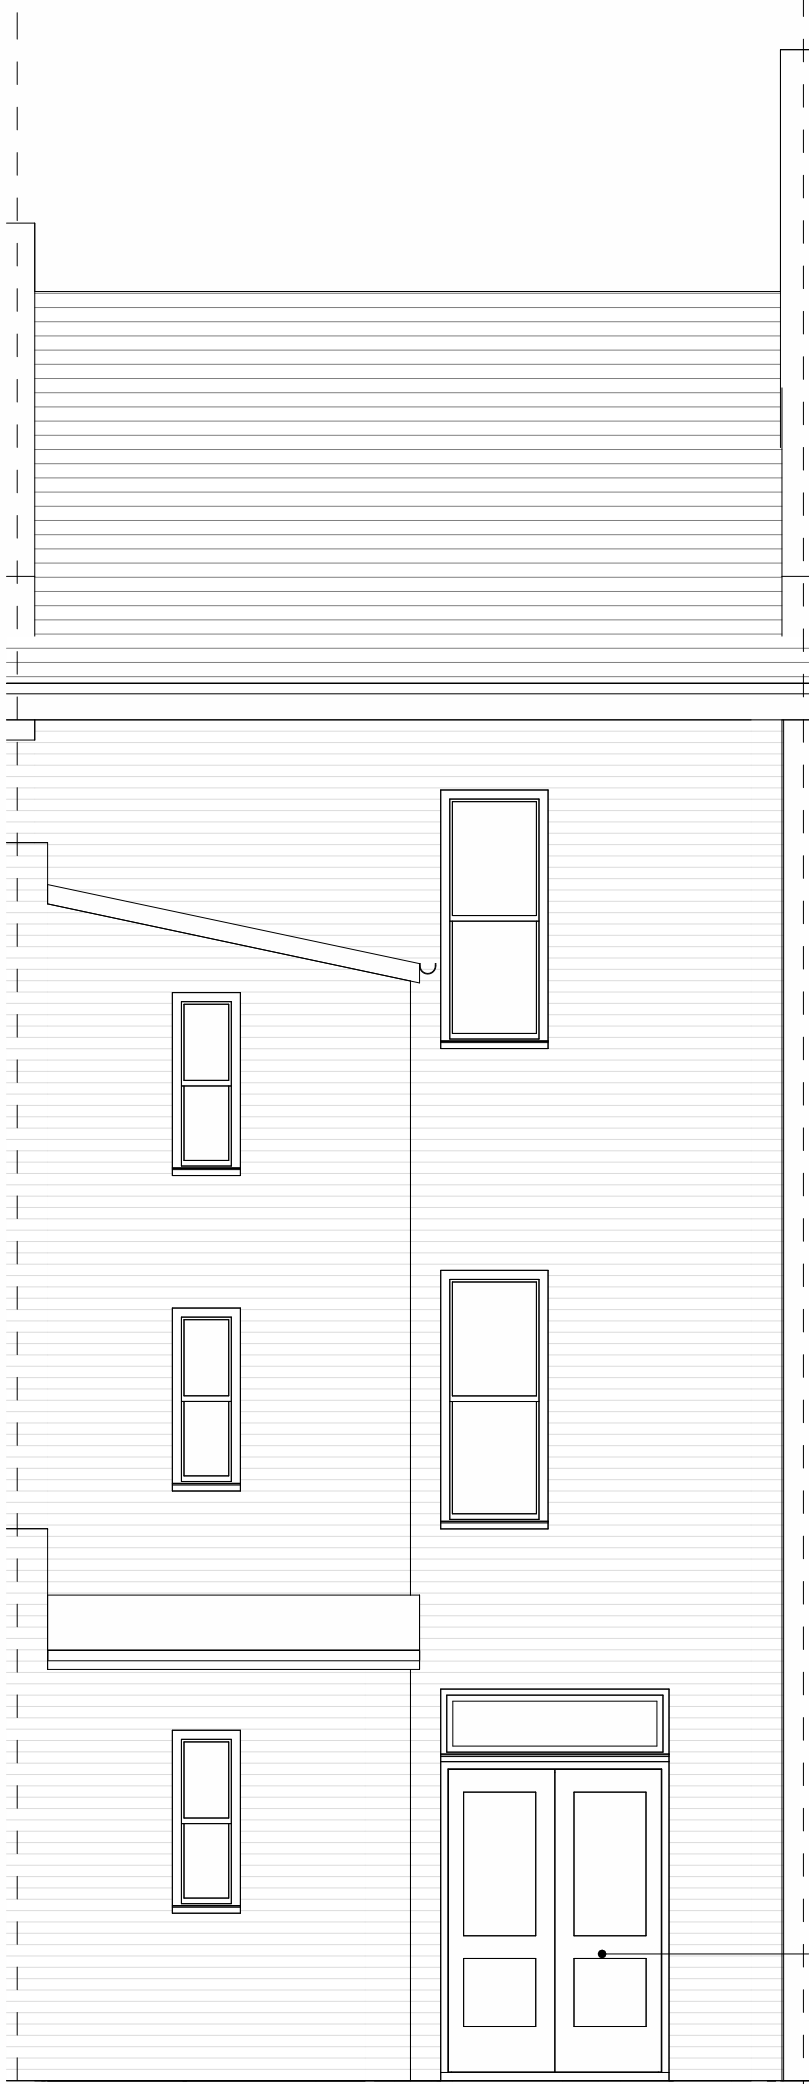


PROPOSED REAR ELEVATION
1 : 50




BLOCK PLAN
1 : 500



SITE LOCATION PLAN
1 : 1250

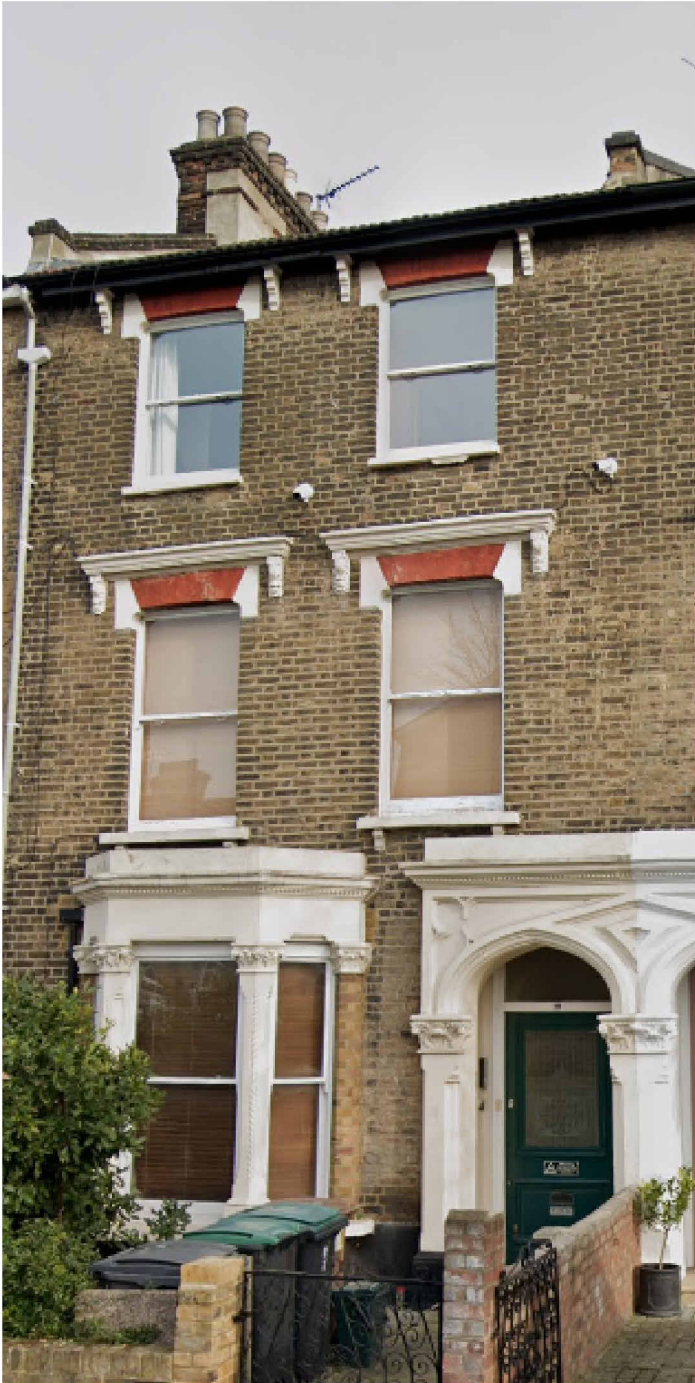


FRONT ELEVATION PHOTOGRAPH

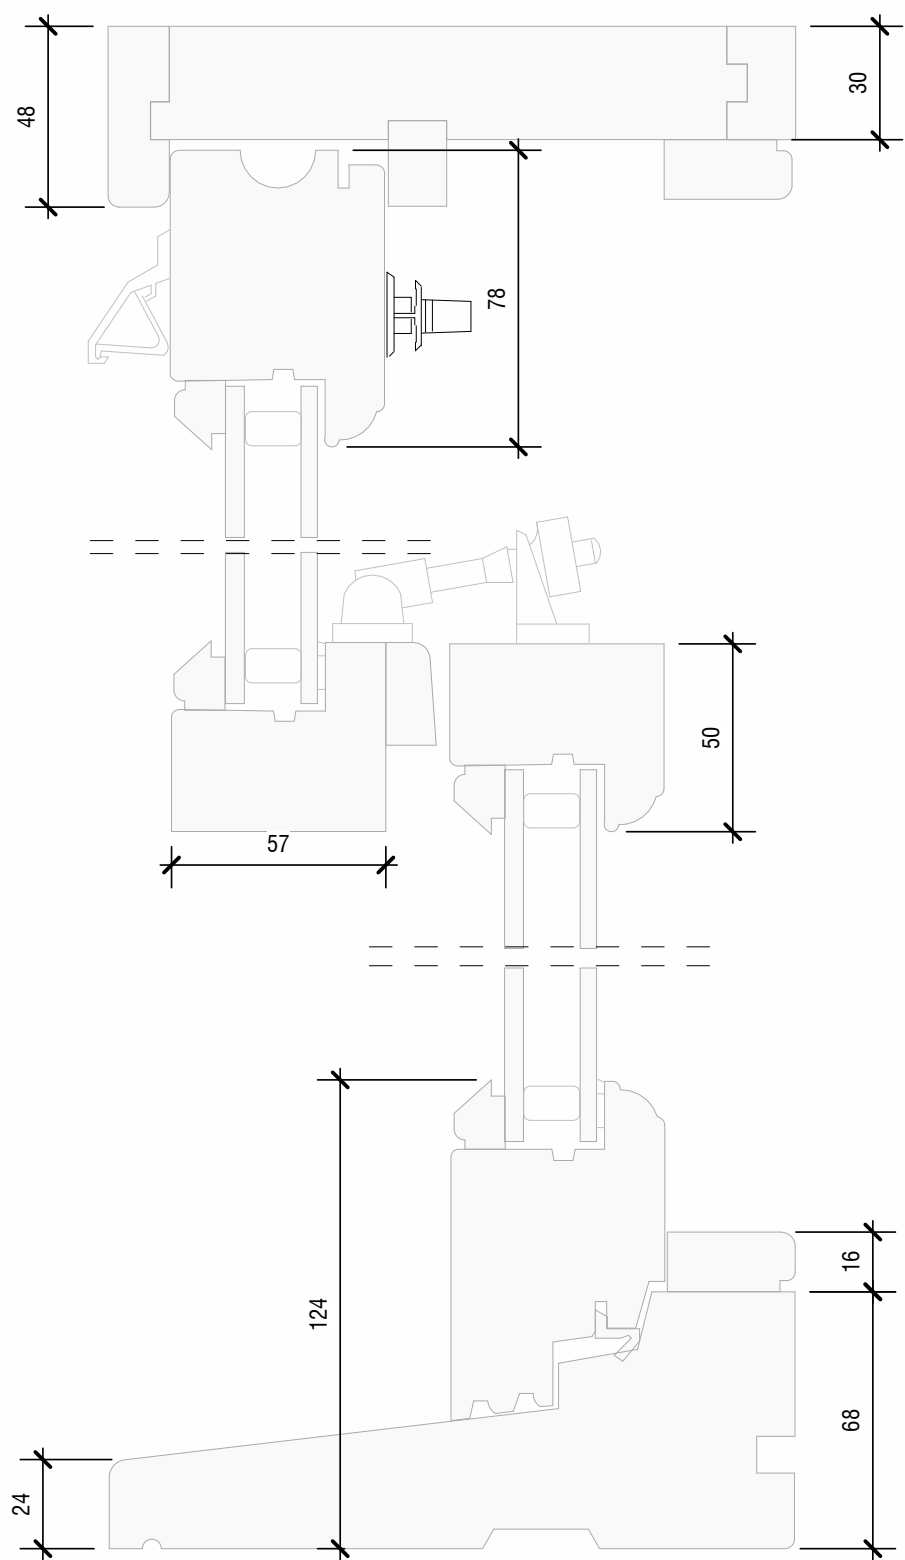

SECTION THROUGH PROPOSED TIMBER SASH WINDOW
1 : 2

NOTES
All dimensions to be verified on site before work commences.
All discrepancies to be notified to the Contract Administrator.

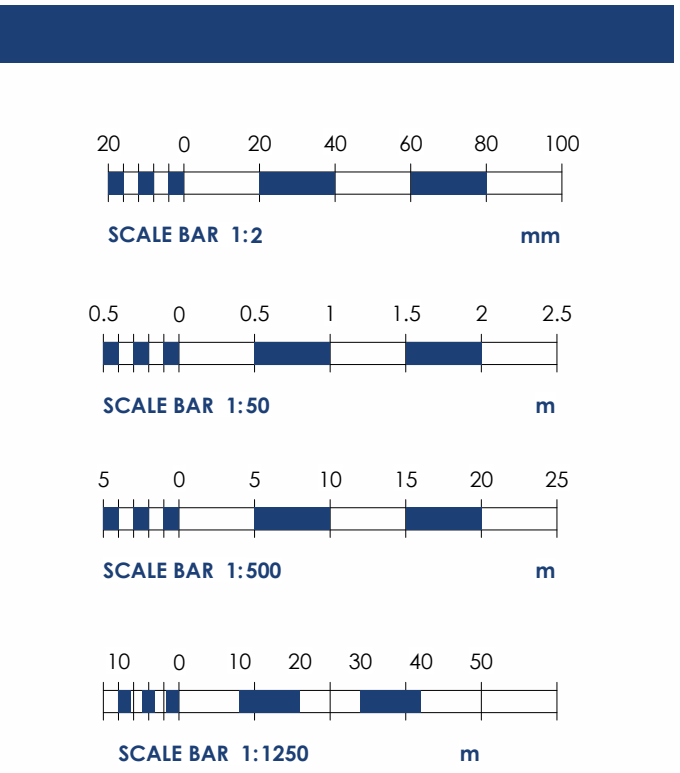

Rev	Date	Description
-----	------	-------------

Drawing Status: **PLANNING** Sheet Size: **A1**

Alderton Associates
CHARTERED BUILDING SURVEYORS

3 Brassie Wood
Chelmsford
CM3 3FP
Tel | 01245 460 222
aldertonassociates.co.uk

Client
London & Quadrant Housing Trust

Site
12 Florence Road
Finsbury Park, London
N4 4BU

Project
External Repairs

Date	Scale	Drawn	Checked
17/04/23	As indicated	SM	DA

Title:
**ELEVATIONS, BLOCK PLAN
AND SITE LOCATION PLAN**

DWG No: Rev:

A3030 / 101_31