

A3030 / 101_05 : ELEVATIONS, BLOCK PLAN AND SITE LOCATION PLAN



1 : 50




1 : 50

- Renew high performance felt flat roofing to match existing style and colour


- Replace all single glazed timber sash windows with double glazed timber windows to match existing style, frame colour and fenestration

- Replace front entrance doors with part-glazed four panel timber doors to match existing style


Replace rear entrance door with part-glazed two panel timber door to match existing style

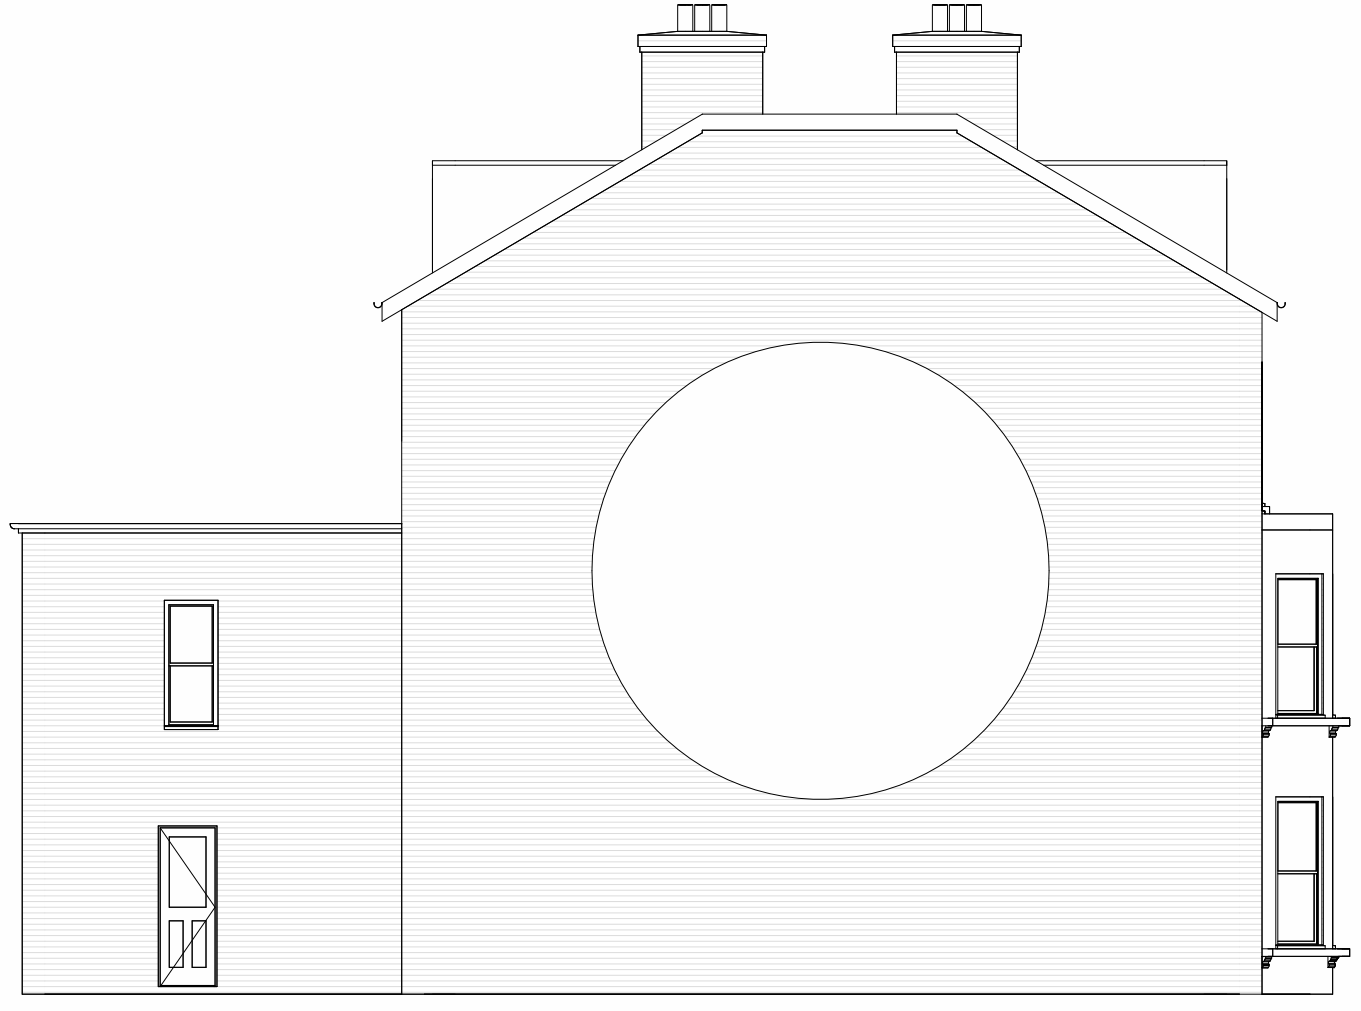


1 : 100

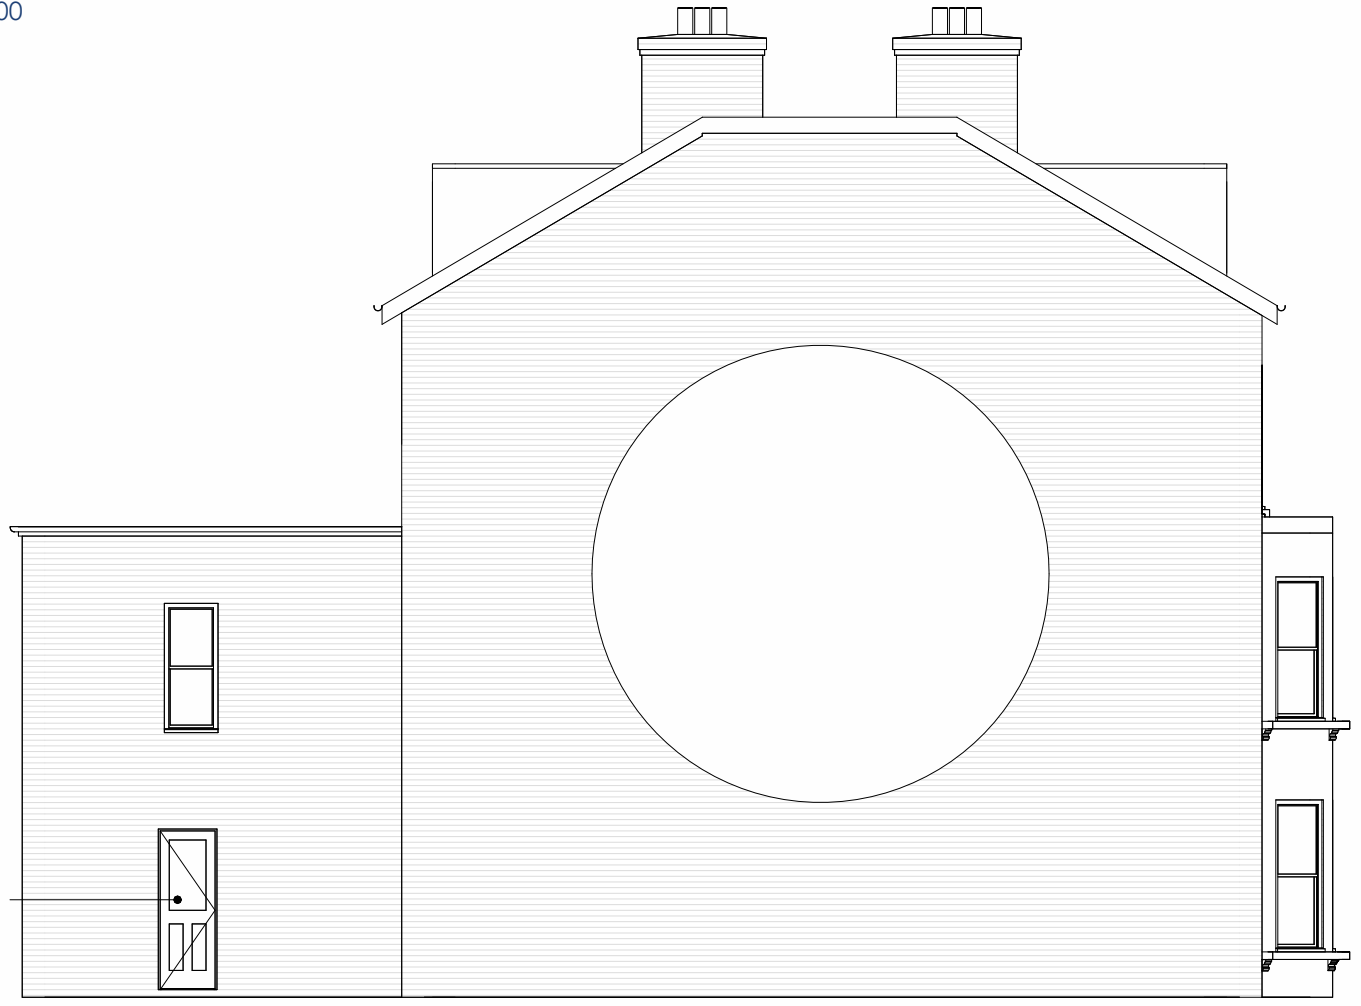


1 : 100

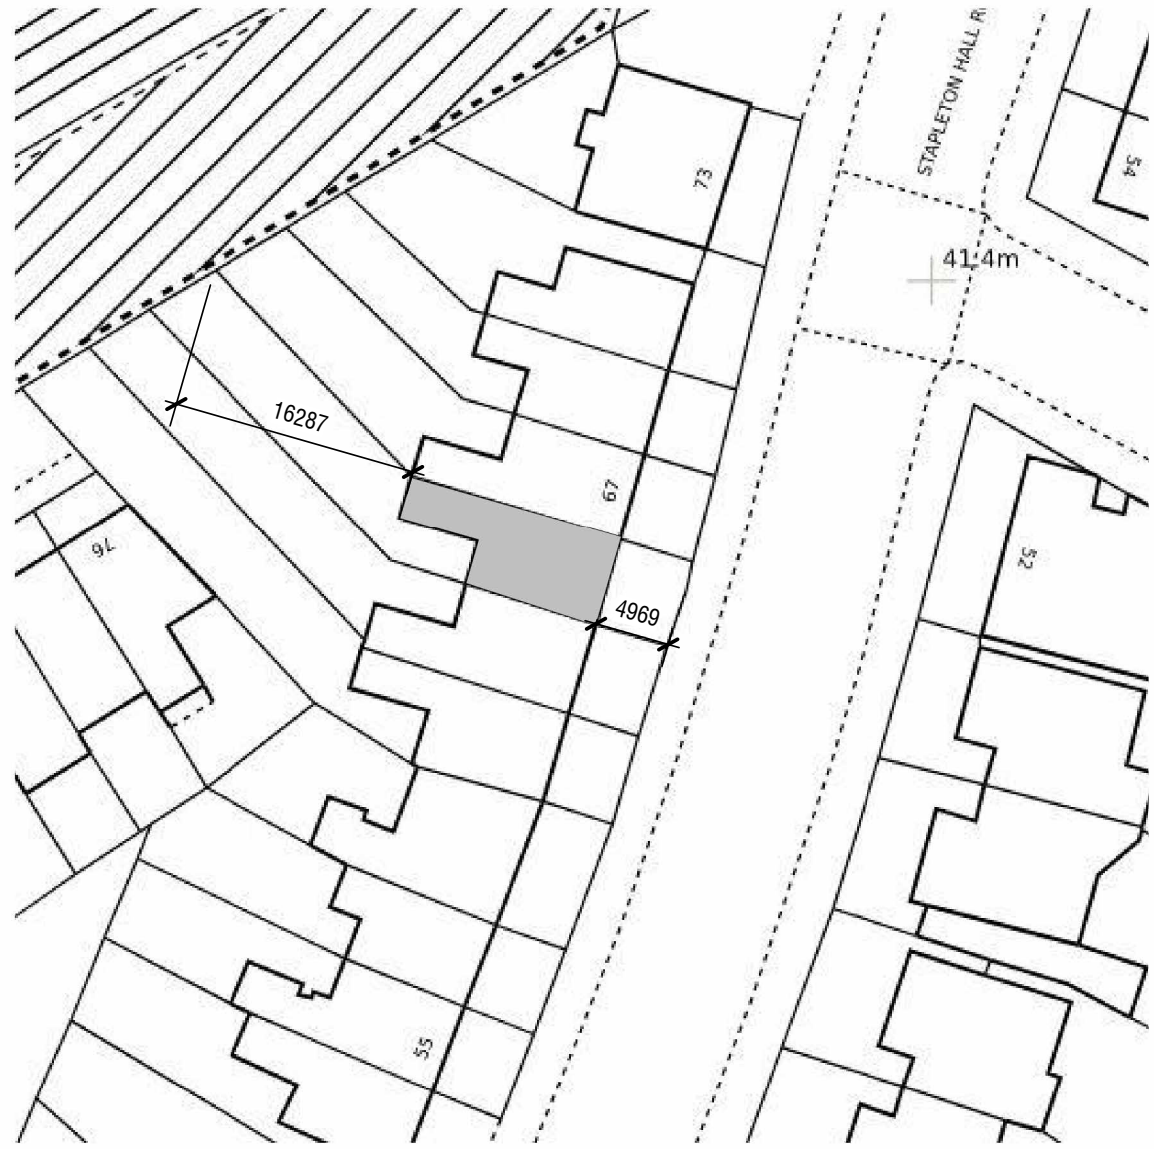


1 : 500

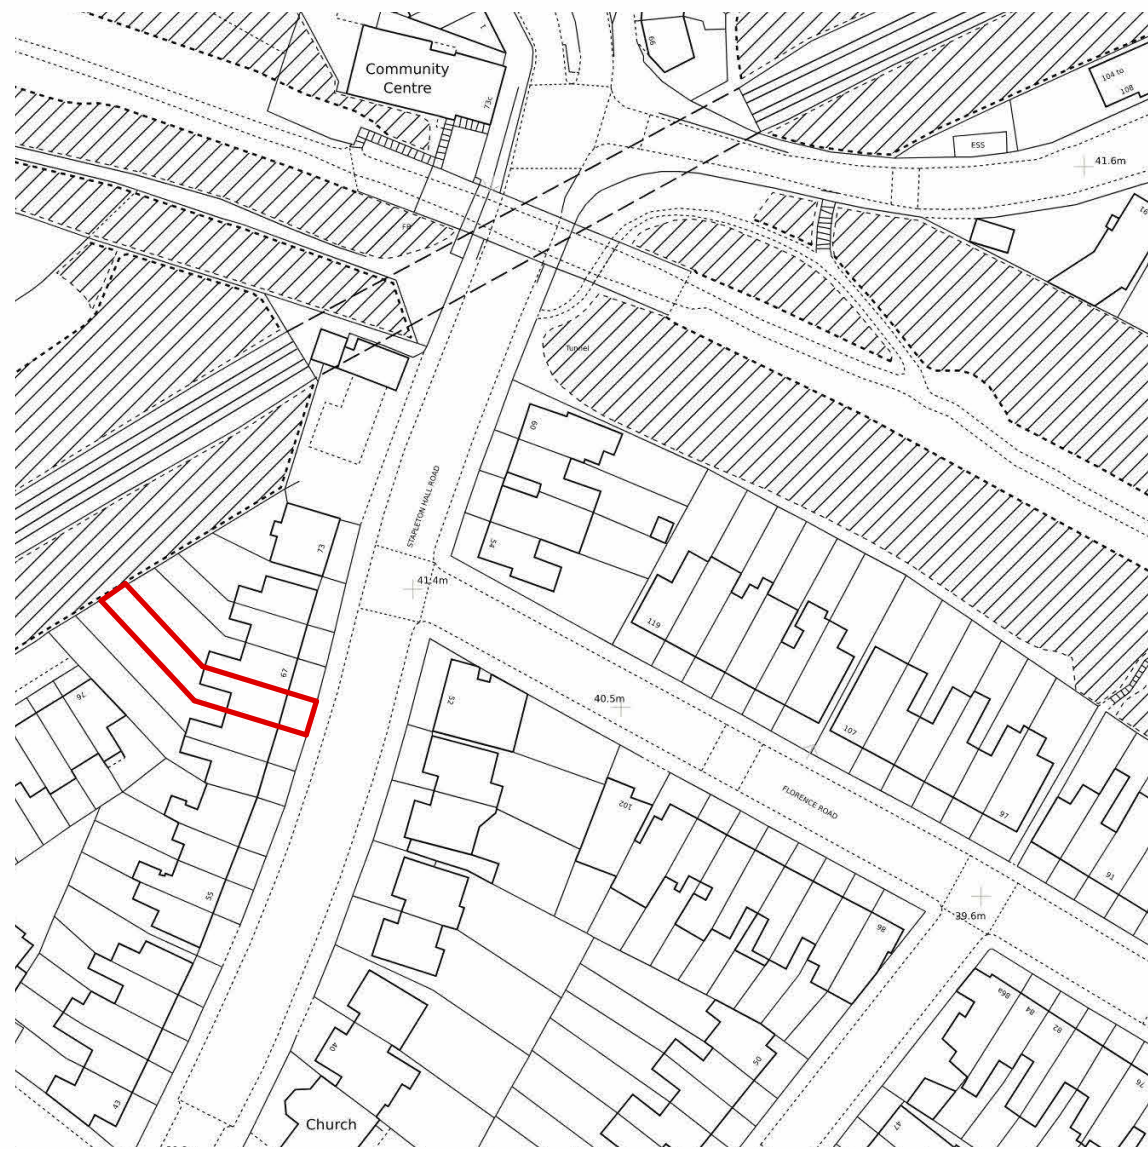

1 : 125

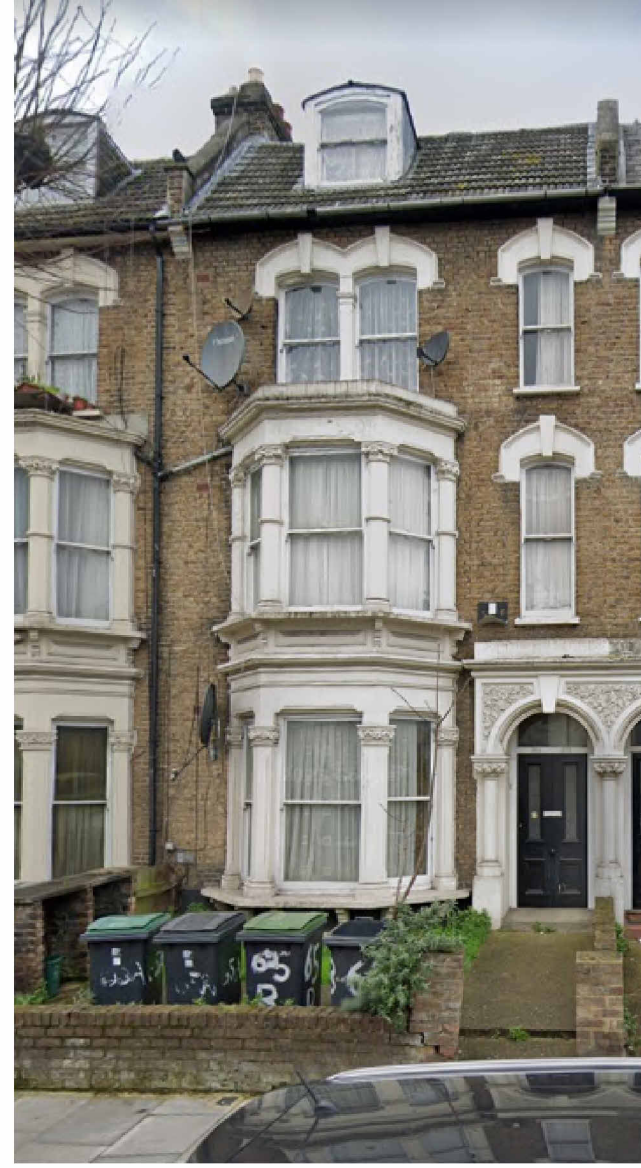


FRONT ELEVATION PHOTOGRAPH

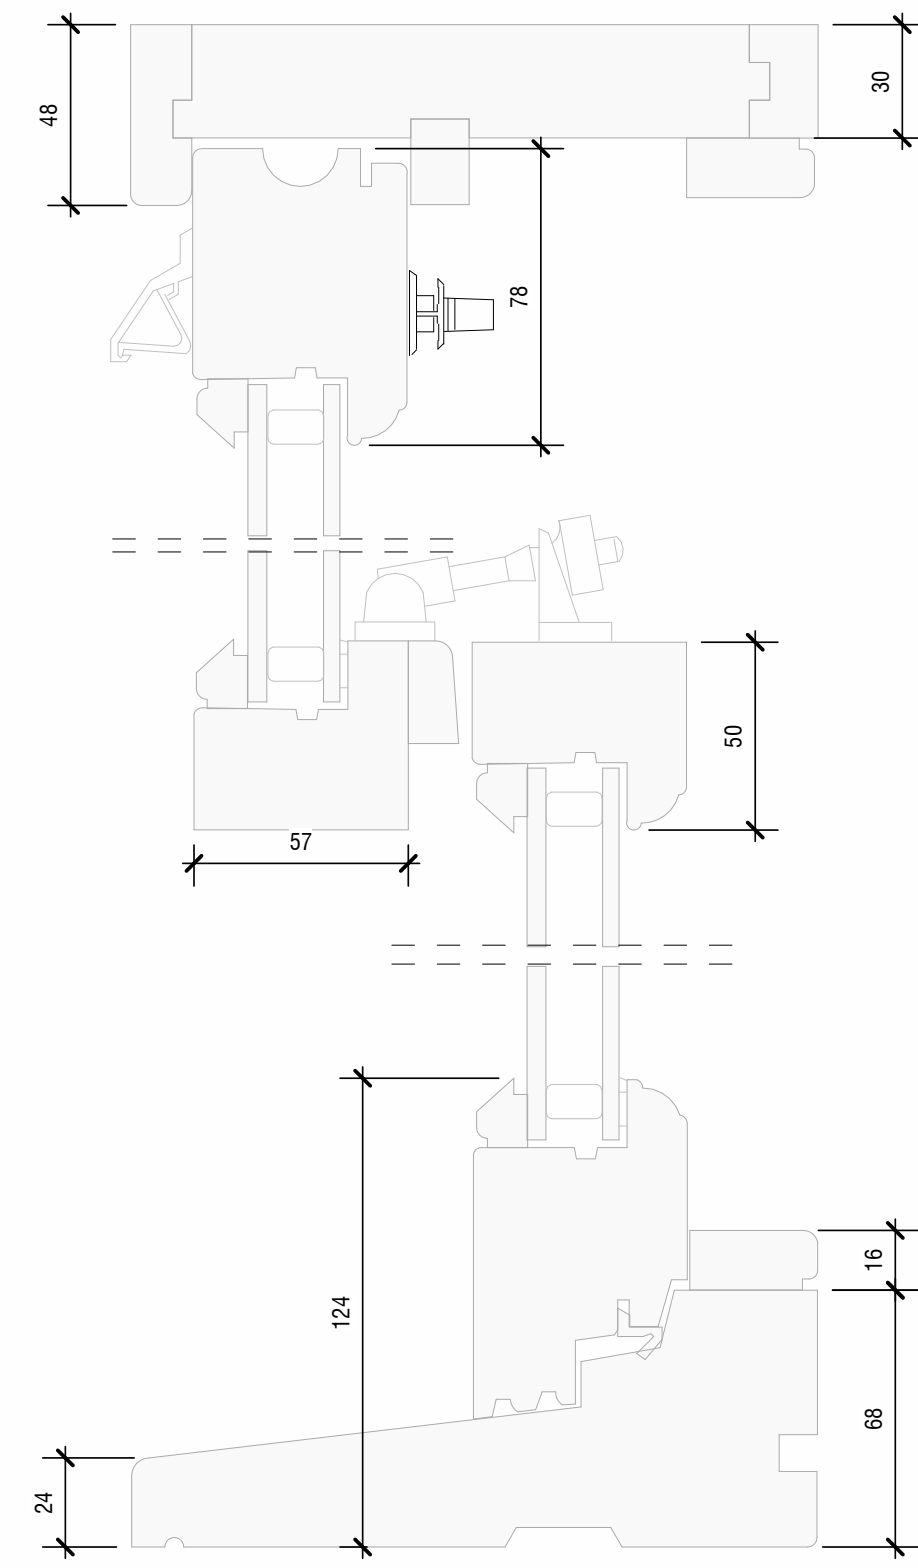

1:2

NOTES

All dimensions to be verified on site before work commences
All discrepancies to be notified to the Contract Administrator.

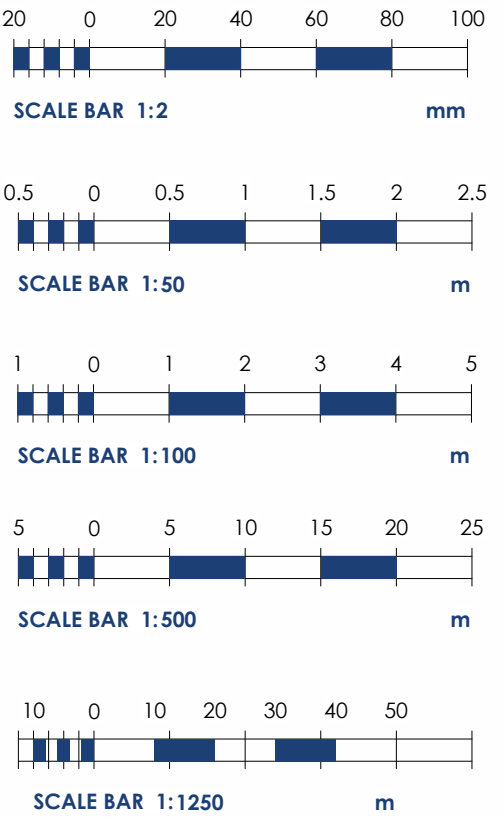

Rev	Date	Description
-----	------	-------------

Drawing Status: **Sheet Size:**

PLANNING A1



3 Brassie Wood
Chelmsford
CM3 3FP



Tel | 01245 460 222
aldertonassociates.co.uk

Client

London & Quadrant Housing Trust

Site

65 Stapleton Hall Rd
Finsbury Park, London
N4 3QF

Project

External Repairs

Date	Scale	Drawn	Checked
17/04/23	As indicated	SM	MP

Title:

ELEVATIONS, BLOCK PLAN AND SITE LOCATION PLAN

DWG No: Rev:

A3030 / 101_05