



1 EXISTING WEST ELEVATION  
1 : 50

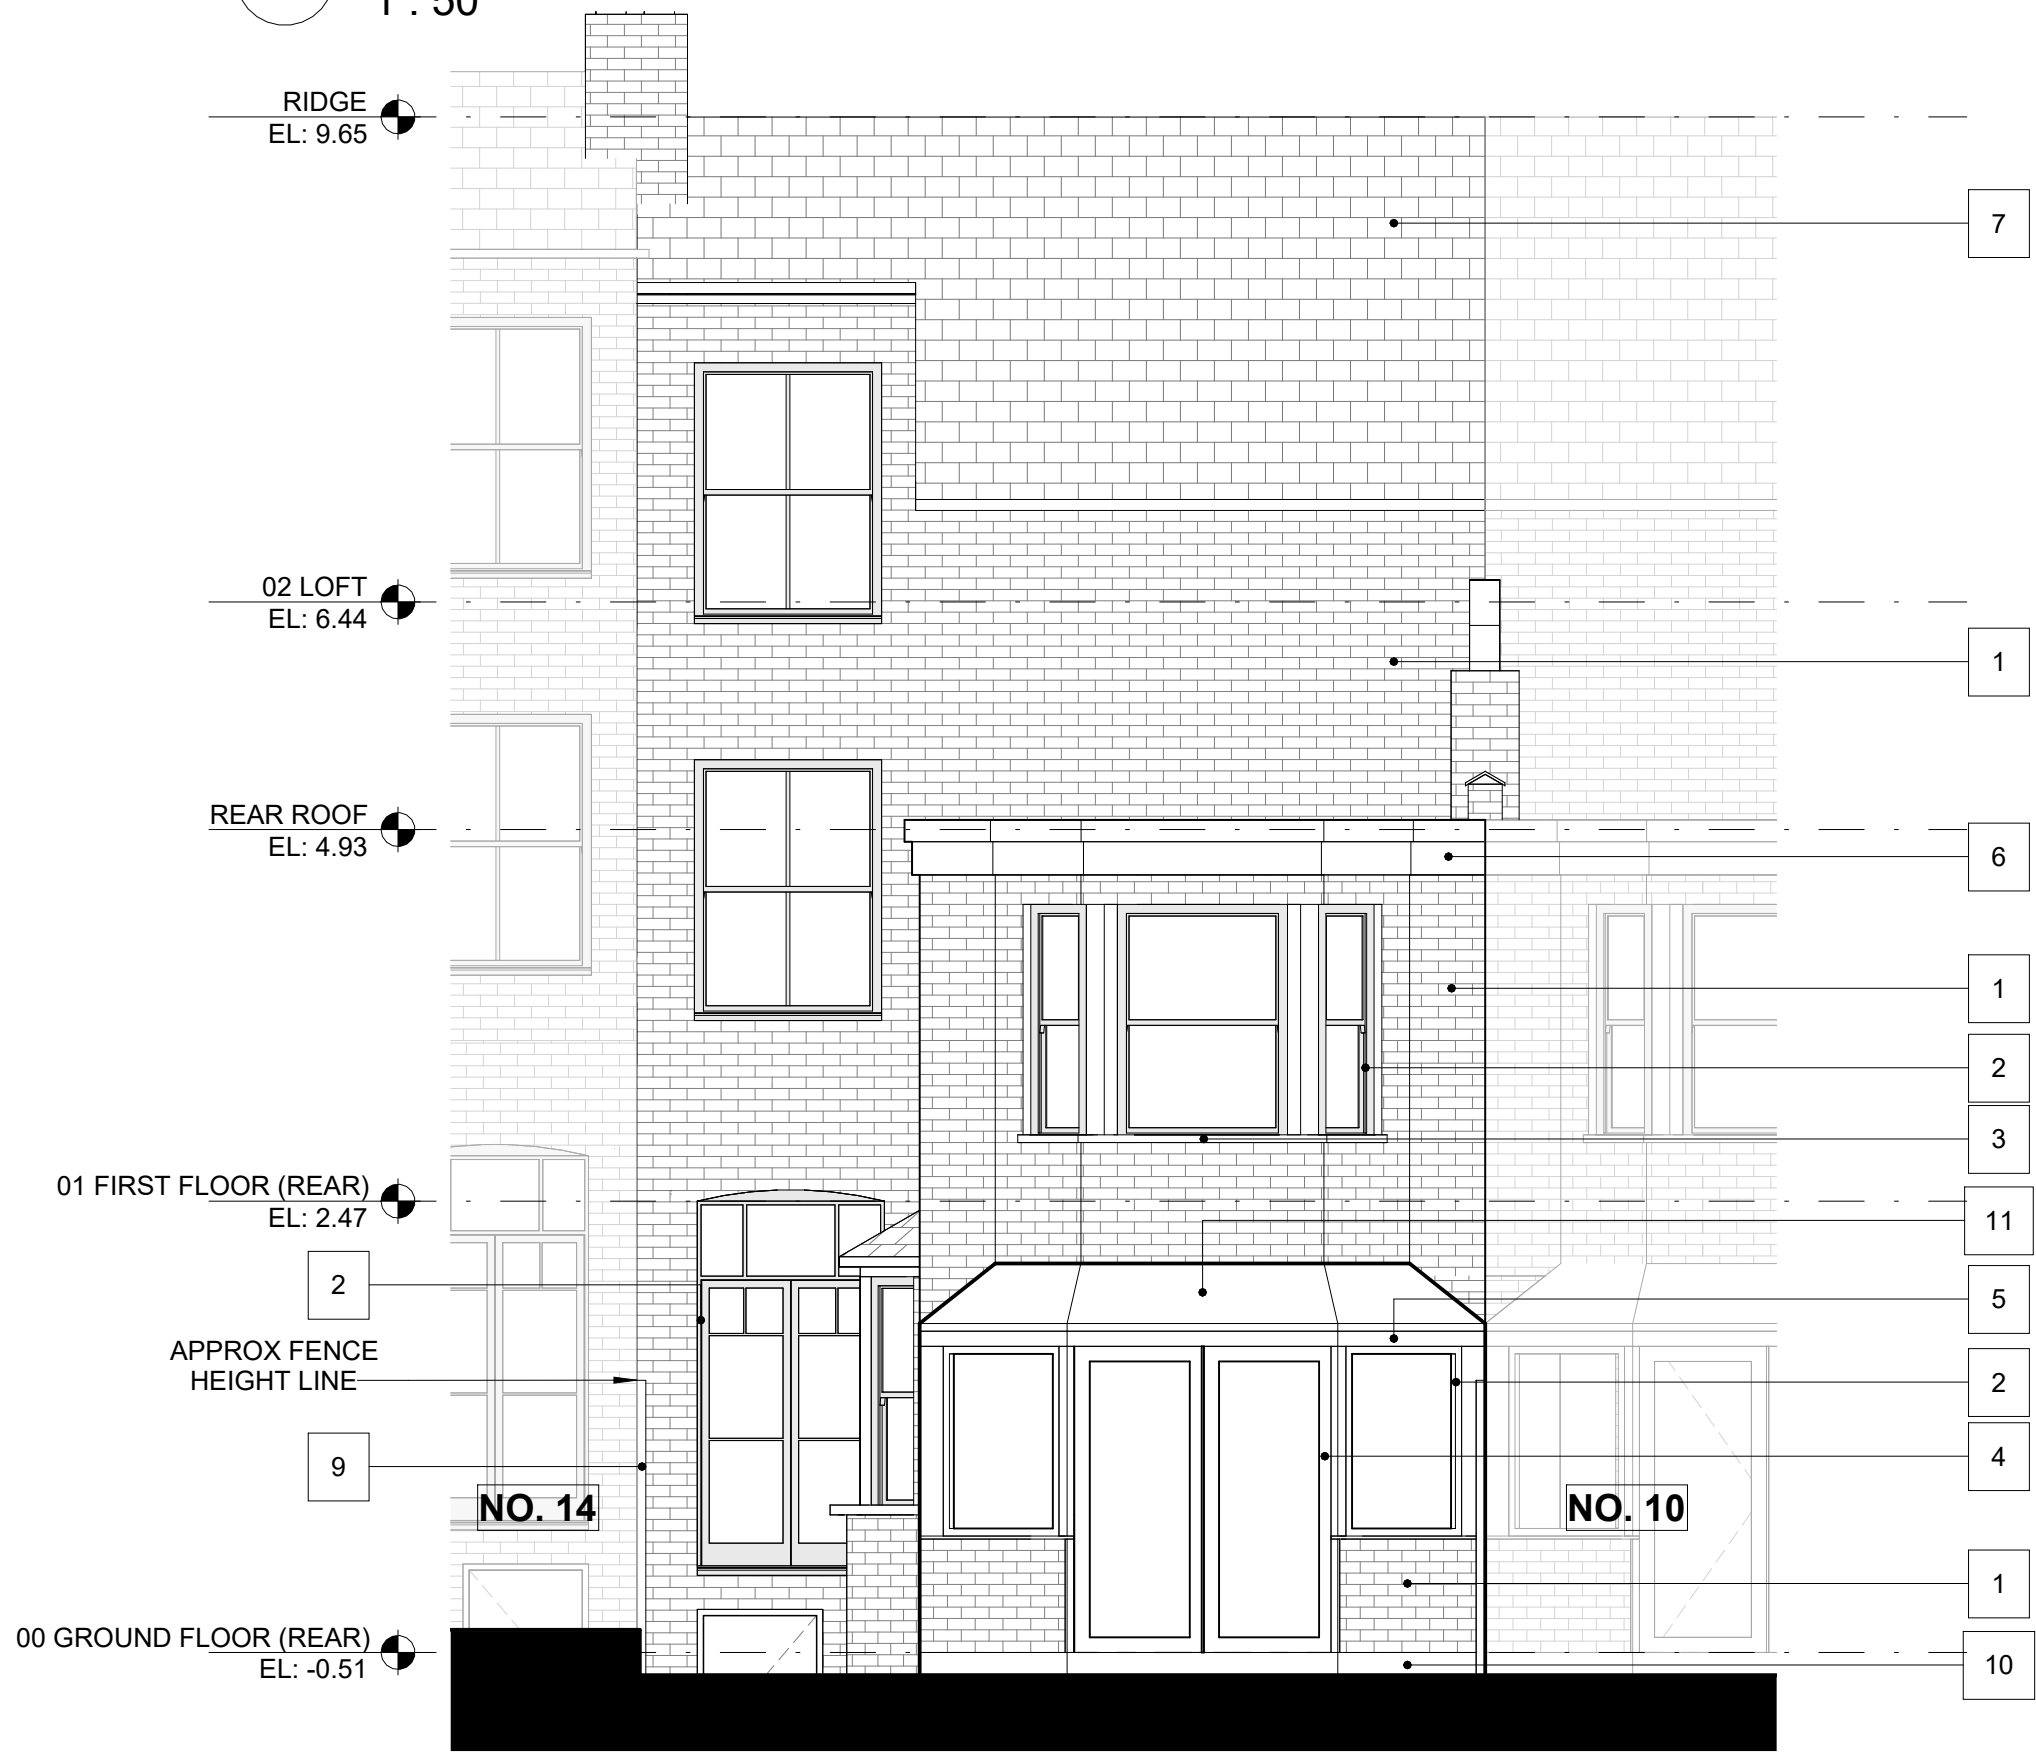

3 EXISTING SECTION A.A  
1 : 50



2 EXISTING NORTH ELEVATION  
1 : 50

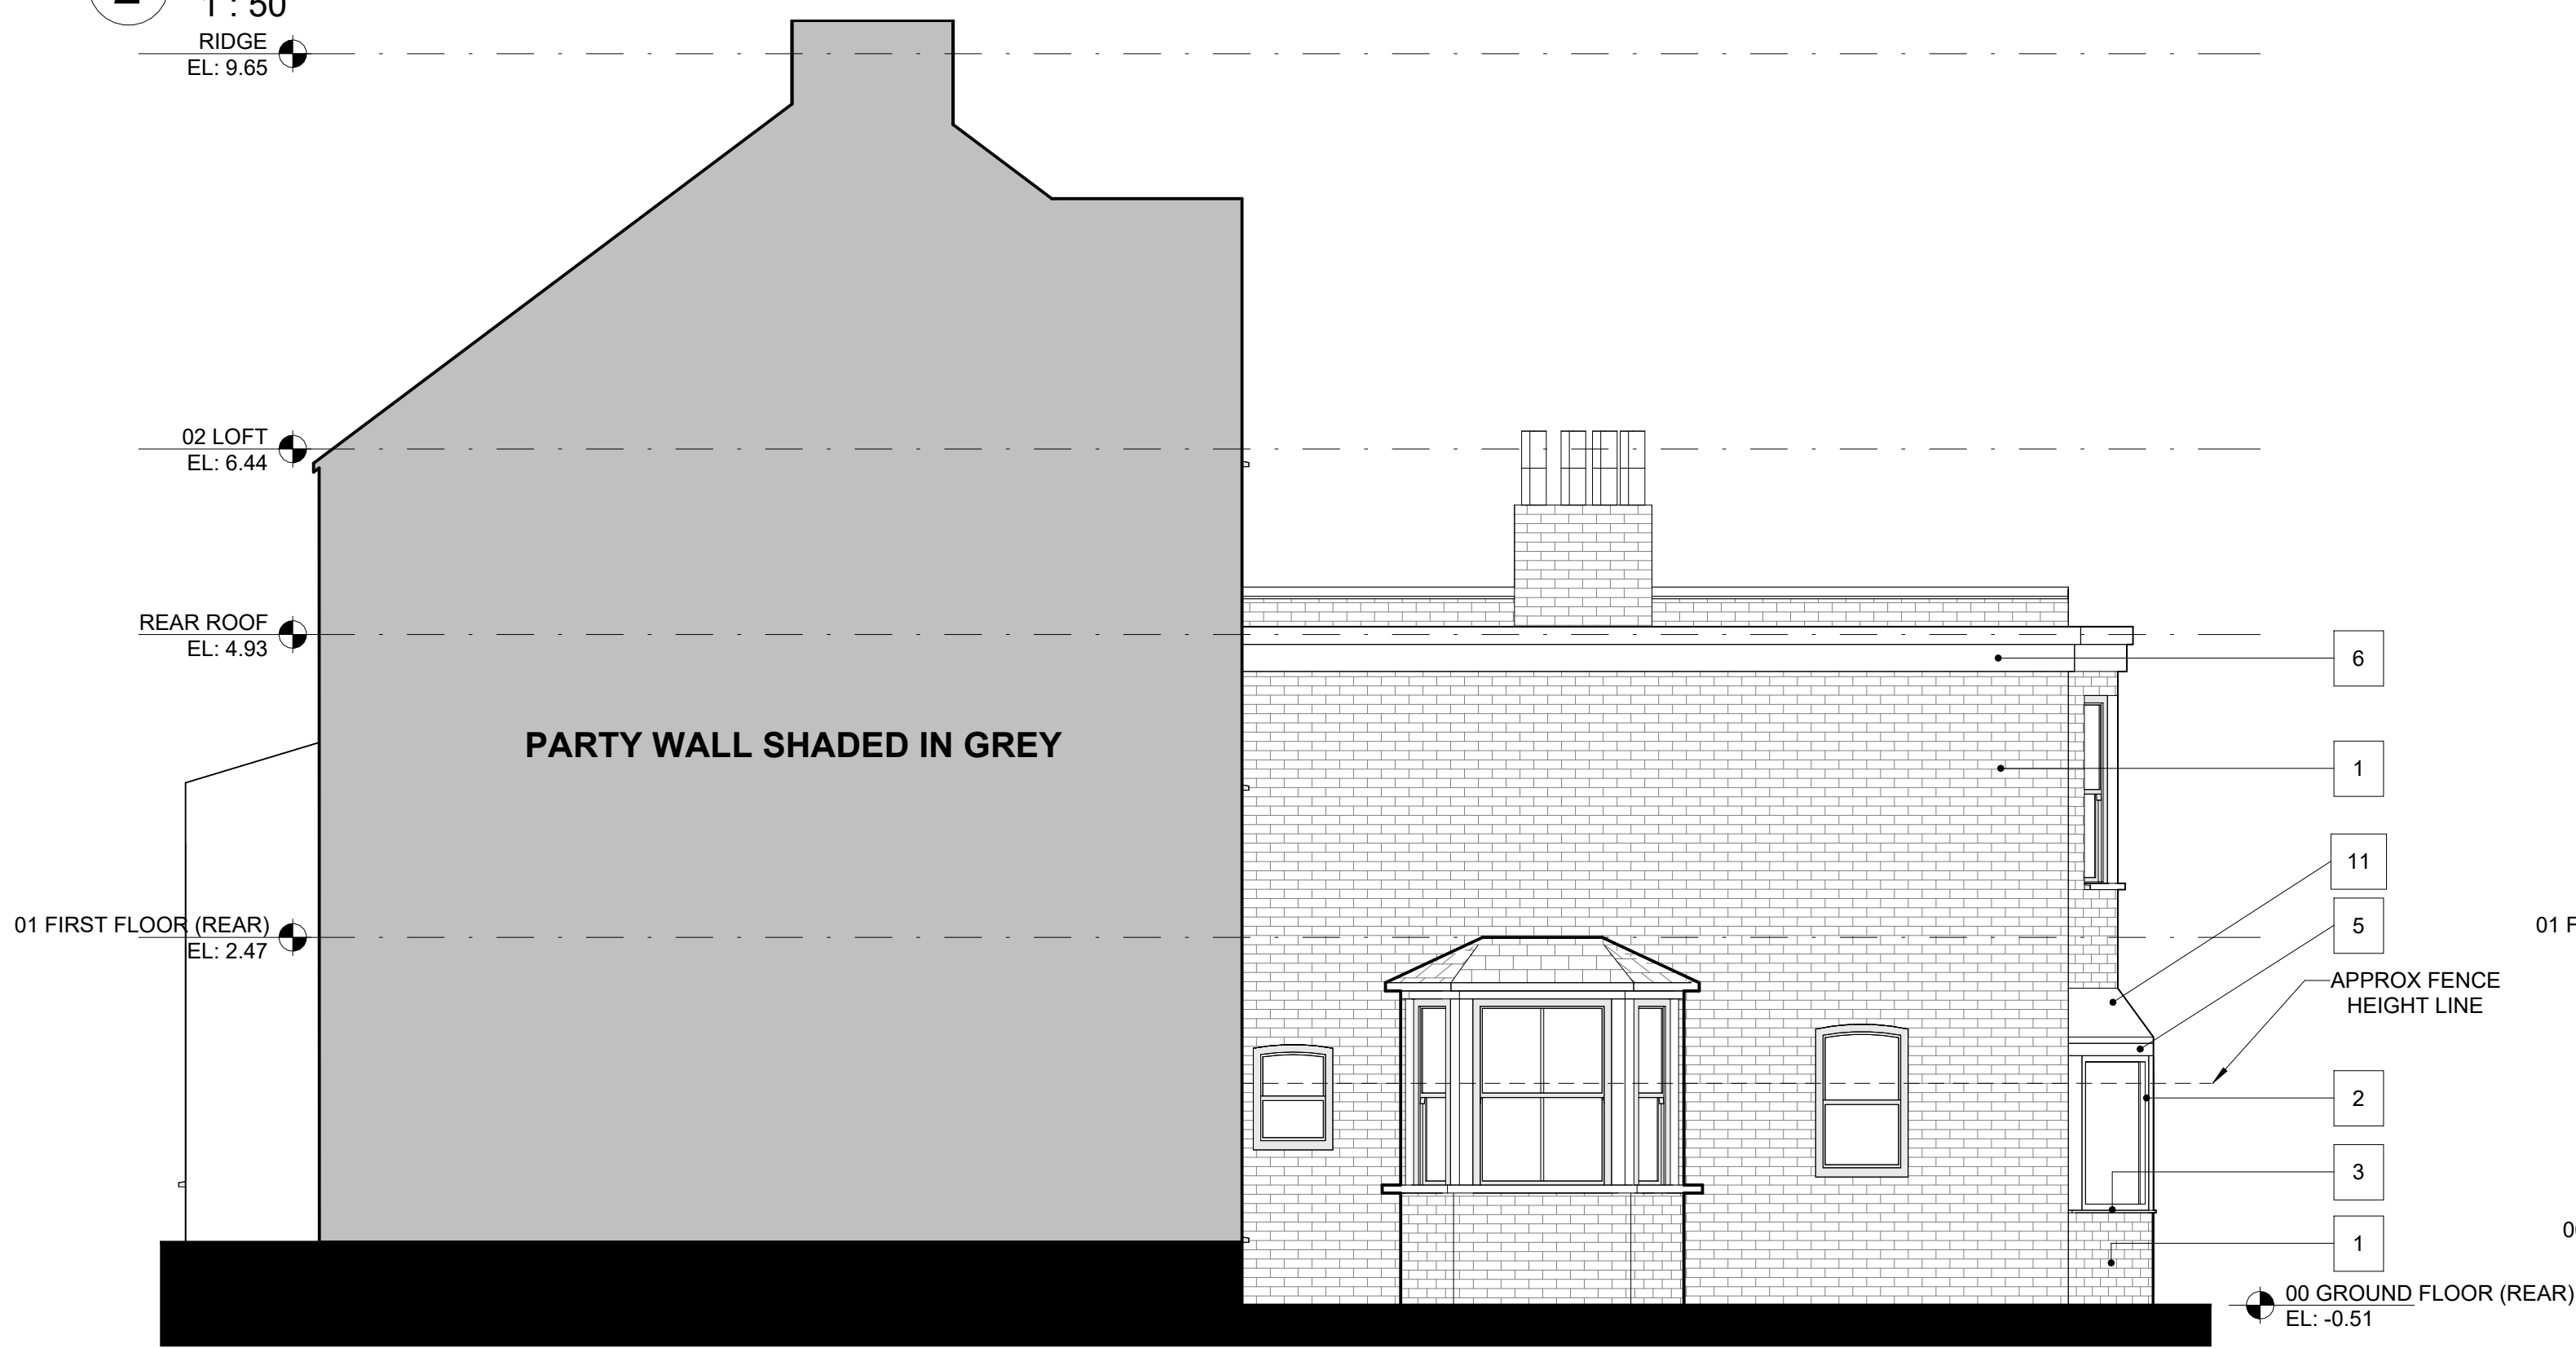

4 EXISTING SECTION B.B  
1 : 50




LINEWORKS

A 22 Prince of Wales Rd, London, NW5 3LG  
T 07973 629 252  
W www.lineworksarchitects.co.uk

Drawings Notes:

This drawing is intended for the purpose indicated in the status box only. Scale from this drawing for planning purposes only. All site dimensions shown should be checked on site and discrepancies verified with the architect. This drawing must be read in conjunction with the relevant details and specifications shown.

 

| Rev | Date     | Note     | CHKD |
|-----|----------|----------|------|
| P1  | 09.08.23 | PLANNING | RH   |
|     |          |          |      |
|     |          |          |      |
Drawing Status:

PLANNING

Drawing Title:

EXISTING ELEVATIONS AND SECTIONS

Client:

MR AND MRS WEDGBURY

Drawing Reference:

0623 EX 201

Project No. Drawing Number

Scale @A1: 1 : 50

Project Title:

12 PRIORY AVENUE, N8 7RN

P1

Revision

Drawn By: RH

Checked By: RH

02.08.23