




1 PROPOSED BASEMENT PLAN
1 : 50

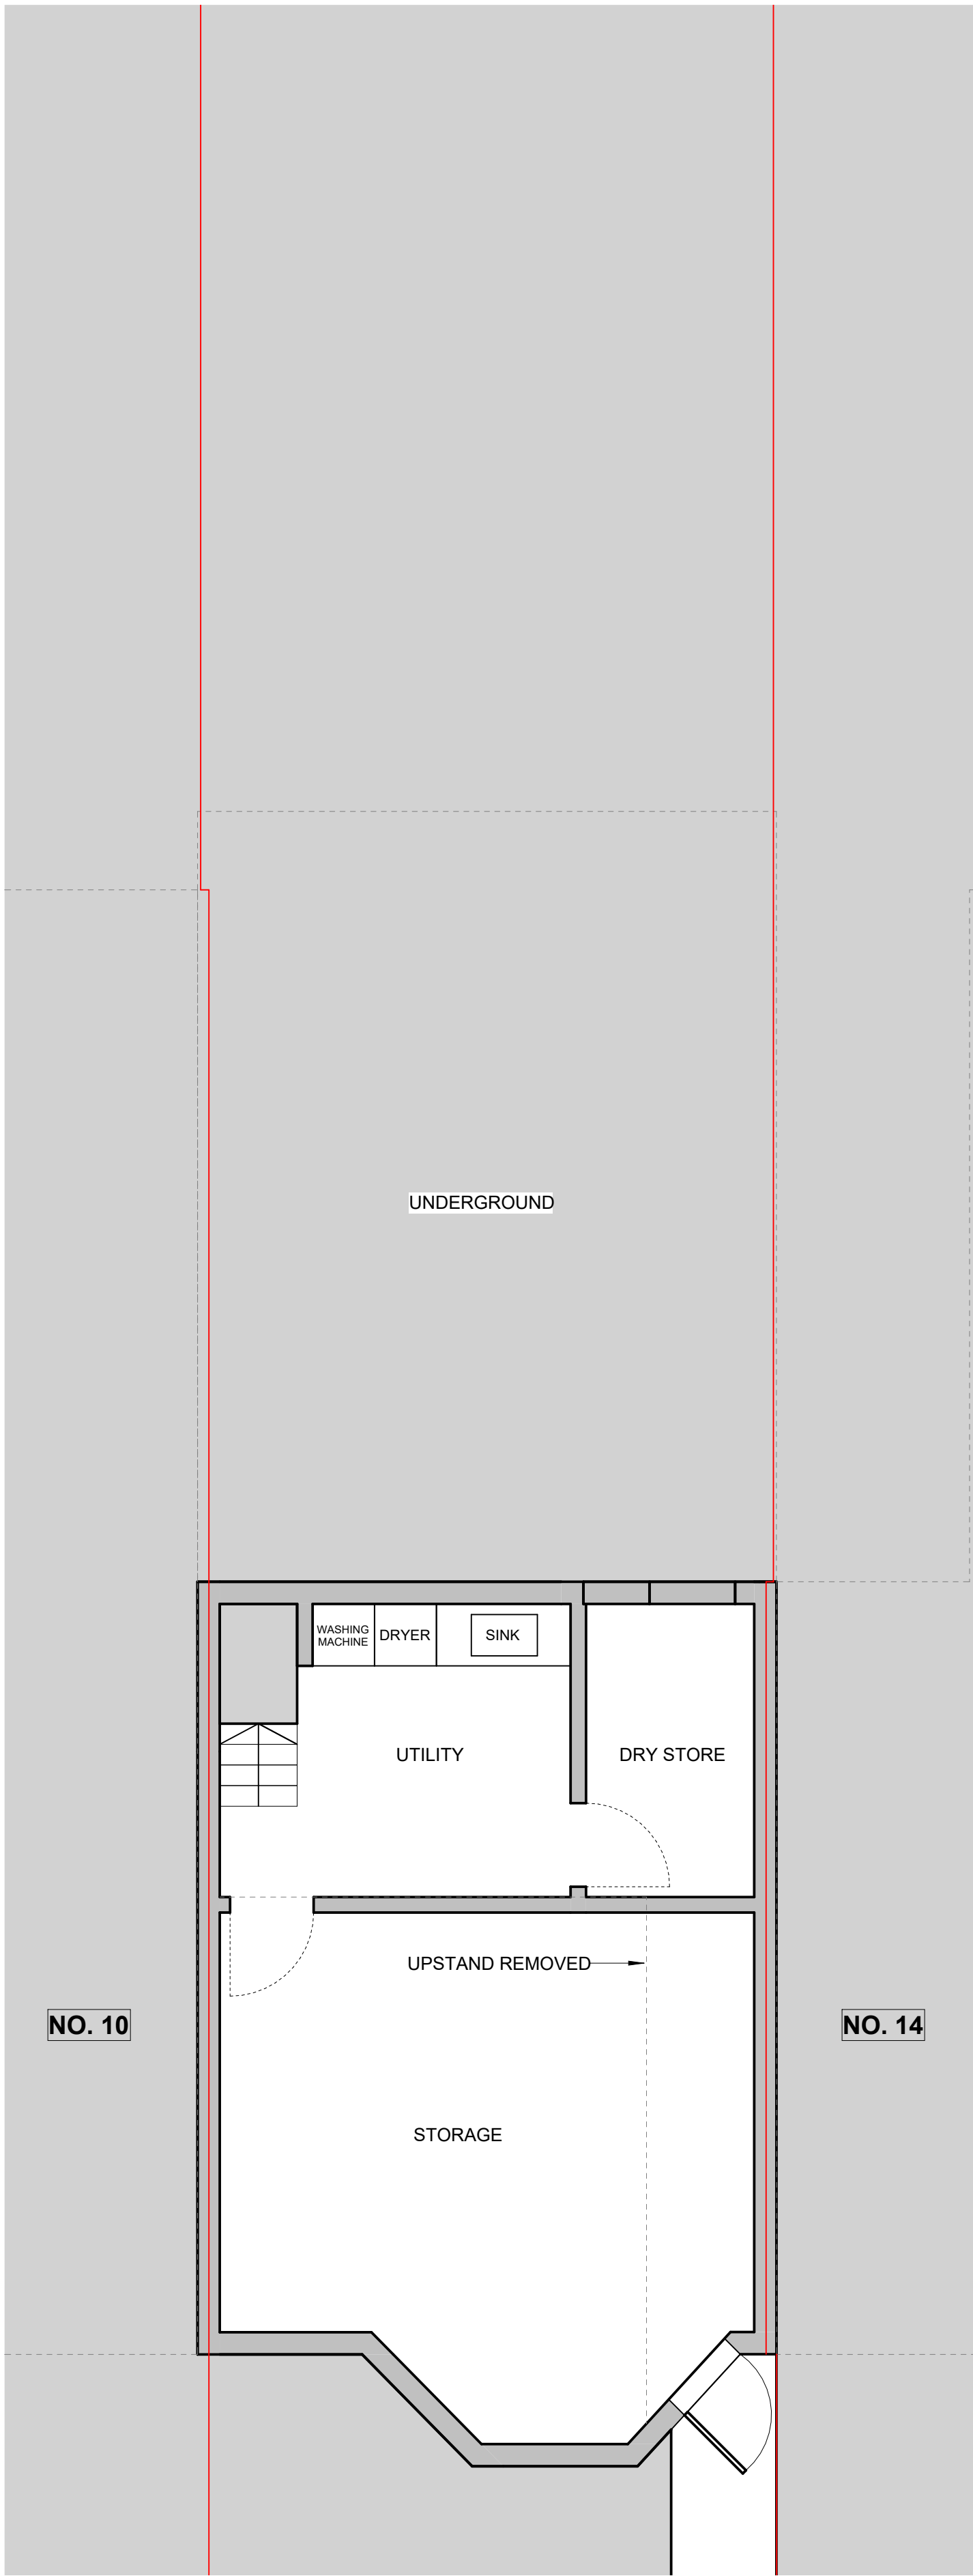

2 PROPOSED GROUND FLOOR PLAN
1 : 50

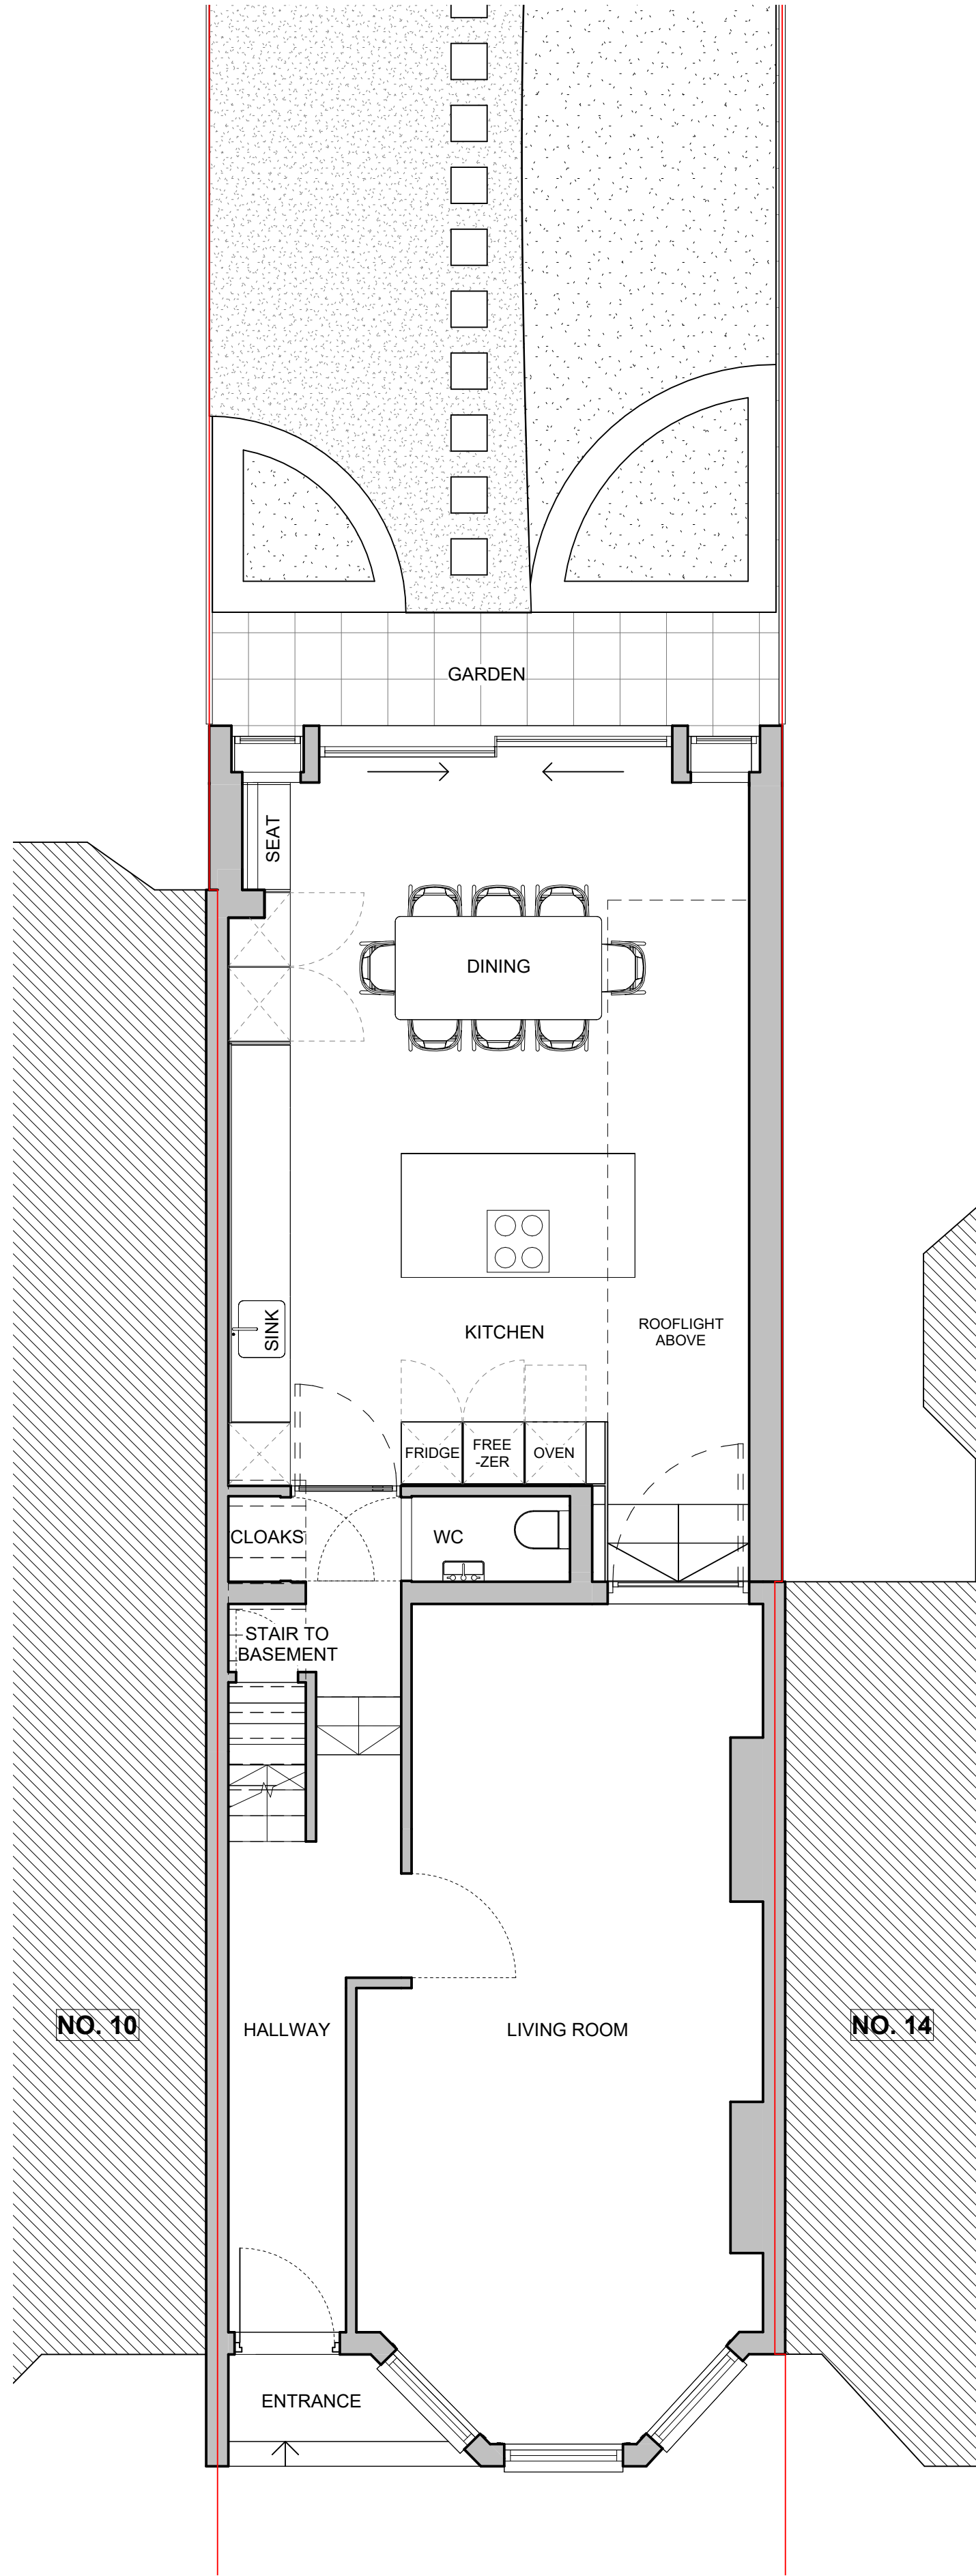

3 PROPOSED ROOF PLAN
1 : 50

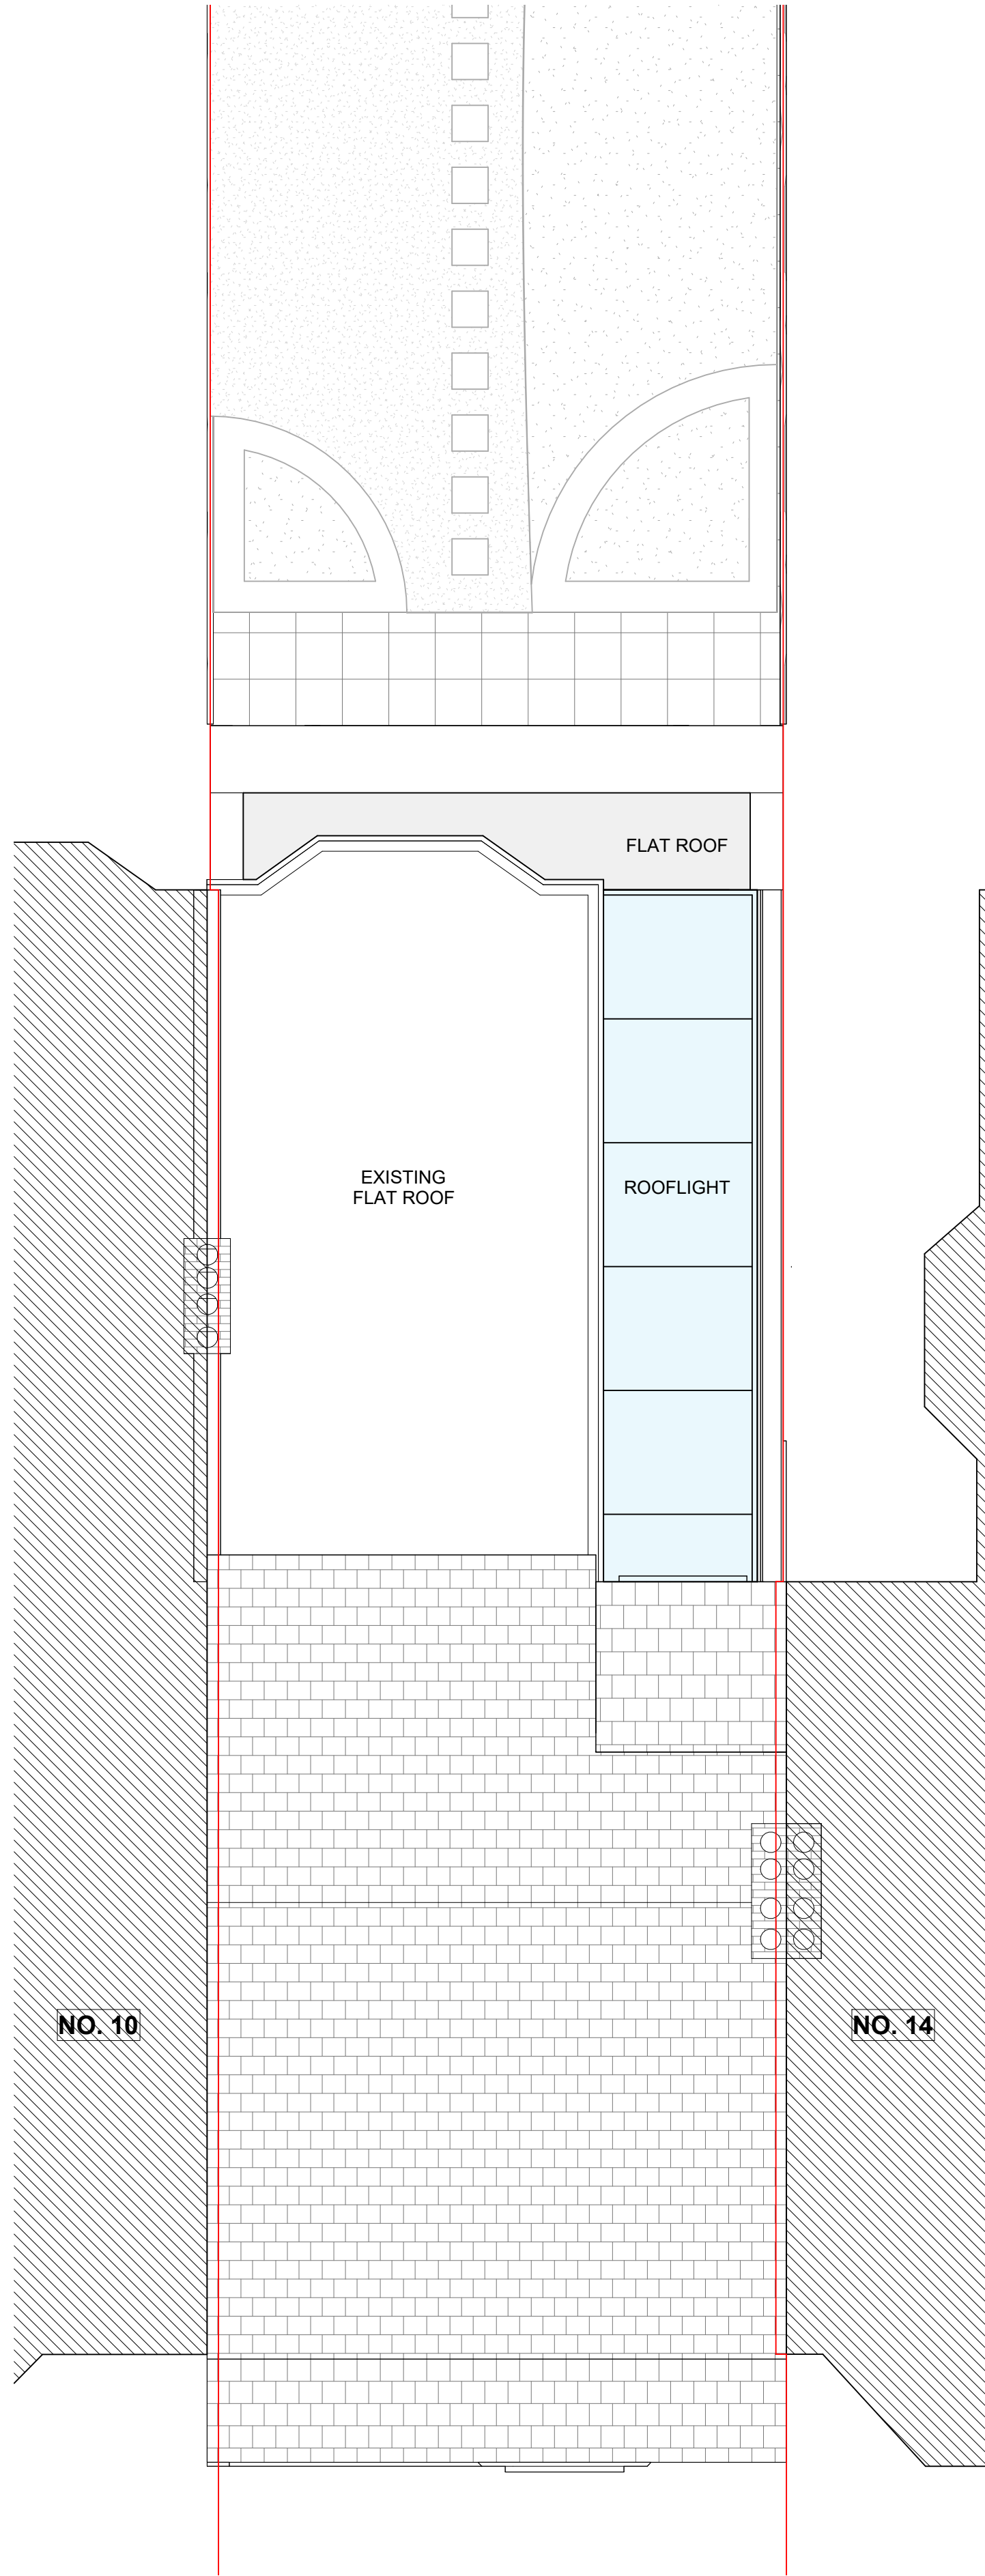


LINEWORKS

A 22 Prince of Wales Rd, London, NW5 3LG
T 07973 629 252
W www.lineworksarchitects.co.uk

Drawings Notes:

This drawing is intended for the purpose indicated in the status box only. Scale from this drawing for planning purposes only. All site dimensions shown should be checked on site and discrepancies verified with the architect. This drawing must be read in conjunction with the relevant details and specifications shown.

 

Rev	Date	Note	CHKD
P1	09.08.23	PLANNING	RH

Drawing Status:

PLANNING

Drawing Title:

PROPOSED BASEMENT GROUND AND ROOF PLANS

Client:

MR AND MRS WEDGBURY

Drawing Reference:

0623 GA 110

P1

Project No. Drawing Number Revision

Scale @A1: 1 : 50 Drawn By: RH Checked By: RH 02.08.23

Project Title:

12 PRIORY AVENUE, N8 7RN