



1 PROPOSED WEST ELEVATION
1 : 50

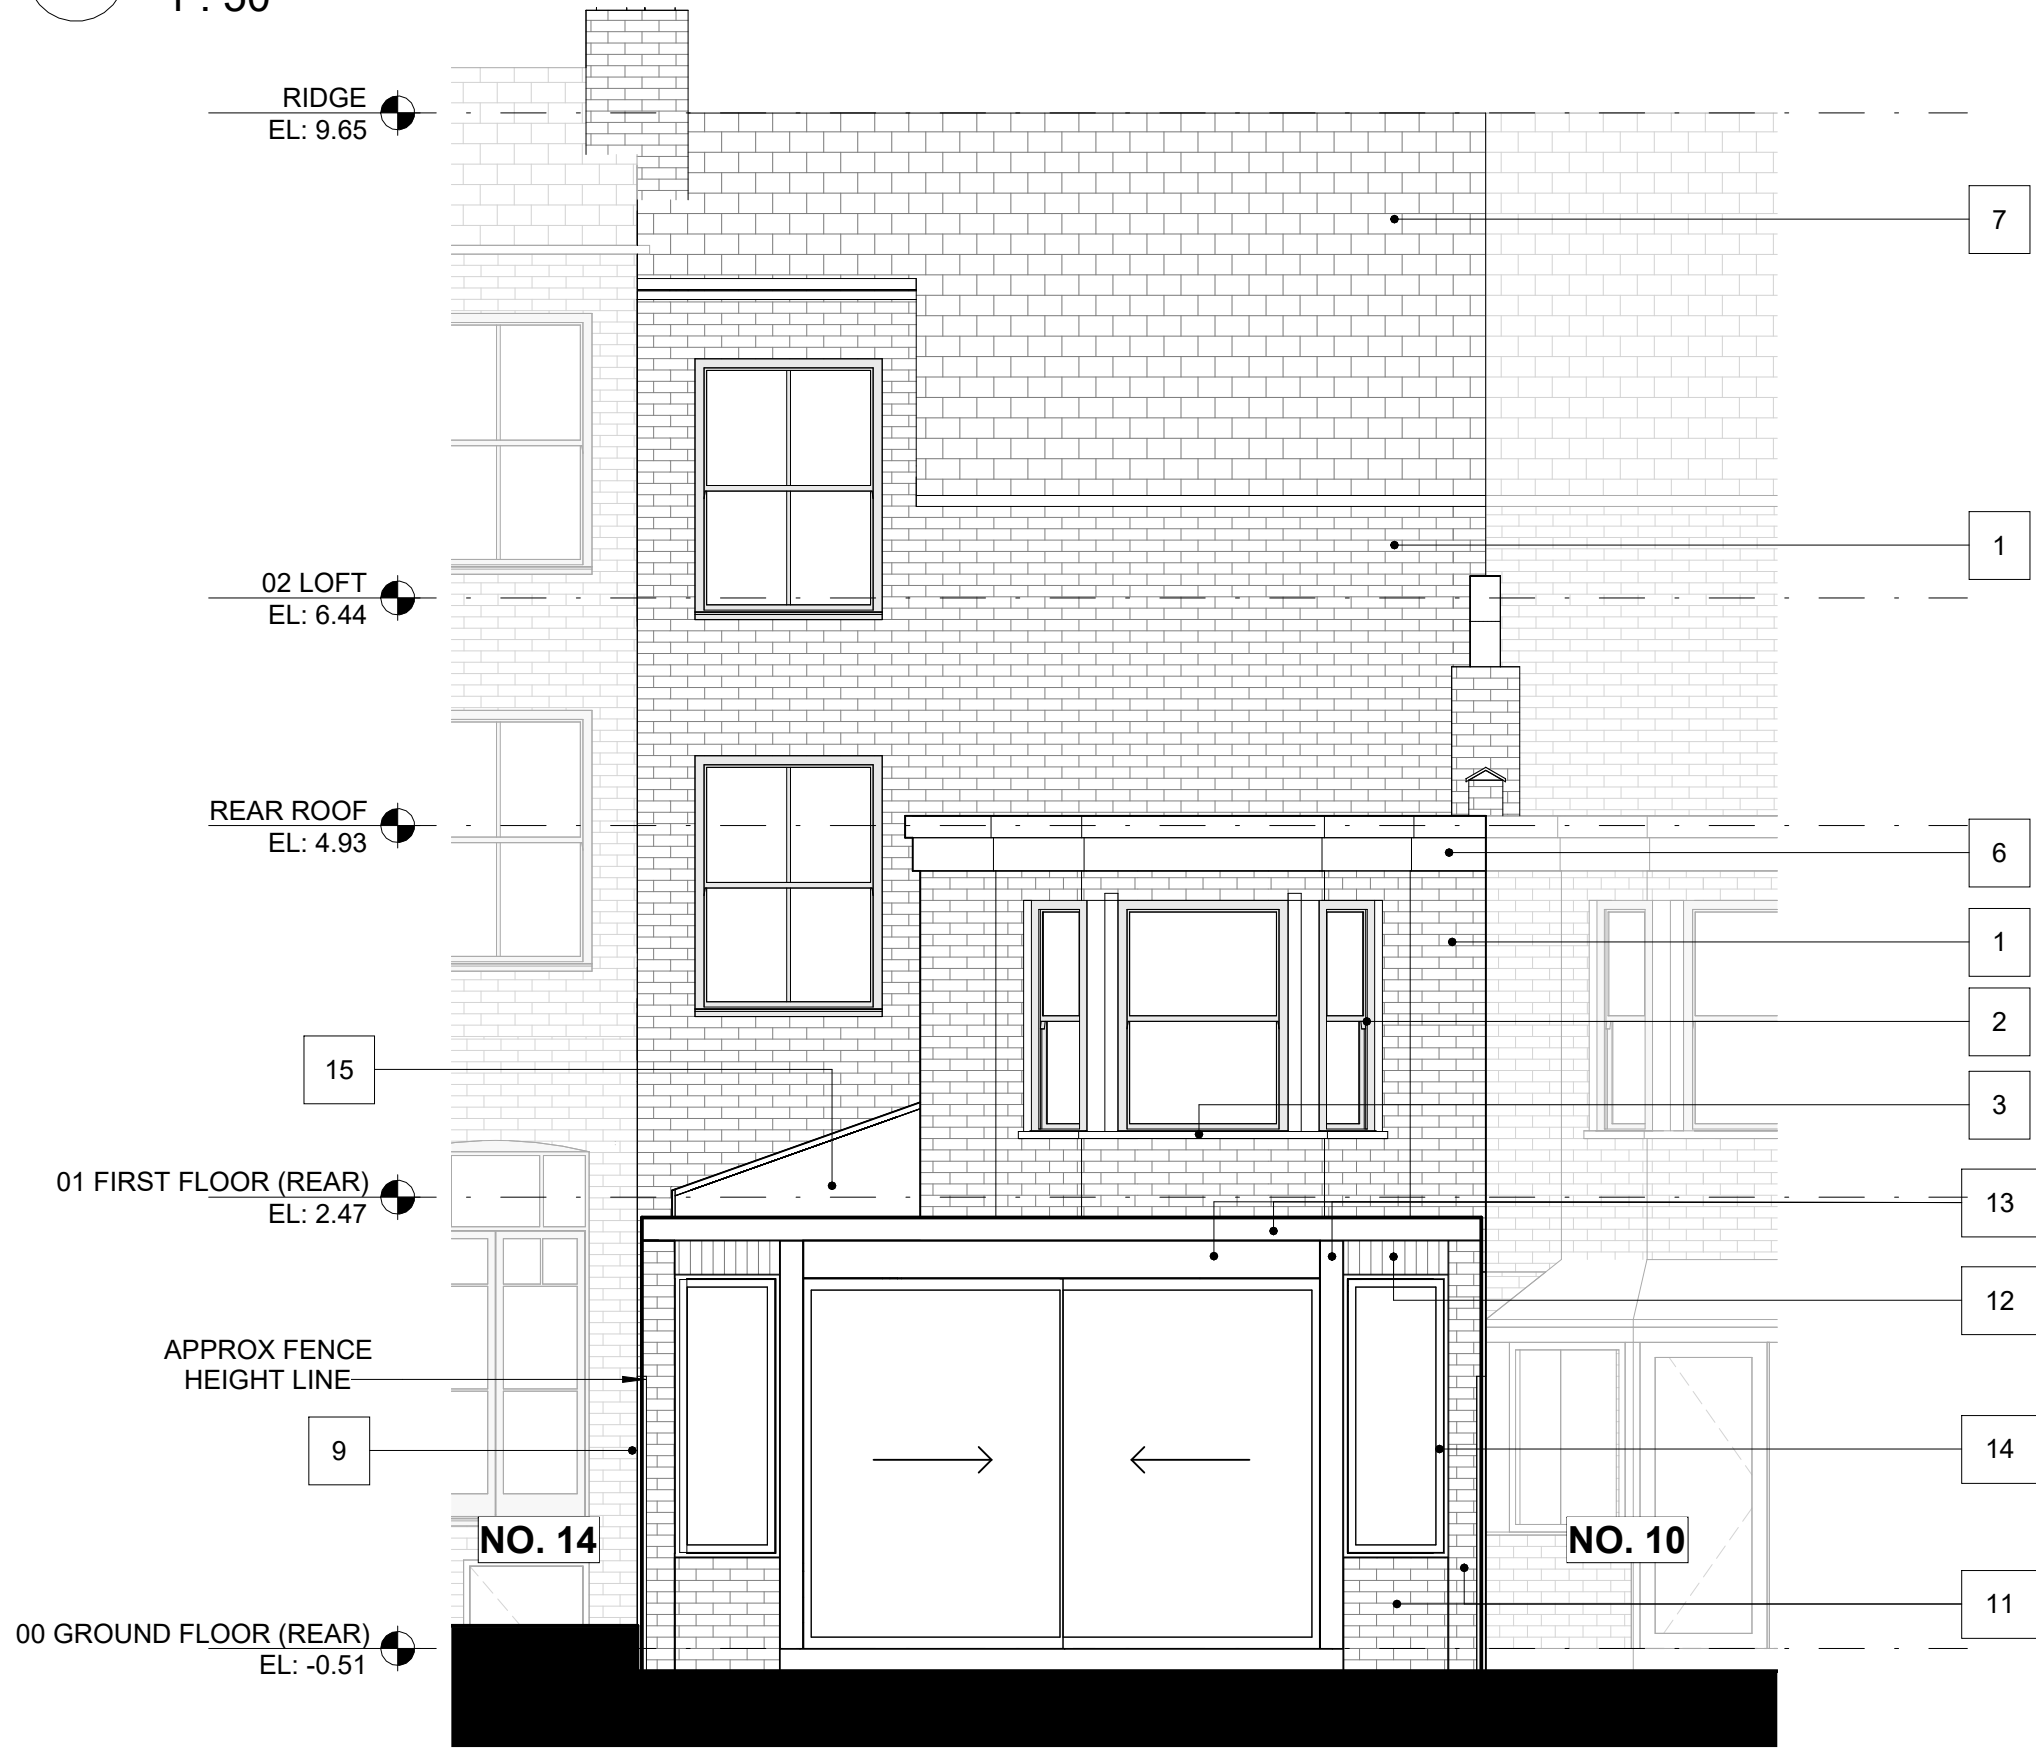

PROPOSED MATERIALS KEY

- 1. London stock brickwork (brown)
- 2. White painted timber windows
- 3. White painted cills and window heads
- 4. White painted timber door
- 5. White painted conservatory frame
- 6. White fascia
- 7. Slate roof tiles
- 8. Ceramic chimney pots
- 9. Timber boundary fence
- 10. Concrete foundation
- 11. Light grey brickwork
- 12. Light grey brickwork (solider course)
- 13. White/cream cast stone
- 14. White finished aluminium
- 15. Rooflight


2 PROPOSED NORTH ELEVATION
1 : 50

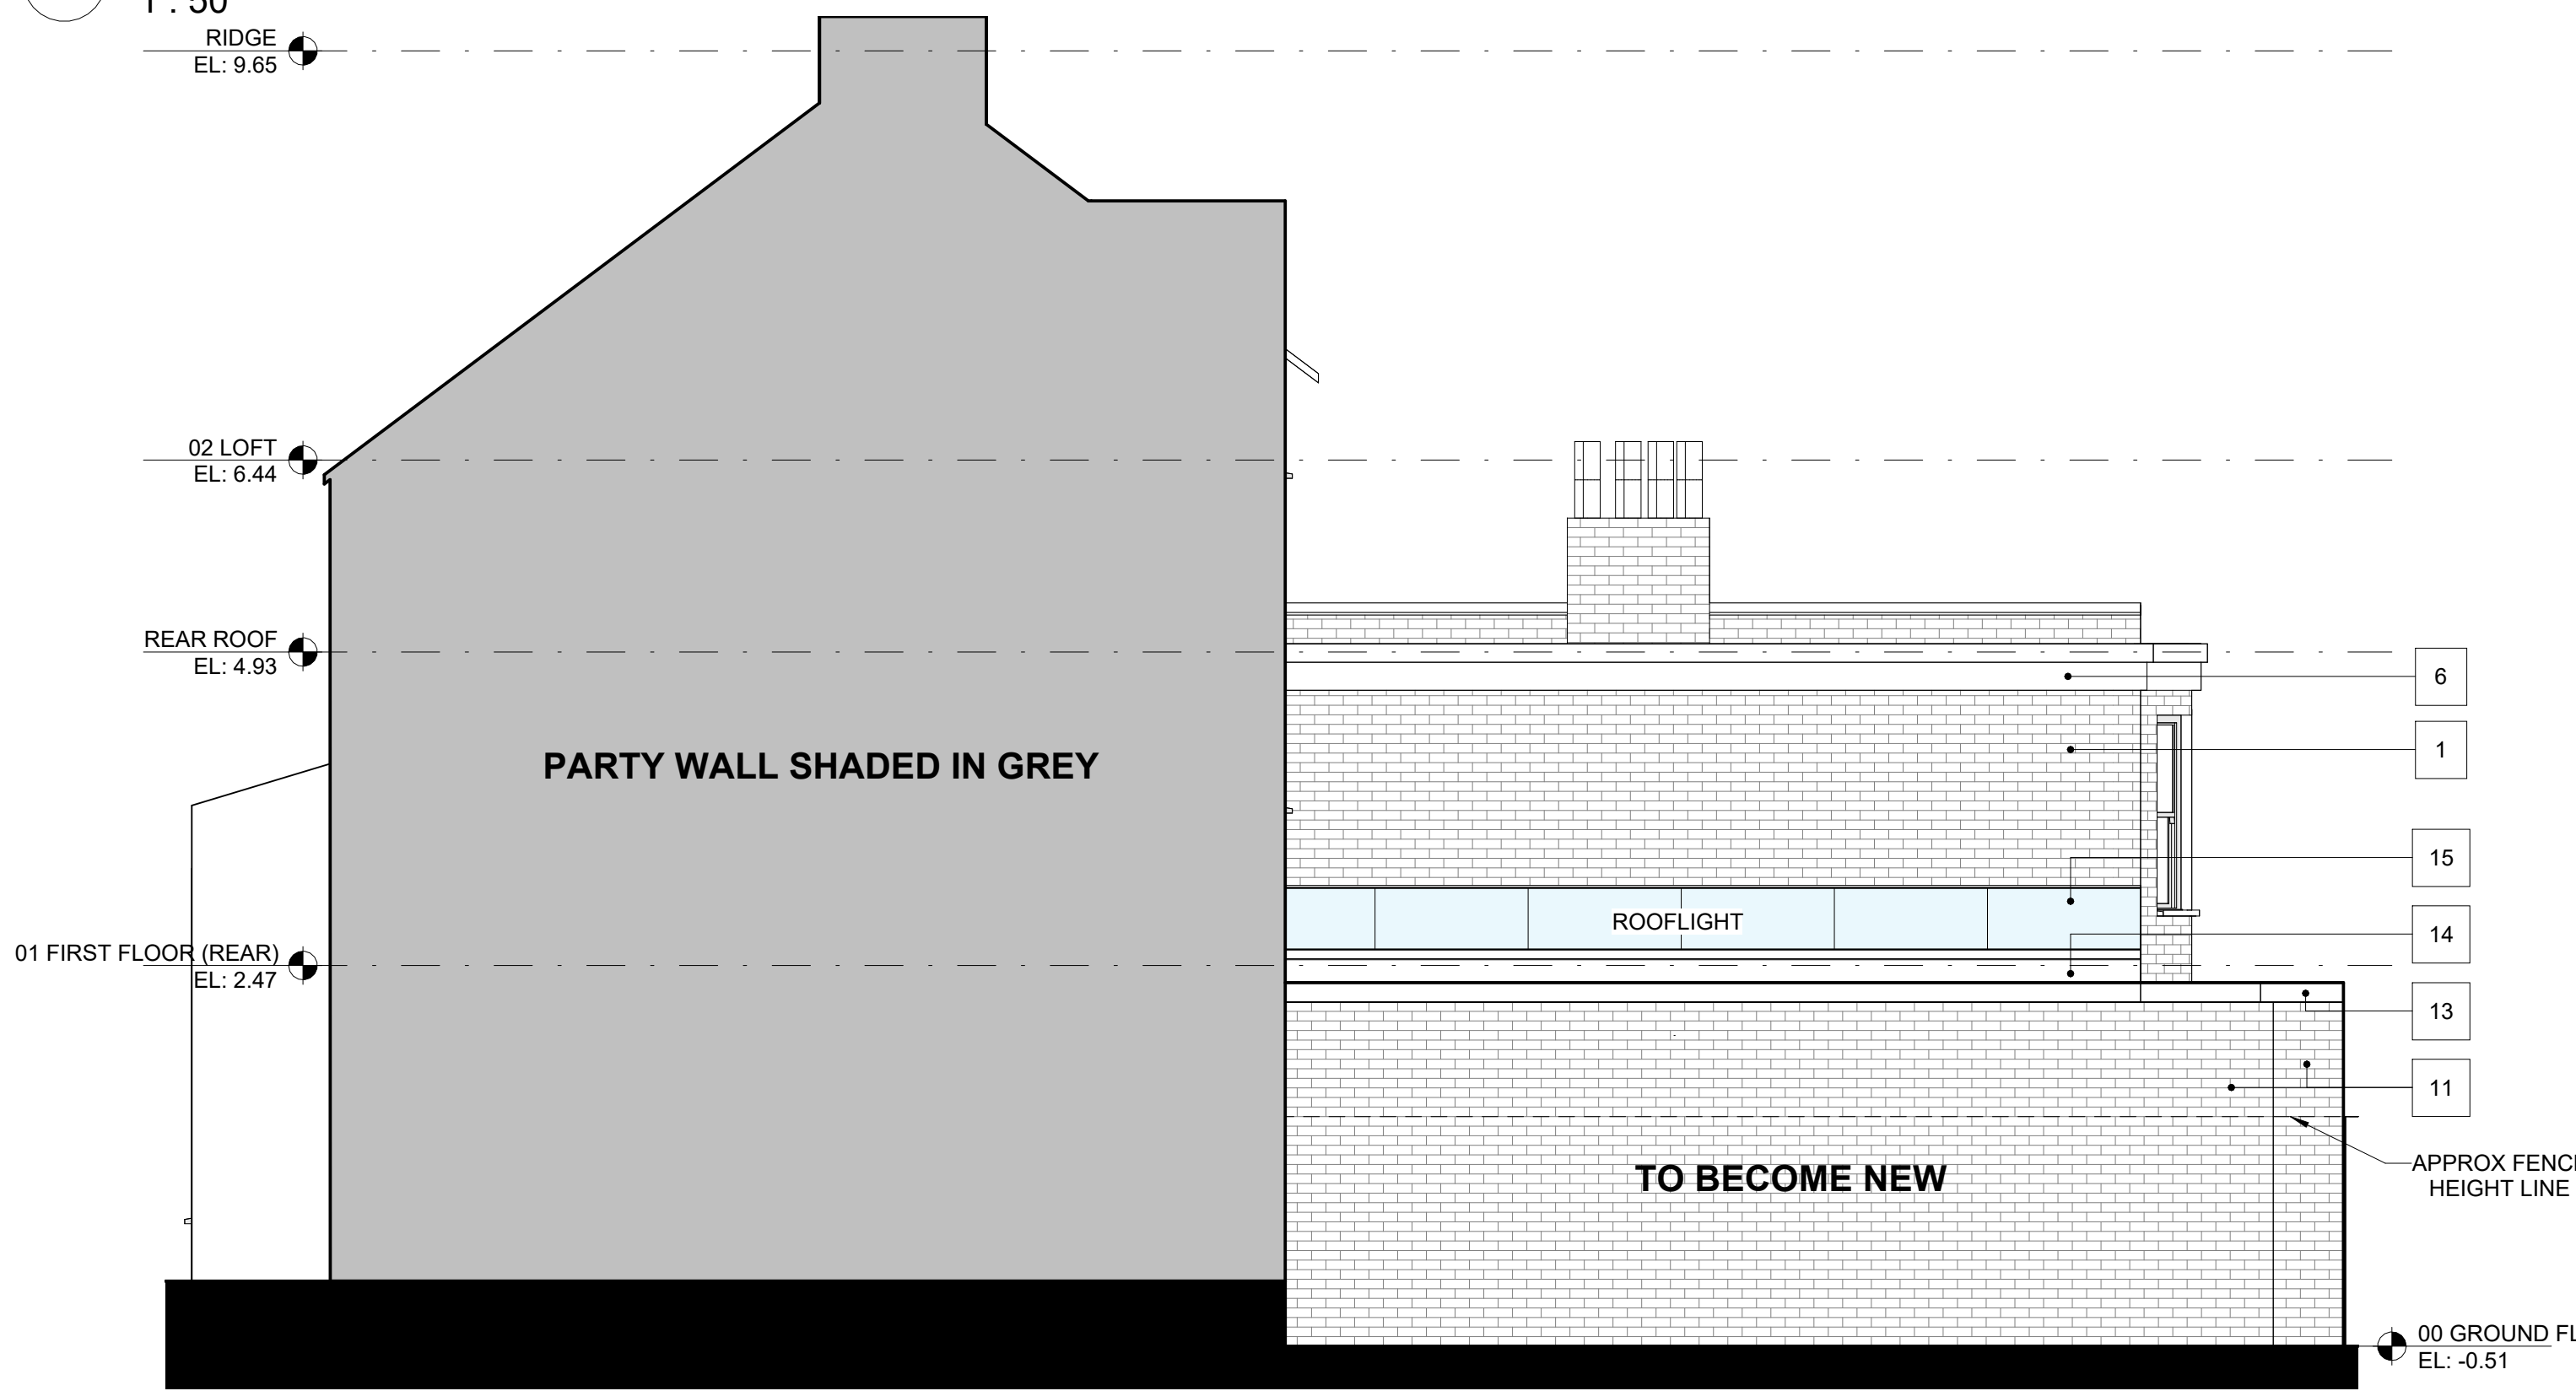

3 PROPOSED SECTION A.A
1 : 50



4 PROPOSED SECTION B.B
1 : 50

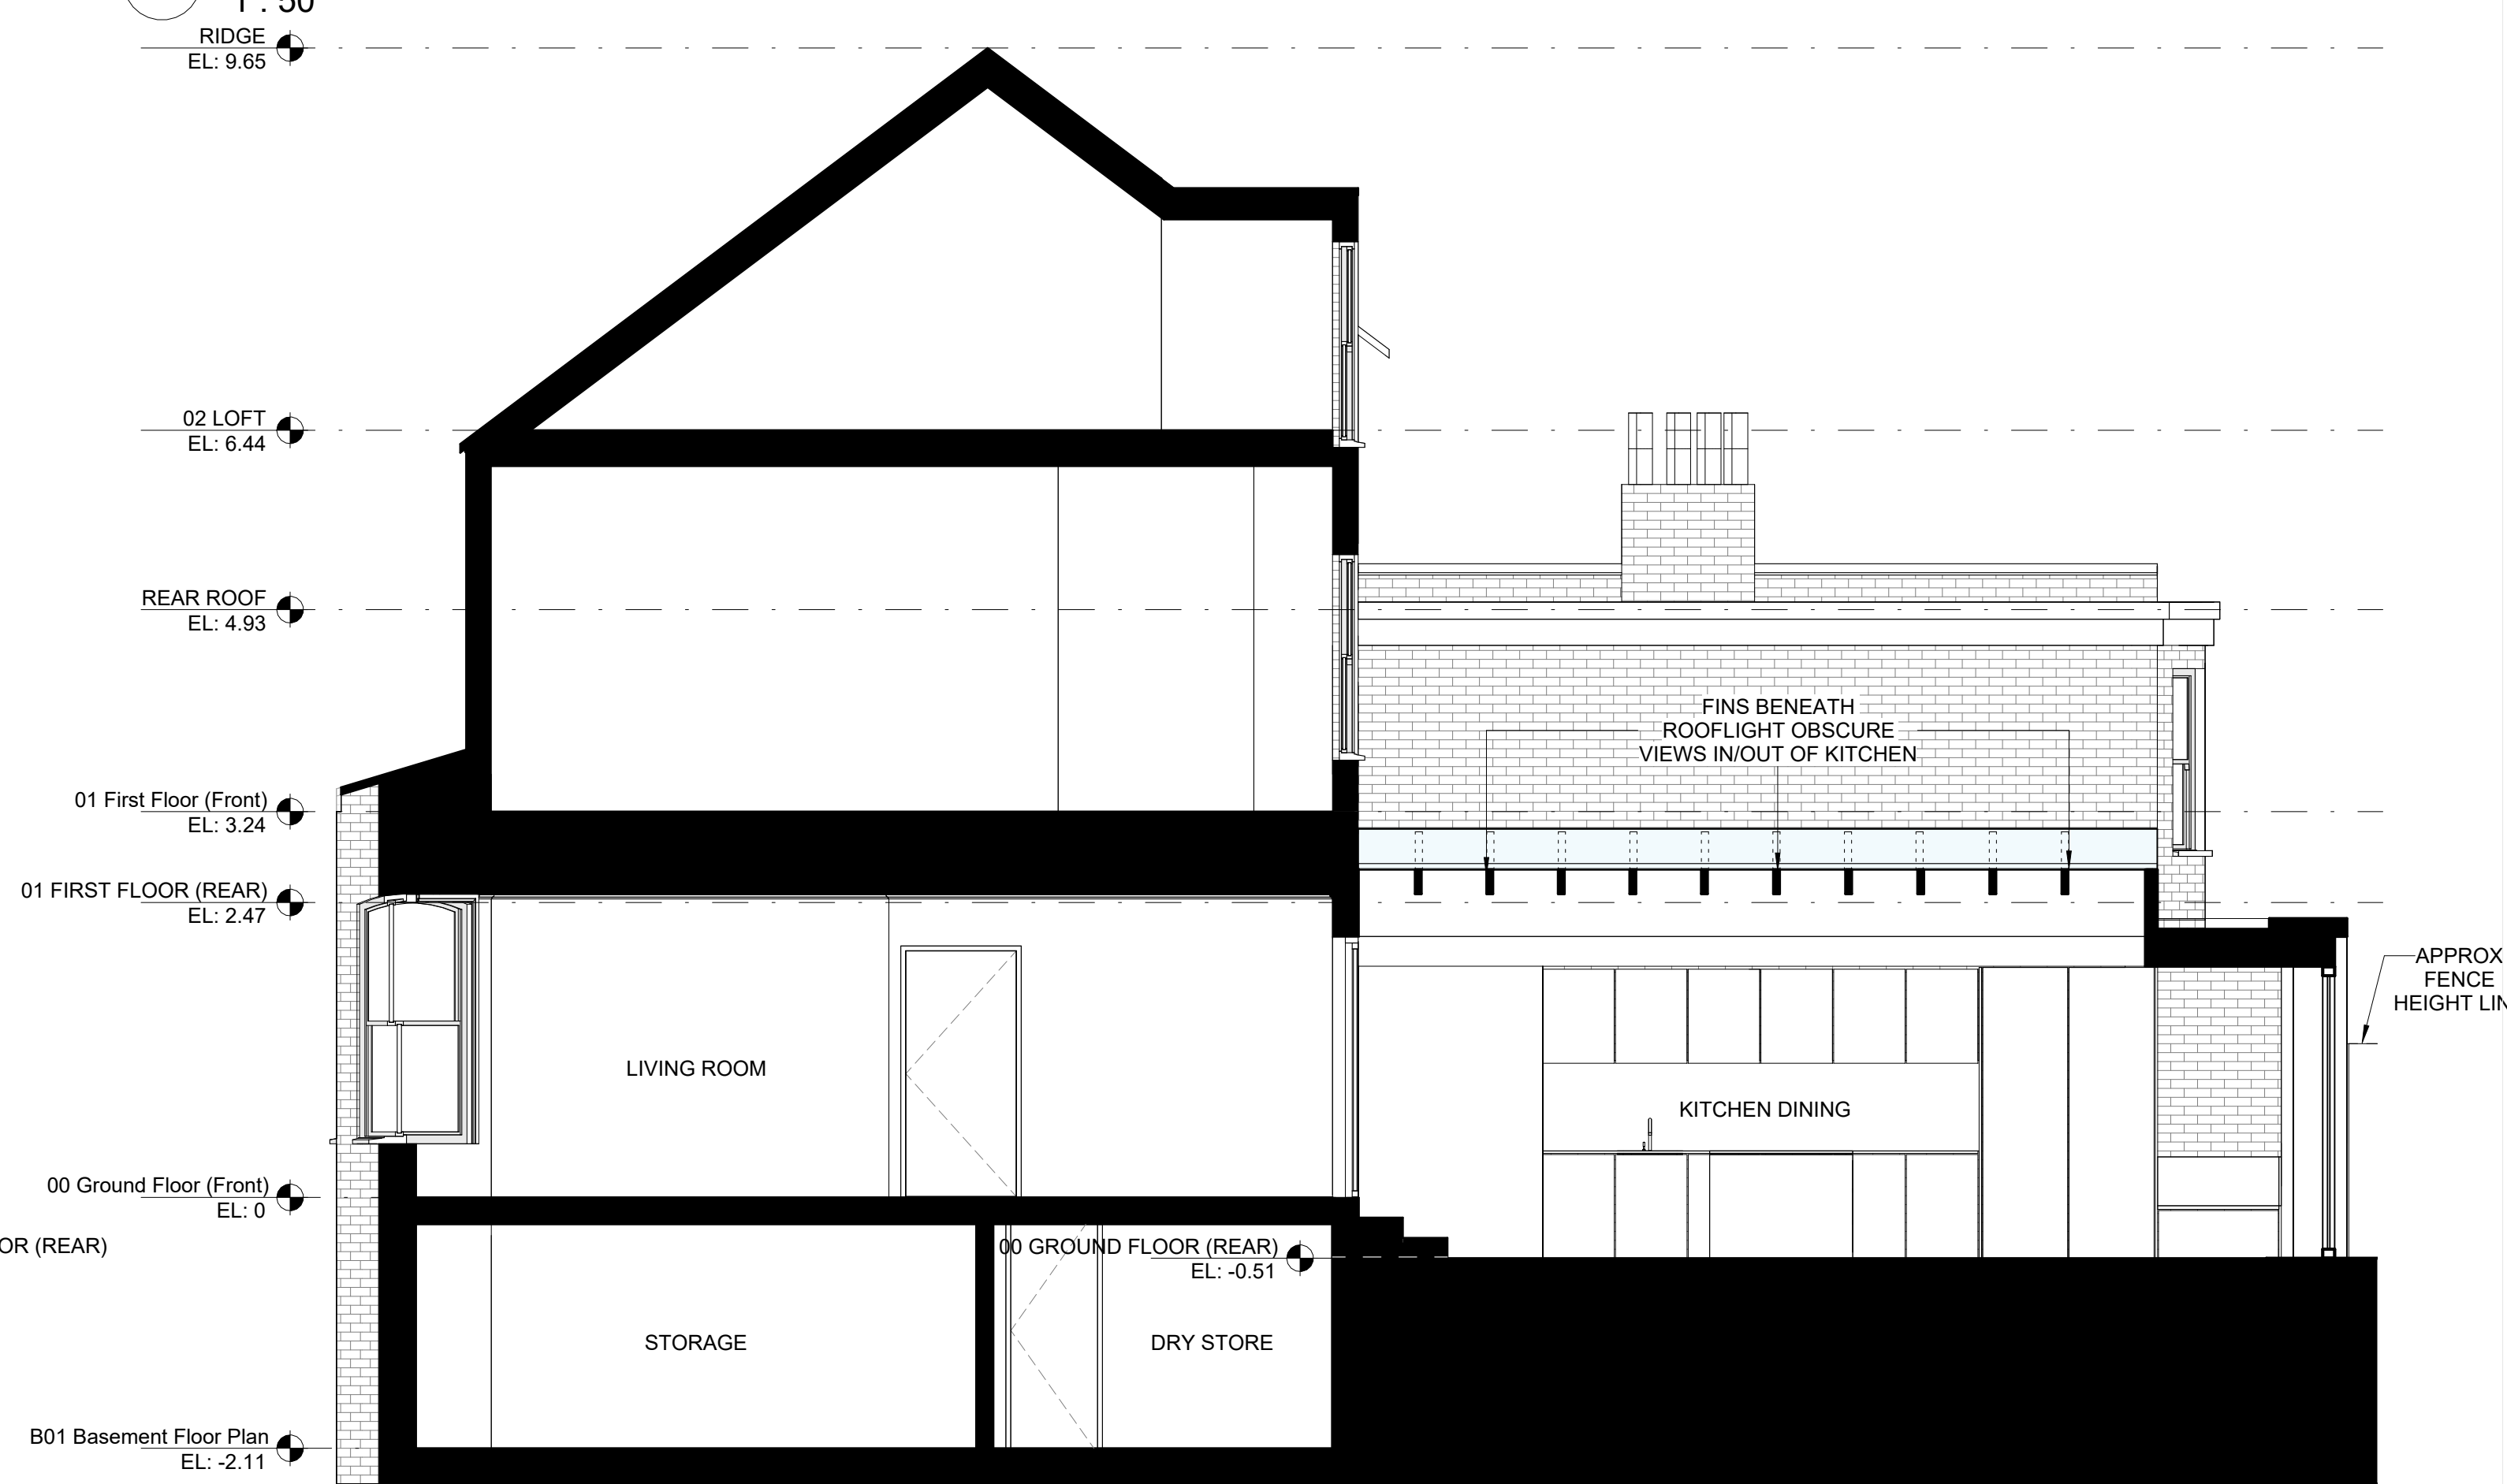

LINEWORKS

Drawings Notes:

This drawing is intended for the purpose indicated in the status box only. Scale from this drawing for planning purposes only. All site dimensions shown should be checked on site and discrepancies verified with the architect. This drawing must be read in conjunction with the relevant details and specifications shown.



Rev	Date	Note	CHKD
P1	09.08.23	PLANNING	RH

Drawing Status:

PLANNING

Drawing Title:

PROPOSED ELEVATIONS AND SECTIONS

Client:

MR AND MRS WEDGBURY

Drawing Reference:

0623 GA 201

Project No. Drawing Number

Scale @A1: 1 : 50

Project Title:

12 PRIORY AVENUE, N8 7RN

P1

Revision

Drawn By: RH

Checked By: RH

02.08.23