



	LIVING/DINING/KITCHEN	BEDROOM 1	BEDROOM 2	BEDROOM 3	STUDY	TOTAL AREA	GARDEN
FLAT 1	32M ²	15M ²	12M ²	8M ²		88M ²	
FLAT 2	23M ²	12M ²			6M ²	50M ²	
FLAT 3						38M ²	

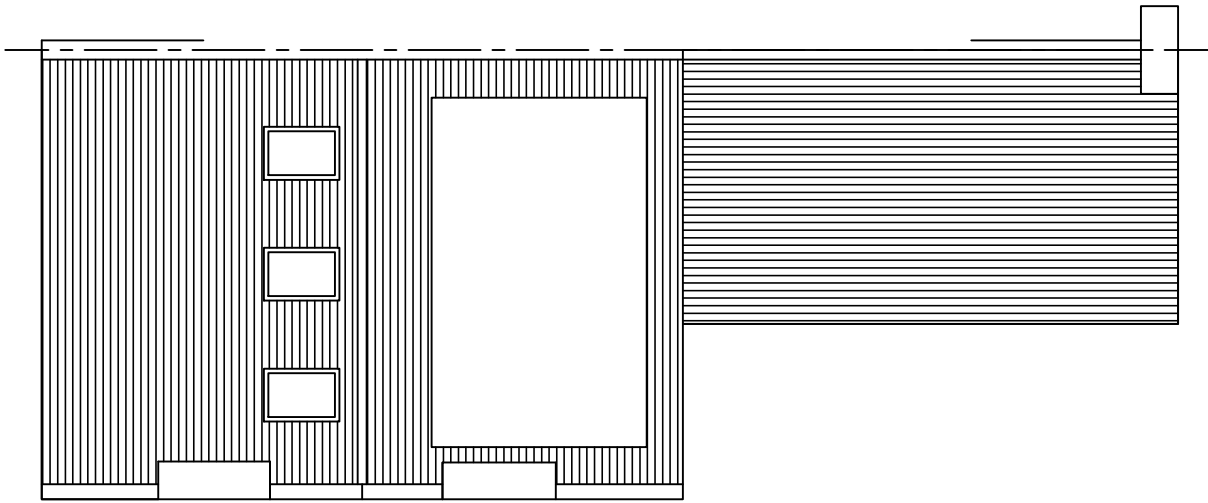


PROPOSED ROOF PLAN

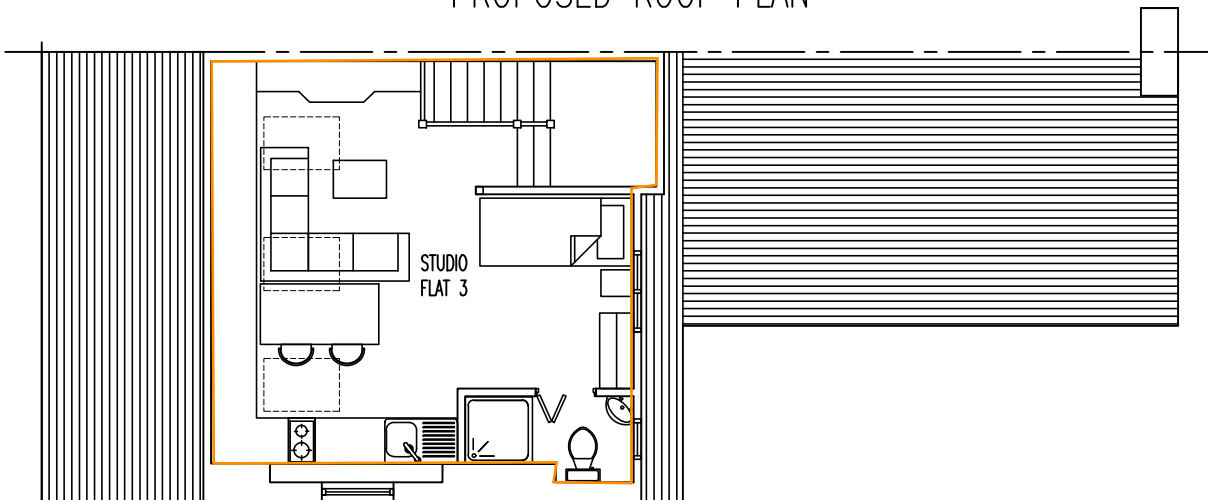


PROPOSED LOFT PLAN

FLOOR AREA FOR FLAT 3 DOES NOT INCLUDE AREA OF INTERNAL STAIRCASE.

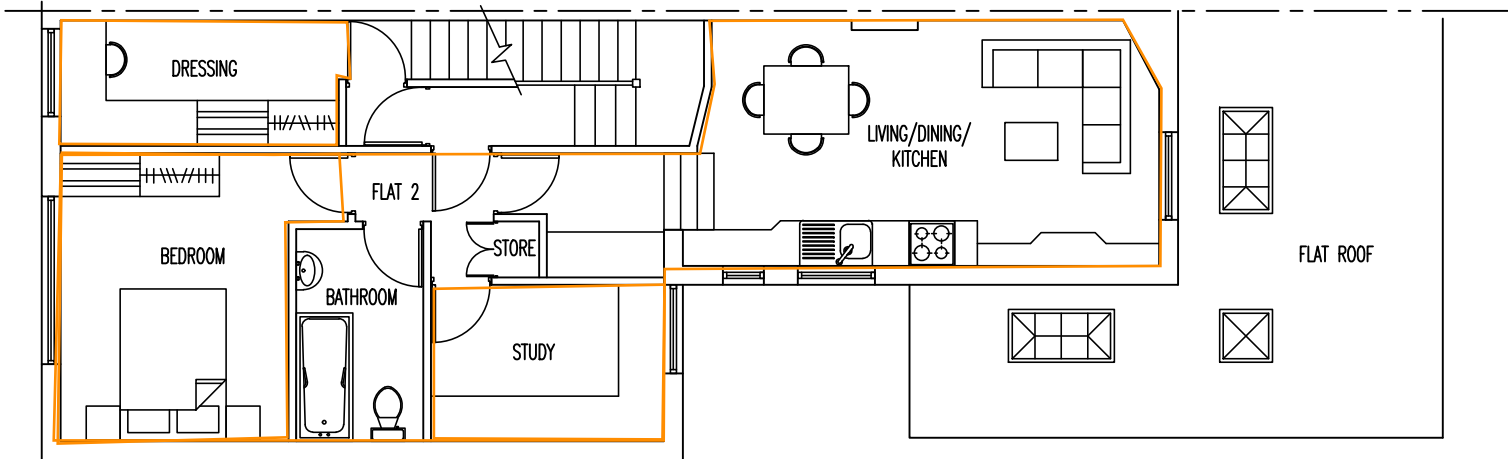

PROPOSED FIRST FLOOR PLAN

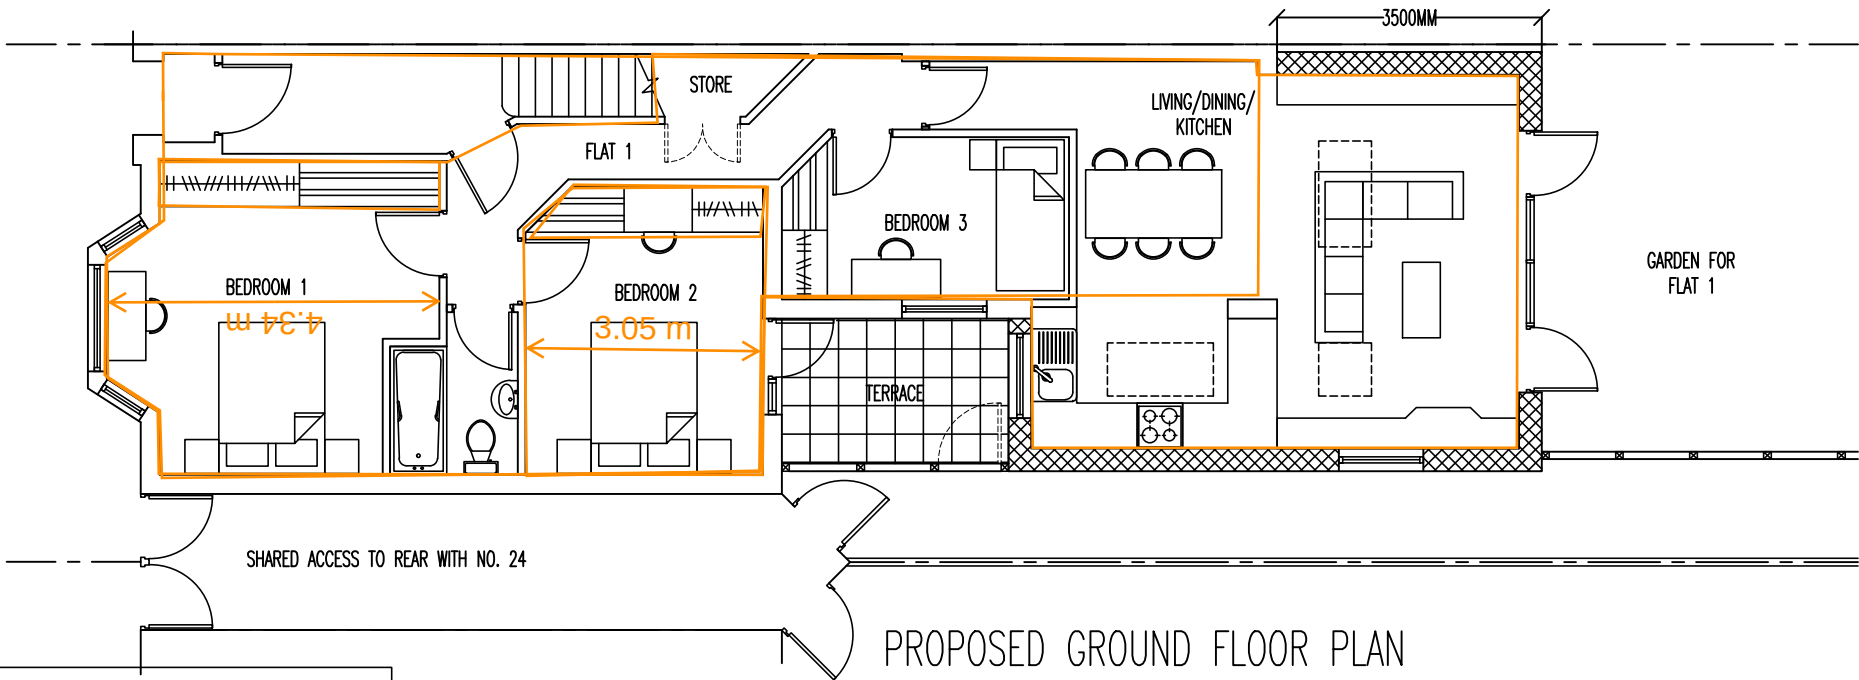

PROPOSED GROUND FLOOR PLAN

CONVERSION INTO THREE FLATS
ISSUED FOR PLANNING PERMISSION ONLY



THE COPYRIGHT OF THIS DRAWING BELONGS TO THE ARCHITECT AND MAY NOT BE ALTERED WITHOUT THE ARCHITECT'S WRITTEN CONSENT

BUILDING REGULATION APPROVAL IS REQUIRED PRIOR TO CONSTRUCTION COMMENCING THE CONTRACTOR IS TO CHECK ALL DIMENSIONS ON SITE PRIOR TO CONSTRUCTION COMMENCING AND REPORT ANY DISCREPANCIES TO THE ARCHITECT

REV	DATE	DESCRIPTION

WWW.IBIDESIGN.COM

IBI DESIGN ASSOCIATES

CHARTERED ARCHITECTS AND DESIGNERS
59 CHELMSFORD ROAD, LONDON N14 5PY
T: 020 8447 8434 F: 020 8447 8448
e-mail: ibides@aol.com

PROJECT 26 RAVENSTONE ROAD, LONDON, N8 OJP

DRAWING TITLE
PROPOSED GROUND, FIRST, LOFT AND ROOF PLANS

SCALE 1:100 @ A3
PROJECT No.
HM/26/PP04

DATE APRIL 2023