

 


General note:
No changes proposed
on the ground floor

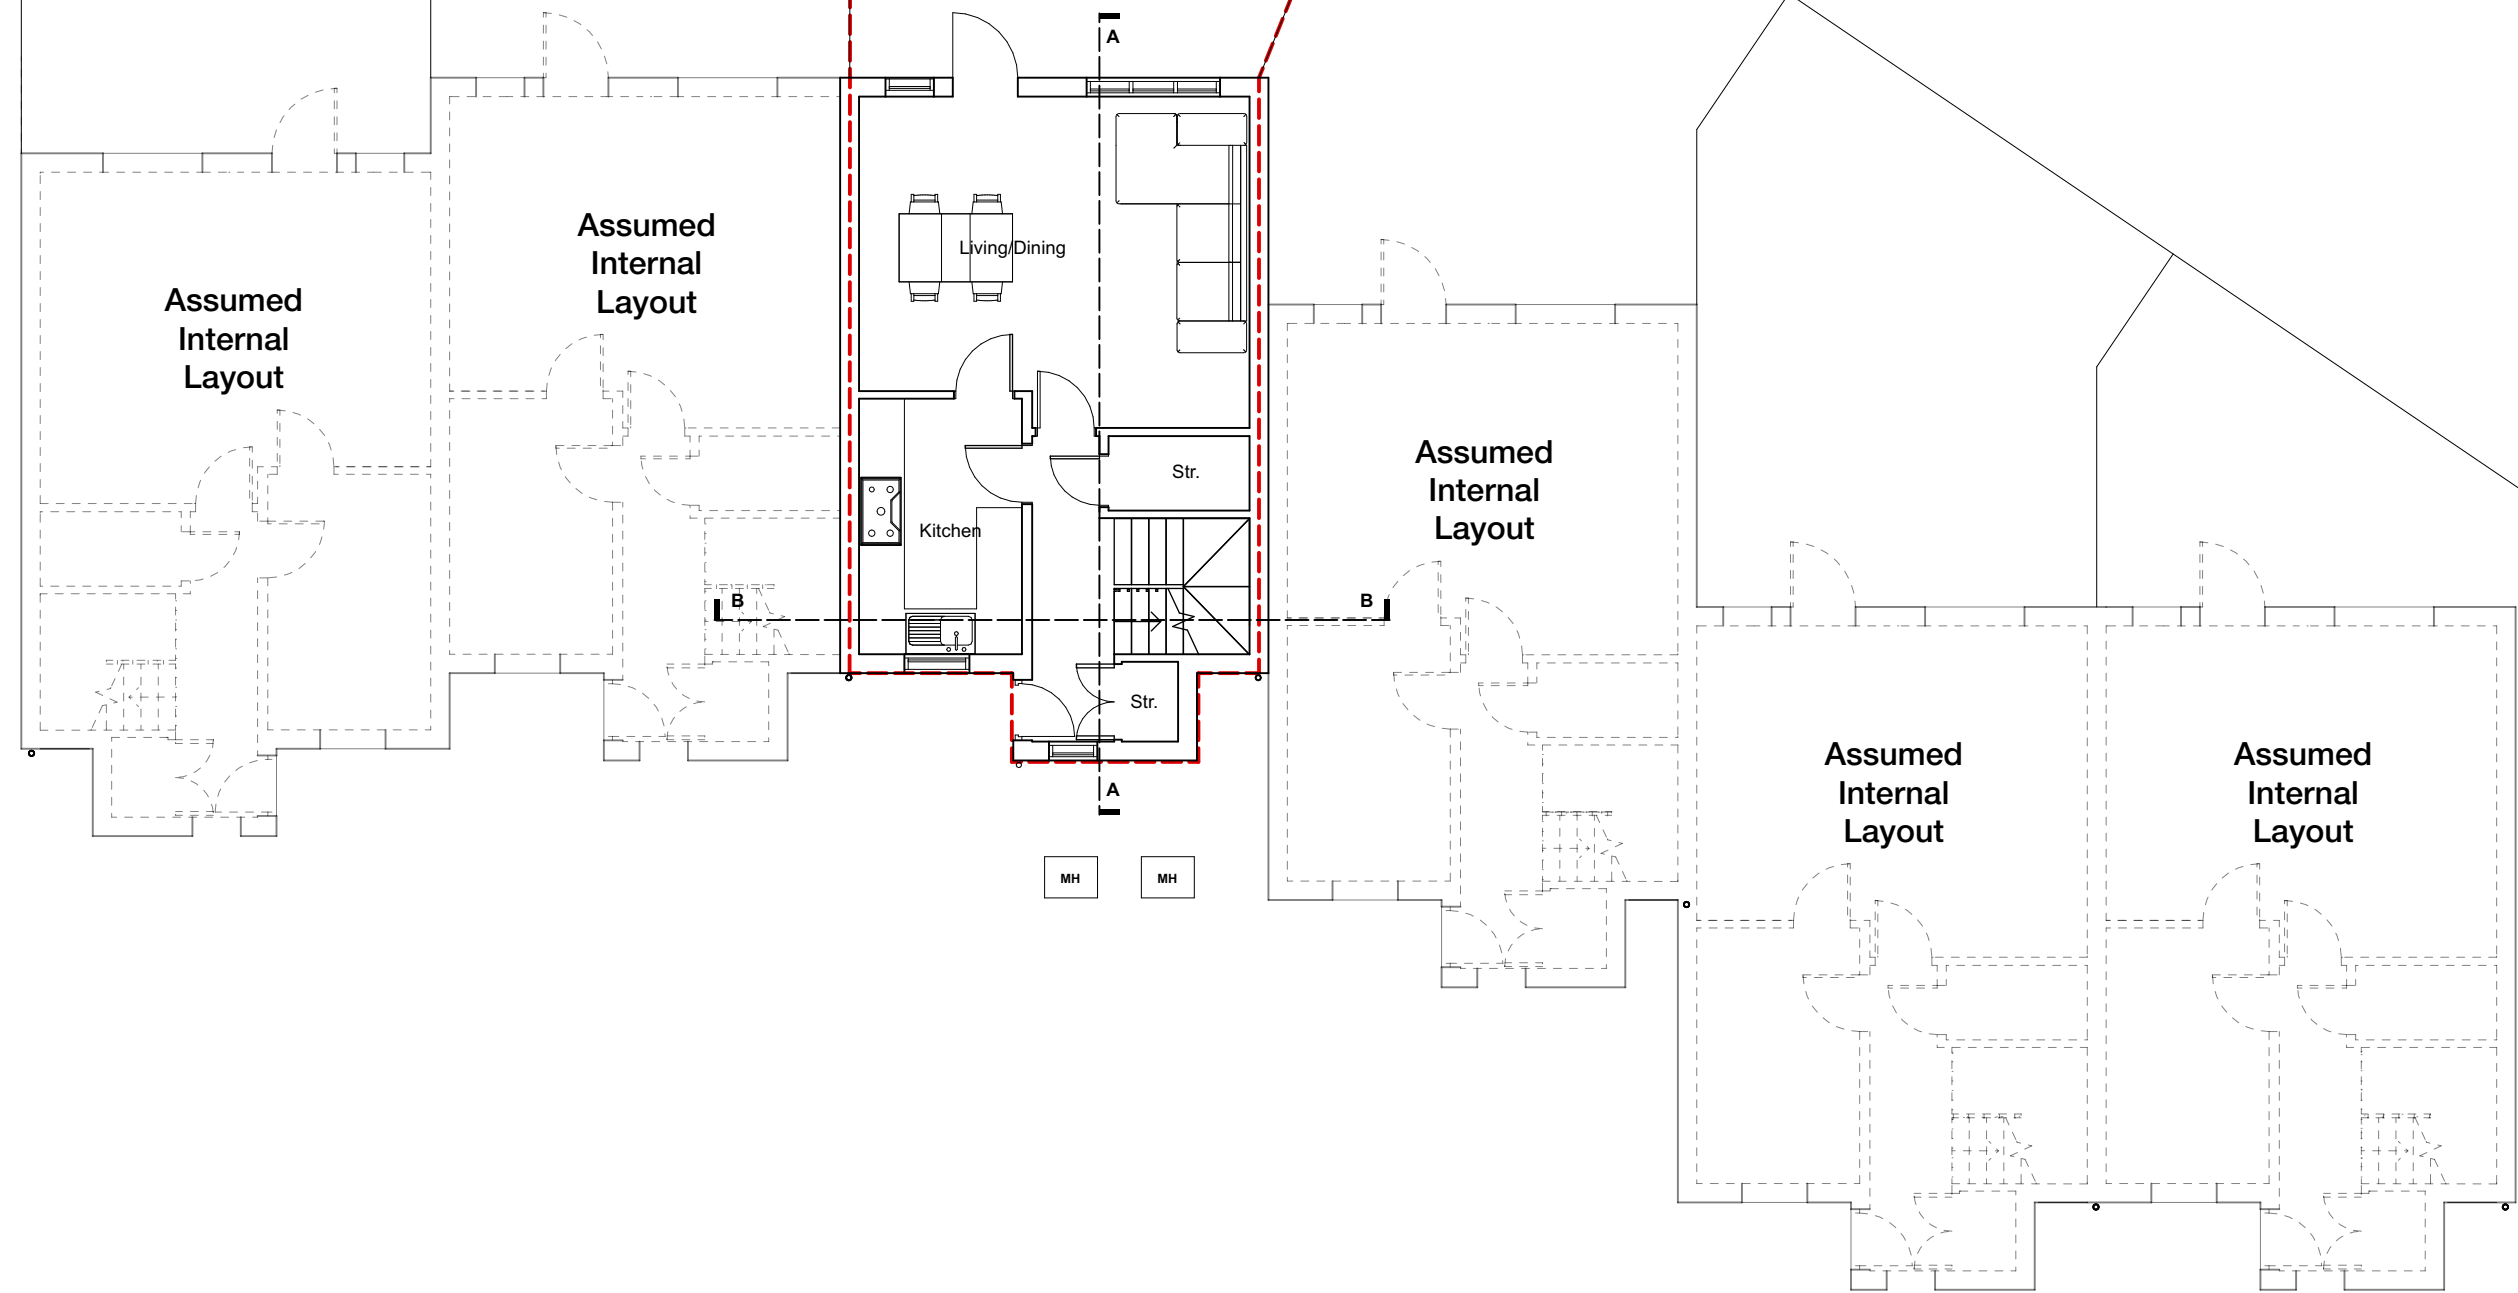

revisions
P1

--- Site boundary

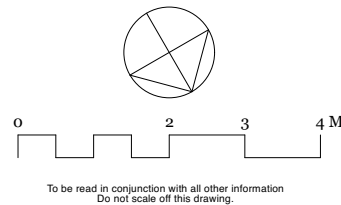

Mulroy

020 7267 5123
www.mulroyarchitects.com

project 6 Colwick Close, London, N6 5NU
for Andrew & Tina Mortensen
title Ground Floor Plan - Proposed

status RIBA Stage 3

scale
1:100

size
A3

drawing number
23021-3-110

P1