





Location Plan
1:1250

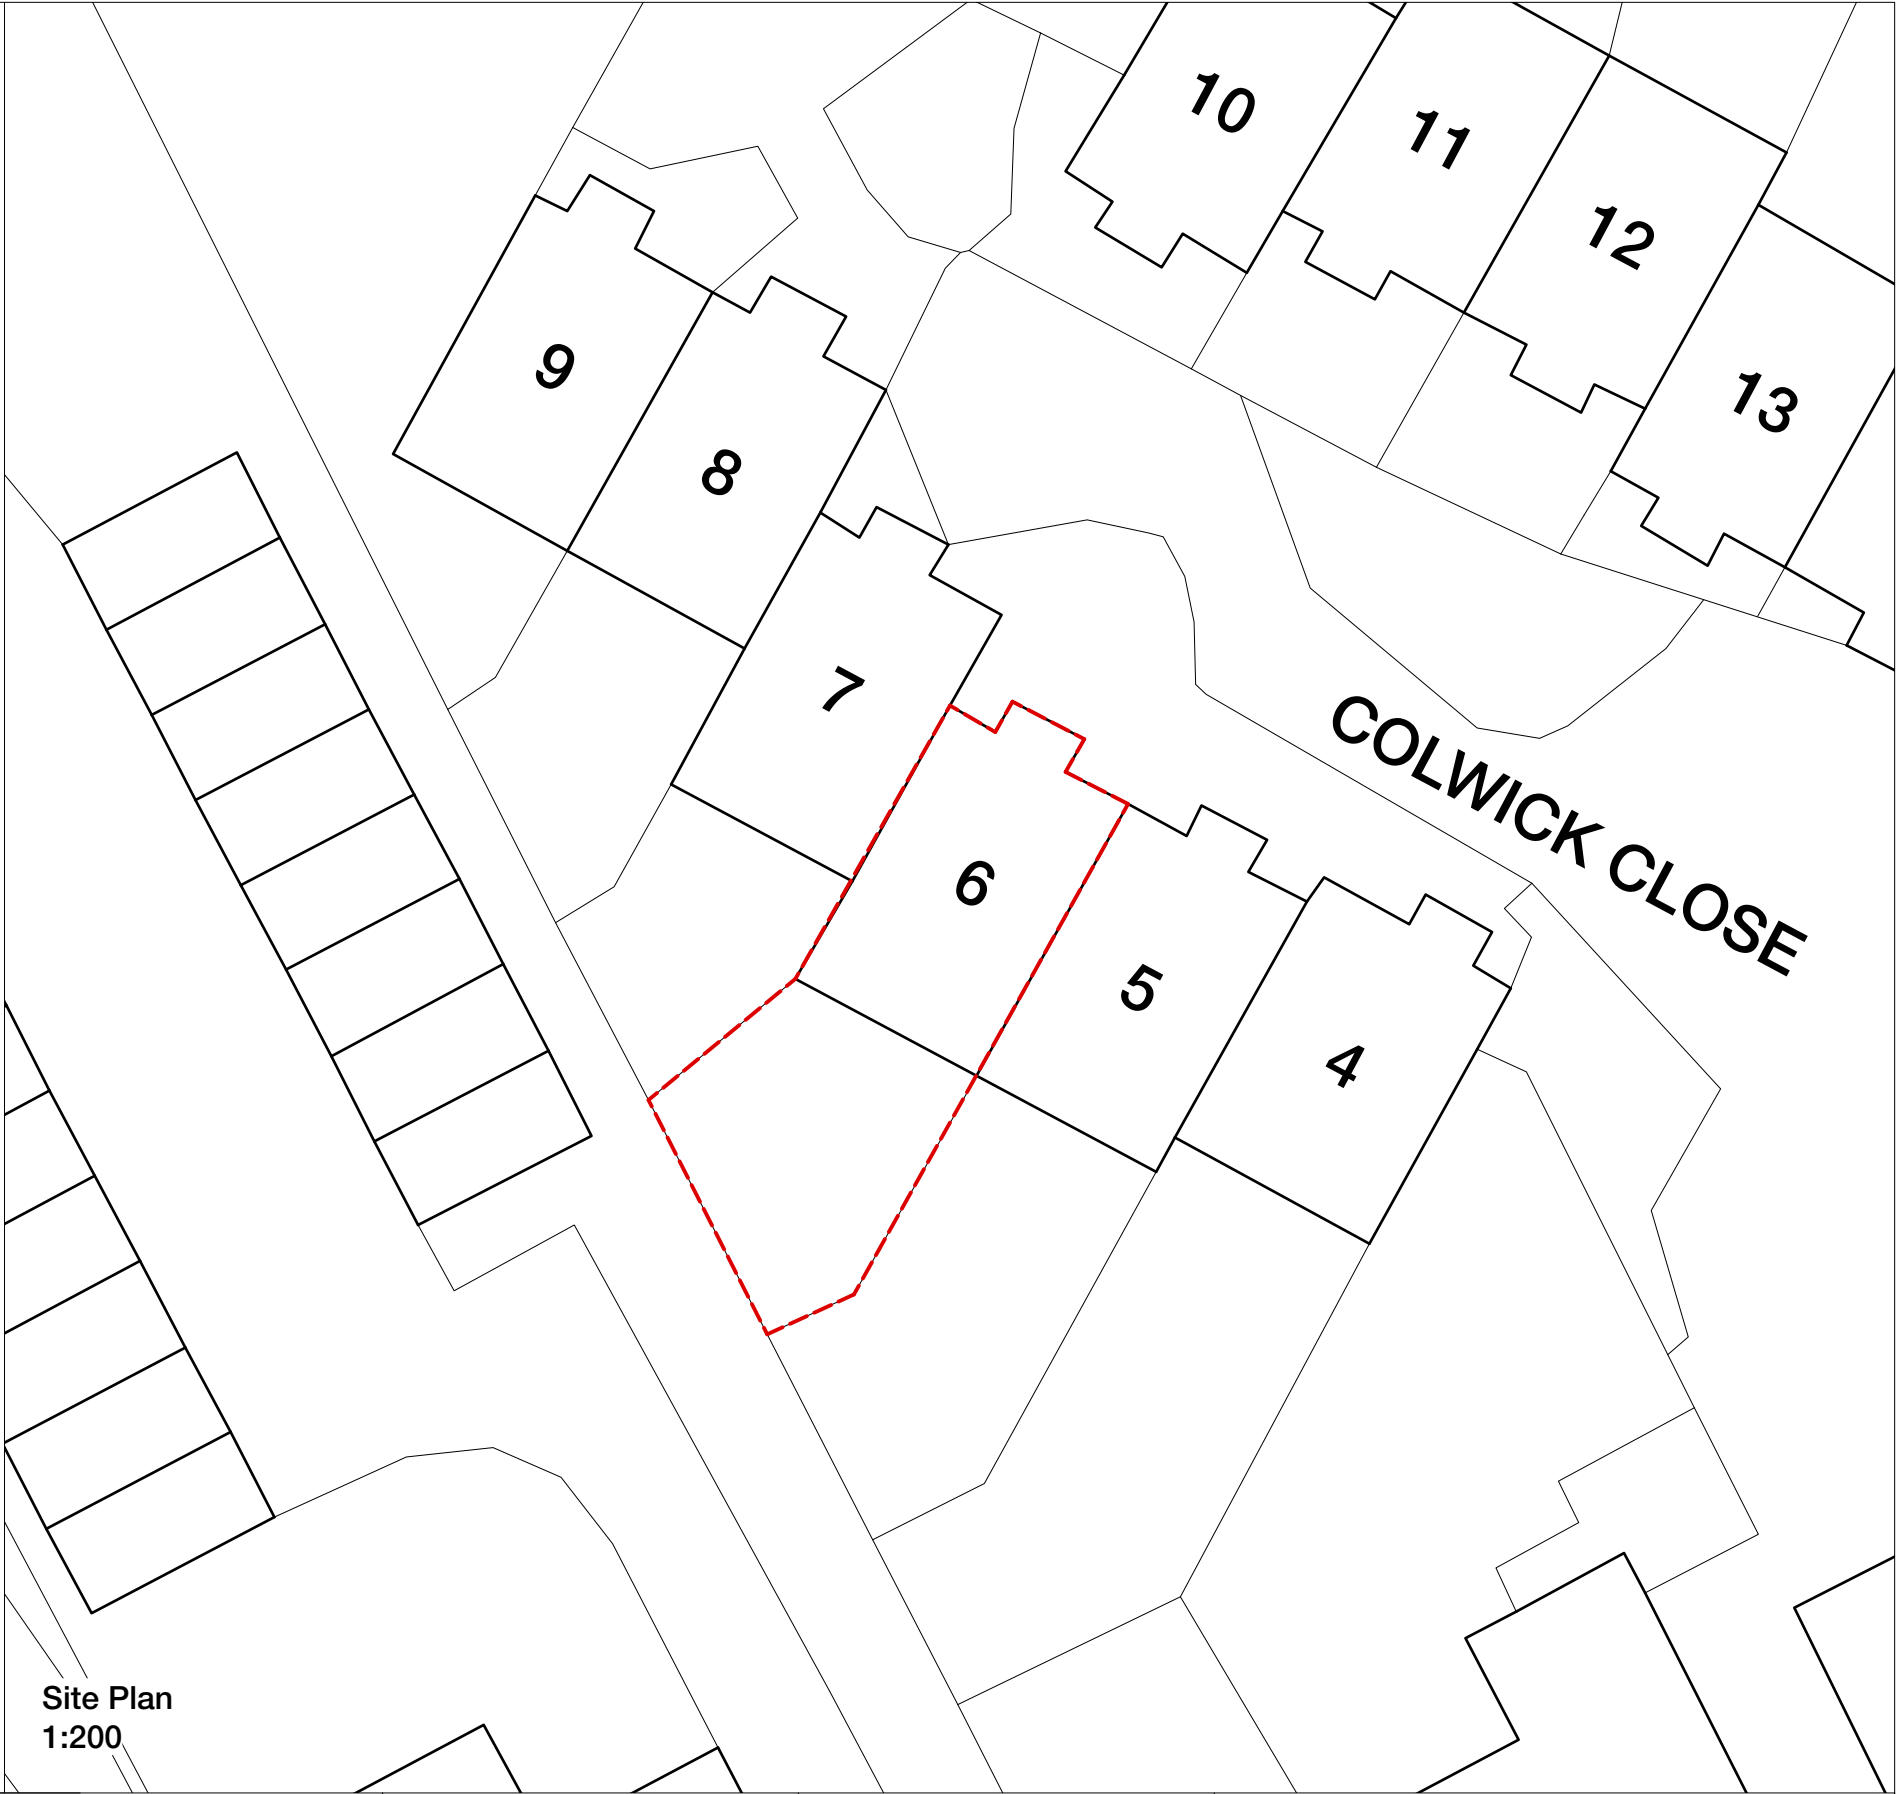

Site Plan
1:200

--- Site boundary

 

To be read in conjunction with all other information
Do not scale off this drawing.

Mulroy

020 7267 5123
www.mulroyarchitects.com

project 6 Colwick Close, London, N6 5NU			
for Andrew & Tina Mortensen			
title Location and Site Plan - Existing			
status RIBA Stage 3			
scale As Noted	size A3	drawing number 23021-3-001	P1