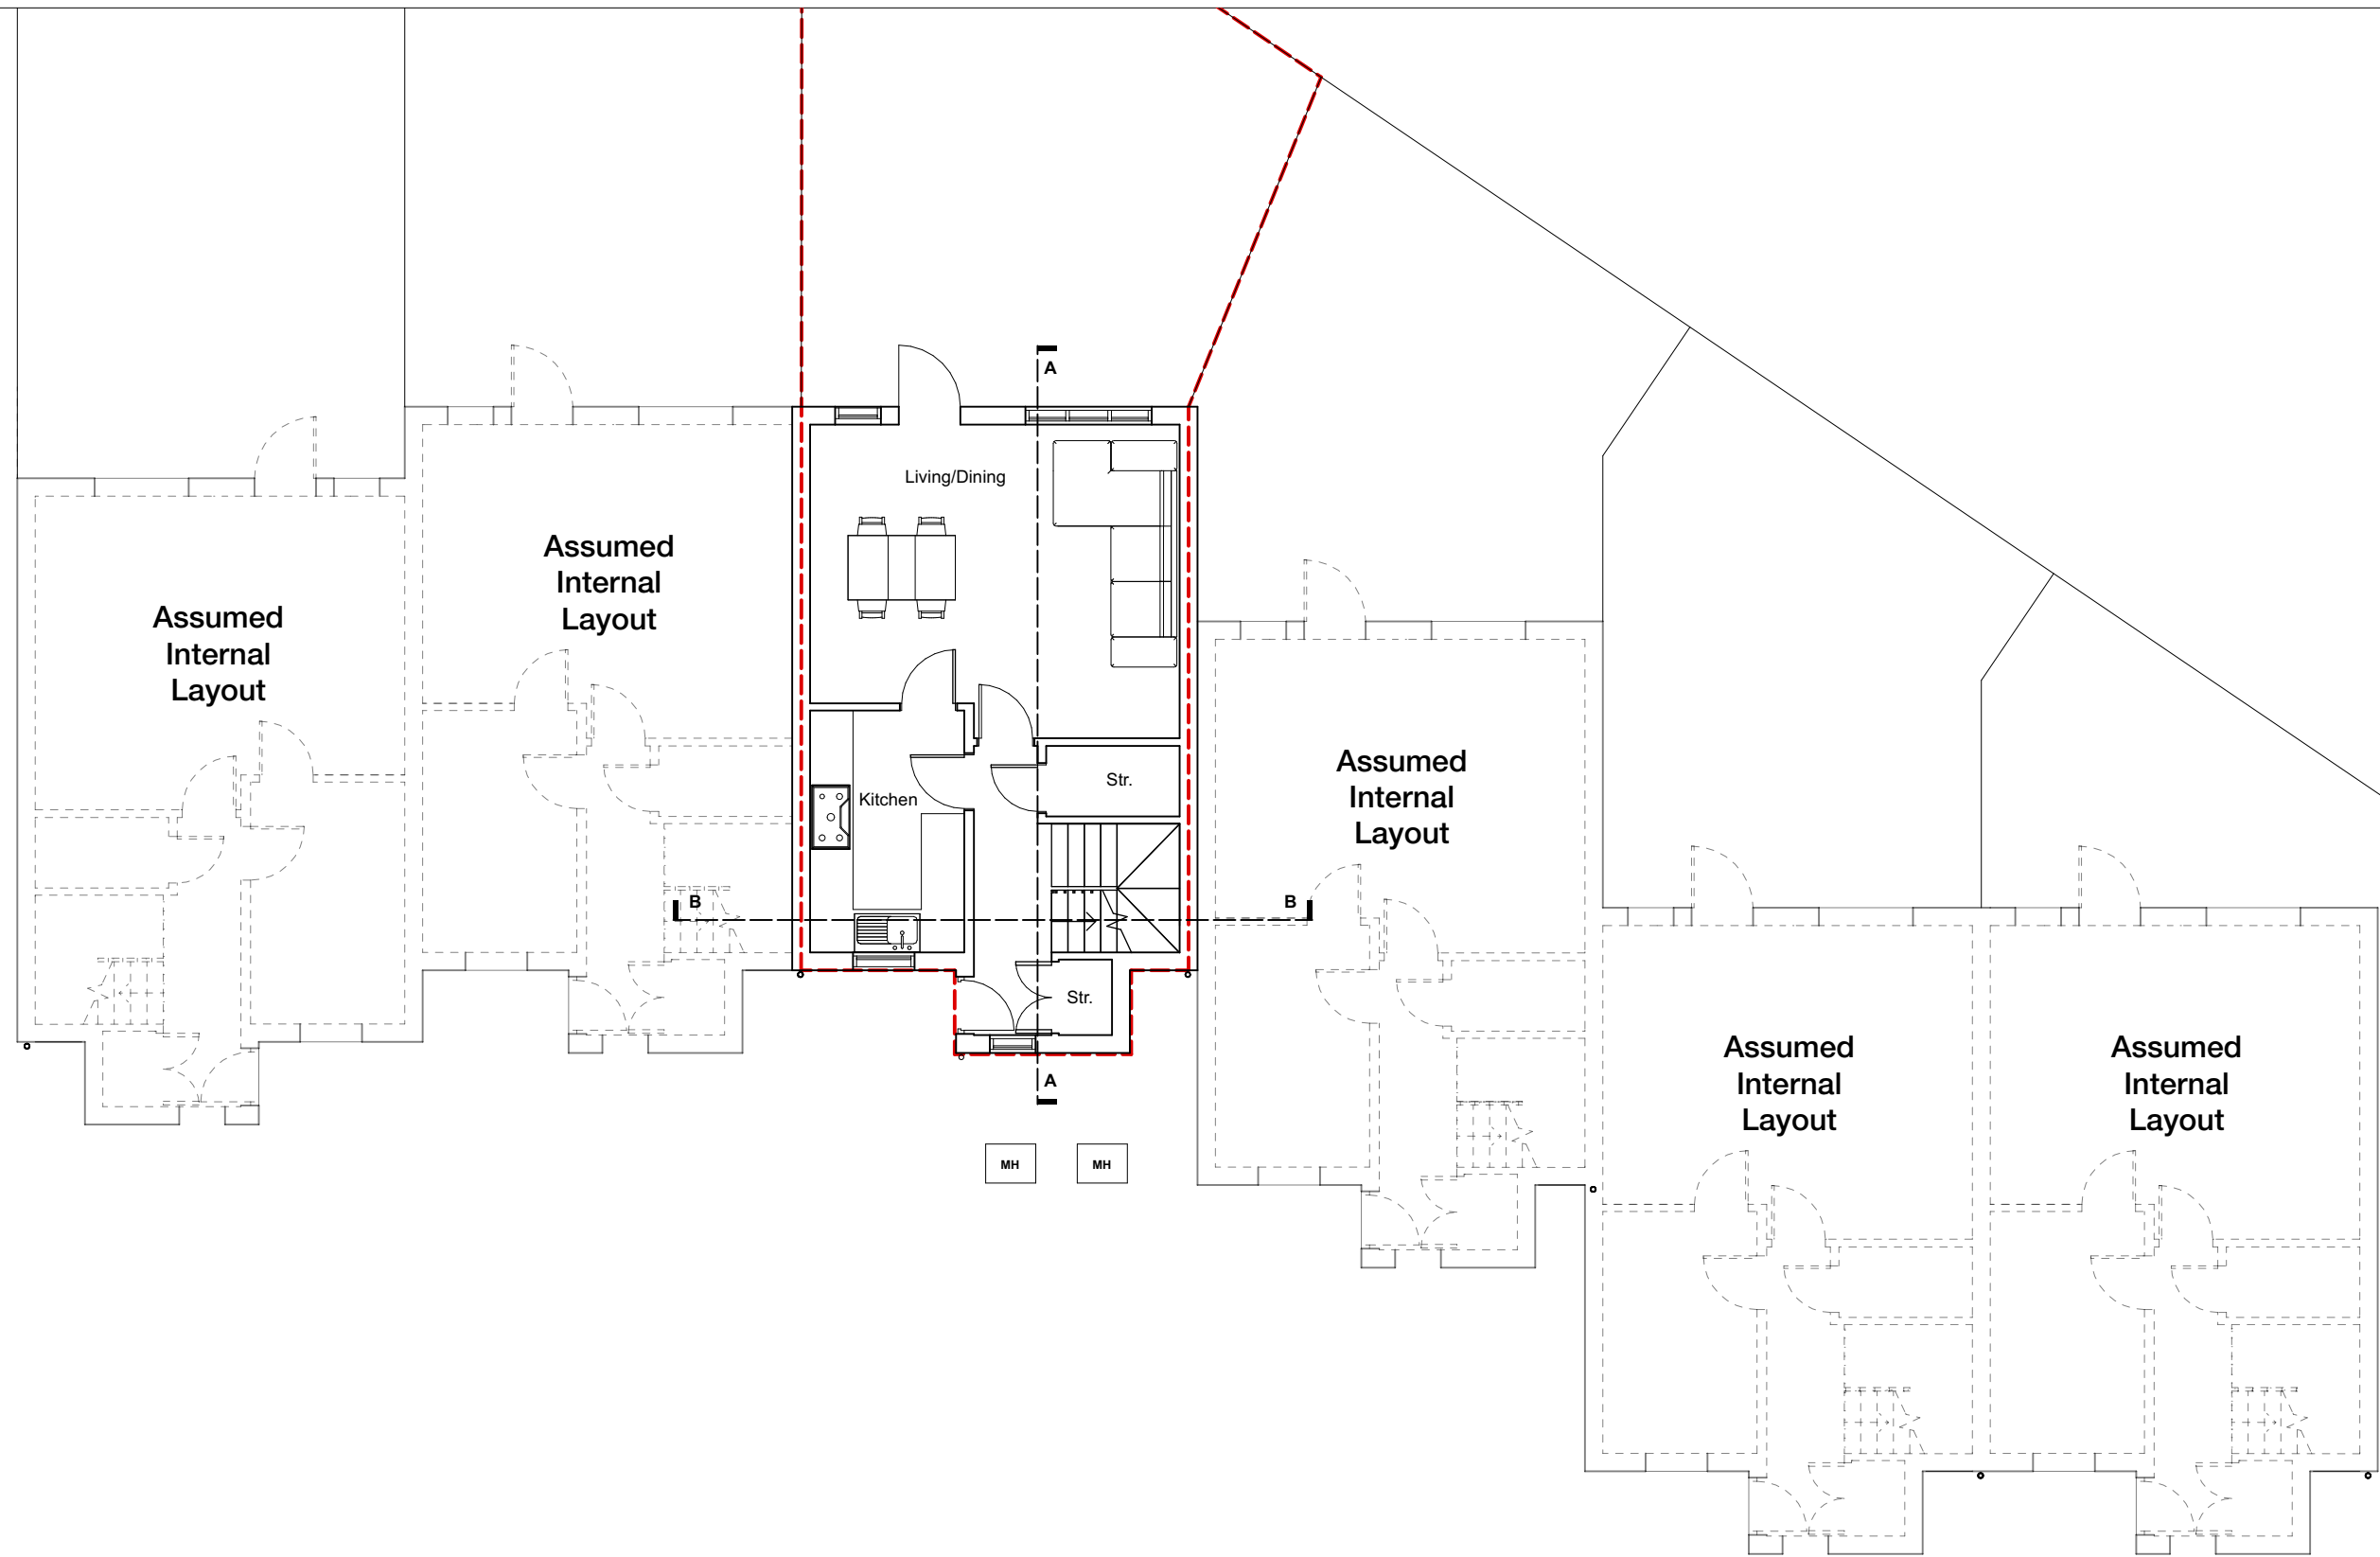


revisions P1	----- Site boundary	 0 2 3 4 M To be read in conjunction with all other information Do not scale off this drawing.	Mulroy 020 7267 5123 www.mulroyarchitects.com	project 6 Colwick Close, London, N6 5NU			
				for Andrew & Tina Mortensen			
				title First Floor Plan - Existing			
				status RIBA Stage 3			
scale 1:100		size A3	drawing number 23021-3-010		P1		