
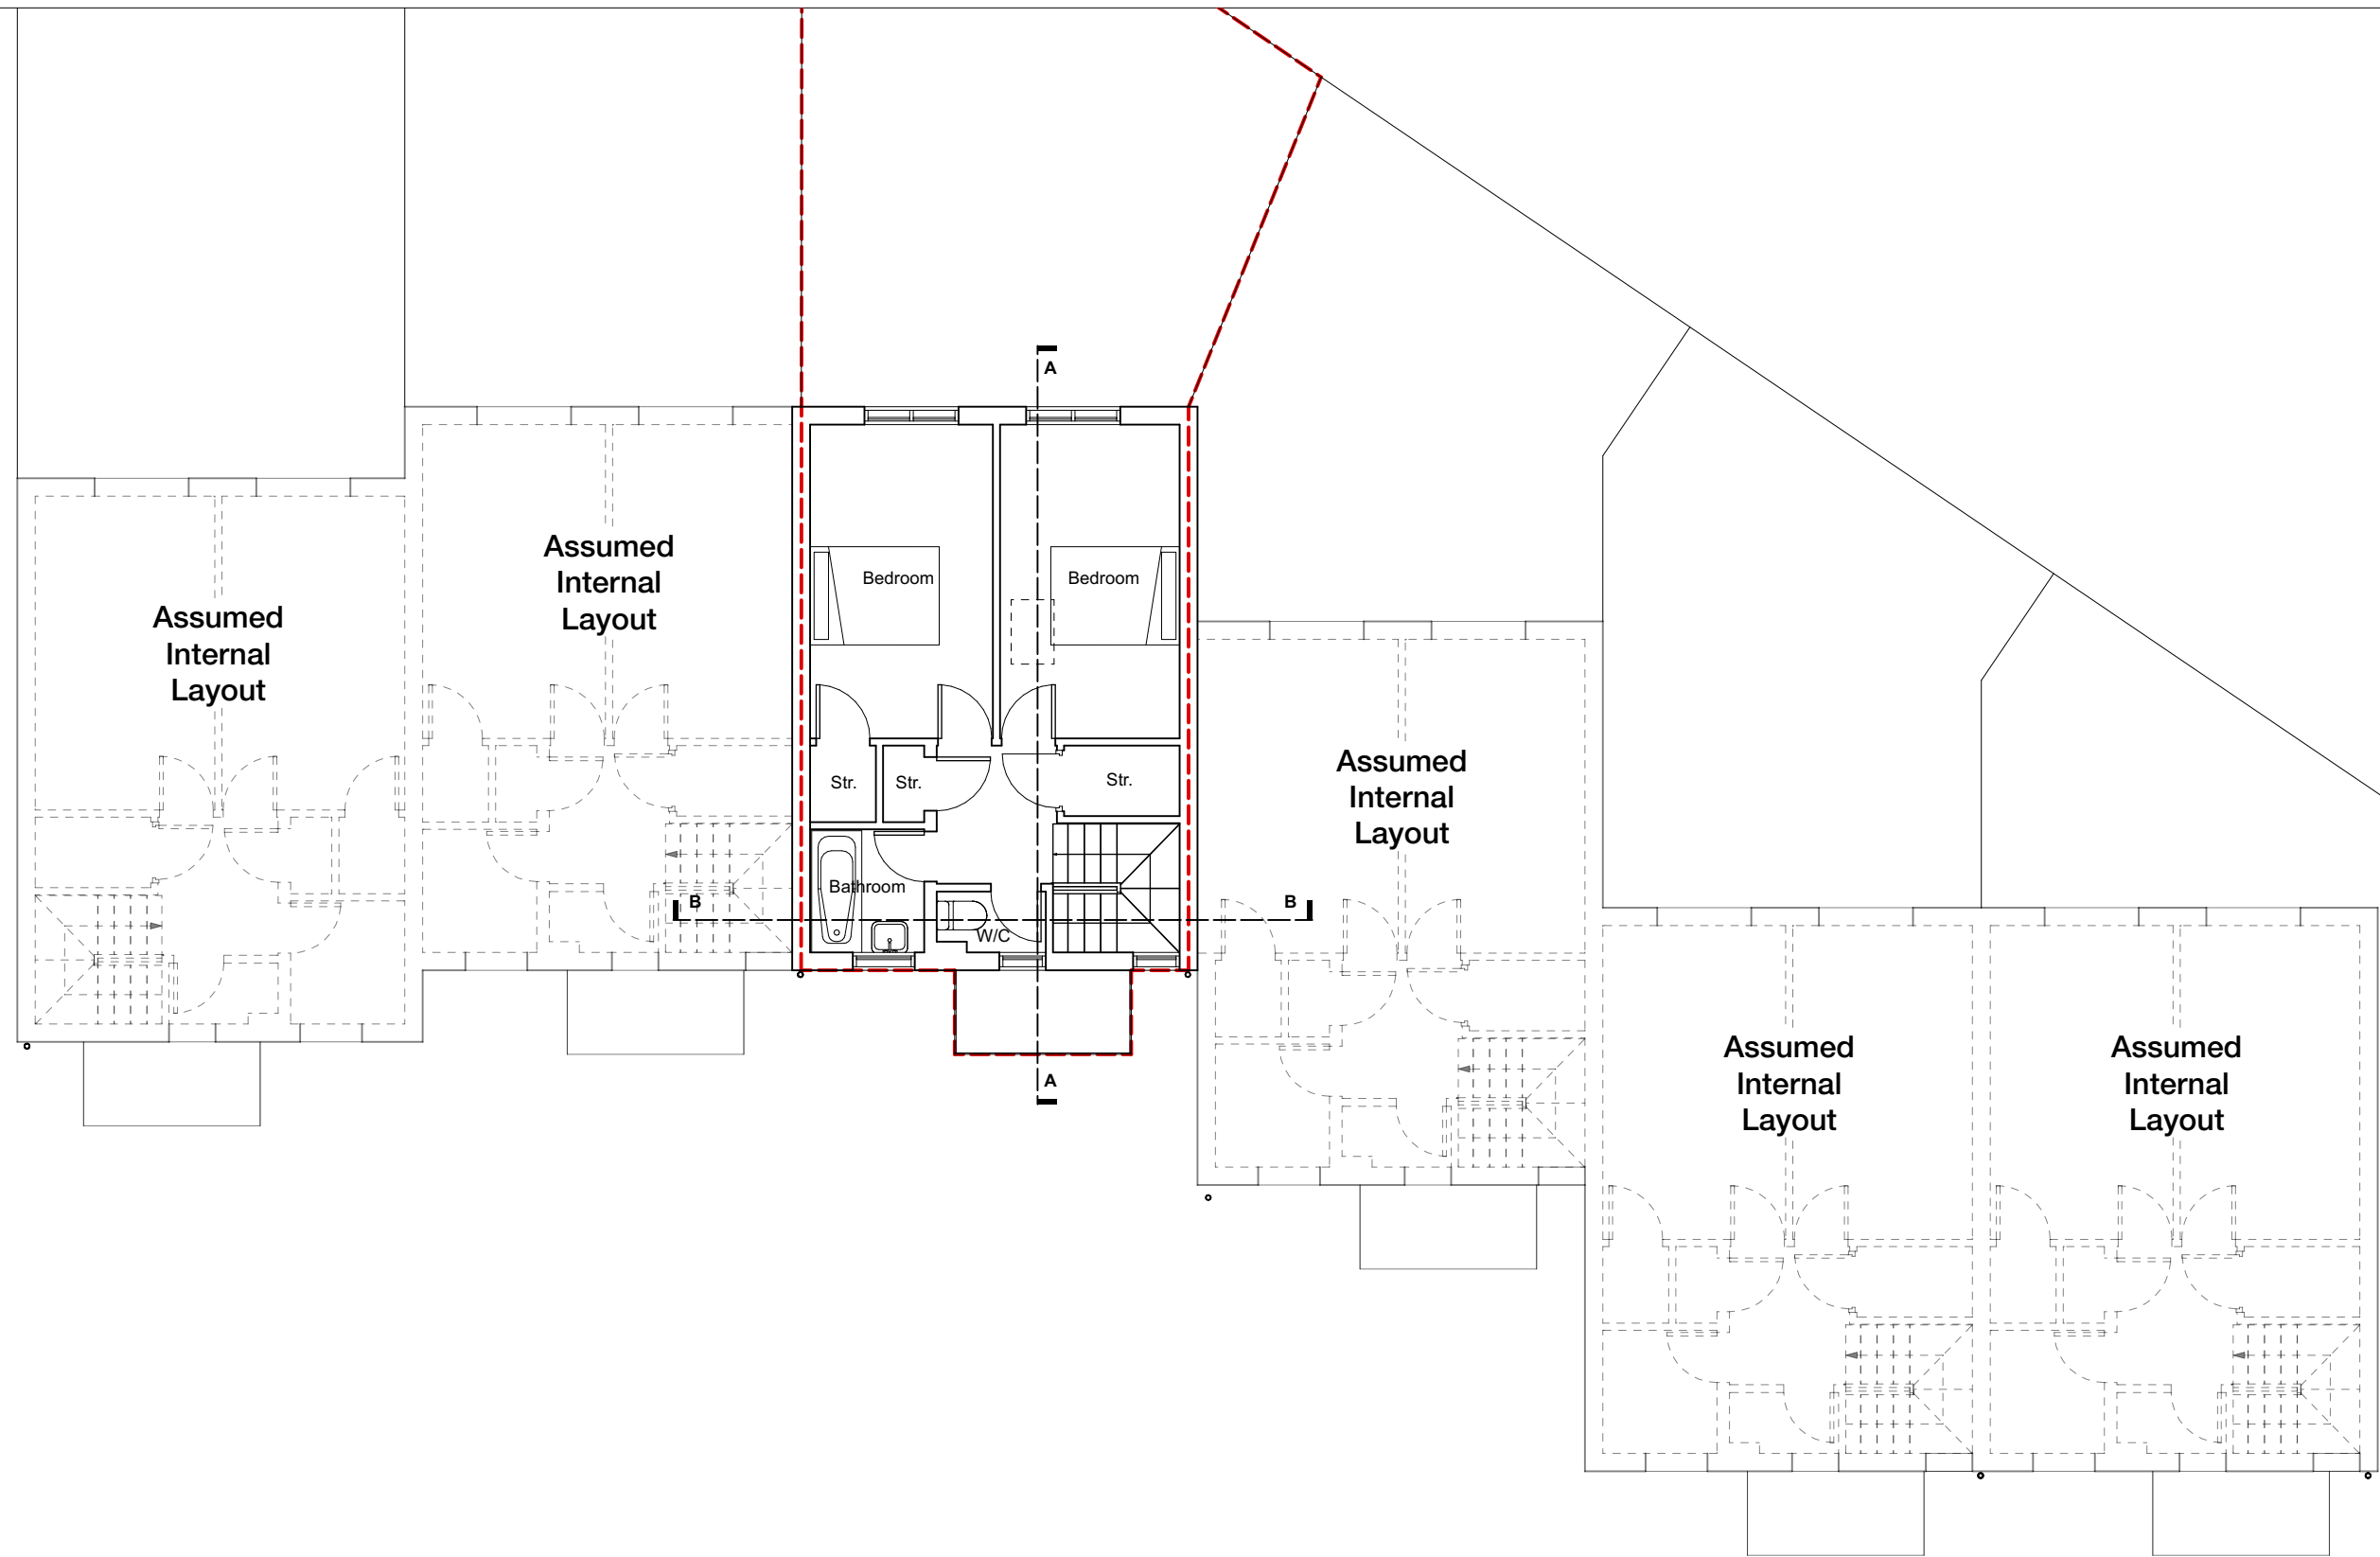


revisions  
P1

--- Site boundary

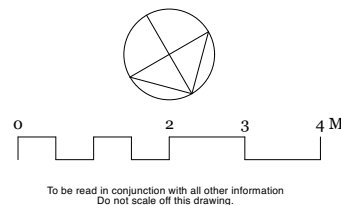

**Mulroy**

020 7267 5123  
www.mulroyarchitects.com

project 6 Colwick Close, London, N6 5NU  
for Andrew & Tina Mortensen  
title First Floor Plan - Existing

status RIBA Stage 3

scale  
1:100

size  
A3

drawing number  
**23021-3-011**

**P1**