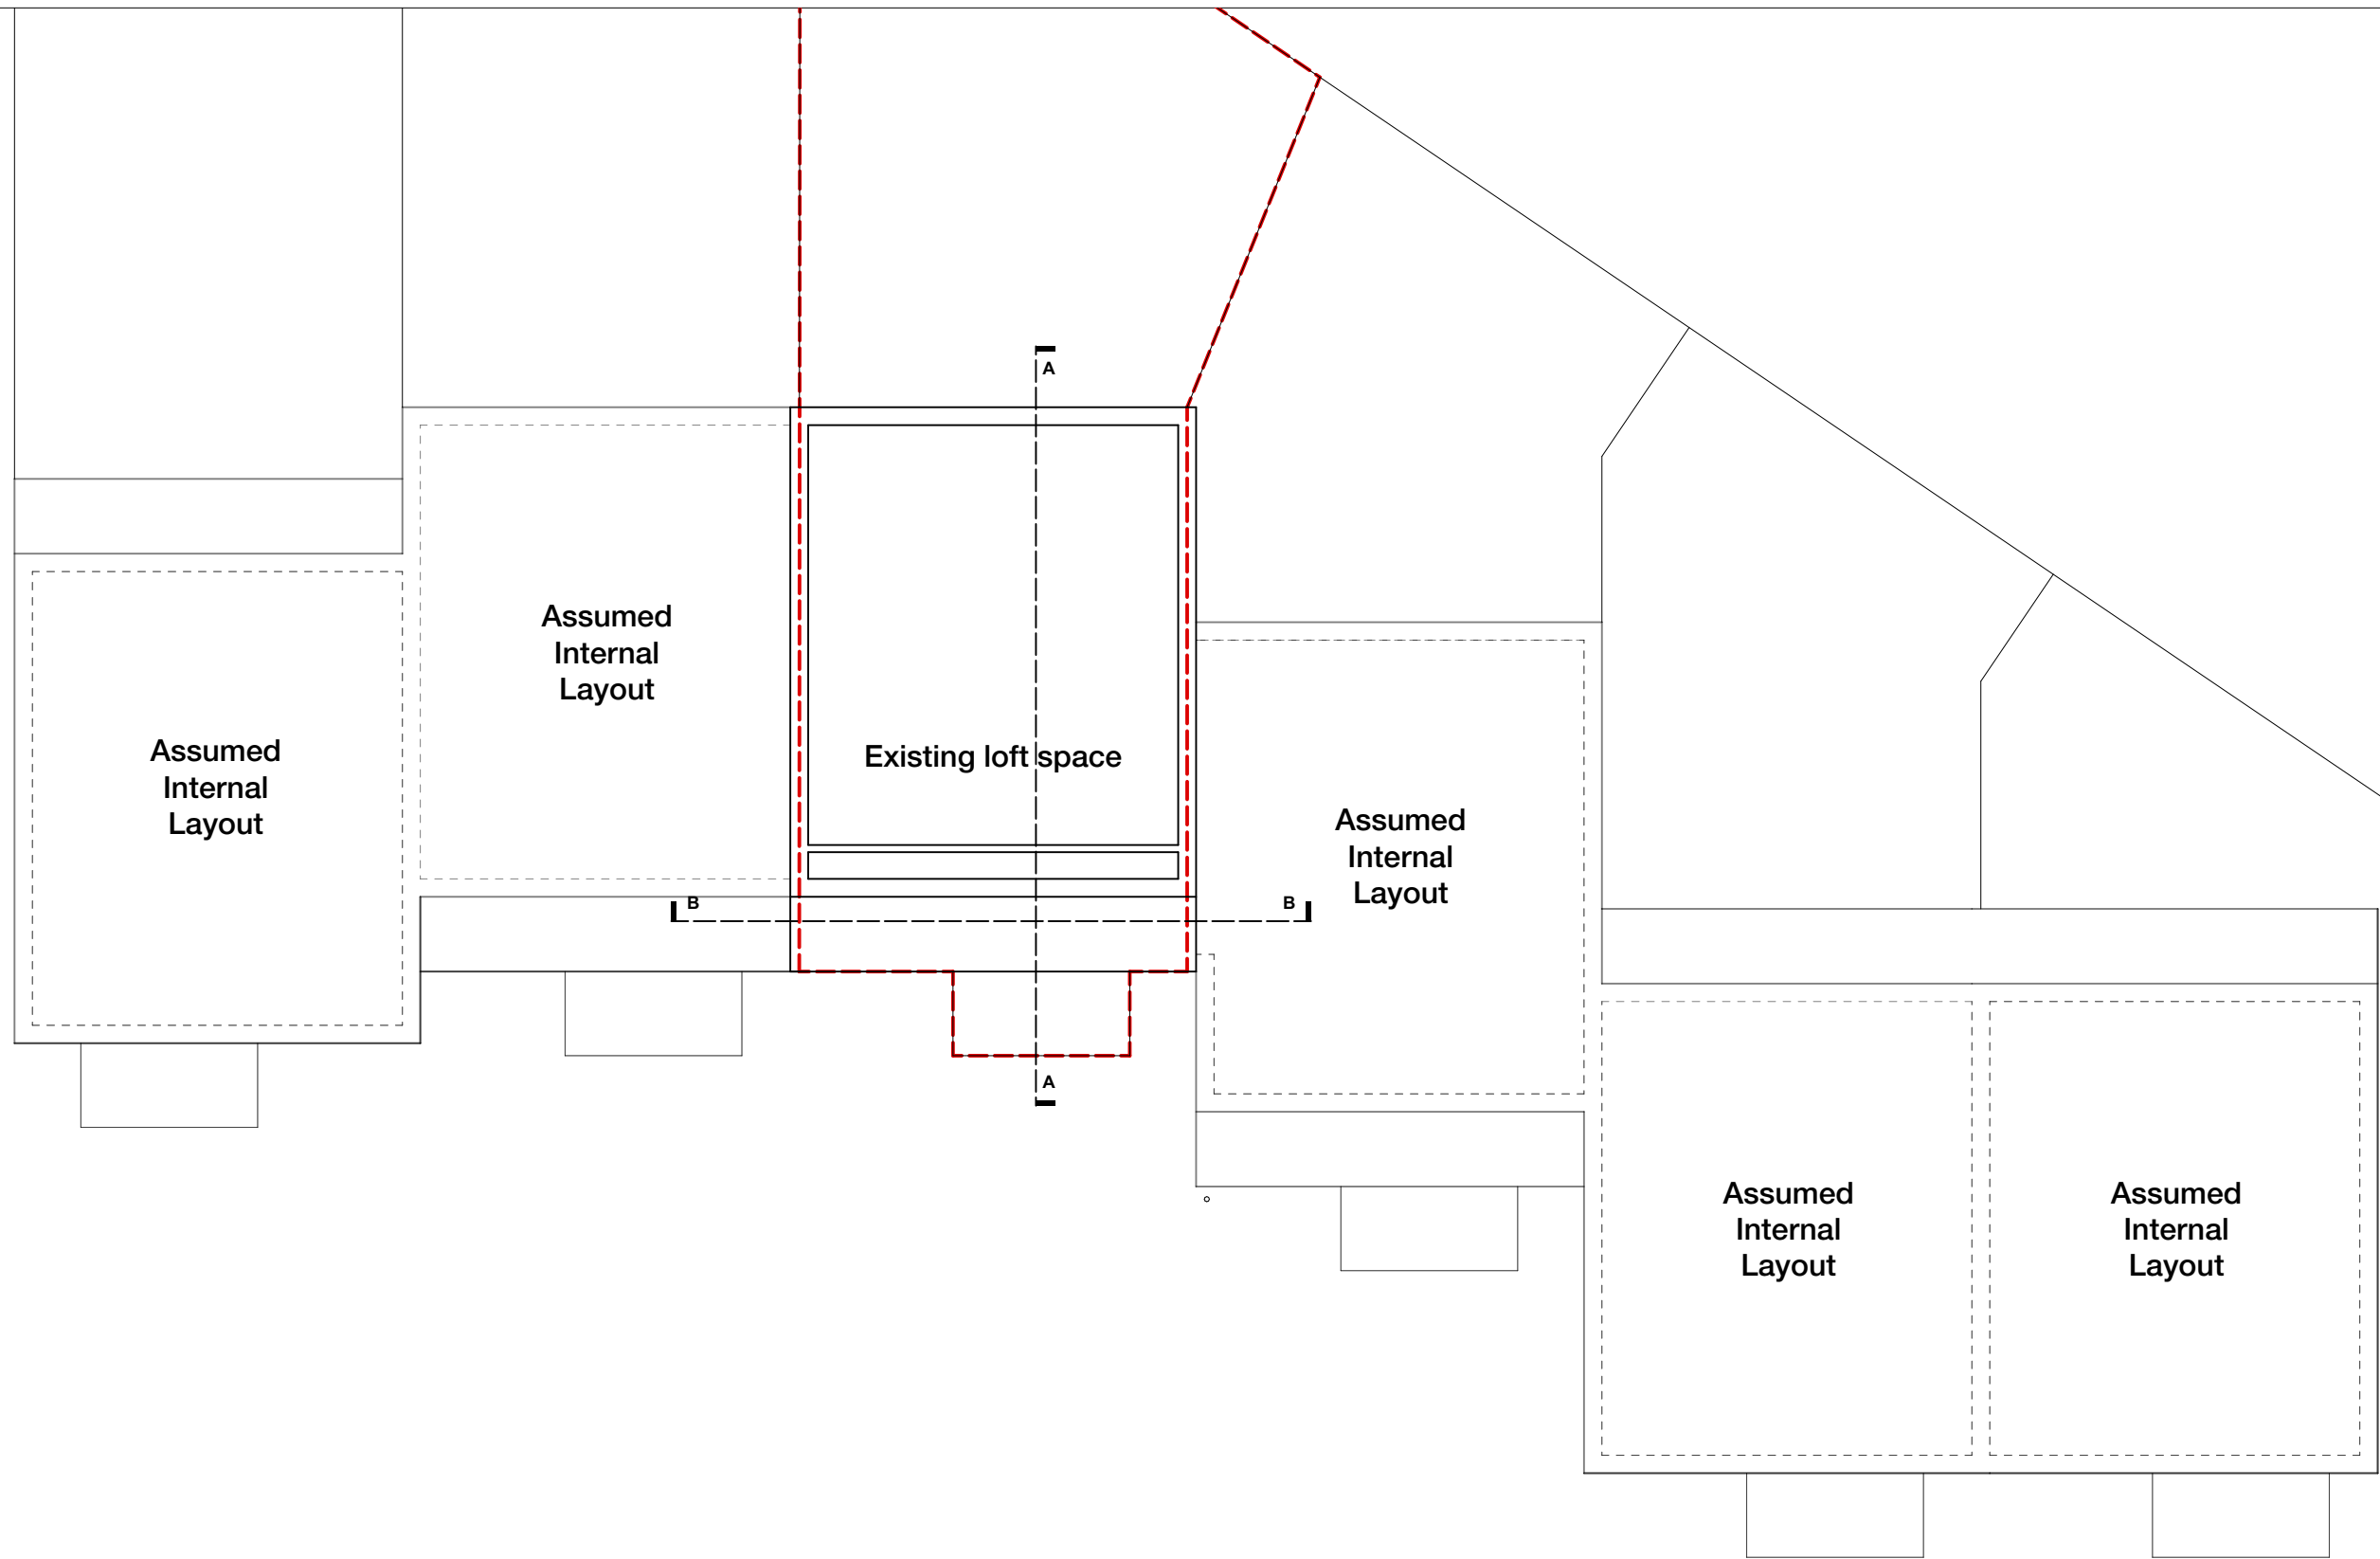


revisions P1	Site boundary	020 7267 5123 www.mulroyarchitects.com	project 6 Colwick Close, London, N6 5NU			
			for Andrew & Tina Mortensen			
			title Second Floor Plan - Existing			
			status RIBA Stage 3			
scale 1:100		size A3	drawing number 23021-3-012	P1		