



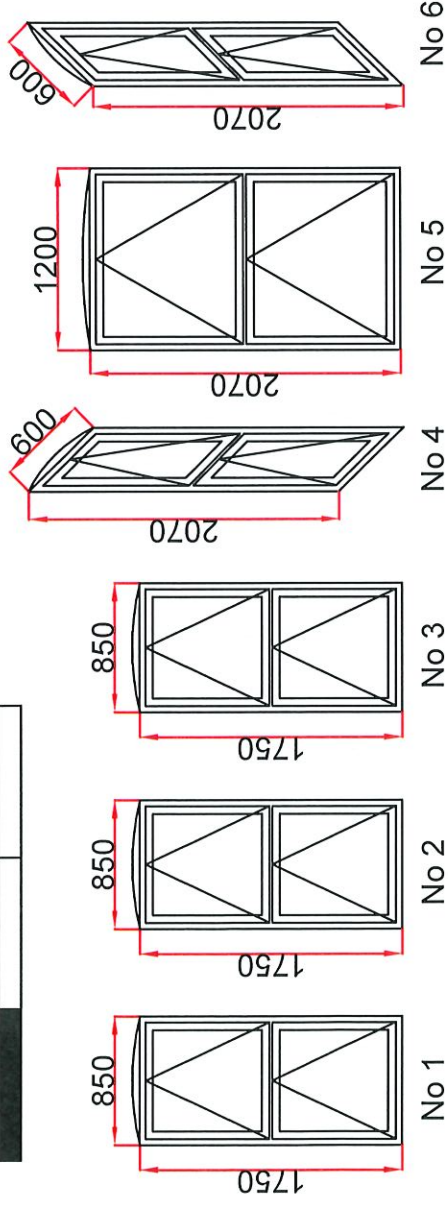

Proposed Front elevation windows to be white UPVC double glazed top hung over top hung styles, to match existing opening sizes.

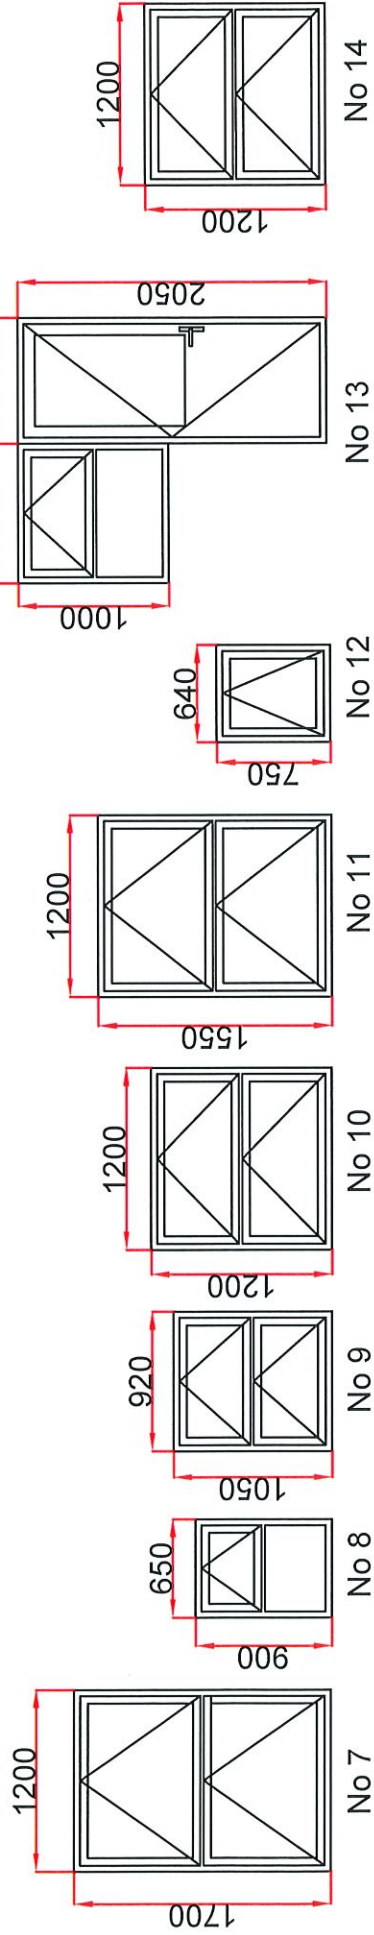

Proposed Rear elevation windows to be white UPVC double glazed top hung over top hung & top hung over fixed, to match existing opening sizes.

M.A. NEWSOME & Co. Ltd. CHARTERED BUILDING SURVEYORS 0208 761 1715	Property: 5, Pembury Road, N17 6SR		Client: Souuthern Housing	
	Drawing: Proposed Window Renewals-Front & Rear Elevations	Date: July 2023	Scale: 1:50 @ A4	Drawing No: PR-05-01