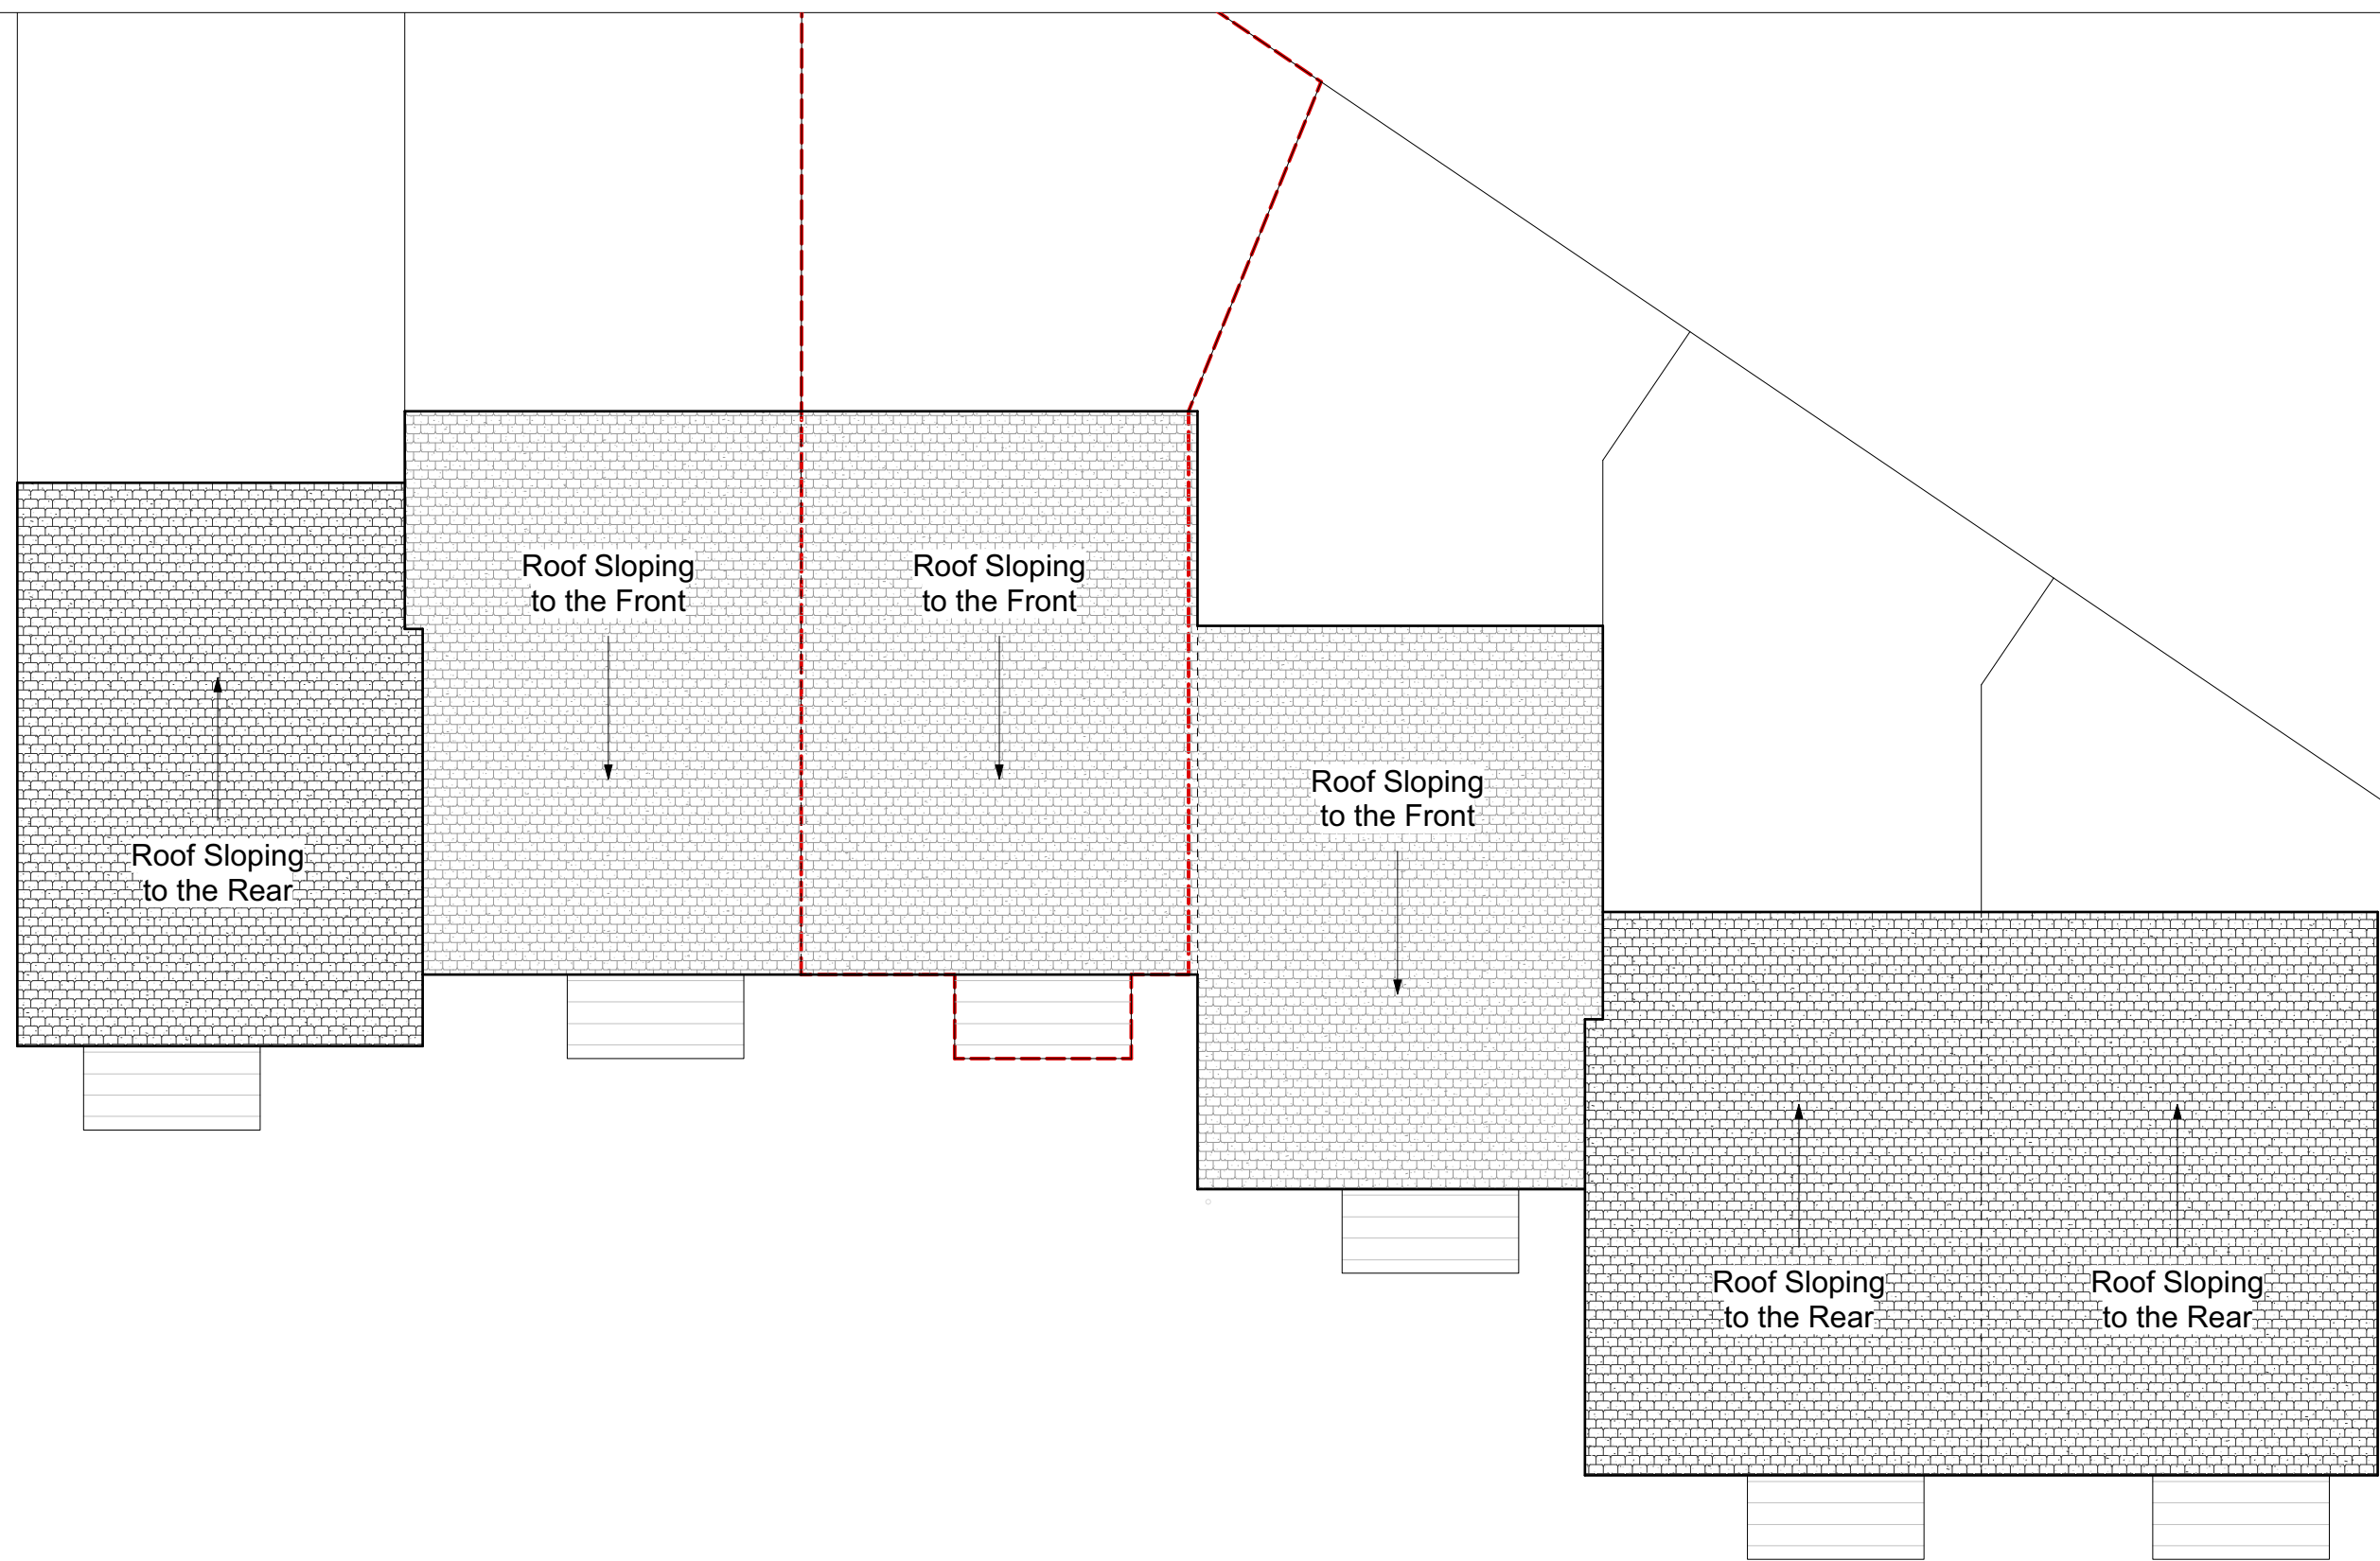


revisions P1	----- Site boundary	0 2 3 4 M To be read in conjunction with all other information Do not scale off this drawing.	Mulroy 020 7267 5123 www.mulroyarchitects.com	project6 Colwick Close, London, N6 5NU			
				forAndrew & Tina Mortensen			
				titleRoof Plan - Existing			
				statusRIBA Stage 3			
scale1:100		sizeA3	drawing number23021-3-013	P1			