
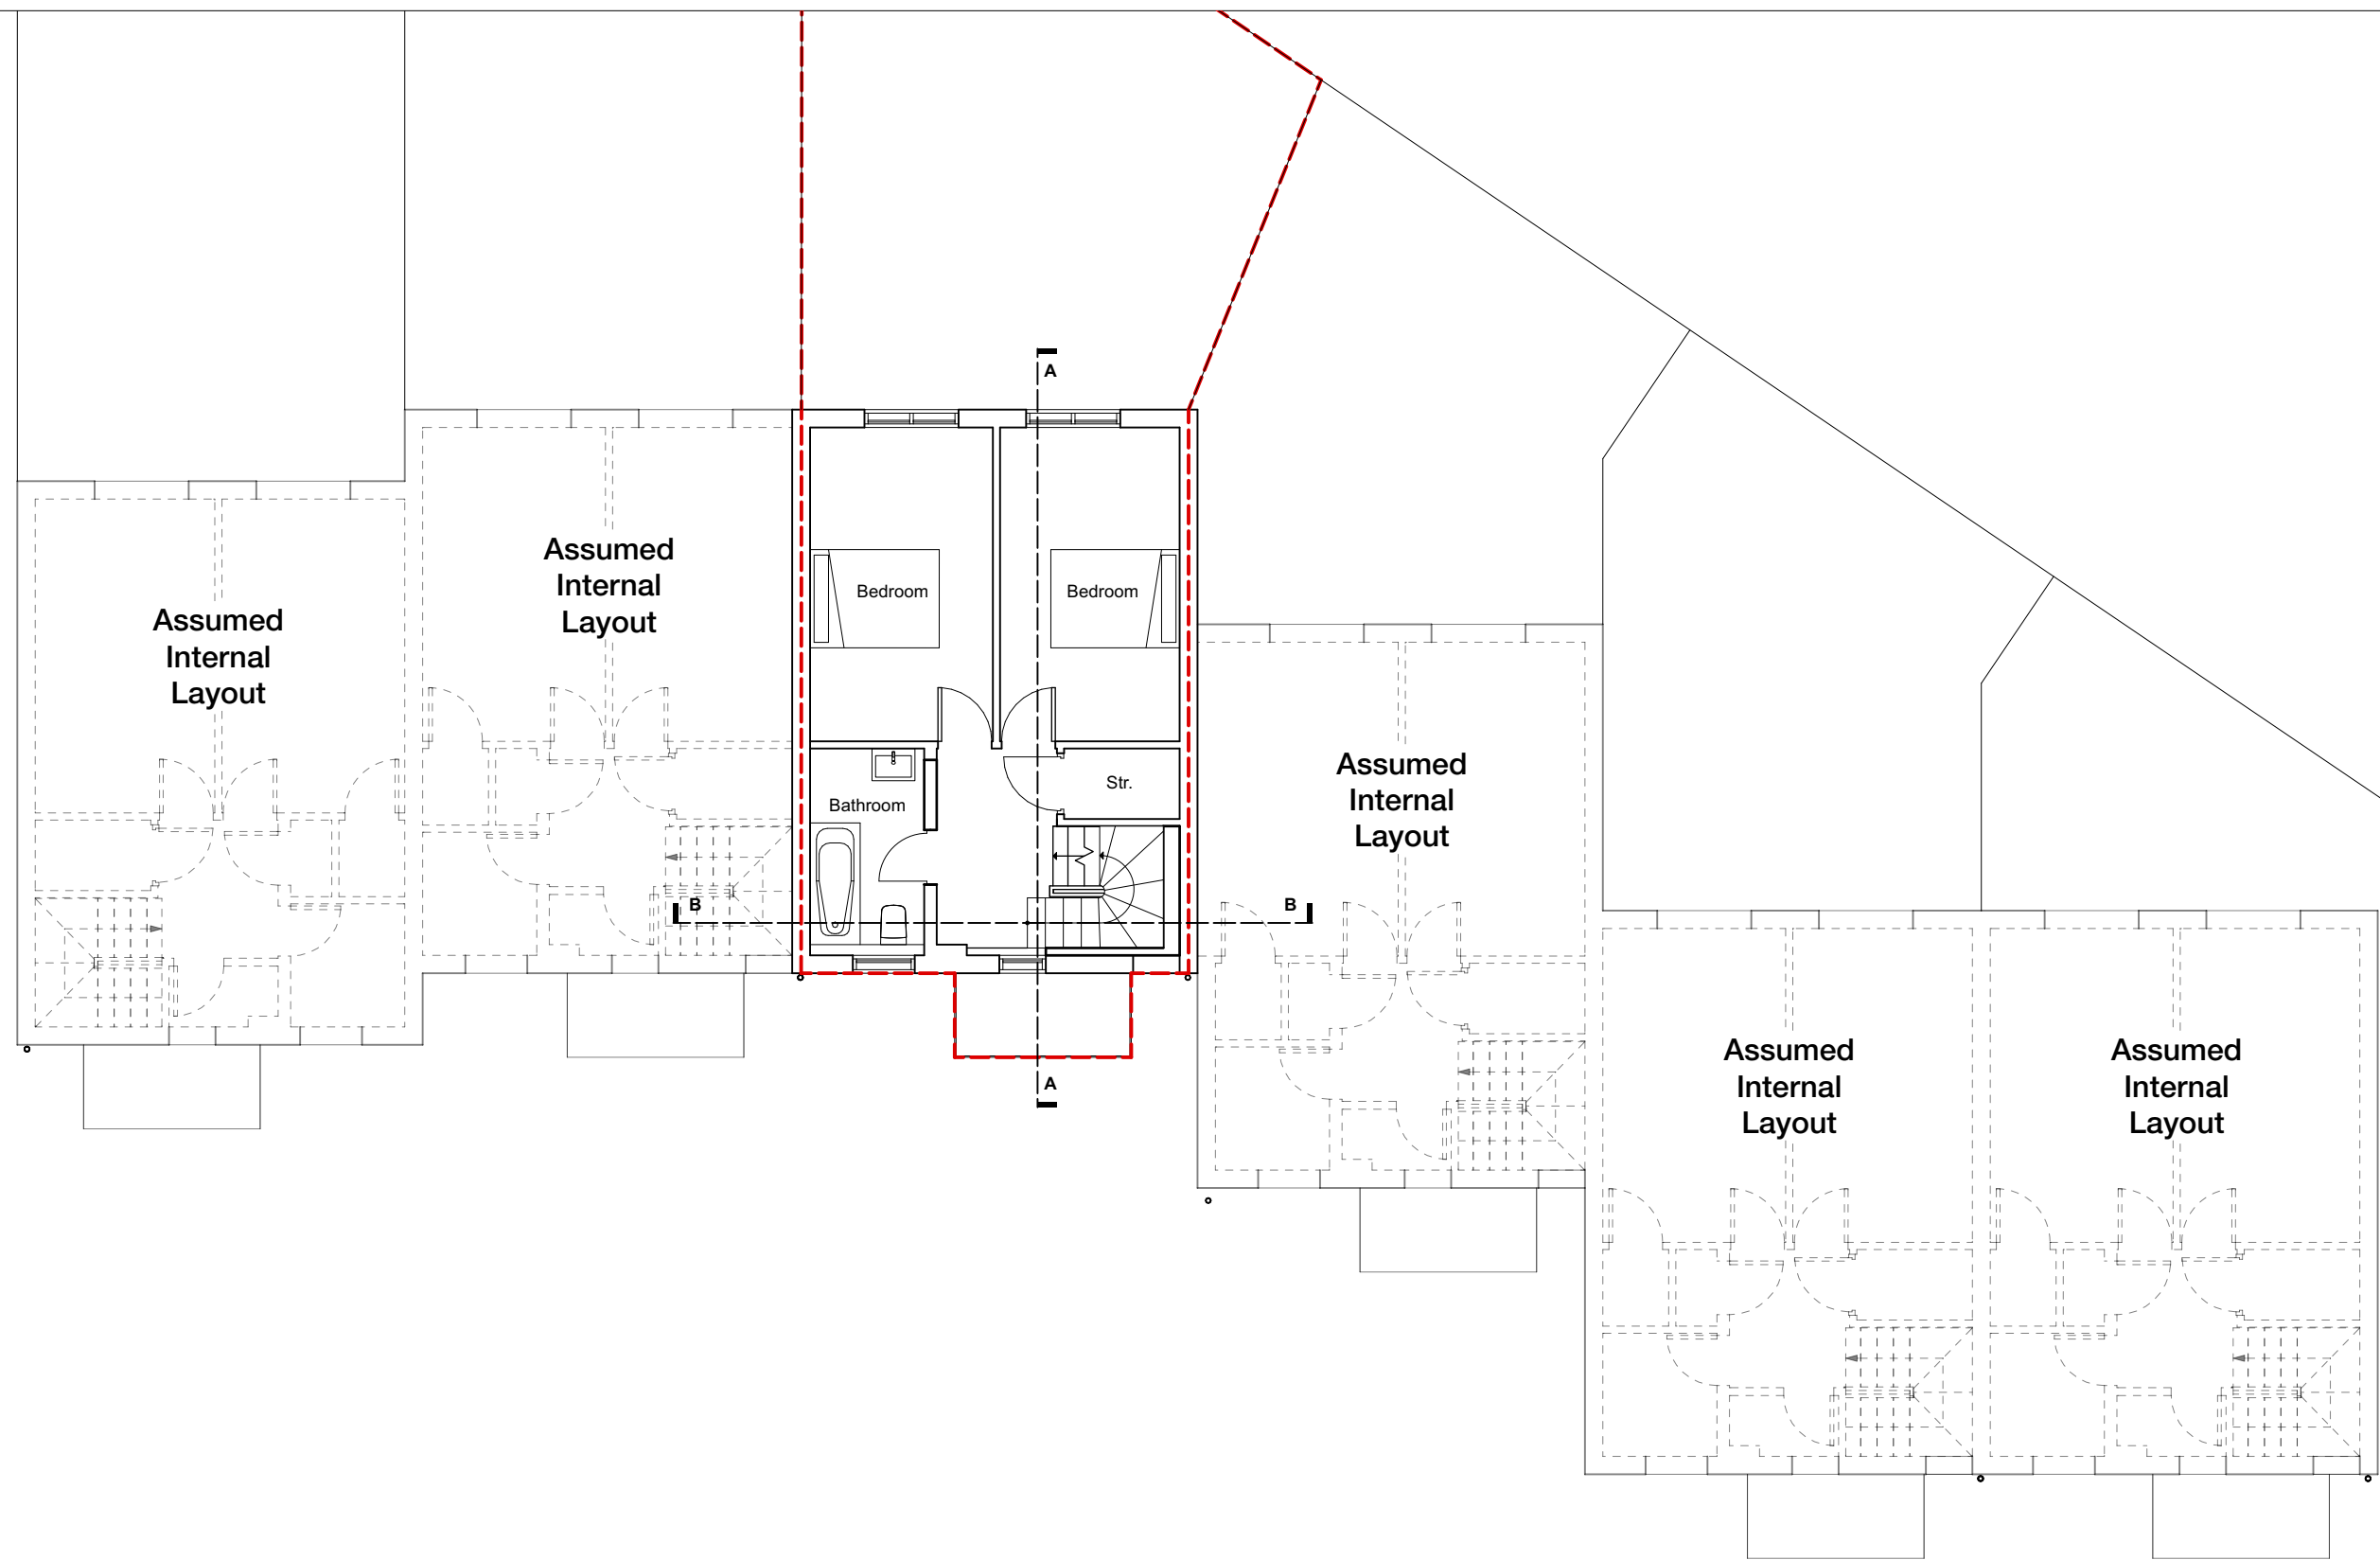


revisions
P1

--- Site boundary

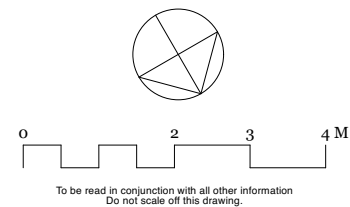

Mulroy

020 7267 5123
www.mulroyarchitects.com

project 6 Colwick Close, London, N6 5NU
for Andrew & Tina Mortensen
title First Floor Plan - Proposed

status RIBA Stage 3

scale 1:100	size A3	drawing number 23021-3-111	P1
----------------	------------	-------------------------------	----