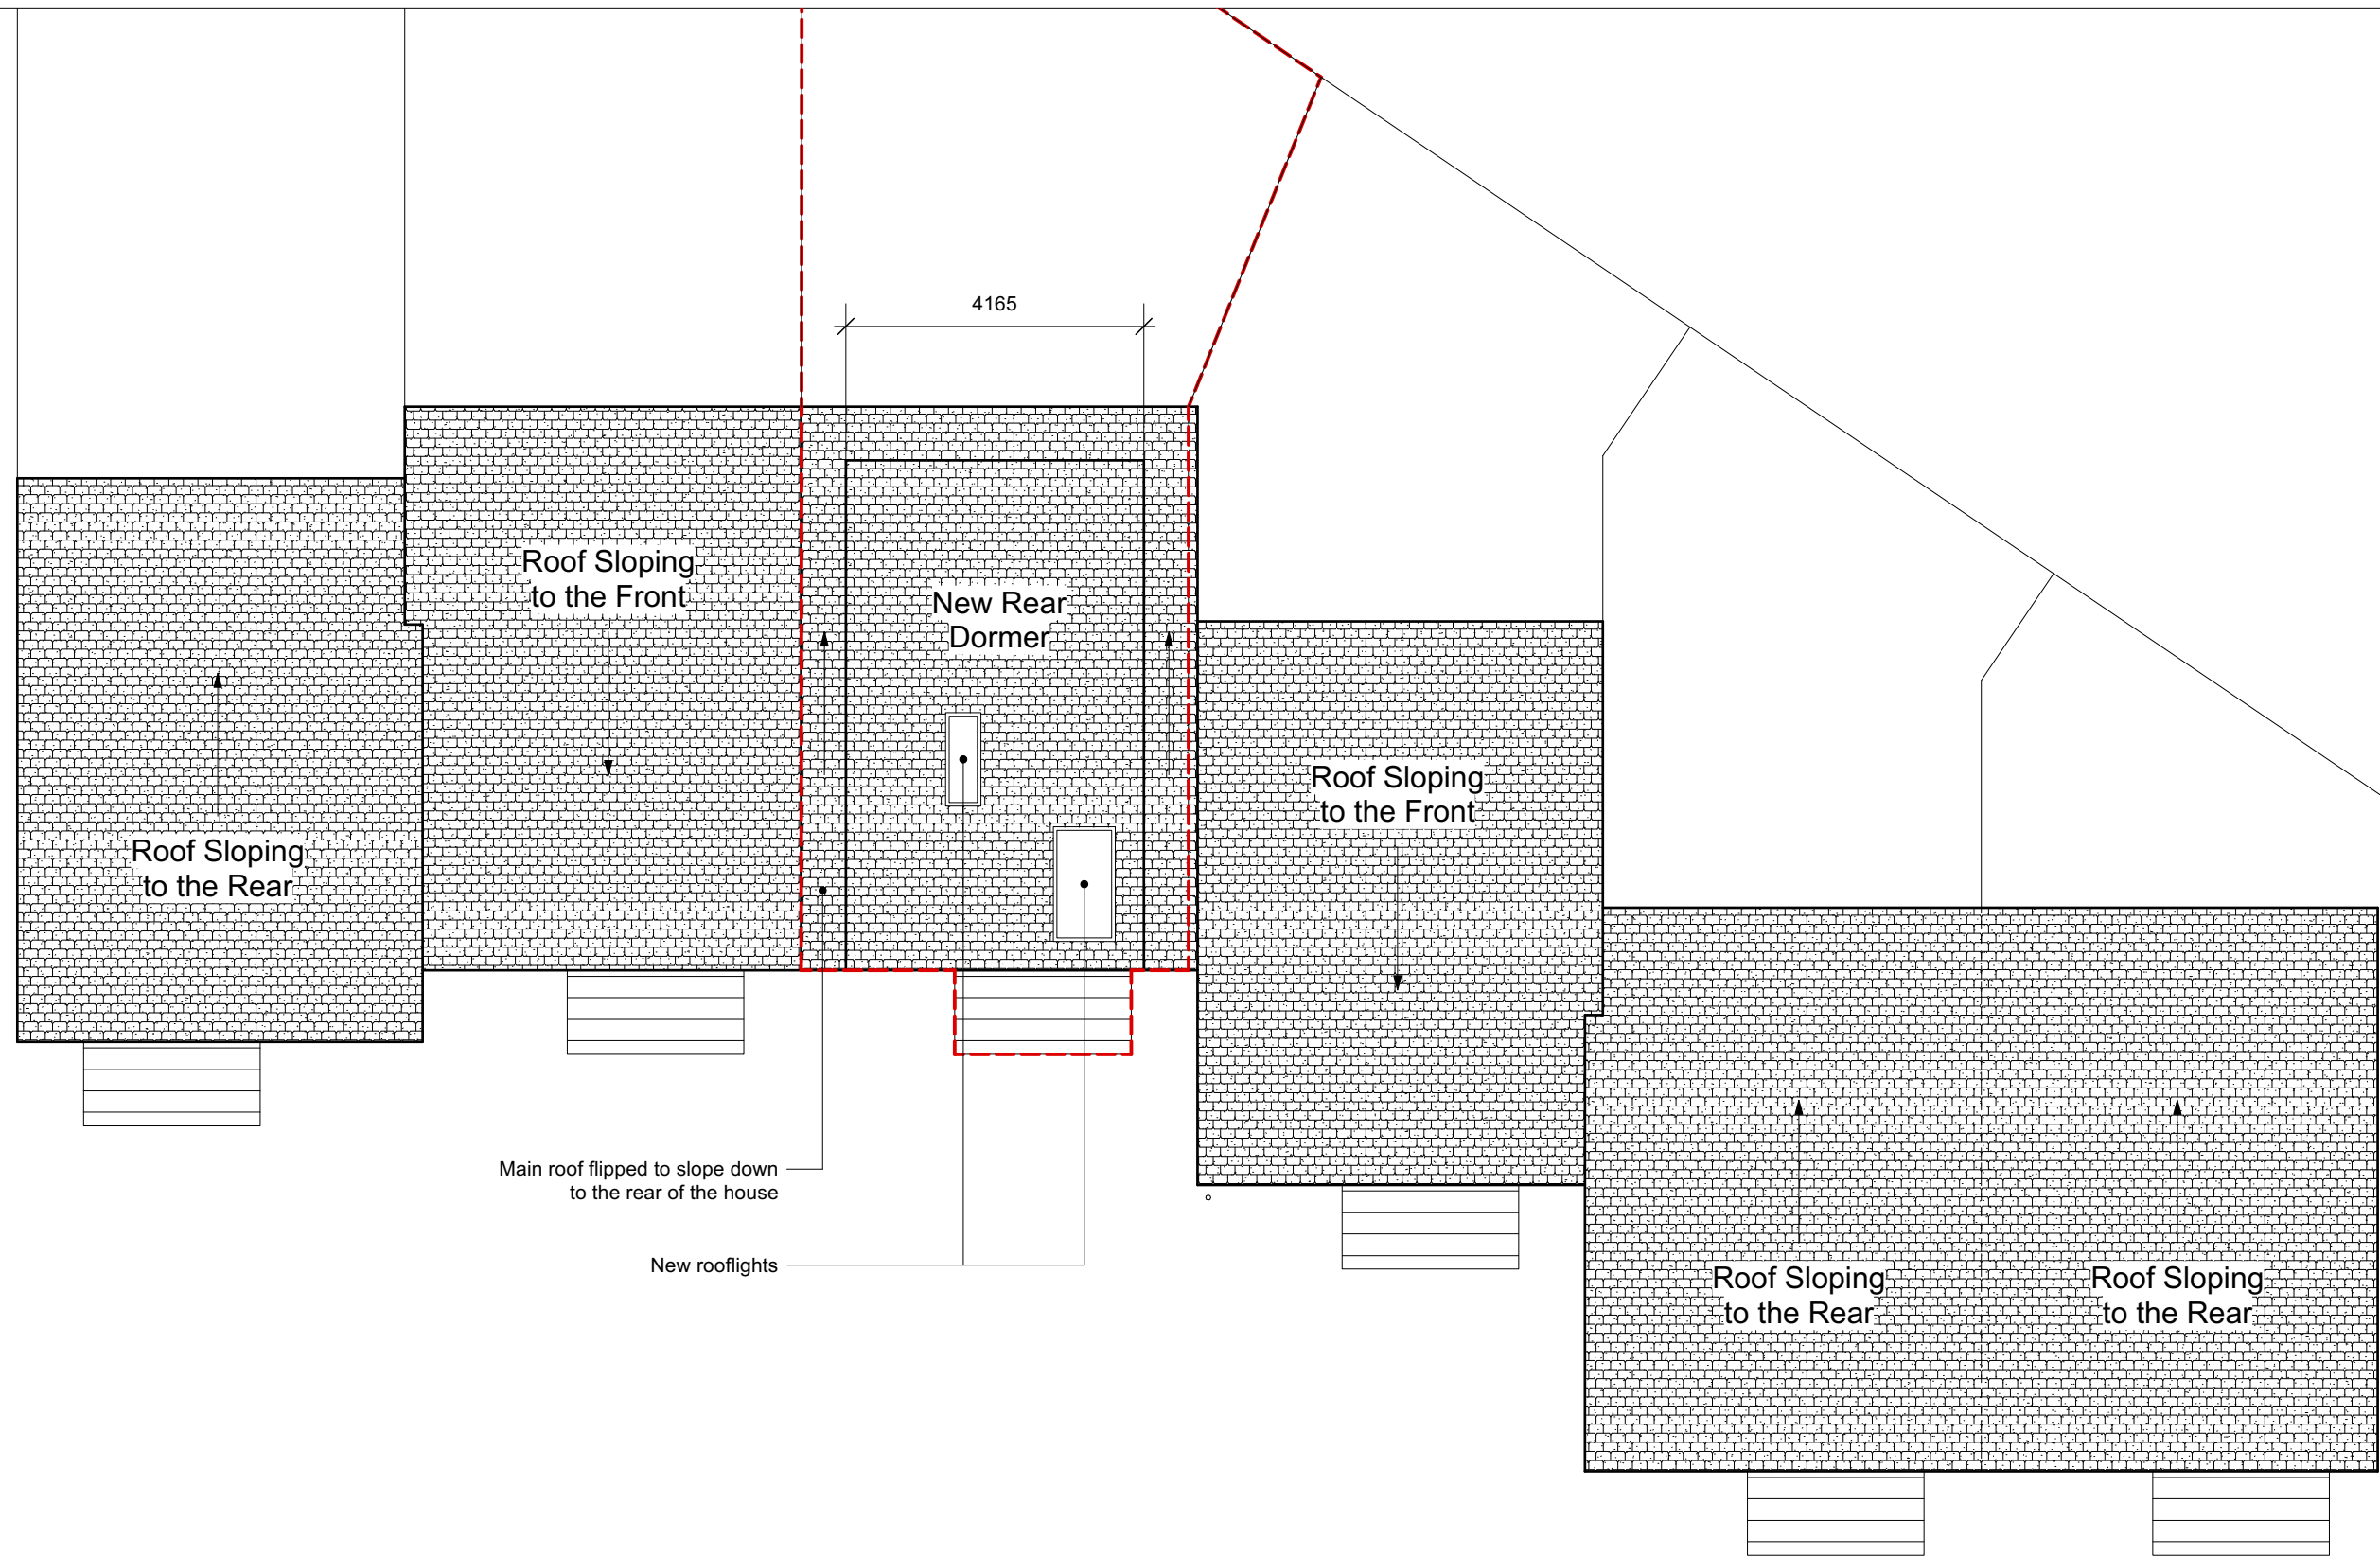
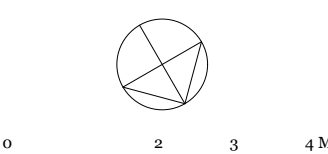


revisions P1	Site boundary	 0 2 3 4 M To be read in conjunction with all other information Do not scale off this drawing.	Mulroy 020 7267 5123 www.mulroyarchitects.com	project 6 Colwick Close, London, N6 5NU for Andrew & Tina Mortensen title Roof Plan - Proposed				
				status RIBA Stage 3				
				scale 1:100	size A3	drawing number 23021-3-113		P1