



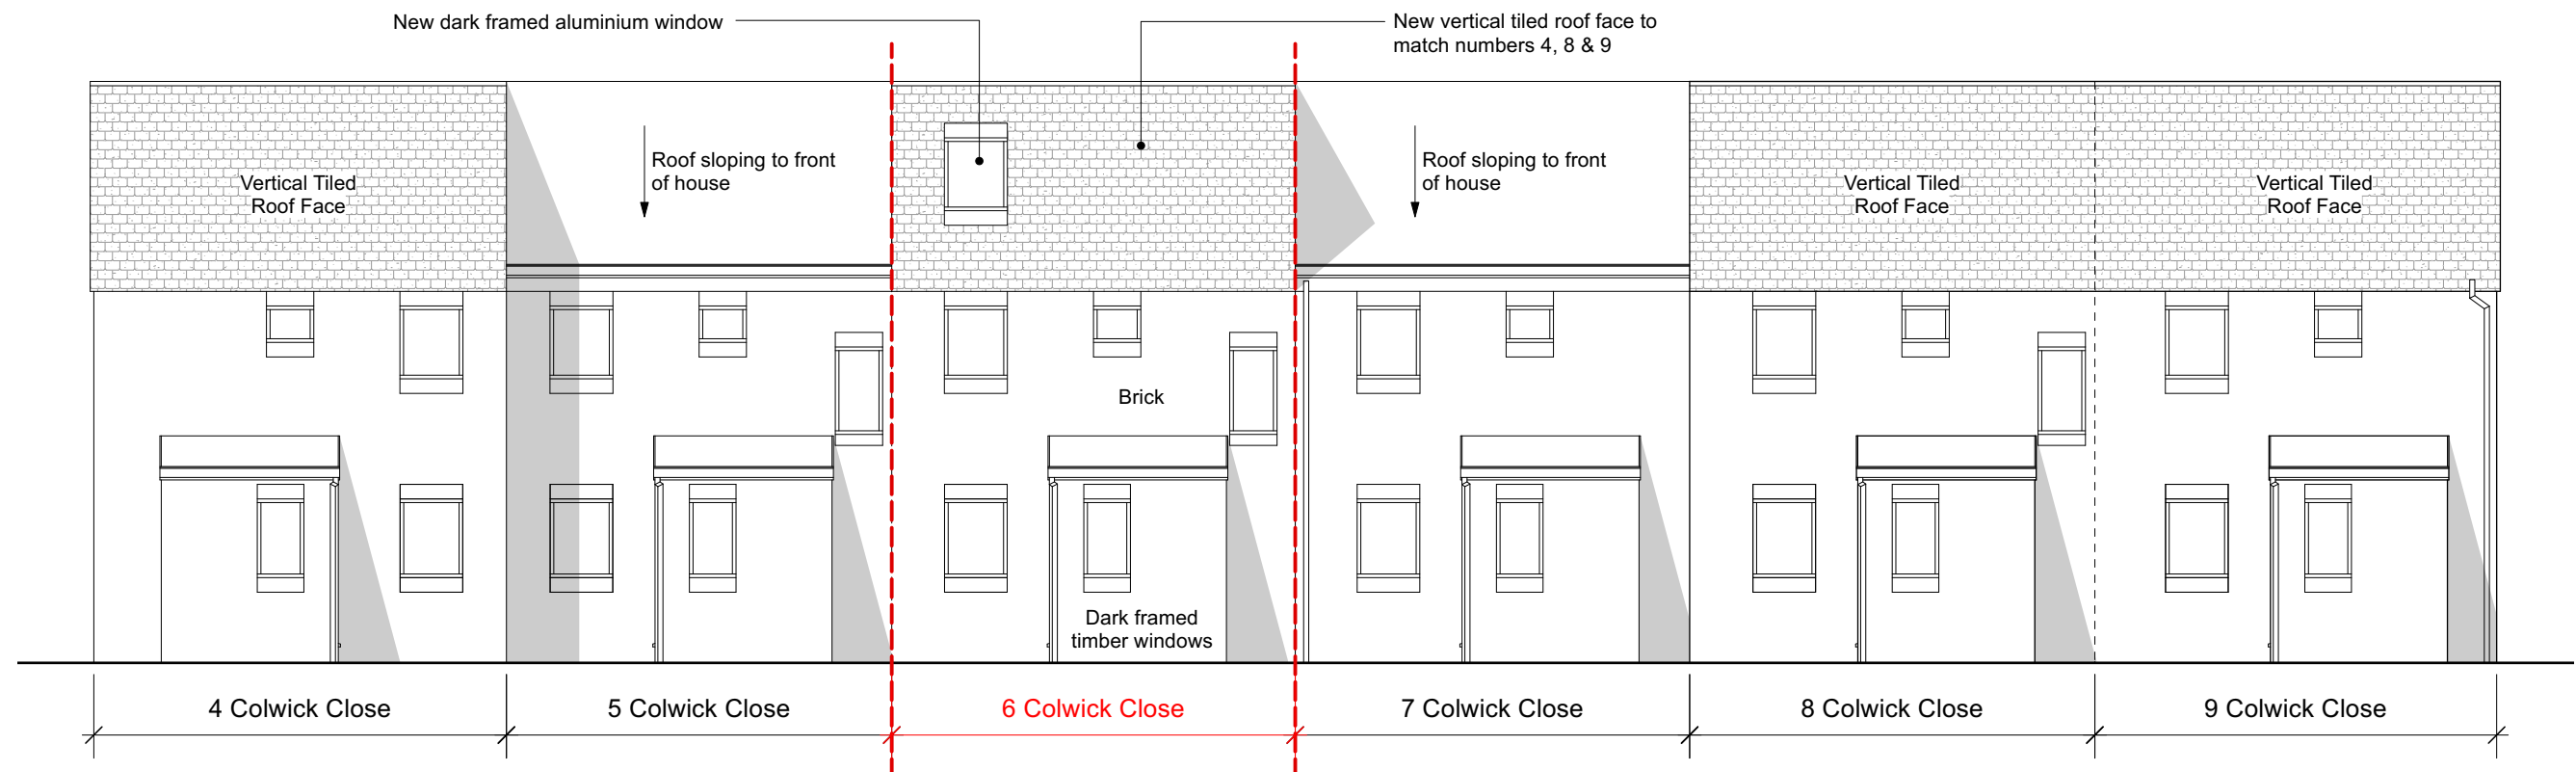

Front Elevation

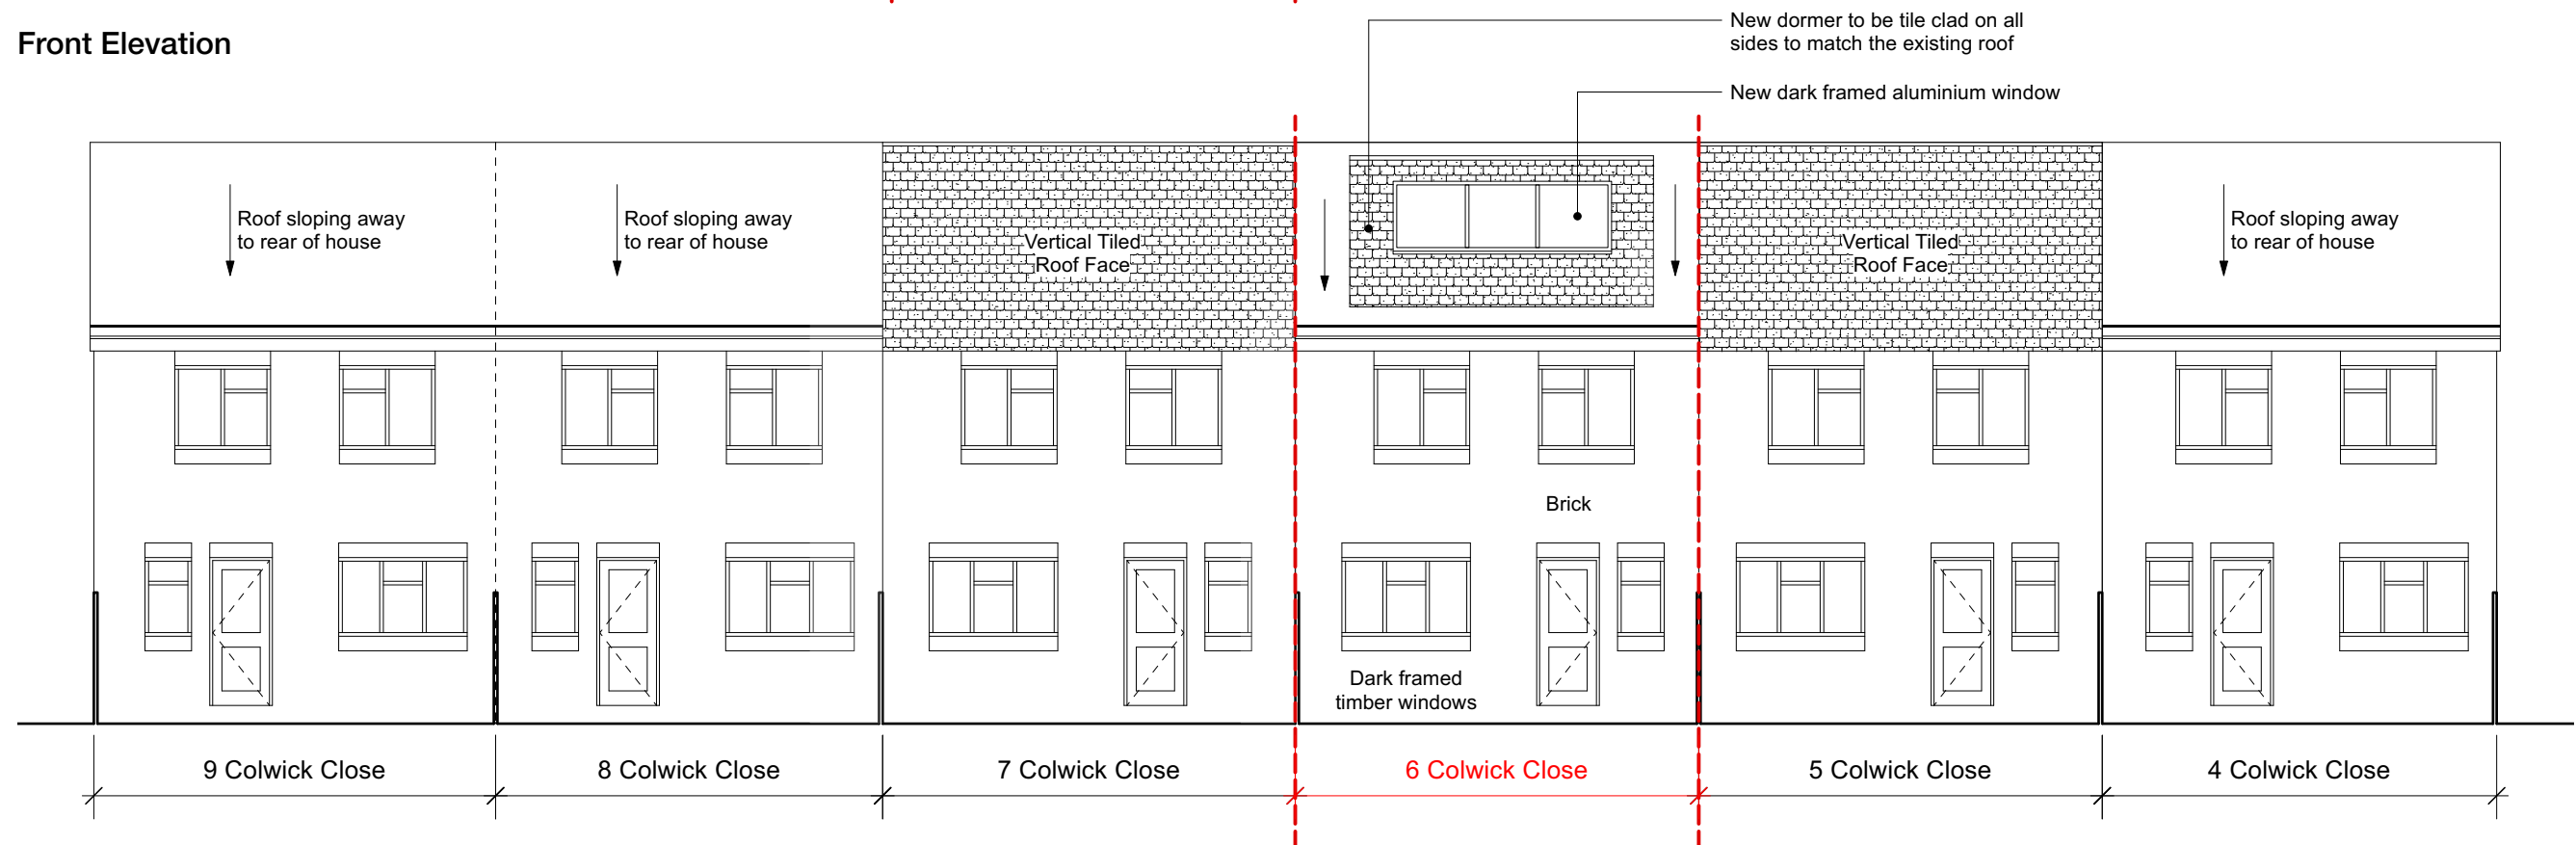

Rear Elevation

revisions
P1

--- Site boundary

0 2 3 4 M

To be read in conjunction with all other information
Do not scale off this drawing.

Mulroy

020 7267 5123
www.mulroyarchitects.com

project 6 Colwick Close, London, N6 5NU
for Andrew & Tina Mortensen
title Front & Rear Elevations - Proposed

status RIBA Stage 3

scale
1:100

size
A3

drawing number
23021-3-130

P1