

All dimensions to be checked on site. Written dimensions to be followed in preference to scaled dimensions. All errors and omissions to be reported to the architect.

ARCHITECT DRAWINGS

- 22 671 GA01 Site Plan
- 22 671 GA02 Existing Floor Plans
- 22 671 GA03 Existing Elevations
- 22 671 GA04 Proposed Floor Plans
- 22 671 GA05 Proposed Elevations

Rev.	Date	Description	Drawn
PLANNING			




The Old Registry Office,
20 Amersham Hill
High Wycombe,
Buckinghamshire,
HP13 8NZ

Tel:01494 512717
Fax:01494 471714
email:info@tw2.co.uk

Project:
MR. M.S. CHANA
88, ALEXANDRA PARK ROAD
MUSWELL HILL
LONDON
N10 2AE

Drawing Title
PROPOSED
SECTION AA

Date	Scale	Cad Ref	Drawn	Checked
07.08.23	1:50	AI	NA	
22 671 GA 06				
Drawing No.				

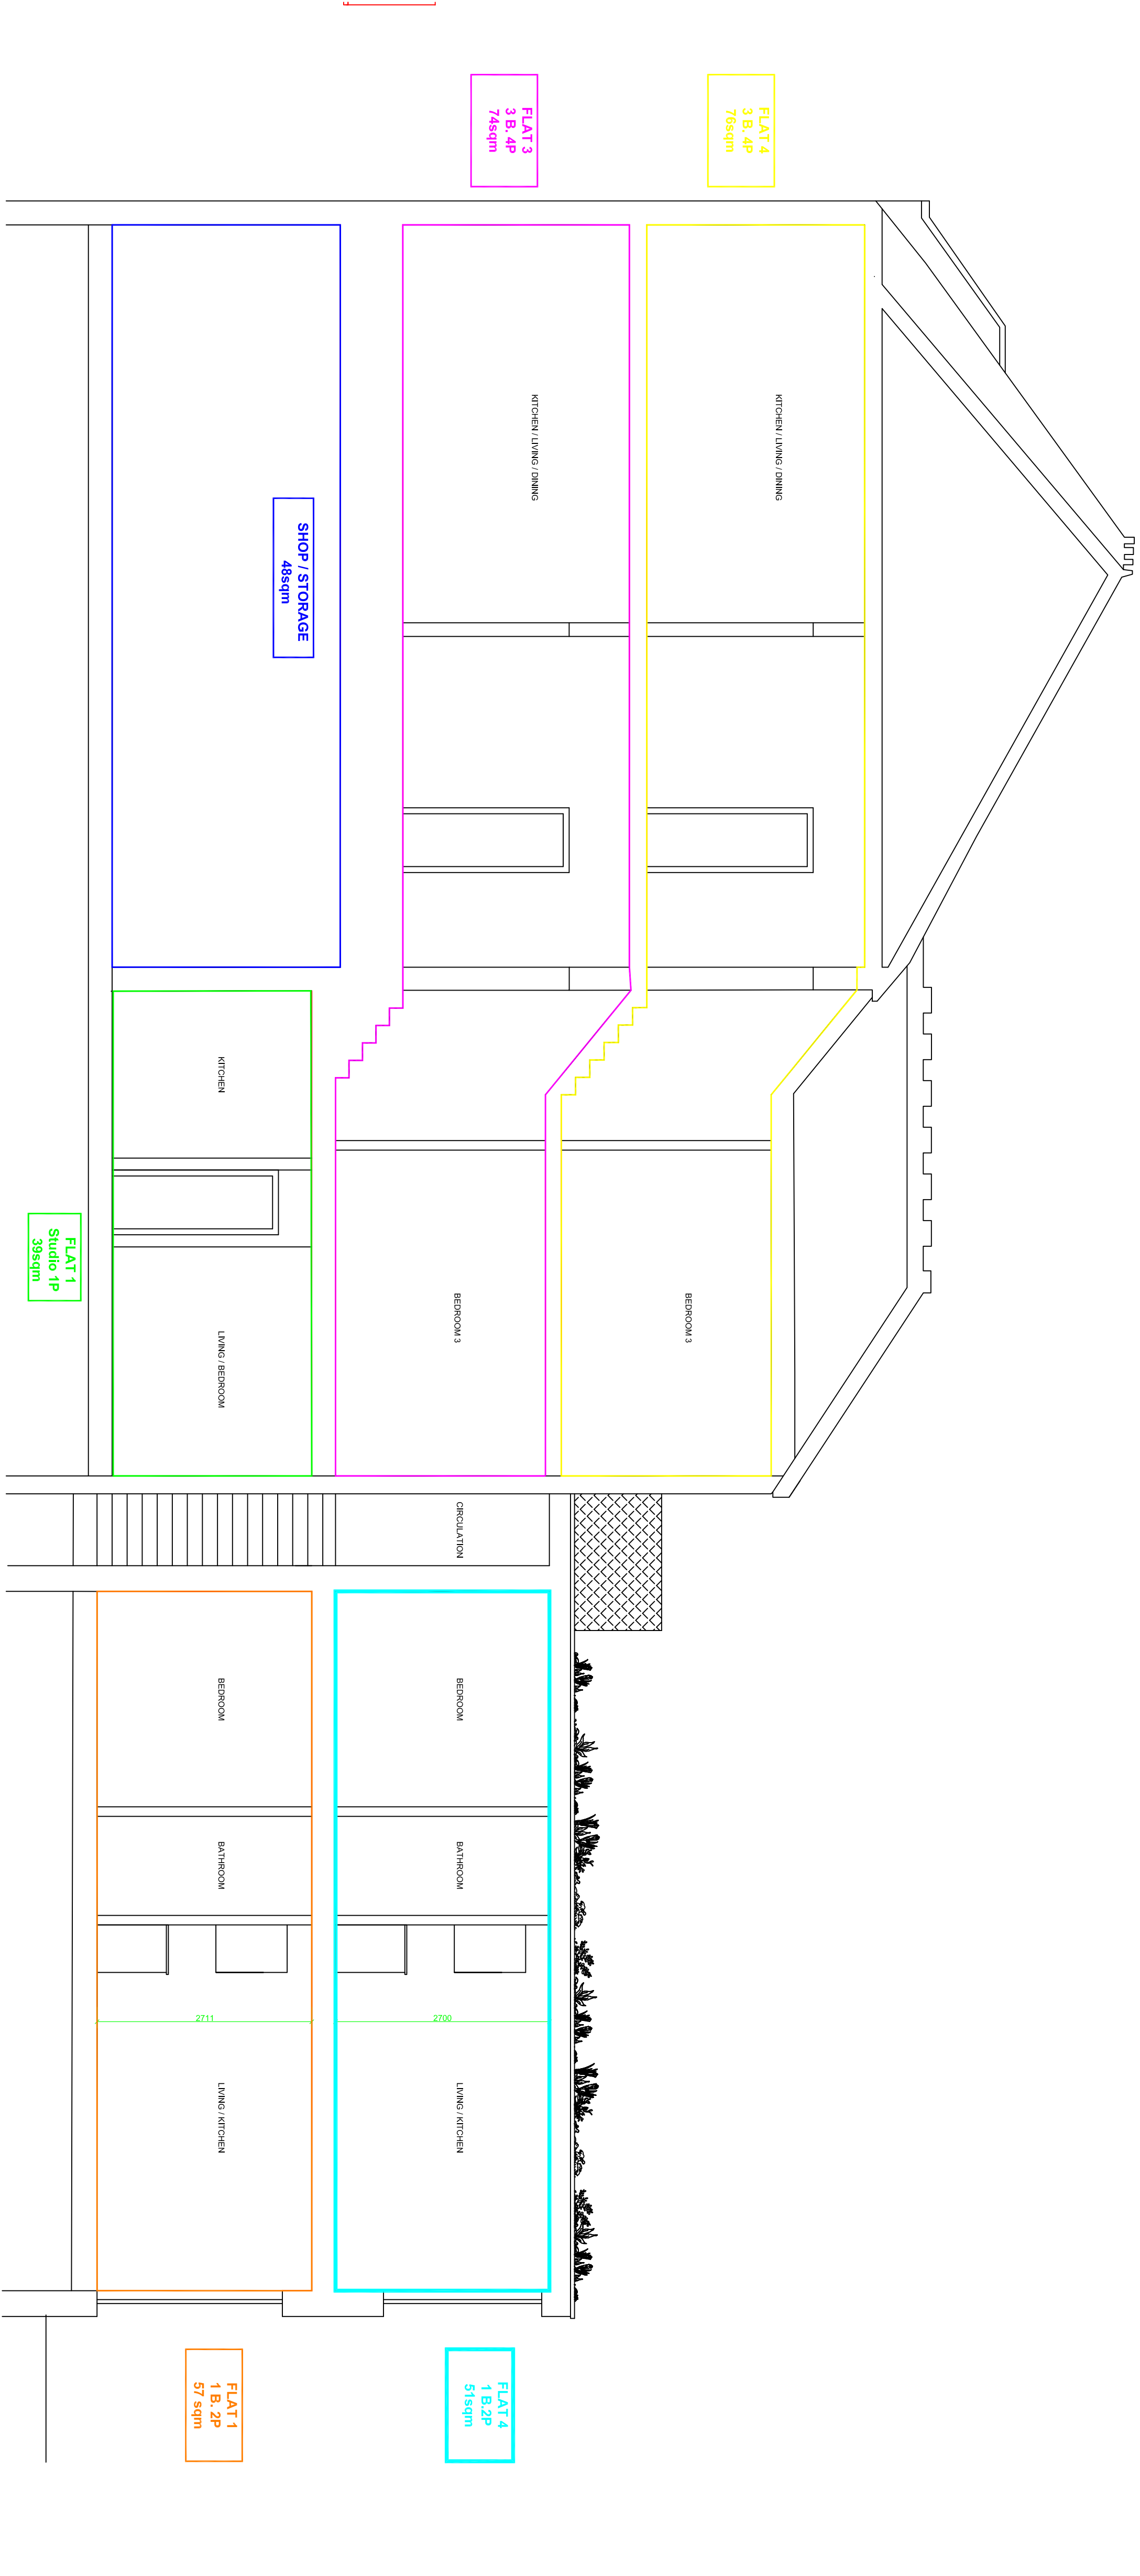

PROPOSED SECTION AA