



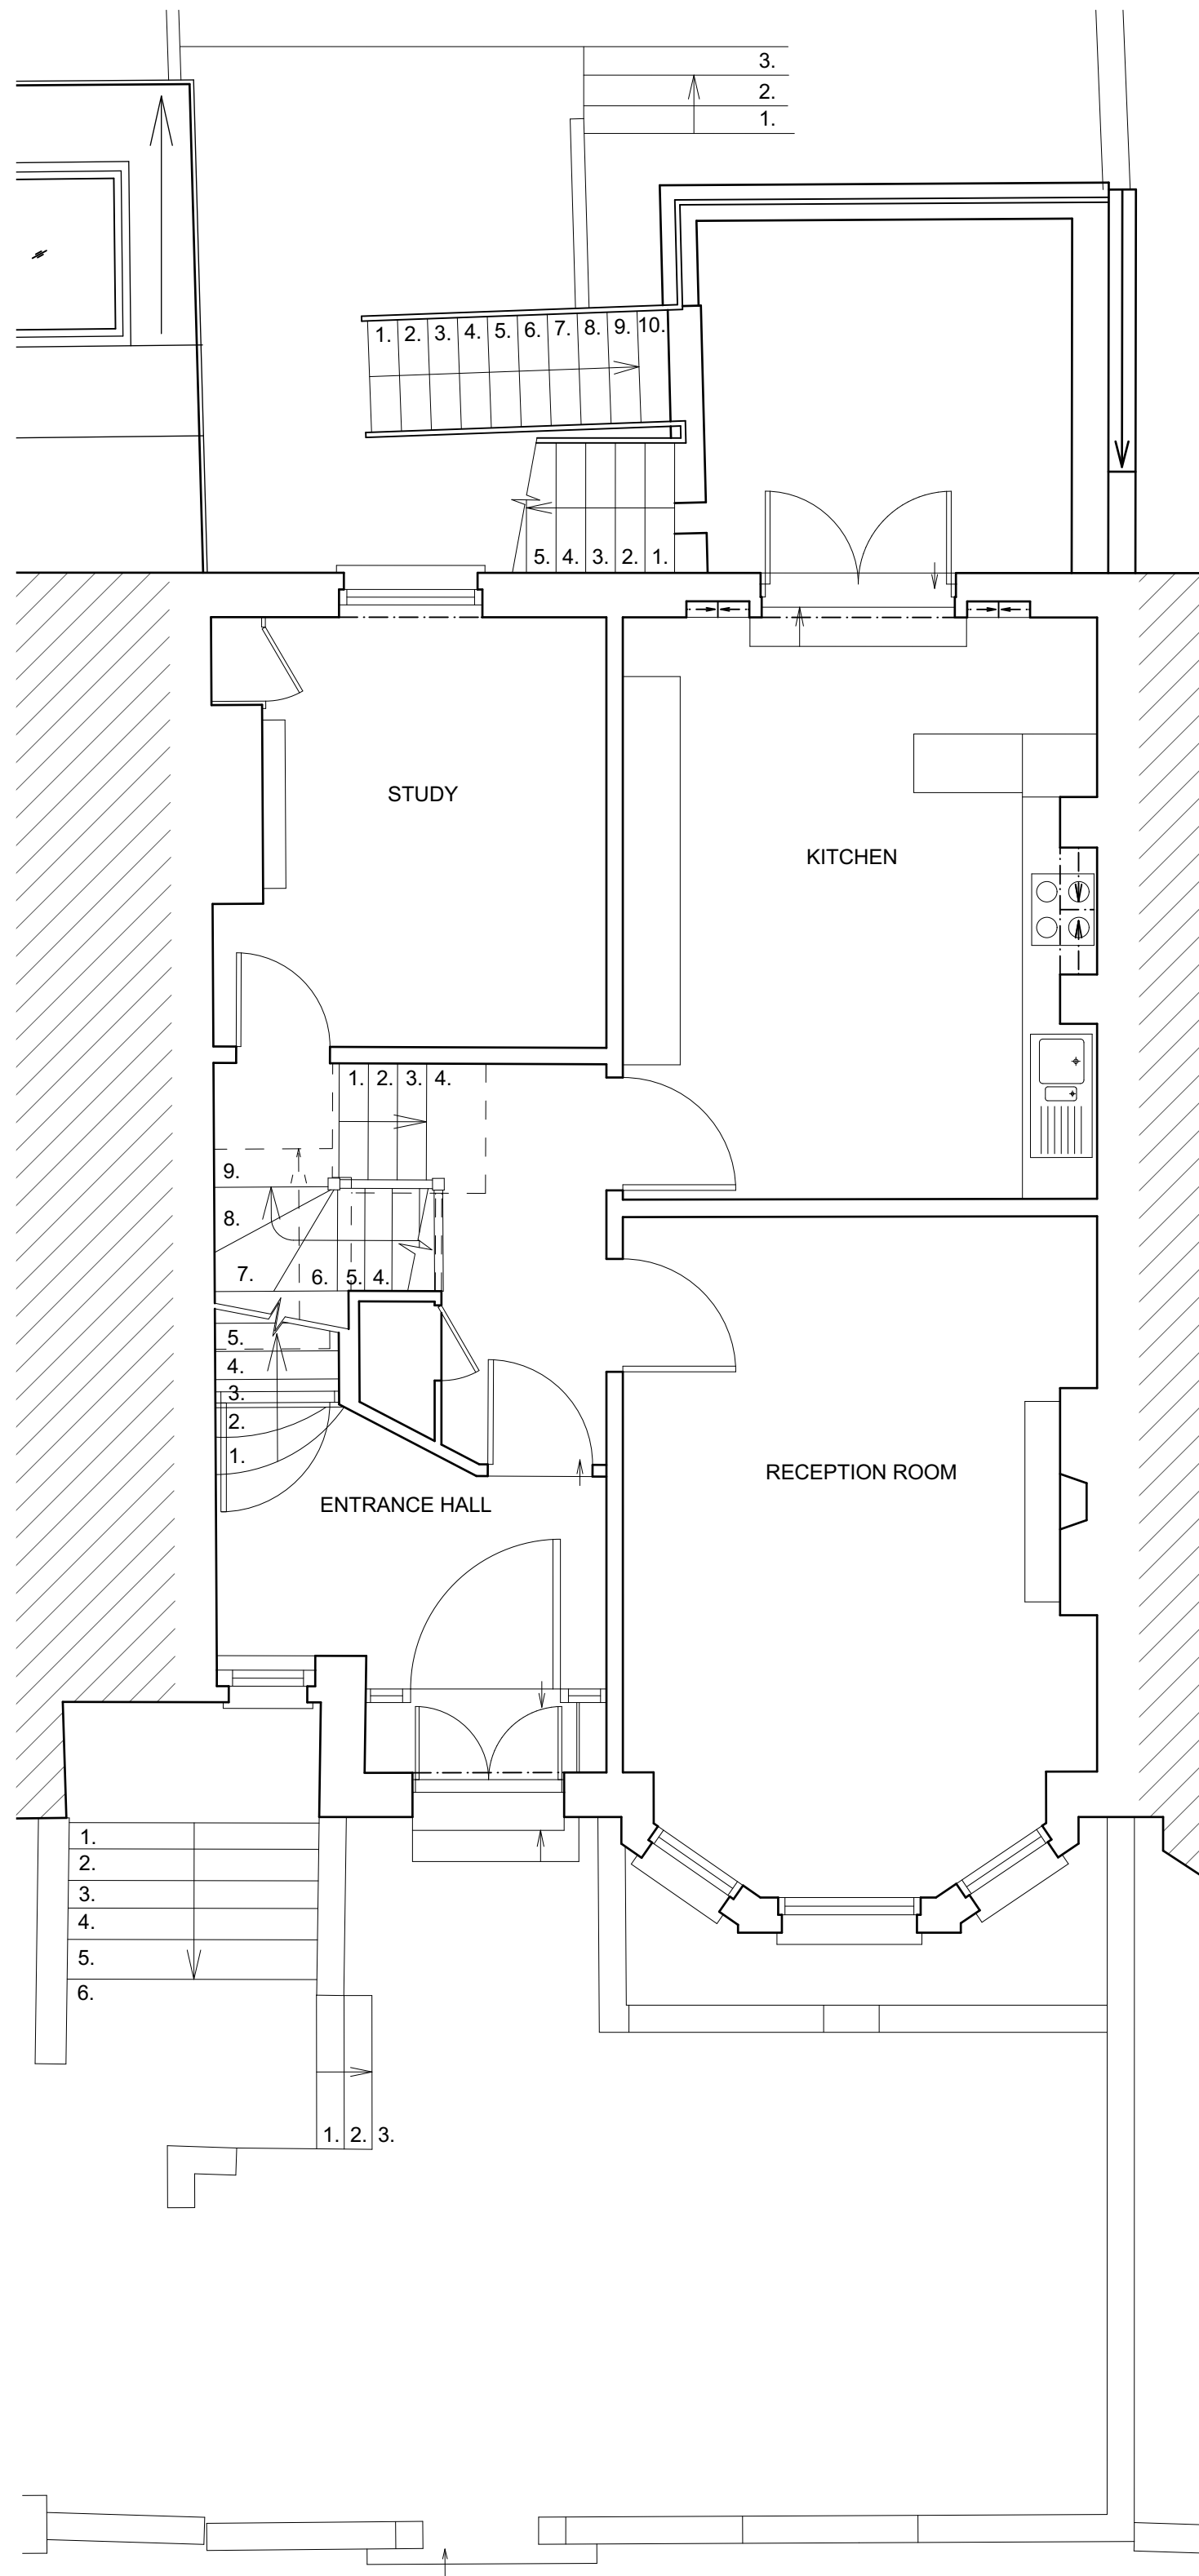


EXISTING

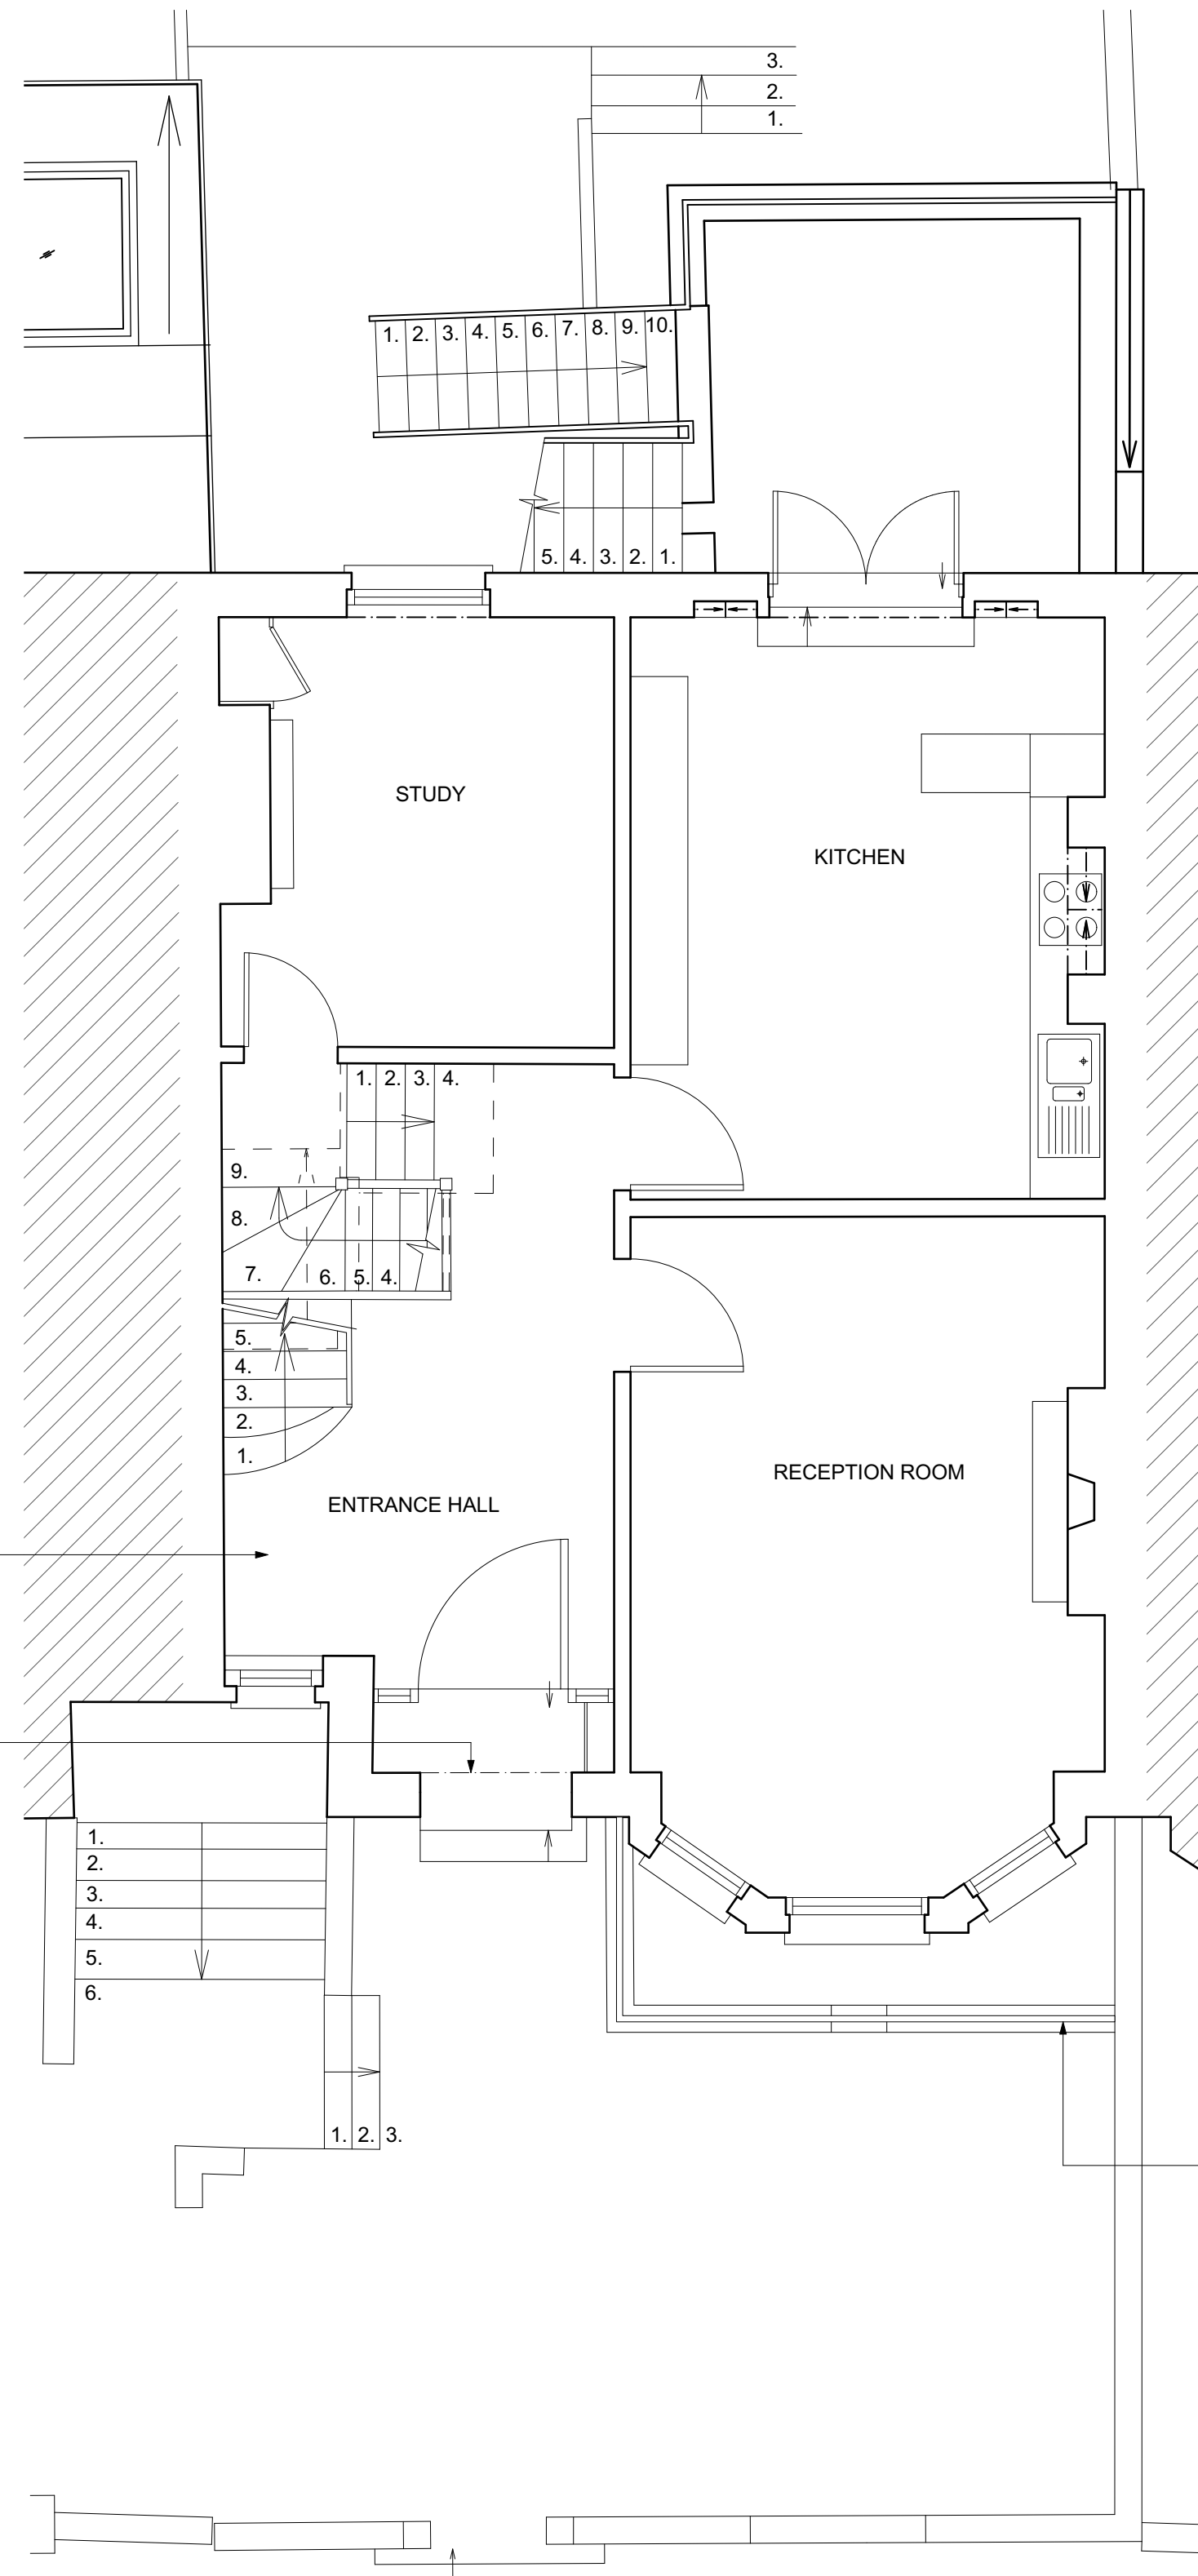

PROPOSED

REV A -

REVISIONS SHOWN IN CLOUD
DATE: 10.08.2023

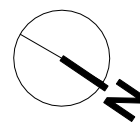

S M CREATIVES
design

Project
19 Albany road, N44 RR

Drg Title
Existing and Proposed
Ground floor plan

Date	Scale	Drg Status
JULY 2023	1:50@A1 1:100@A3	PLANNING

Drg
19AR - 003

Revision
A

