



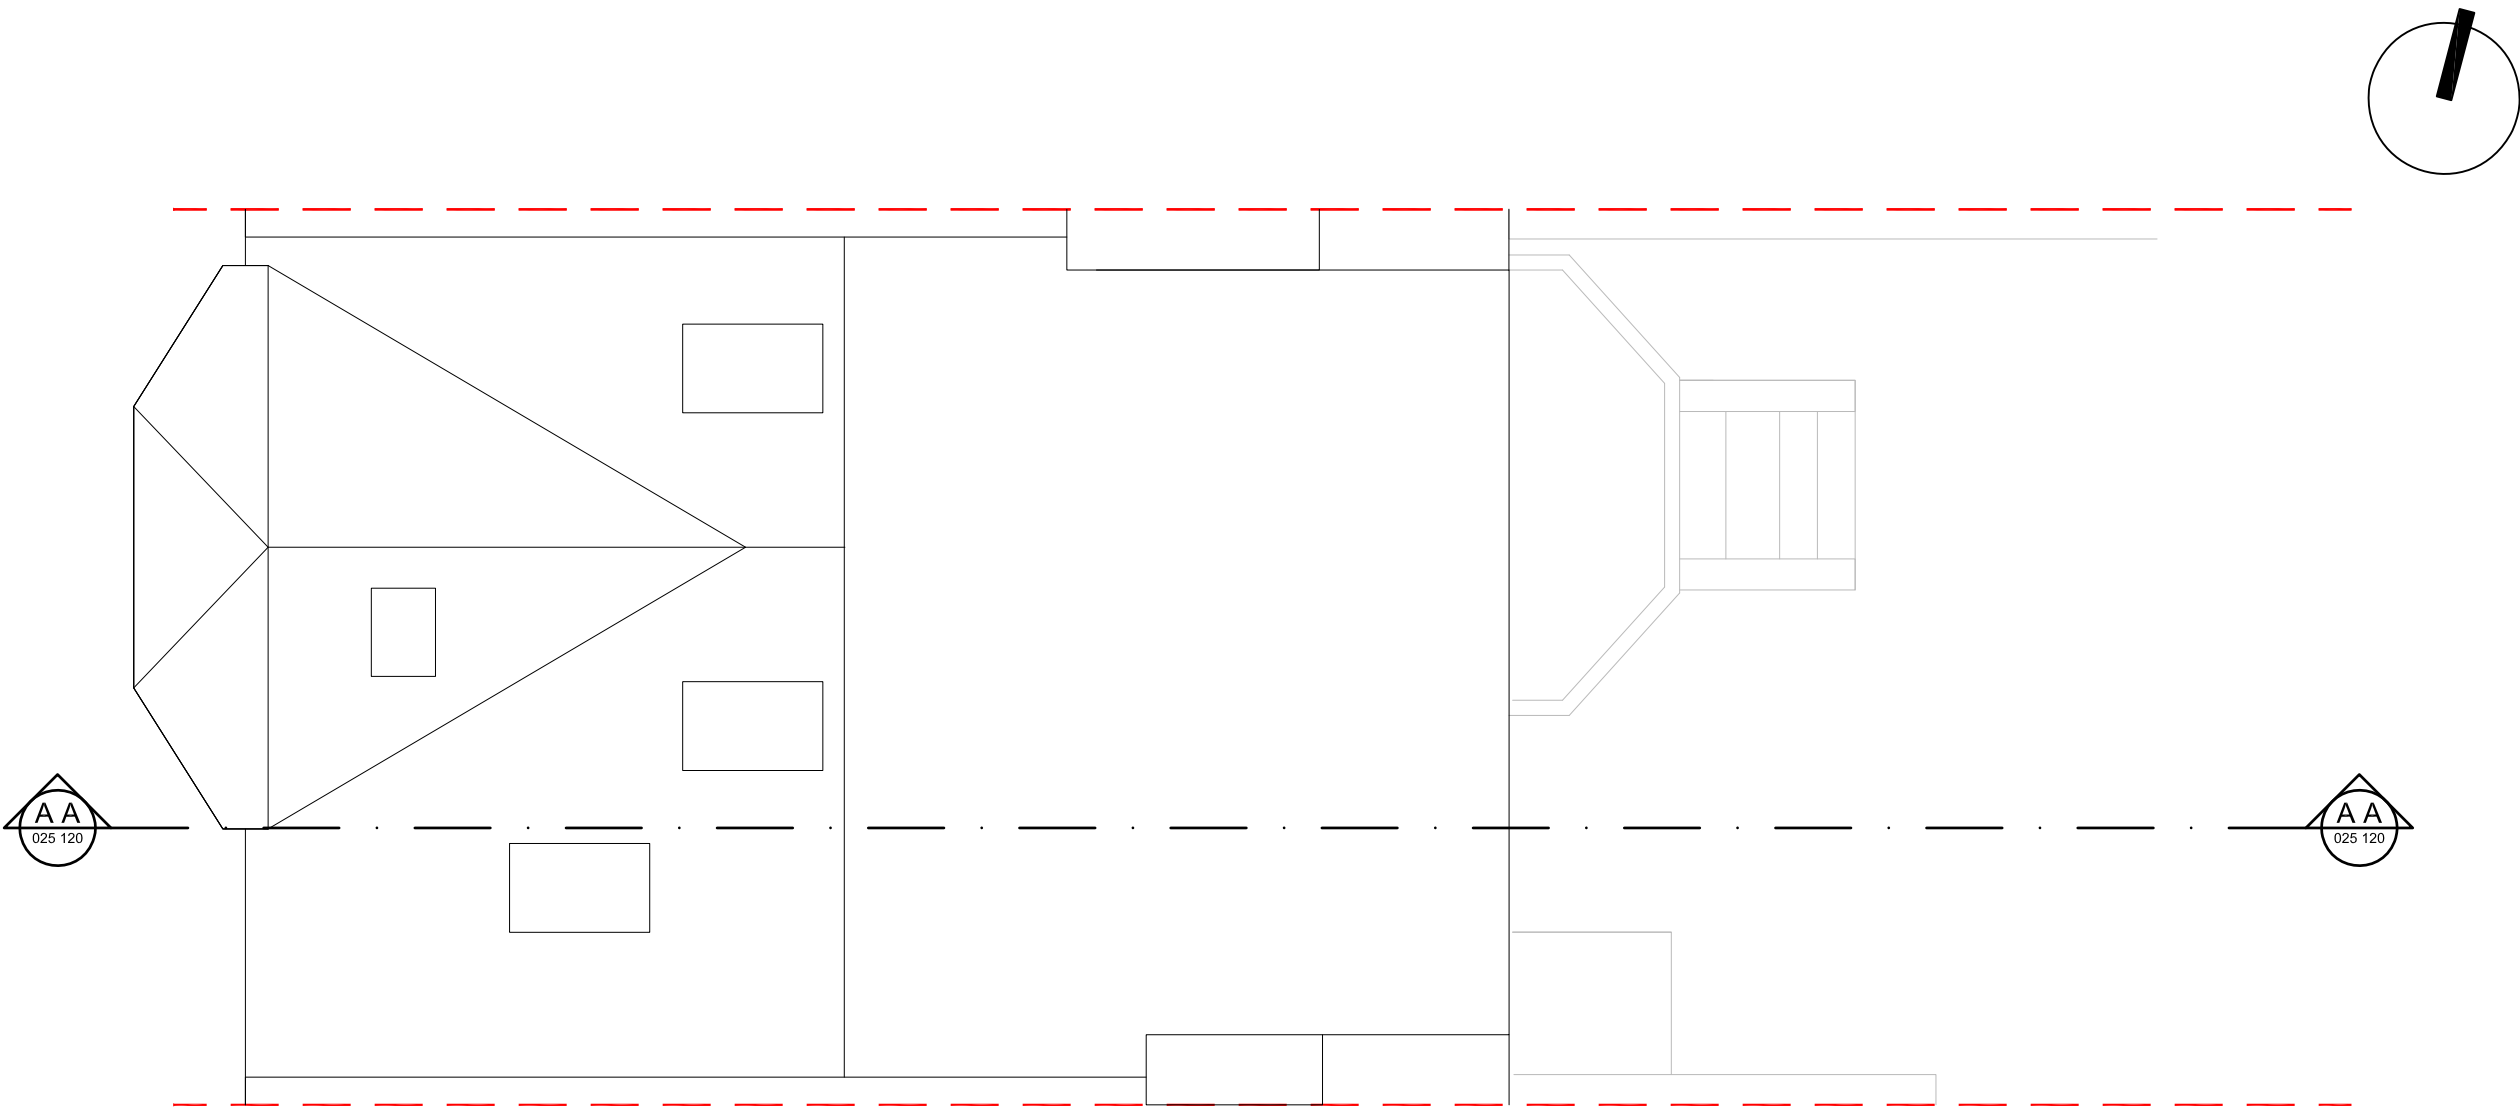

Existing Roof Plan

 

Angela Franco.  
Design Professional

59 Outram Road  
London N22 7AB  
Phone: 07462010102  
angelafrancoaltez@gmail.com

|                        |                    |           |             |          |            |
|------------------------|--------------------|-----------|-------------|----------|------------|
| project                | drawing title      | scale     | date        | drawn by | checked by |
| 59 Outram Road N10 2PD | Existing Roof Plan | 1:50 @ A3 | 10.11.2020  | AF       | -          |
| drawing status         |                    | job no.   | drawing no. | revision |            |
| PLANNING               |                    | 0227      | T-025-004   | P0       |            |
| rev                    | amendments         | date      | by          |          |            |