

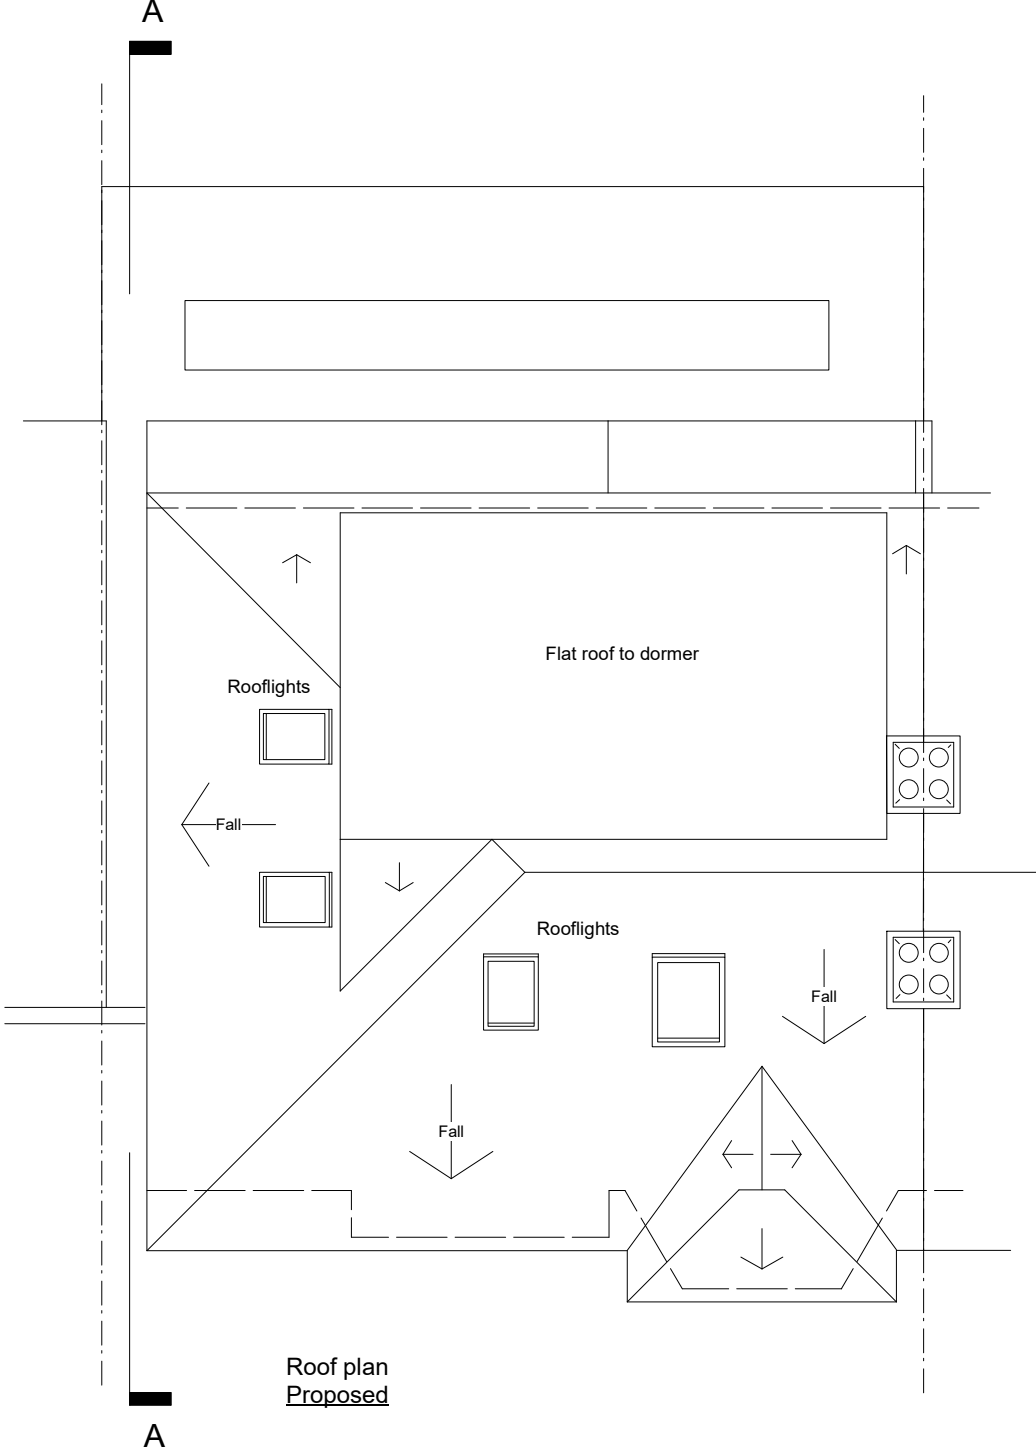
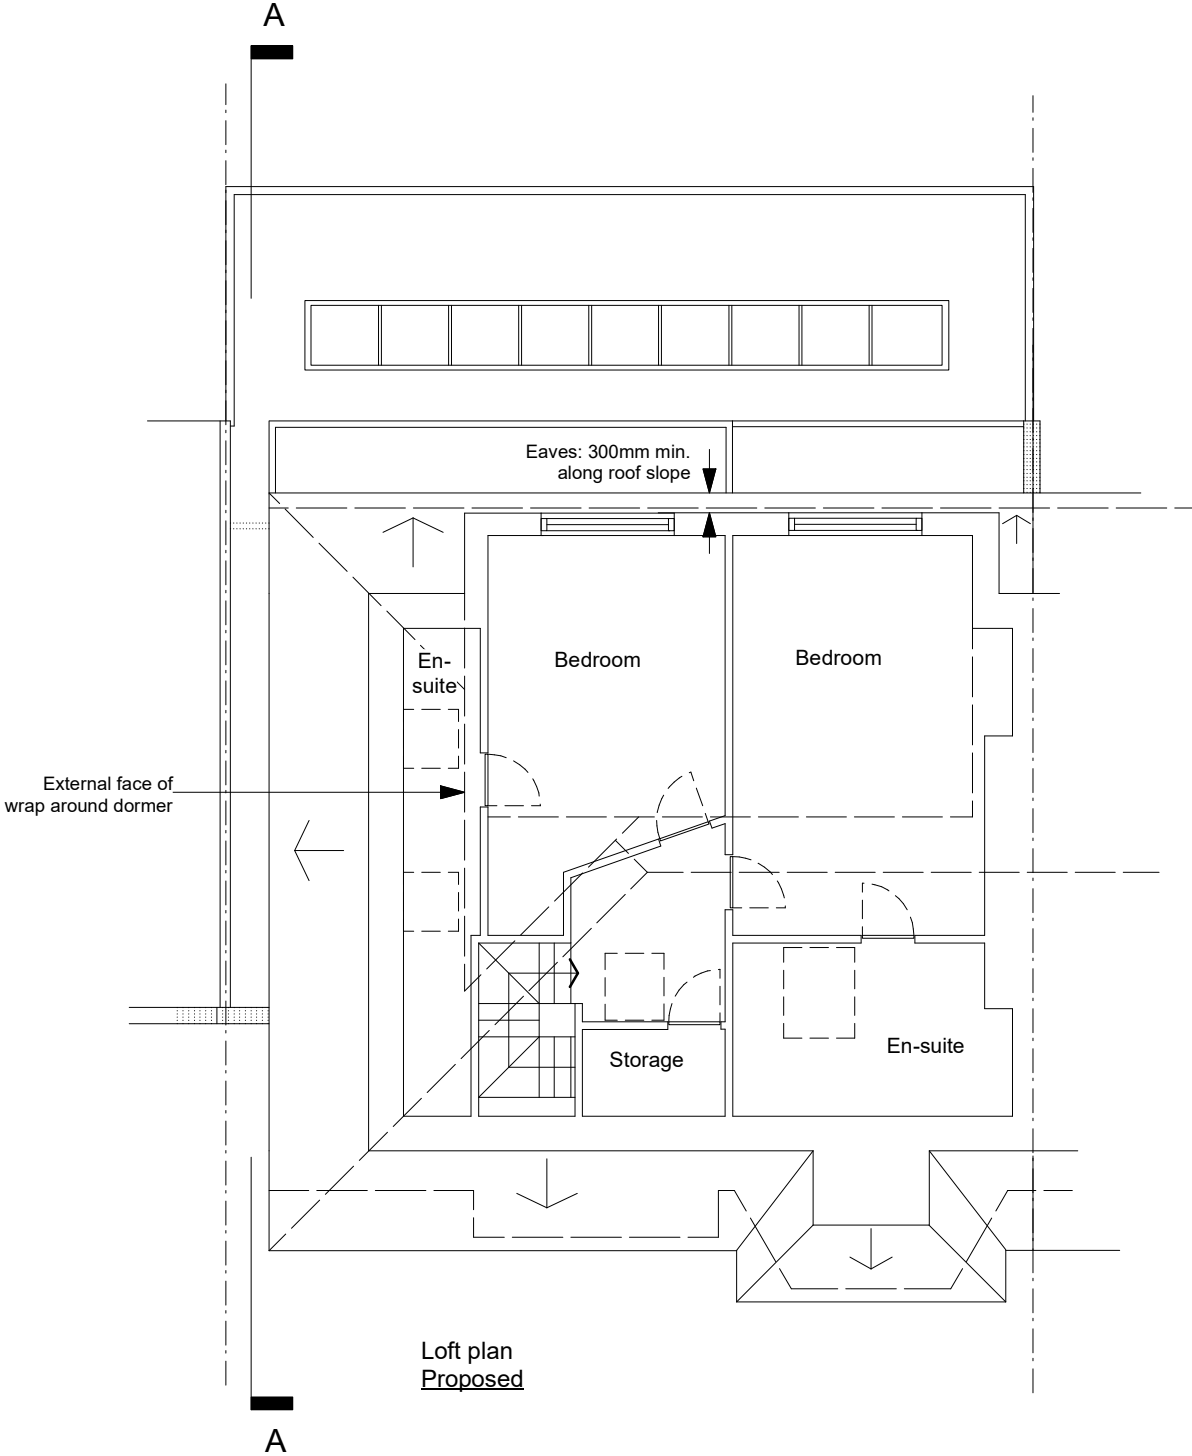


PLANNING

 

- NOTES:
- Information for Planning submission only
  - All proposals subject to structural investigation
  - All proposals subject to Party Wall legislation, as applicable
  - All proposals subject to Building Regulations compliance
  - Appointments due to Health & Safety legislation to be the responsibility of the property owner/client and to take account of Construction (Design & Management) Regulations
  - Do not scale from drawing. All dimensions to be checked on site and any discrepancies to be notified to the owner.

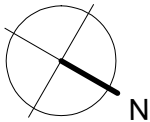

Rev. B, 12.08.23, Eaves shown in front of rear dormer  
Rev. A, 05.08.23, Gable end changed to hip roof and side extension door changed to double doors

|                                  |                                                                                                |                                             |   |                     |
|----------------------------------|------------------------------------------------------------------------------------------------|---------------------------------------------|---|---------------------|
| SITE:<br>8 CHURCH VALE<br>N2 9PA | PROJECT:<br>SIDE AND REAR EXTENSIONS,<br>ROOF EXTENSION,<br>LOFT CONVERSION<br>AND REAR DORMER | DRAWING:<br>LOFT & ROOF PLANS<br>- PROPOSED | ROBERT BIRBECK ARCHITECT<br>195 RUSKIN PARK HOUSE<br>LONDON SE1 8TN<br>07944 722 640<br>robert@robertbirbeckarchitect.co.uk<br>www.robertbirbeckarchitect.co.uk | DATE: May 2023      |
|                                  |                                                                                                |                                             |   | SCALE: 1:100 @ A3   |
|                                  |                                                                                                |                                             |   | No.: 8CV/P/05 Rev B |