



A3030 / 101_09 : ELEVATIONS, BLOCK PLAN AND SITE LOCATION PLAN

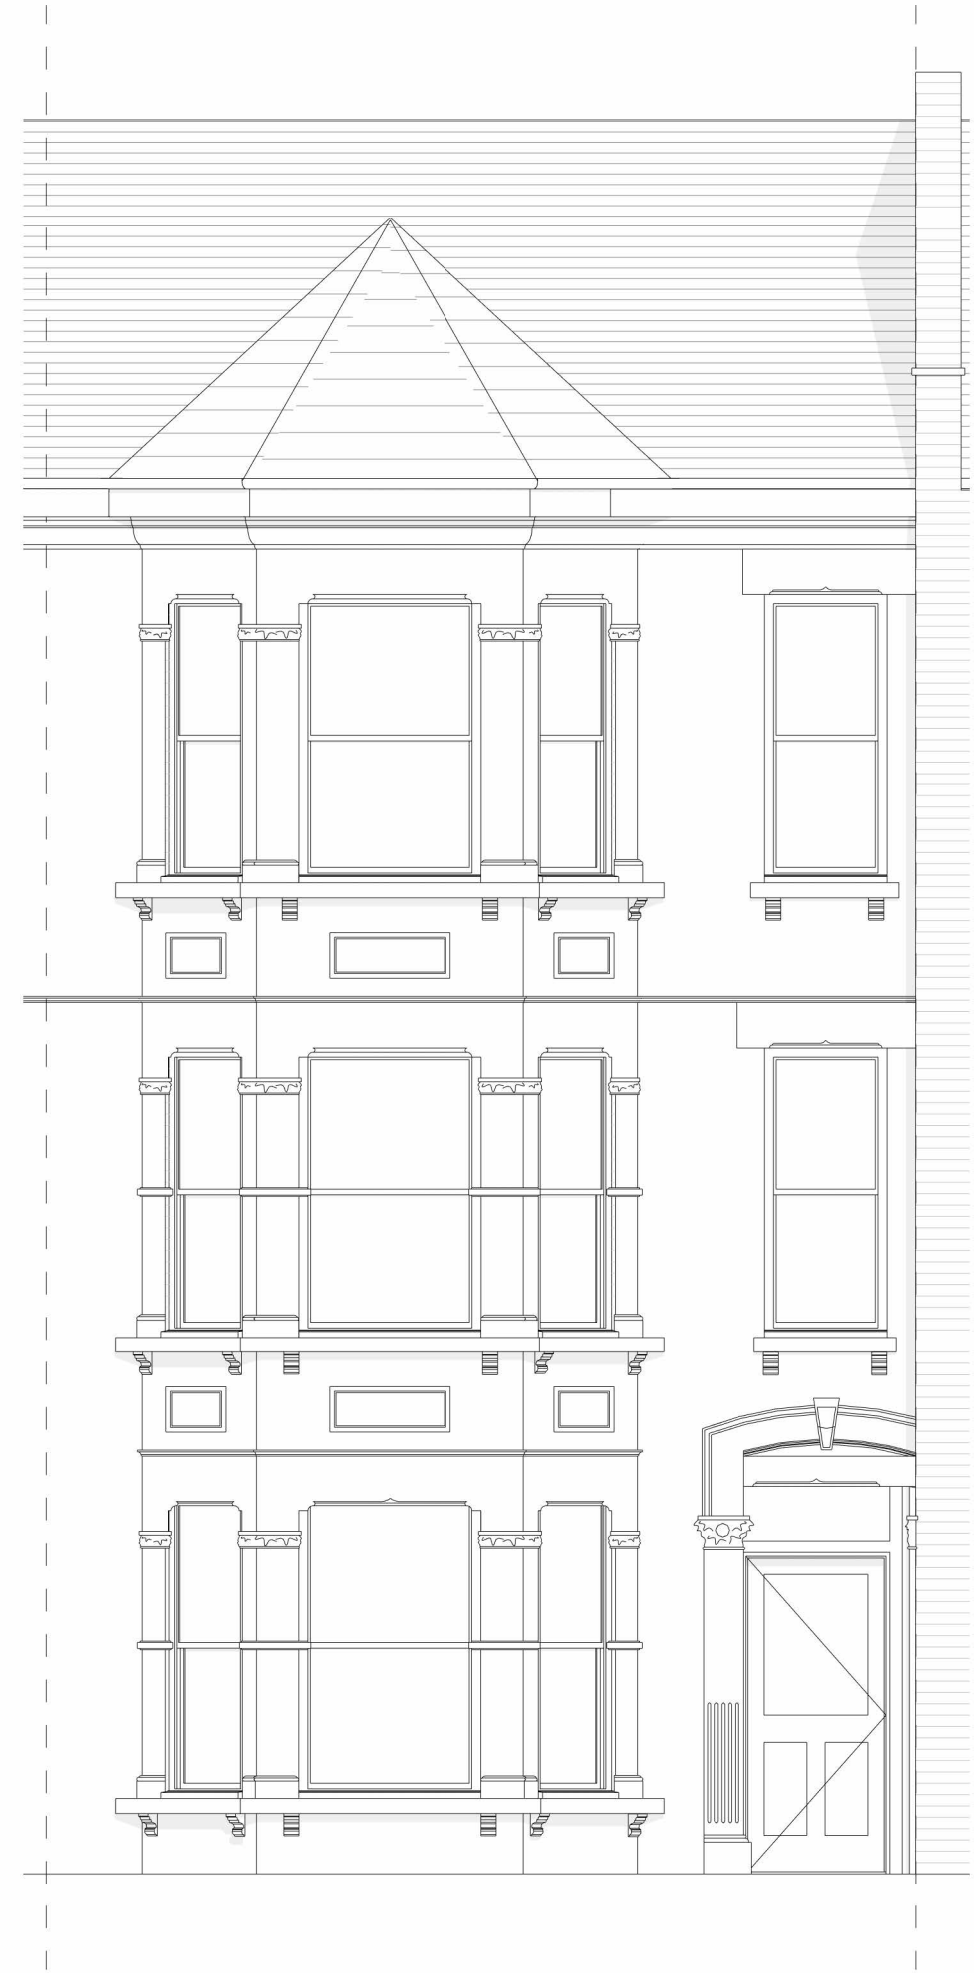


EXISTING FRONT ELEVATION
1 : 50

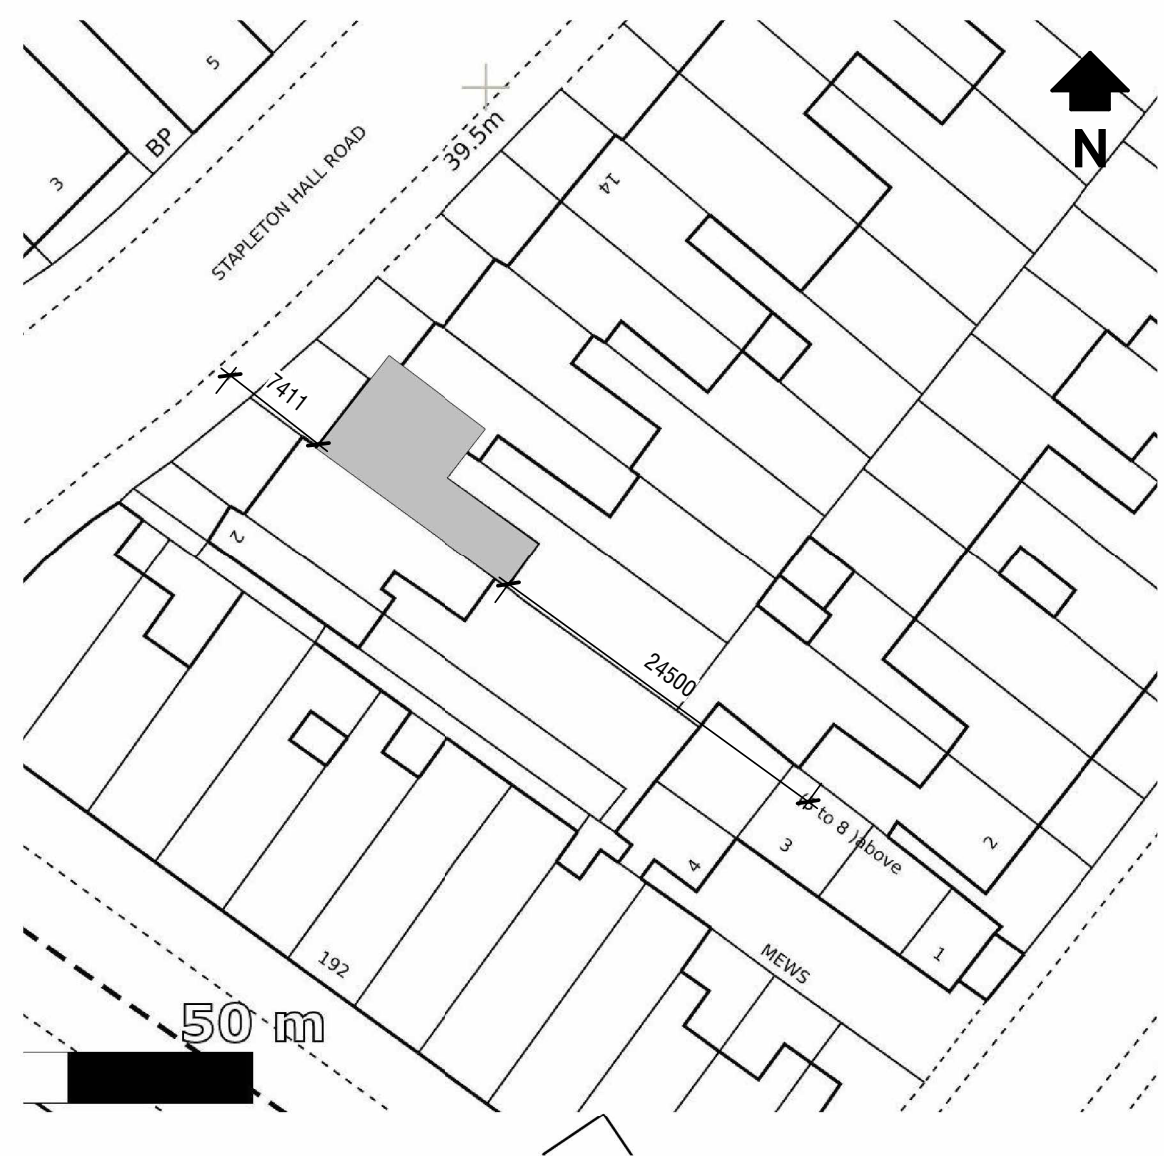


BLOCK PLAN
1 : 500

Sheet Size: A1 © ALDERTON ASSOCIATES

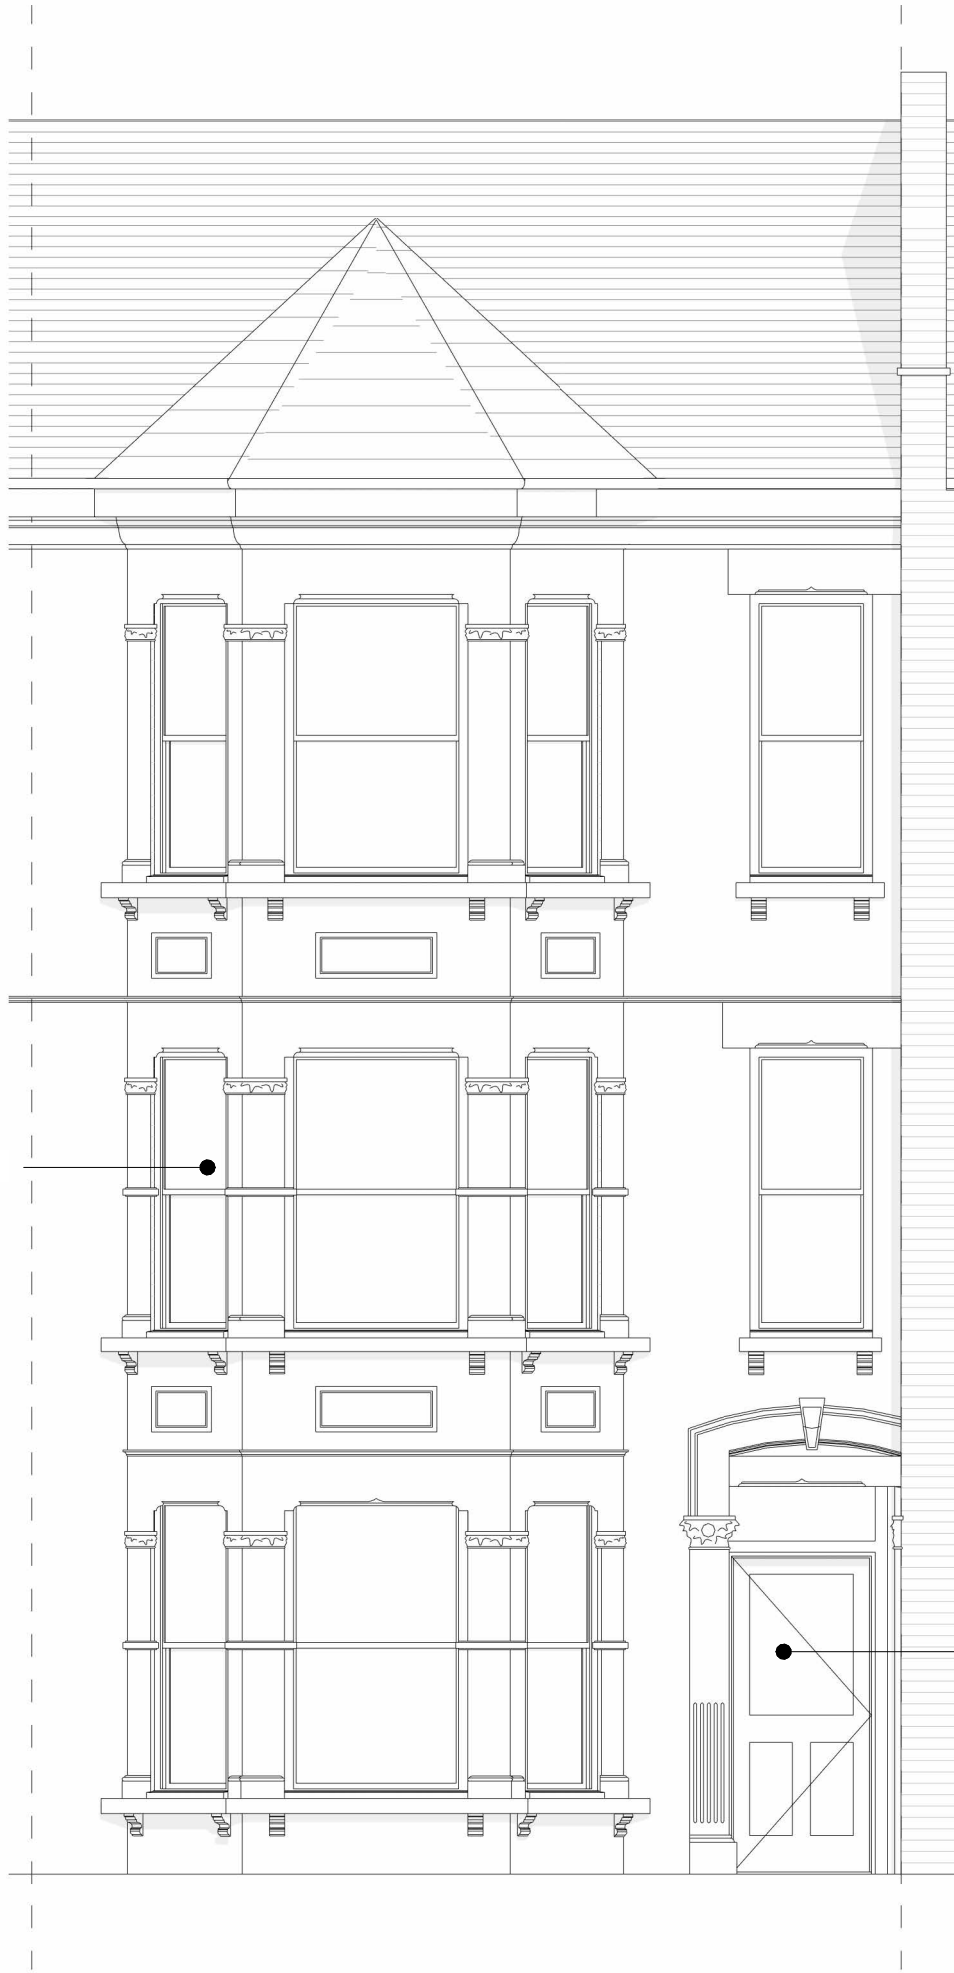


PROPOSED FRONT ELEVATION
1 : 50

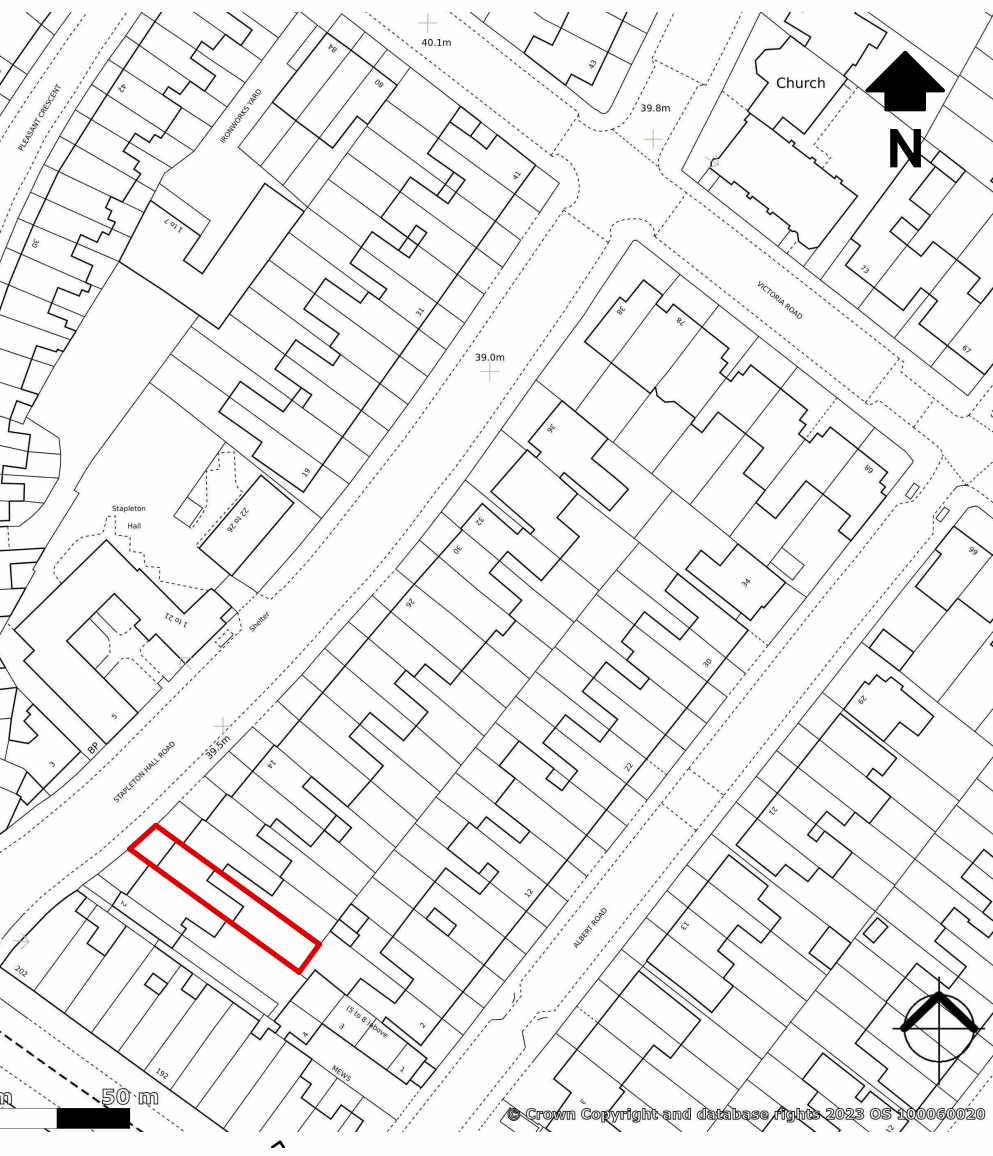


SITE LOCATION PLAN
1 : 1250

Replace front entrance door with
part-glazed three panel timber door
to match existing style

Replace all single glazed timber sash windows
with double glazed timber sash windows to
match existing style, frame colour and
fenestration

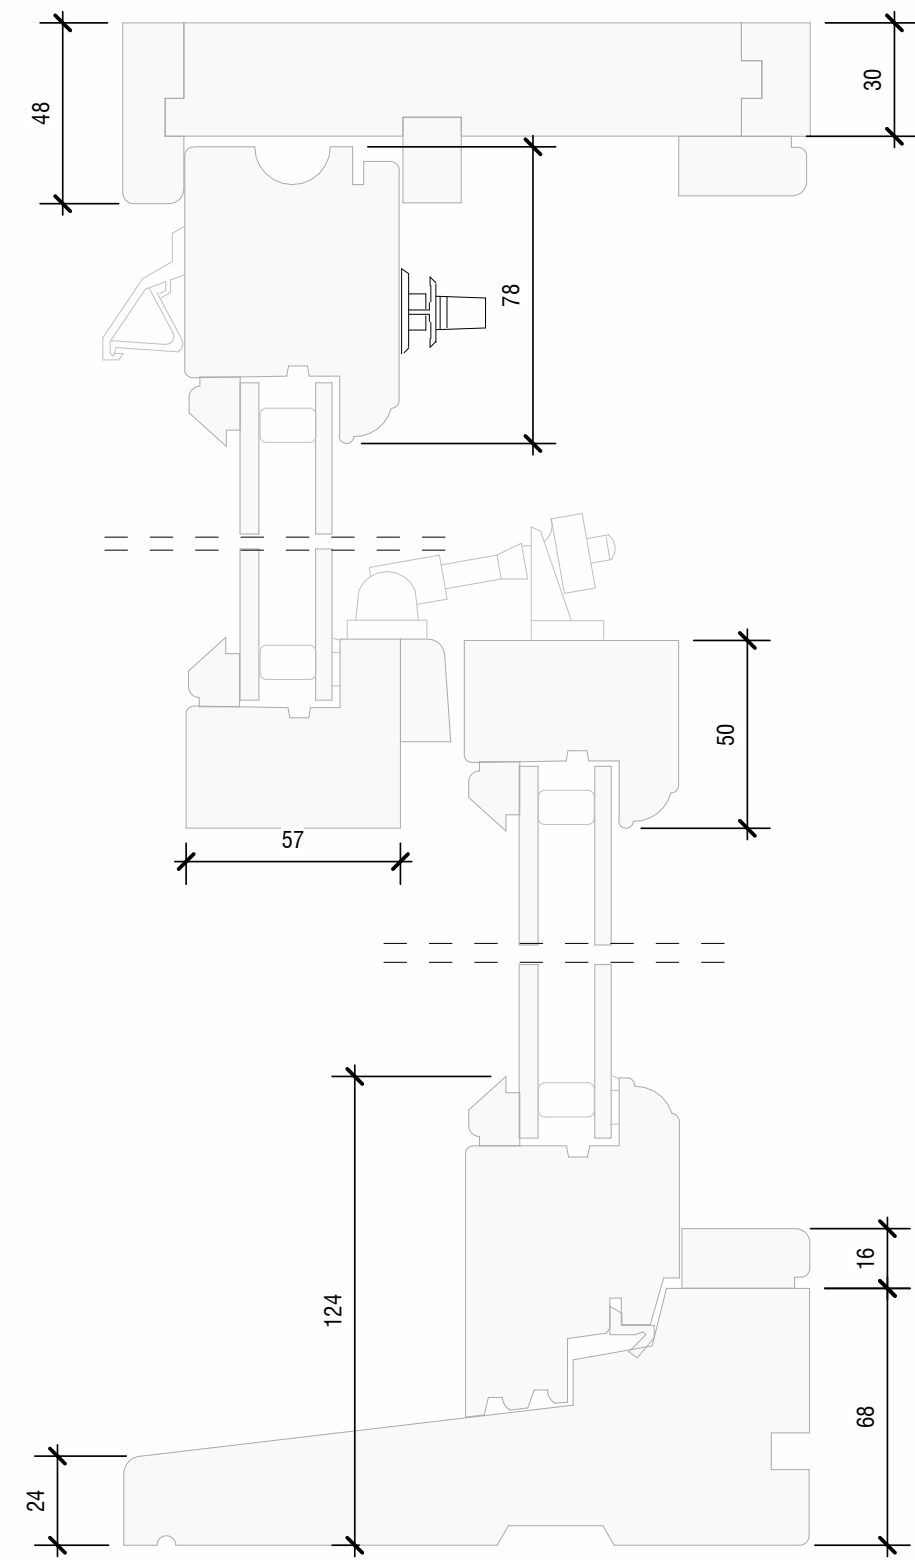

SECTION THROUGH PROPOSED TIMBER SASH WINDOW
1 : 2

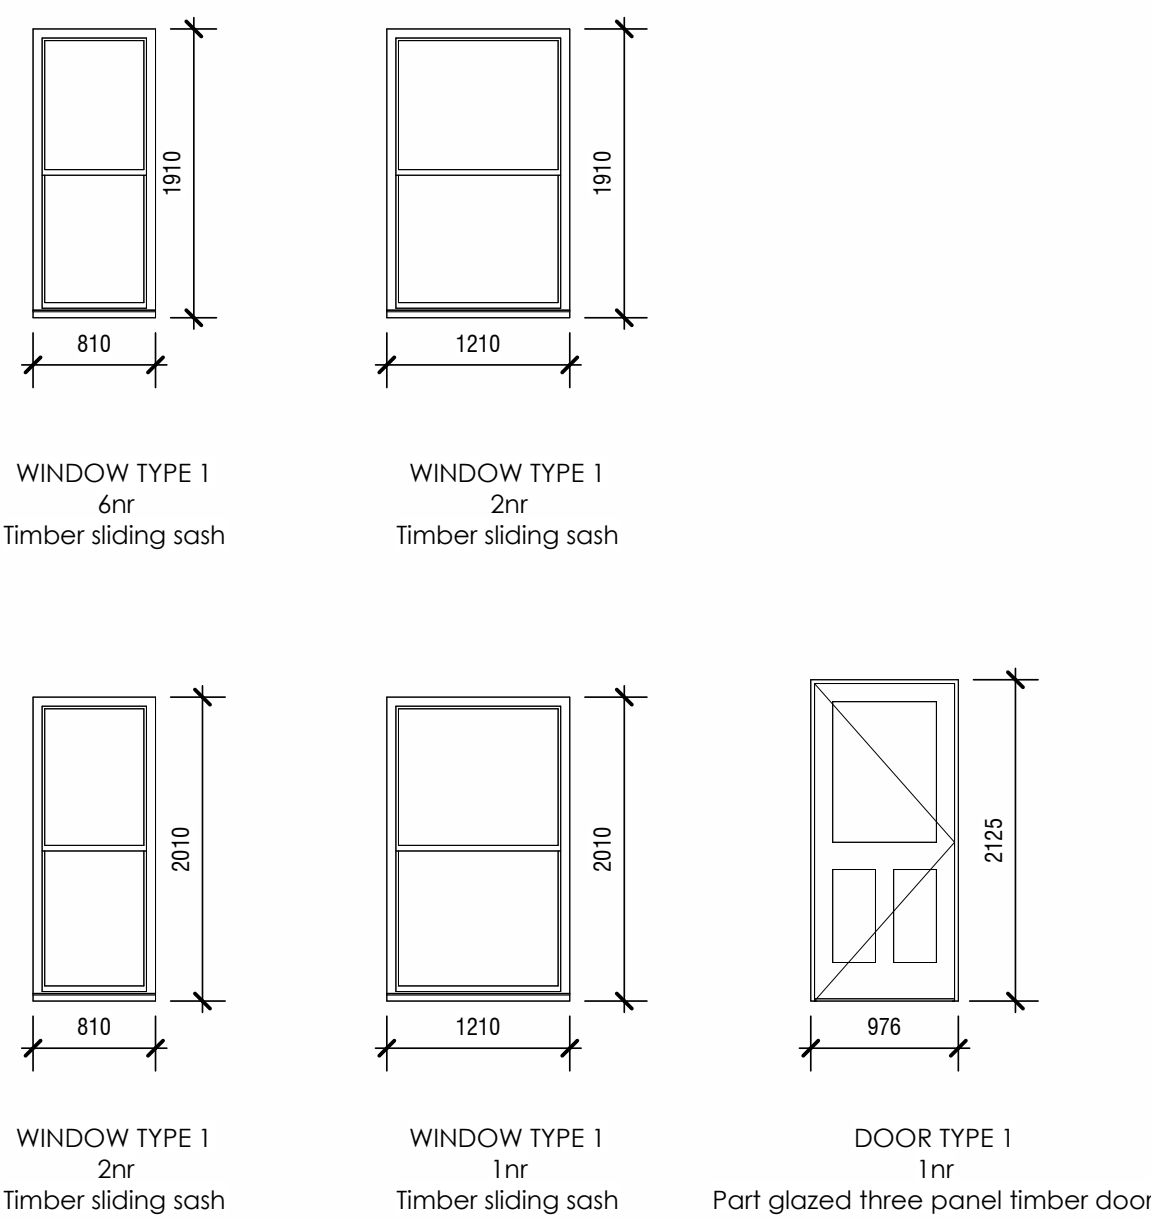


9 - WINDOW AND DOOR SCHEDULE
1 : 50



FRONT ELEVATION PHOTOGRAPH

NOTES
All dimensions to be verified on site before work commences
All discrepancies to be notified to the Contract Administrator.

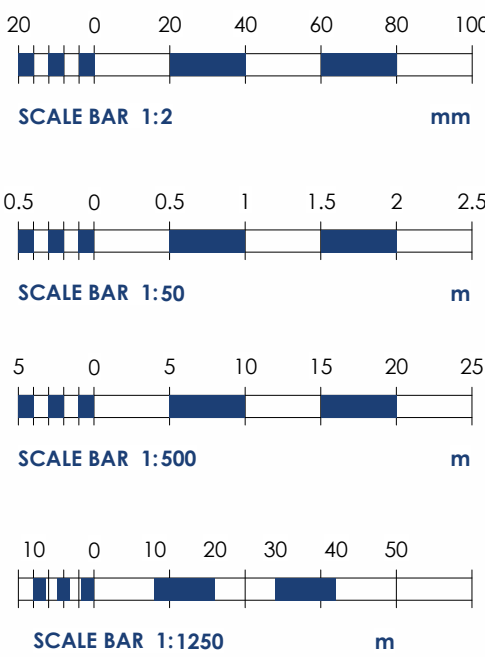

Rev	Date	Description
-----	------	-------------

Drawing Status: **PLANNING** Sheet Size: **A1**

Alderton Associates
CHARTERED BUILDING SURVEYORS

3 Brassie Wood
Chelmsford
CM3 3FP
Tel | 01245 460 222
aldertonassociates.co.uk

Client
London & Quadrant Housing Trust

Site
6 Stapleton Hall Rd
Finsbury Park, London
N4 3QD

Project
External Repairs

Date	Scale	Drawn	Checked
17/04/23	As indicated	SM	MP

Title:
**ELEVATIONS, BLOCK PLAN
AND SITE LOCATION PLAN**

DWG No: Rev:

A3030 / 101_09