



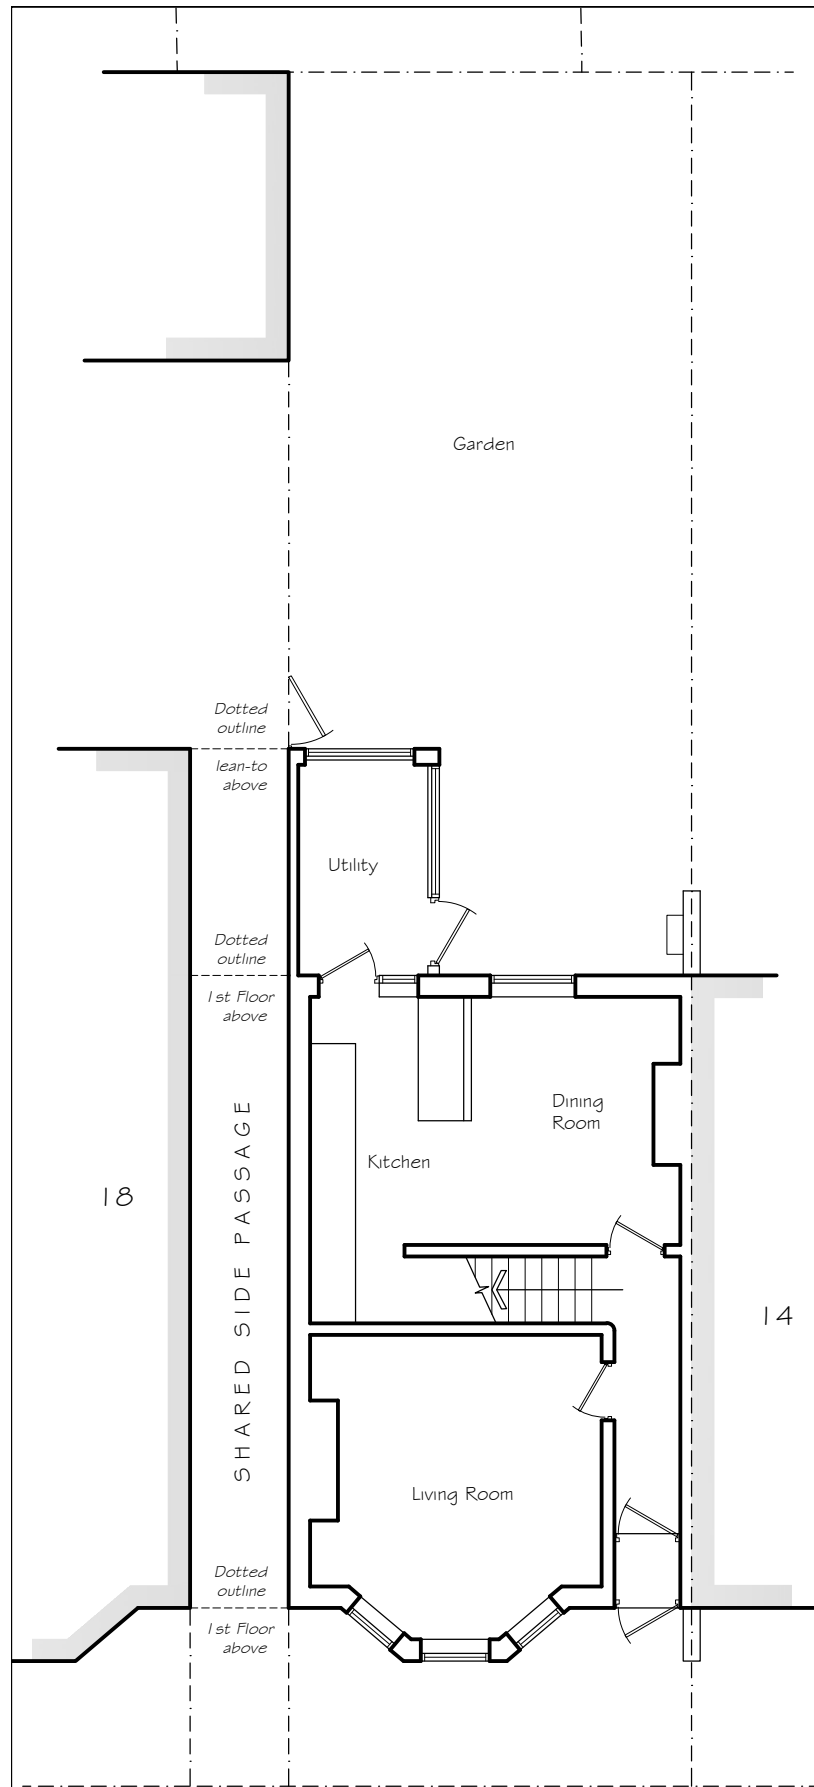


SHERRINGHAM AVENUE


Ground Floor Plan [existing]

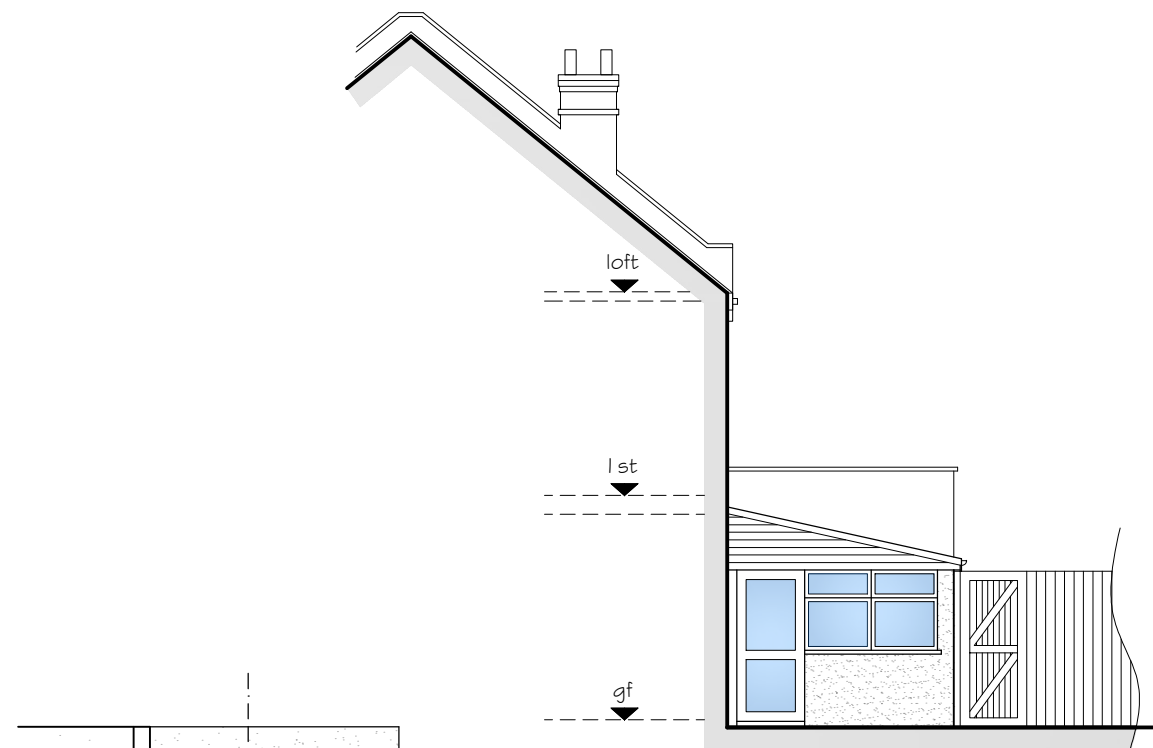

Side Elevation [existing]

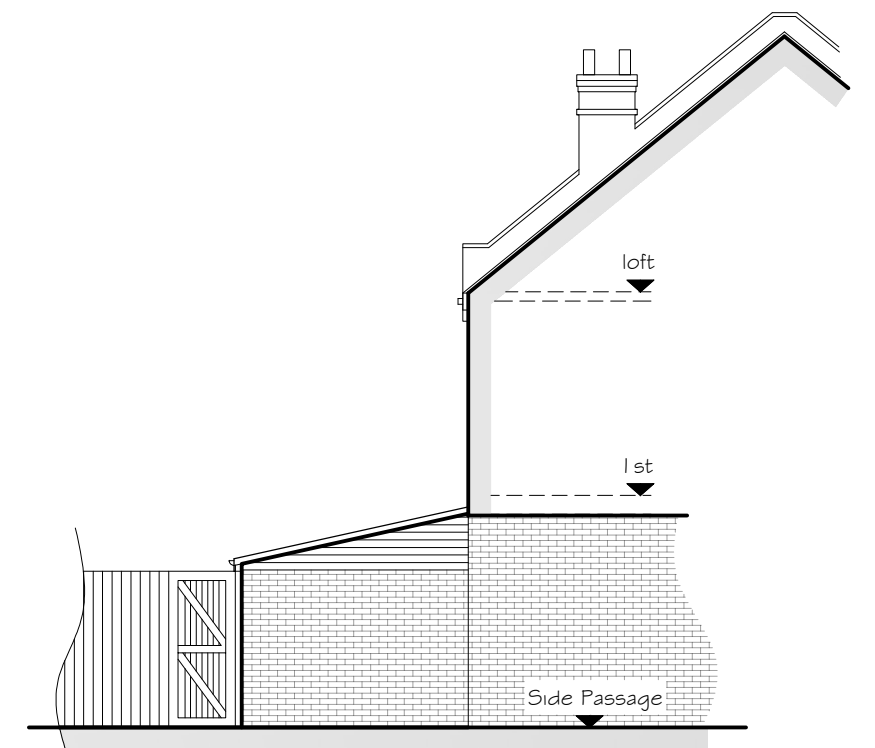

Side Elevation [existing]

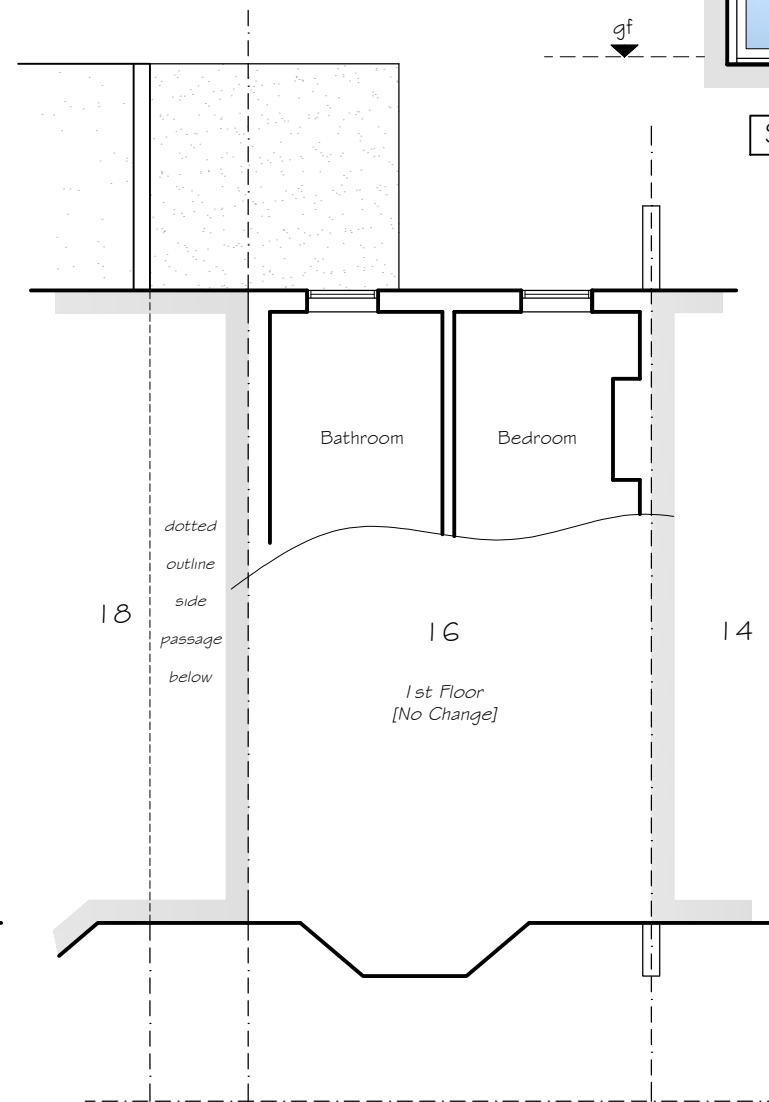


SHERRINGHAM AVENUE

1st Floor / Roof Plan [existing]



Rear Elevation [existing]

 

Suite 13, Rivers Lodge
West Common
Harpenden
AL5 2JD



t: 01582 287 280
e: enquiries@planningconsent.com
w: www.planningconsent.com

Drawing Title:
Existing Floor
Plan & Elevations
Project:
Survey

Scale: 1:100@A3
Drwn: ao
Date: August 2023

Location:
16 Sherringham Avenue
London N17 9RN

Drawing No:

5401_Ex_01

Copyright and designright held by Stuart Henley & Partners Ltd.
No unauthorised reproduction permitted.