



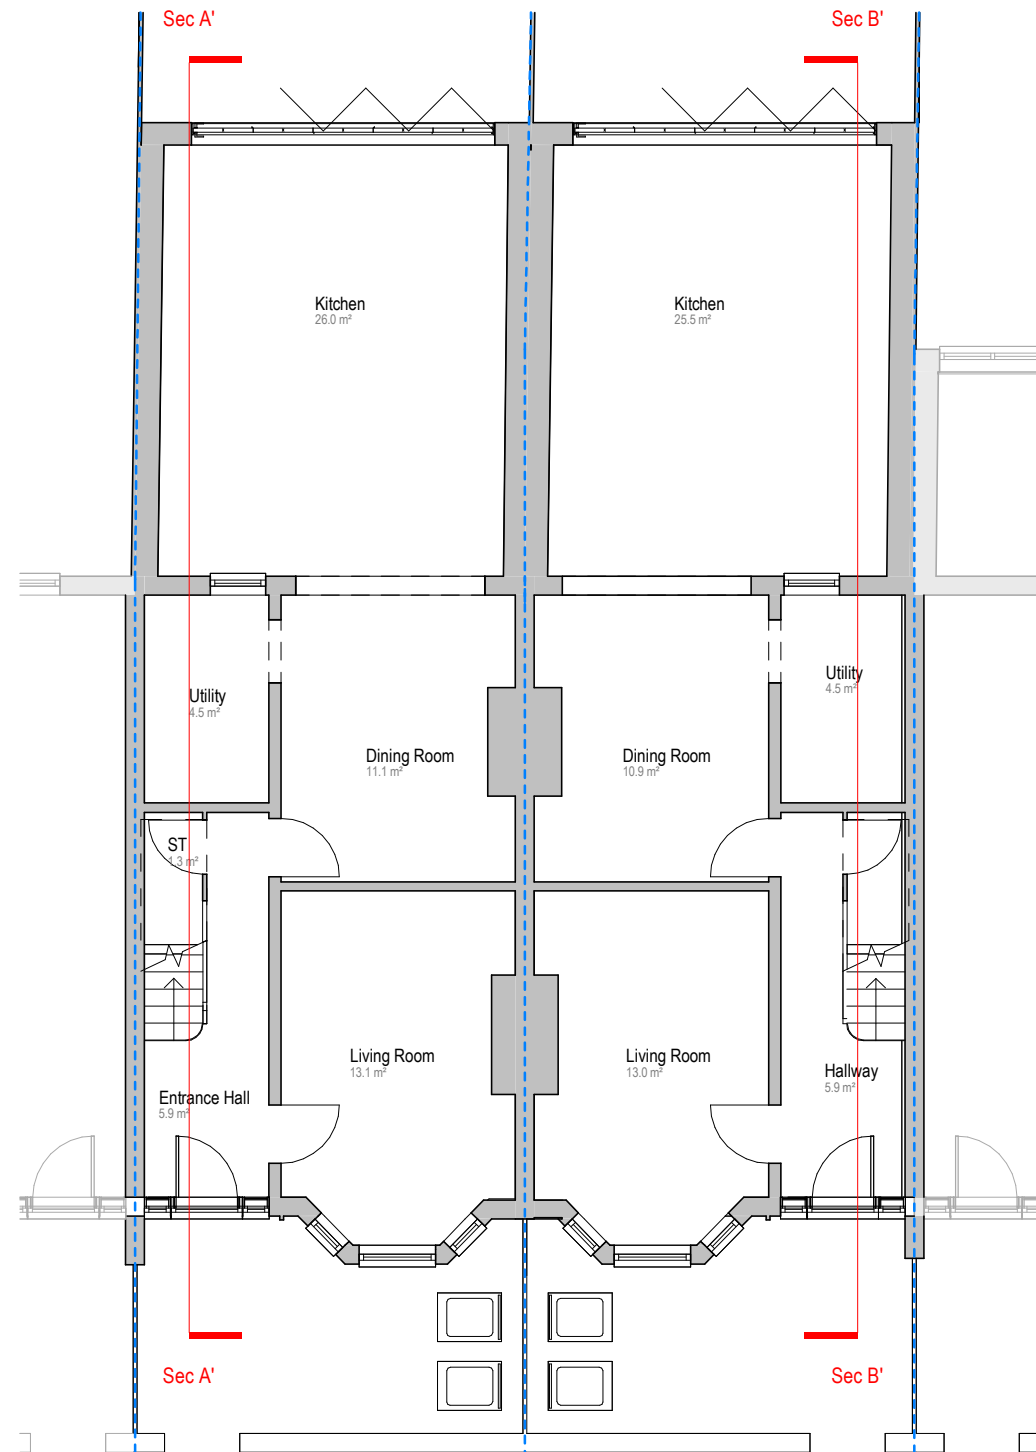


Proposed Ground Floor Plan

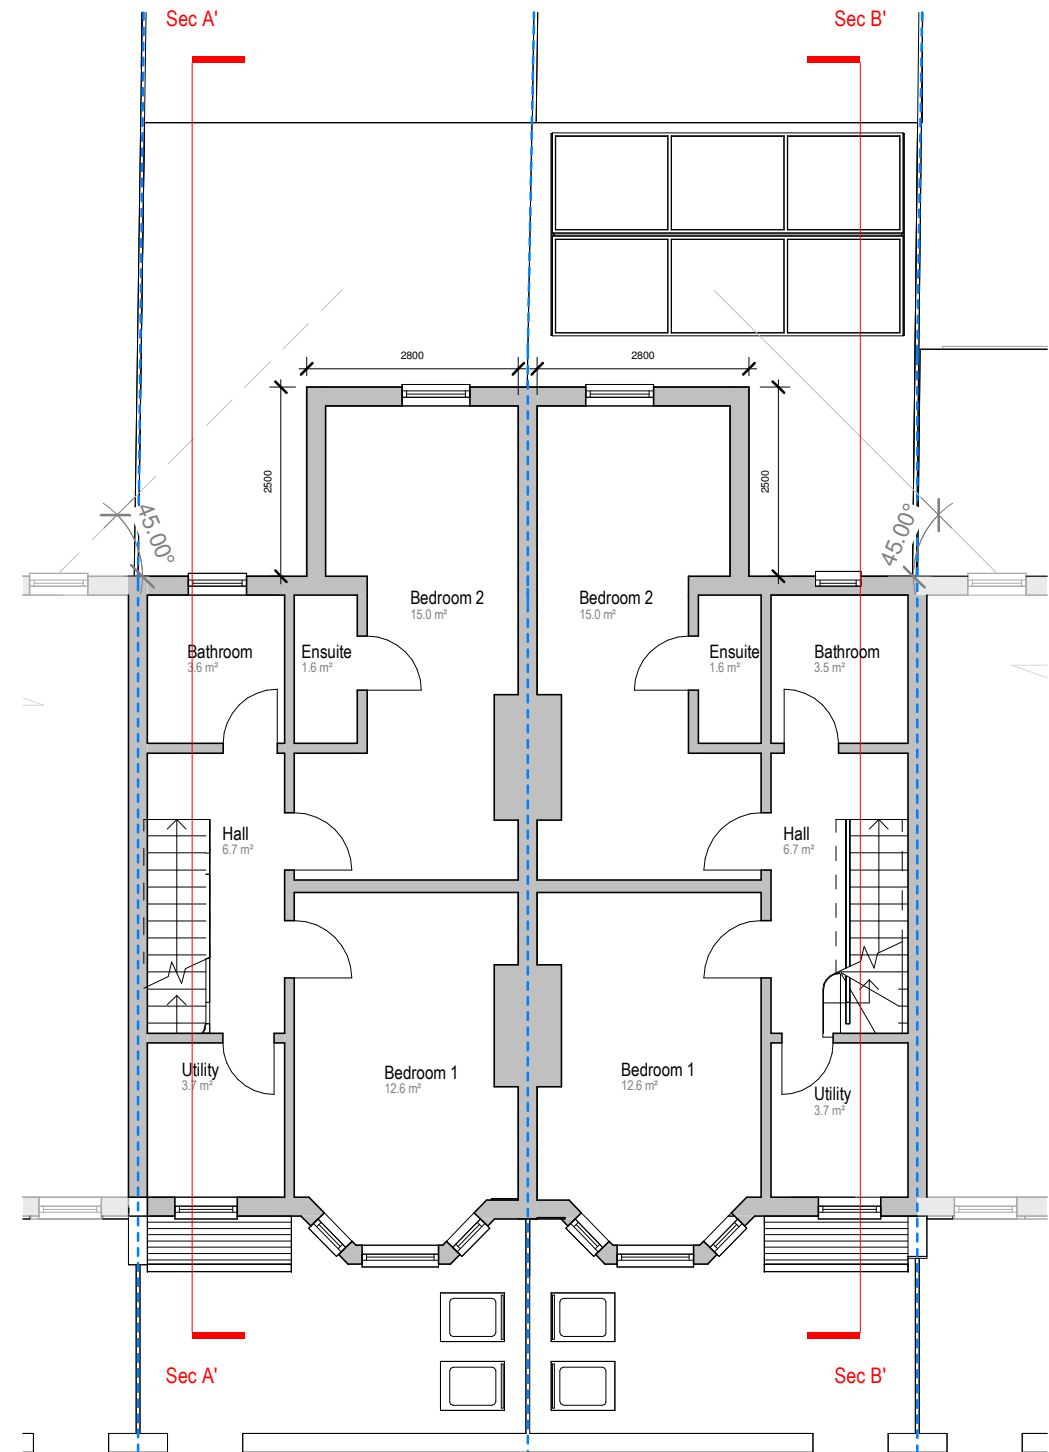


Proposed First Floor Plan

Revision	Revision Date



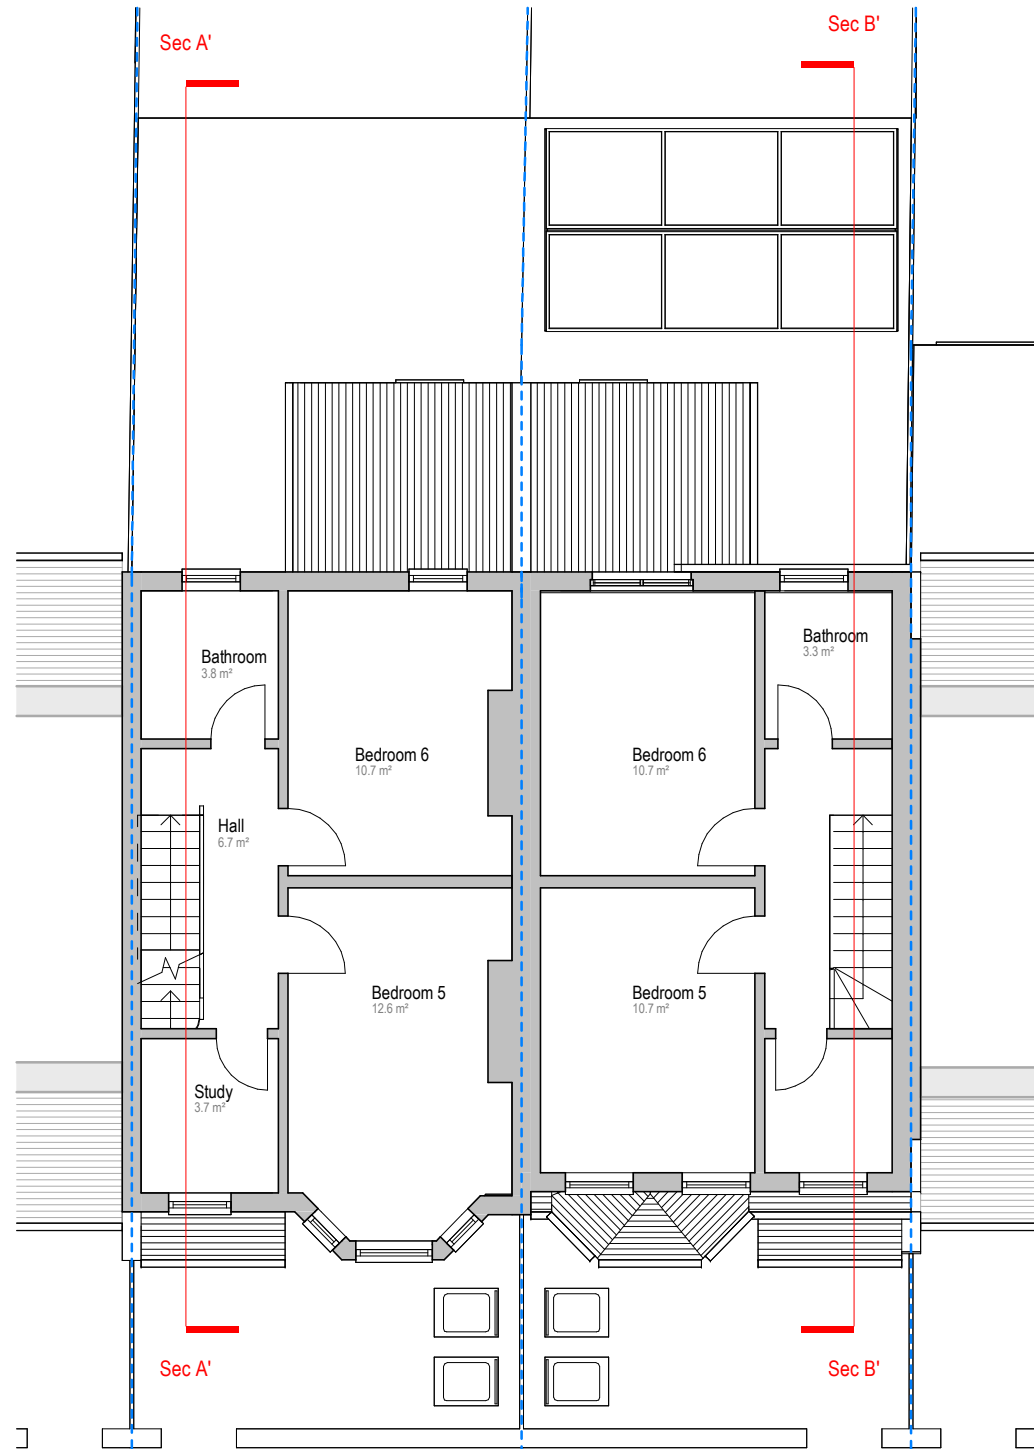

Proposed Second Floor

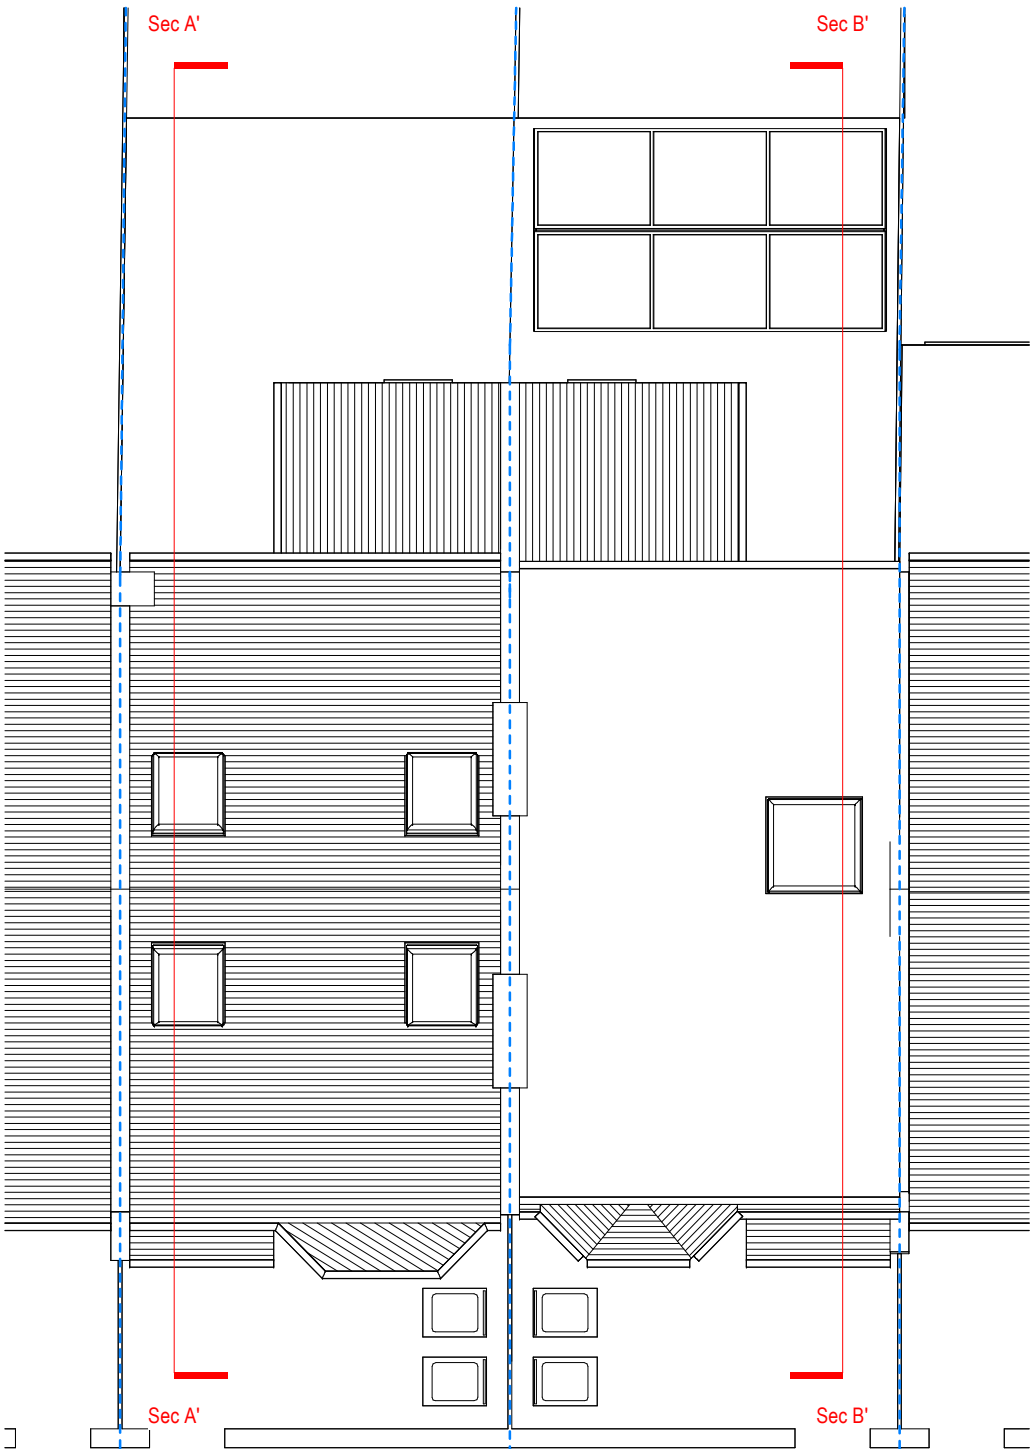

Proposed Roof Plan



Tel: 020 3576 0996
Email: info@excelplanning.co.uk
Address: 45 Stamford Hill London N16 5SR

Revision	Revision Date

ADDRESS

74-76 Lealand Rd, London N15 6JT

0125m

1:100@A3

N

SHEET N.
P02

DRAWING TITLE
Proposed Floor Plans

DATE: 09/08/2023

SCALE
1 : 100@ A3

Copyright in the design and this drawing is the property of Excel Planning Ltd. Reproduction in whole or in part is forbidden without written permission of Excel Planning Ltd. This drawing must be read in conjunction with all other relevant documentation and drawings.

Excel Planning Ltd accepts no liability for any expense, loss or damage of whatsoever nature and however arising from any variation which has not been referred to them and their approval obtained.

Do not scale from this drawing, only figured dimensions are to be used. All dimensions to be cross-checked on-site prior to manufacture and construction. Any discrepancies to be reported to Excel Planning Ltd immediately.



Proposed Front Elevation



Proposed Rear Elevation



Tel: 020 3576 0996
Email: info@excelplanning.co.uk
Address: 45 Stamford Hill London N16 5SR

Revision	Revision Date

ADDRESS

74-76 Lealand Rd, London N15 6JT

0 1 2 5m **1:100@A3**


SHEET N.

P04


DRAWING TITLE
Proposed Front & Rear Elevations

DATE: 09/08/2023
SCALE: 1 : 100@ A3

Copyright in the design and this drawing is the property of Excel Planning Ltd. Reproduction in whole or in part is forbidden without written permission of Excel Planning Ltd. This drawing must be read in conjunction with all other relevant documentation and drawings.
Excel Planning Ltd accepts no liability for any expense, loss or damage of whatsoever nature and however arising from any variation which has not been referred to them and their approval obtained.
Do not scale from this drawing, only figured dimensions are to be used. All dimensions to be cross-checked on-site prior to manufacture and construction. Any discrepancies to be reported to Excel Planning Ltd immediately.

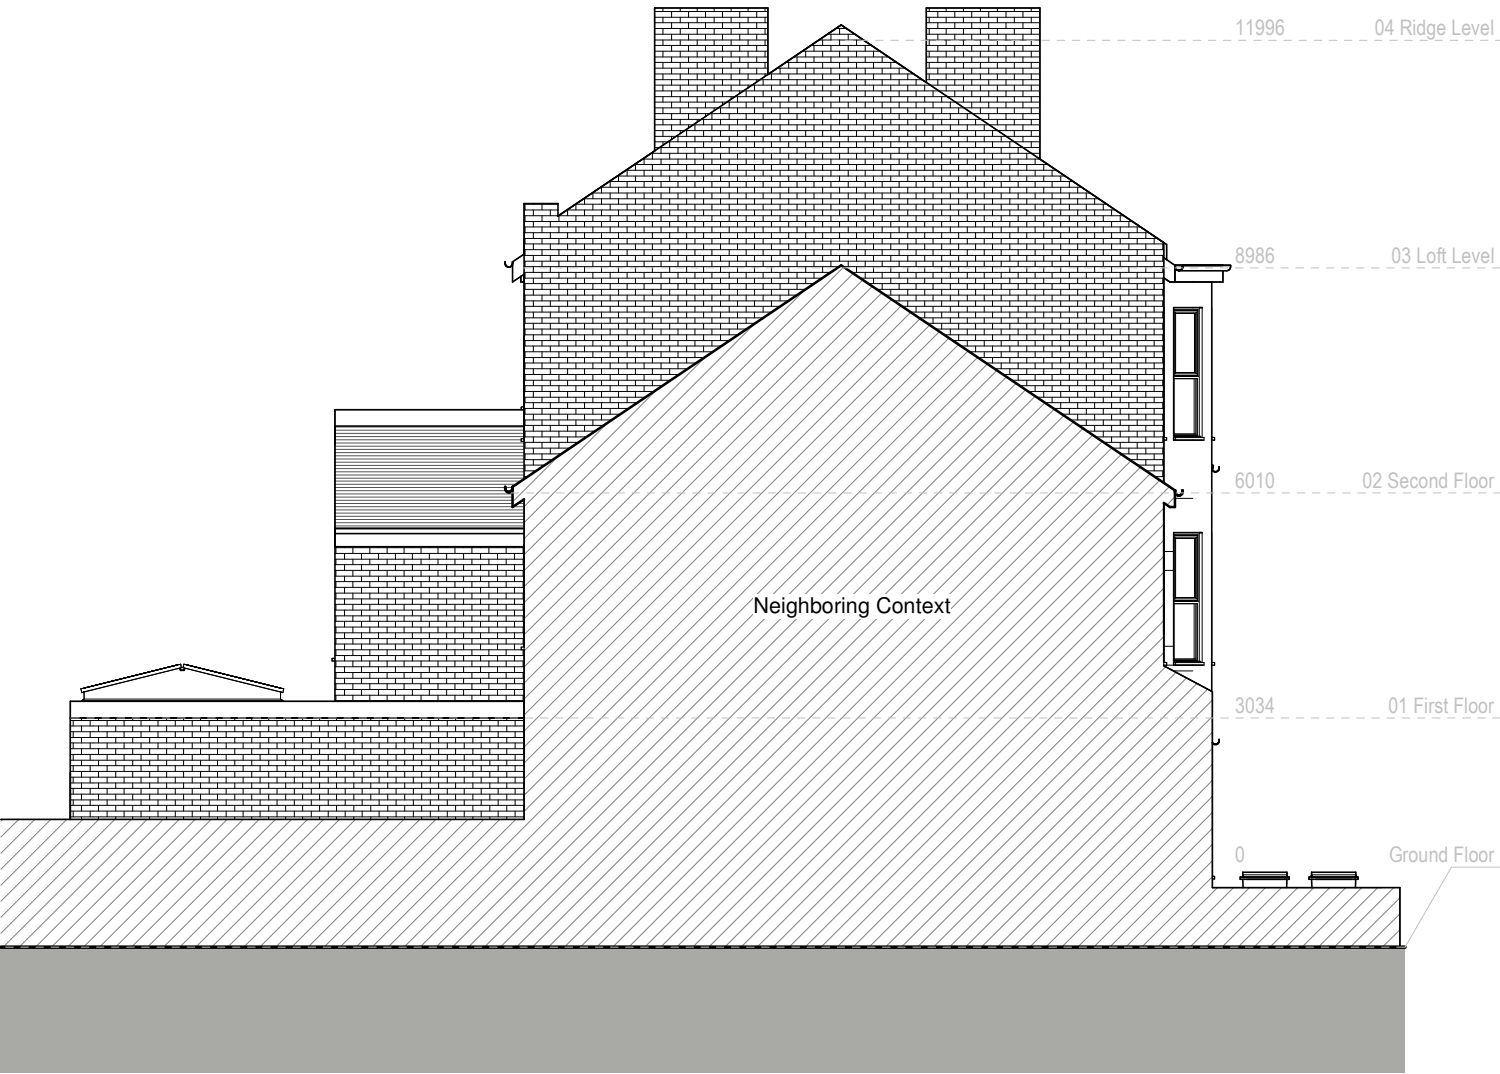

Proposed Left Elevation

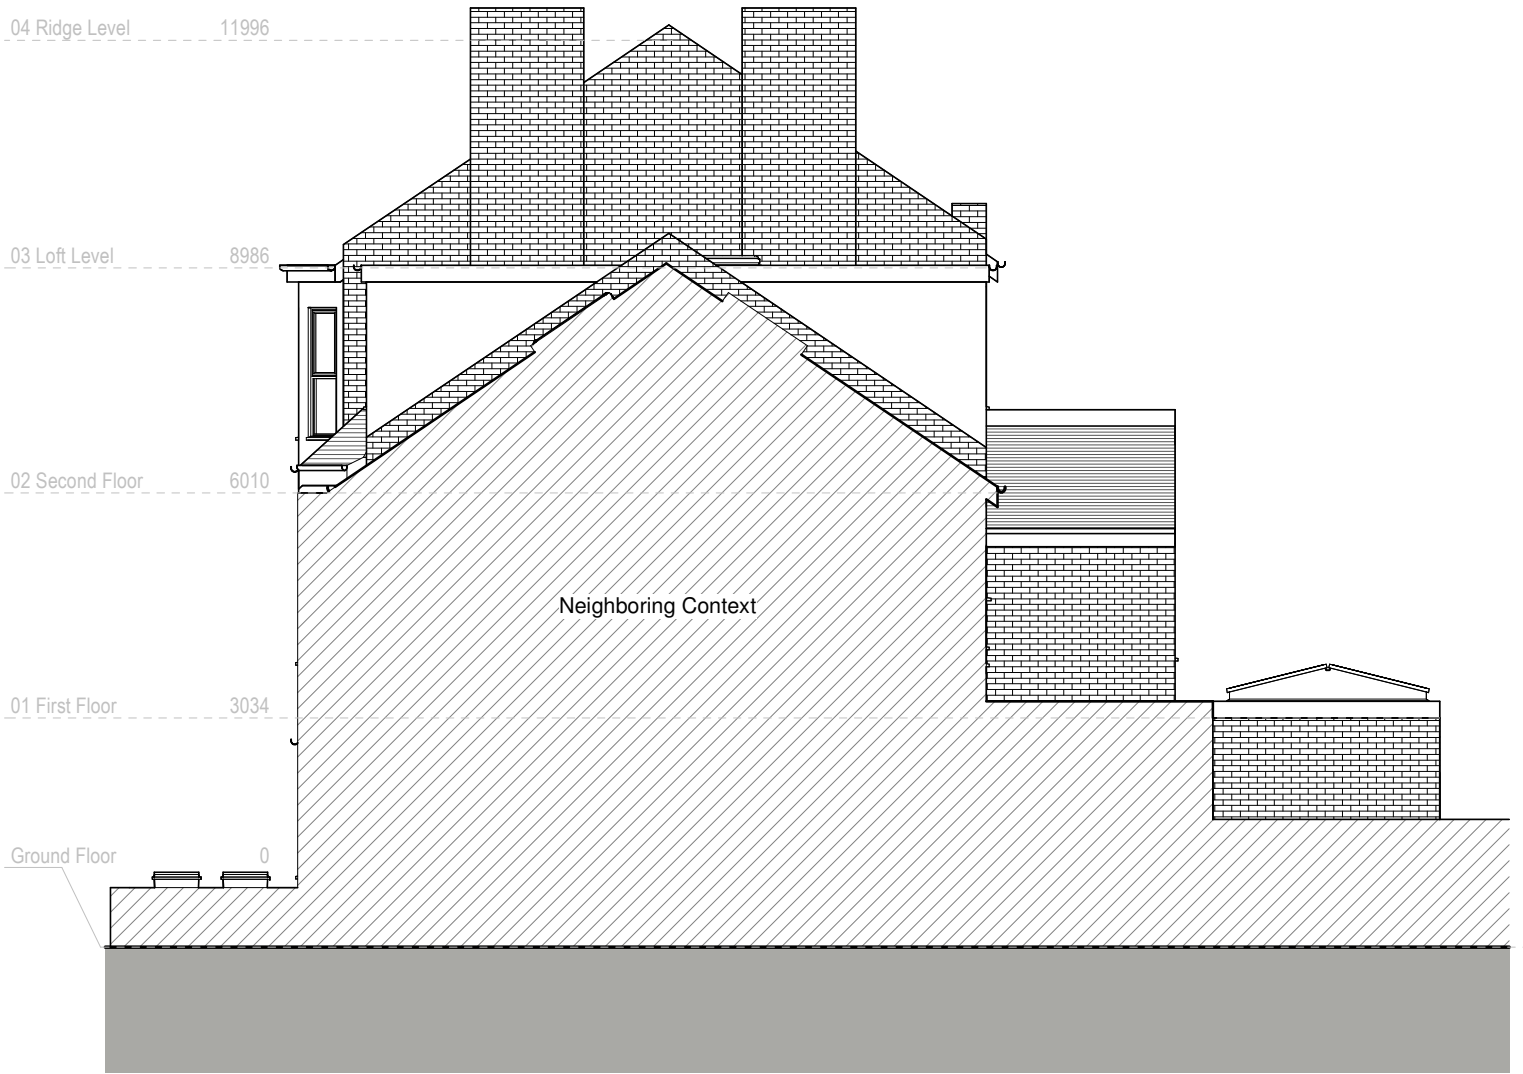

Proposed Right Elevation



Tel: 020 3576 0996
Email: info@excelplanning.co.uk
Address: 45 Stamford Hill London N16 5SR

Revision	Revision Date

ADDRESS

74-76 Lealand Rd, London N15 6JT

0

1

2

5m

1:100@A3

SHEET N.
P05


DRAWING TITLE
Proposed Side Elevations

DATE: 09/08/2023 SCALE 1 : 100@ A3

Copyright in the design and this drawing is the property of Excel Planning Ltd. Reproduction in whole or in part is forbidden without written permission of Excel Planning Ltd. This drawing must be read in conjunction with all other relevant documentation and drawings.

Excel Planning Ltd accepts no liability for any expense, loss or damage of whatsoever nature and however arising from any variation which has not been referred to them and their approval obtained.

Do not scale from this drawing, only figured dimensions are to be used. All dimensions to be cross-checked on-site prior to manufacture and construction. Any discrepancies to be reported to Excel Planning Ltd immediately.

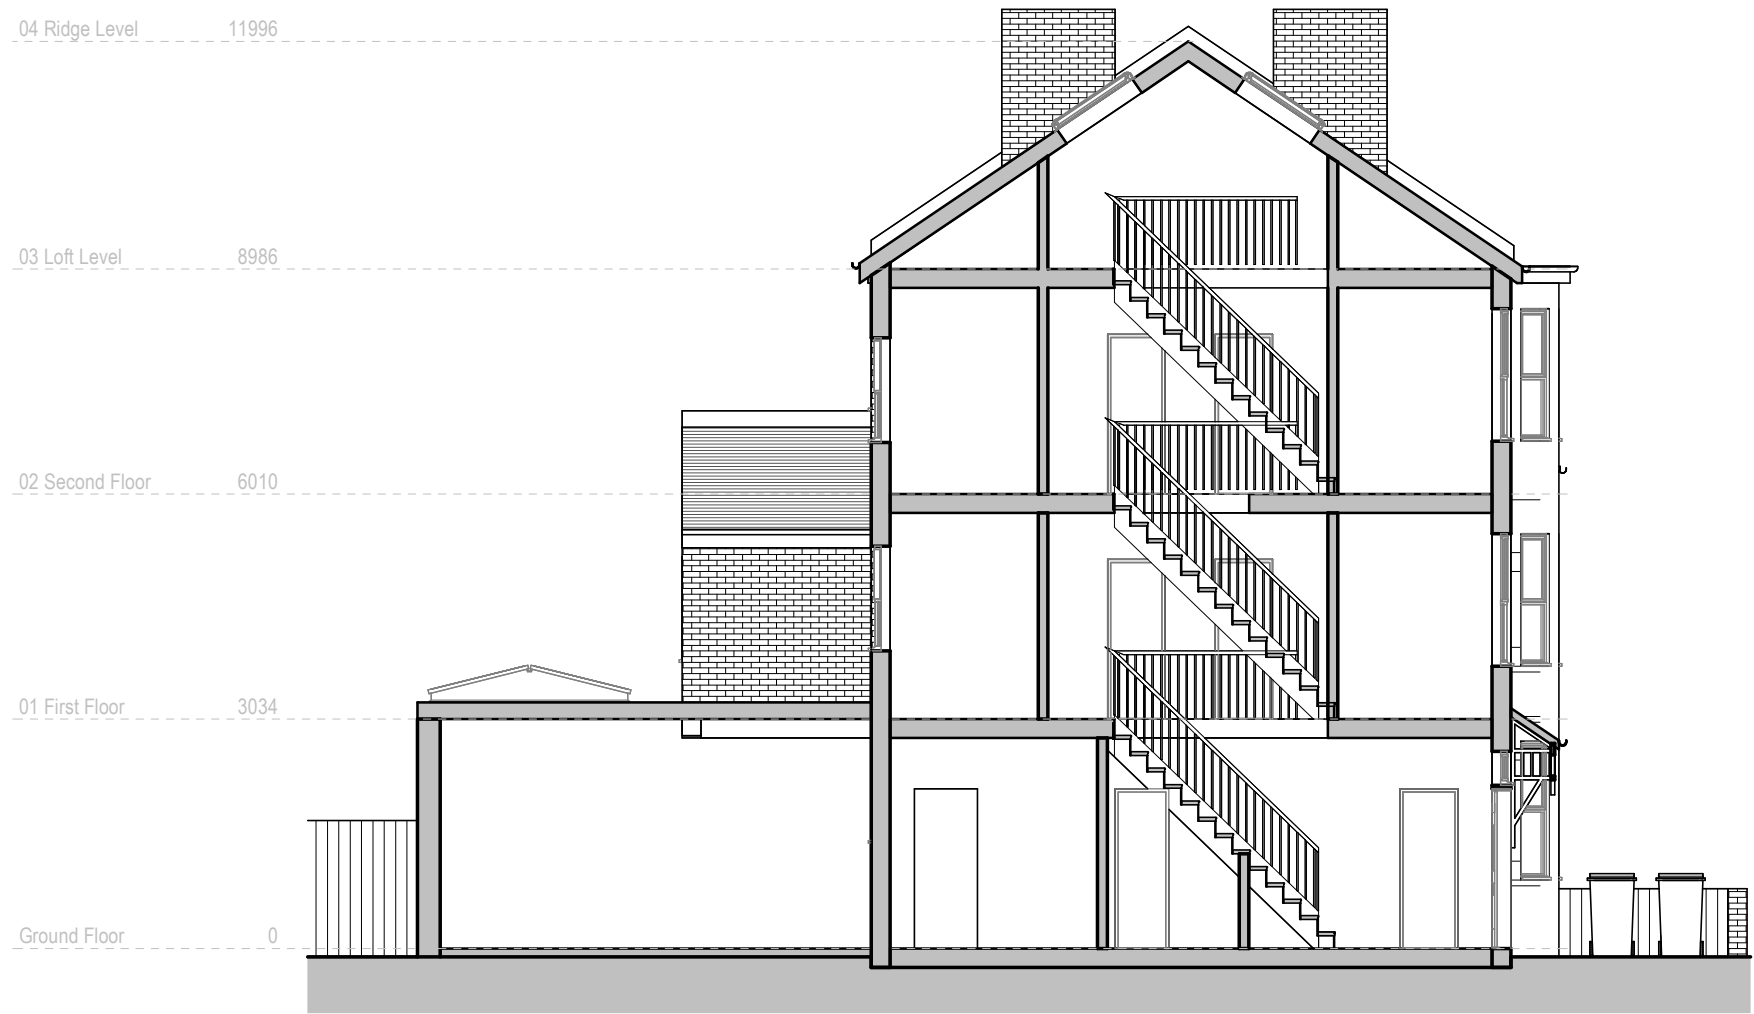

Proposed Section AA

Revision	Revision Date



Proposed Section BB

Revision	Revision Date