

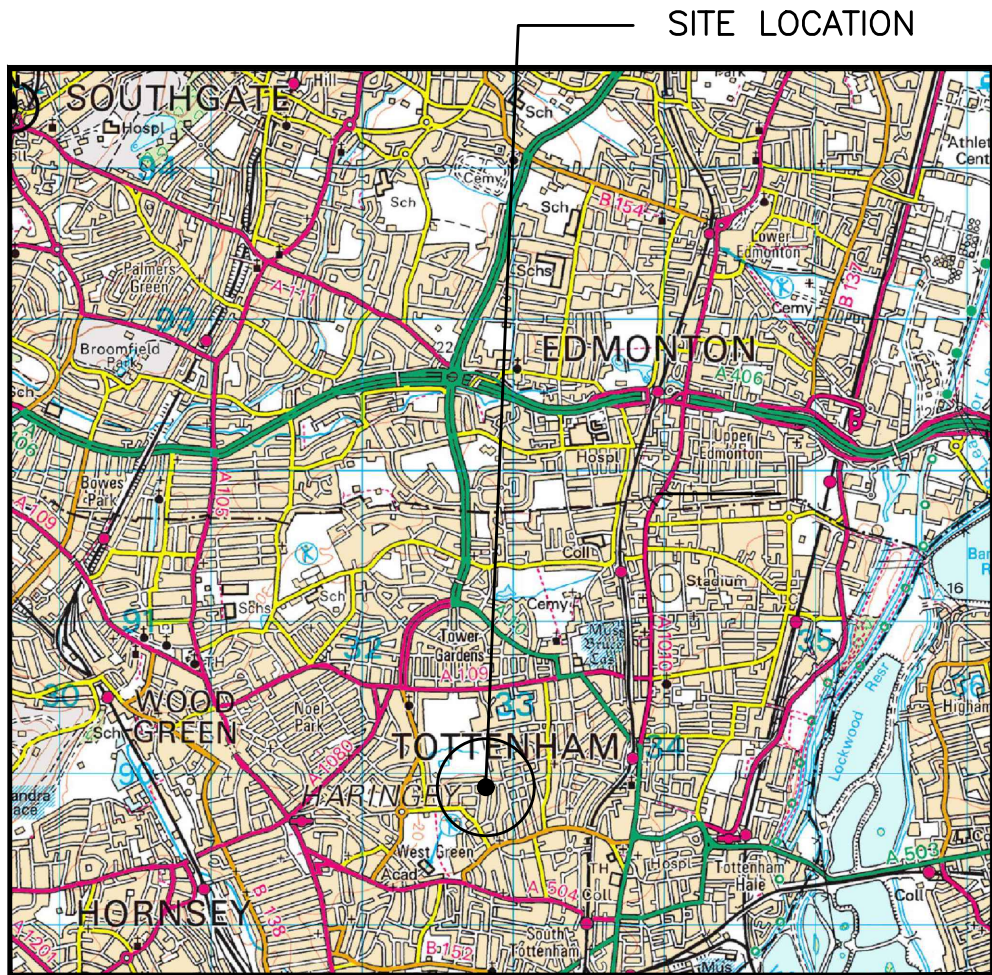


SITE LOCATION
(Scale 1:50000)
Ordnance Survey map extract
based upon Landranger map series
with the permission of the controller of
Her Majesty's Stationery Office
Licence No. 100022432
Crown copyright.

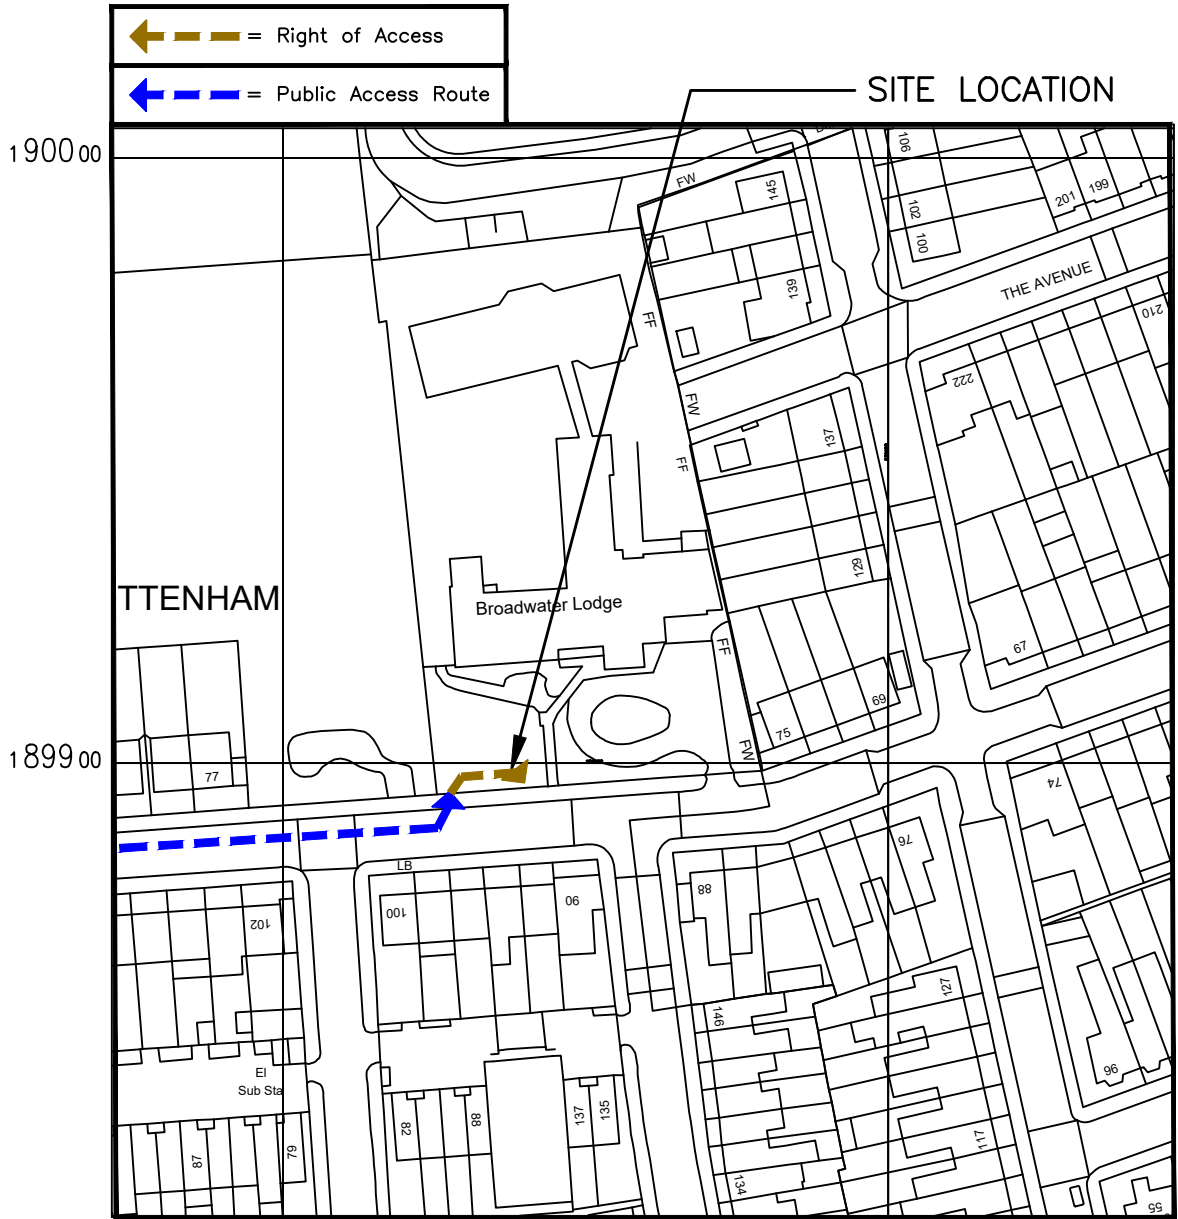


SITE PHOTOGRAPH

These drawings comply with VMO2 Standard ICNIRP guidelines,
Designed in accordance with Cornerstone documents: SDN0007 & SDN0008

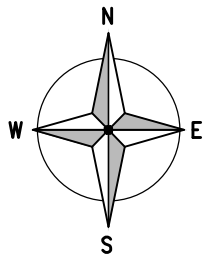

DETAILED SITE LOCATION
(Scale 1:1250)

Based upon Ordnance Survey map extract
with the permission of the Controller of
Her Majesty's Stationery Office.
Crown copyright.
Licence No. 100022432

 

ALL DIMENSIONS ARE IN mm UNLESS NOTED OTHERWISE

N.G.R | E: 532845 N: 189899

DIRECTIONS TO SITE: FROM M1 JUNCTION 2,
EXIT ONTO BARNET BY-PASS/GREAT N WY./A1
TOWARDS C. LONDON. AFTER 2.0 MILES
SLIGHT LEFT ONTO A406, AFTER 0.3 MILES
KEEP LEFT TO STAY ON N CIRCULAR
RD./A406. AFTER 3.1 MILES TURN RIGHT
ONTO BOUNDS GREEN RD/A109. AFTER 1.4
MILES TURN RIGHT ONTO HIGH RD/A105.
AFTER 0.7 MILES CONTINUE ONTO GREEN
LANES/A105. AFTER 0.1 MILES TAKE SLIGHT
LEFT ONTO W GREEN RD/A504. GO THROUGH
1 ROUNDABOUT. AFTER 0.7 MILES AT THE
ROUNDABOUT, TAKE THE 1ST EXIT ONTO
SPUR RD/B153. GO THROUGH 1
ROUNDABOUT. AFTER 0.2 MILES TURN LEFT
ONTO CLONMELL RD. AFTER 0.3 MILES TURN
LEFT ONTO HIGHAM RD. DESTINATION WILL BE
ON THE RIGHT

NOTES:

A	Issued for Approval	BTM	KW	31.03.23
REV	MODIFICATION	BY	CH	DATE



Unit E, Madison Place, Northampton Road,
Manchester, M40 5AG
Tel: 0161 785 4500
Fax: 0161 785 4501
Web: www.clarke-telecom.com




Cell Name	Opt.
BROADWATER LODGE	A


Cell ID No		
CORNERSTONE		
15009721	72496	N/A

Site Address / Contact Details
HIGHAM ROAD WEST GREEN HARINGEY N17 6NN

Drawing Title: SITE LOCATION MAPS				
Purpose of issue: PLANNING				Dwg Rev:
Drawing Number: 100				A
Surveyed By: R.Andrews		Original Sheet Size: A3		Pack Issue:
Drawn: BTM	Date: 31.03.23	Checked: KW	Date: 31.03.23	B

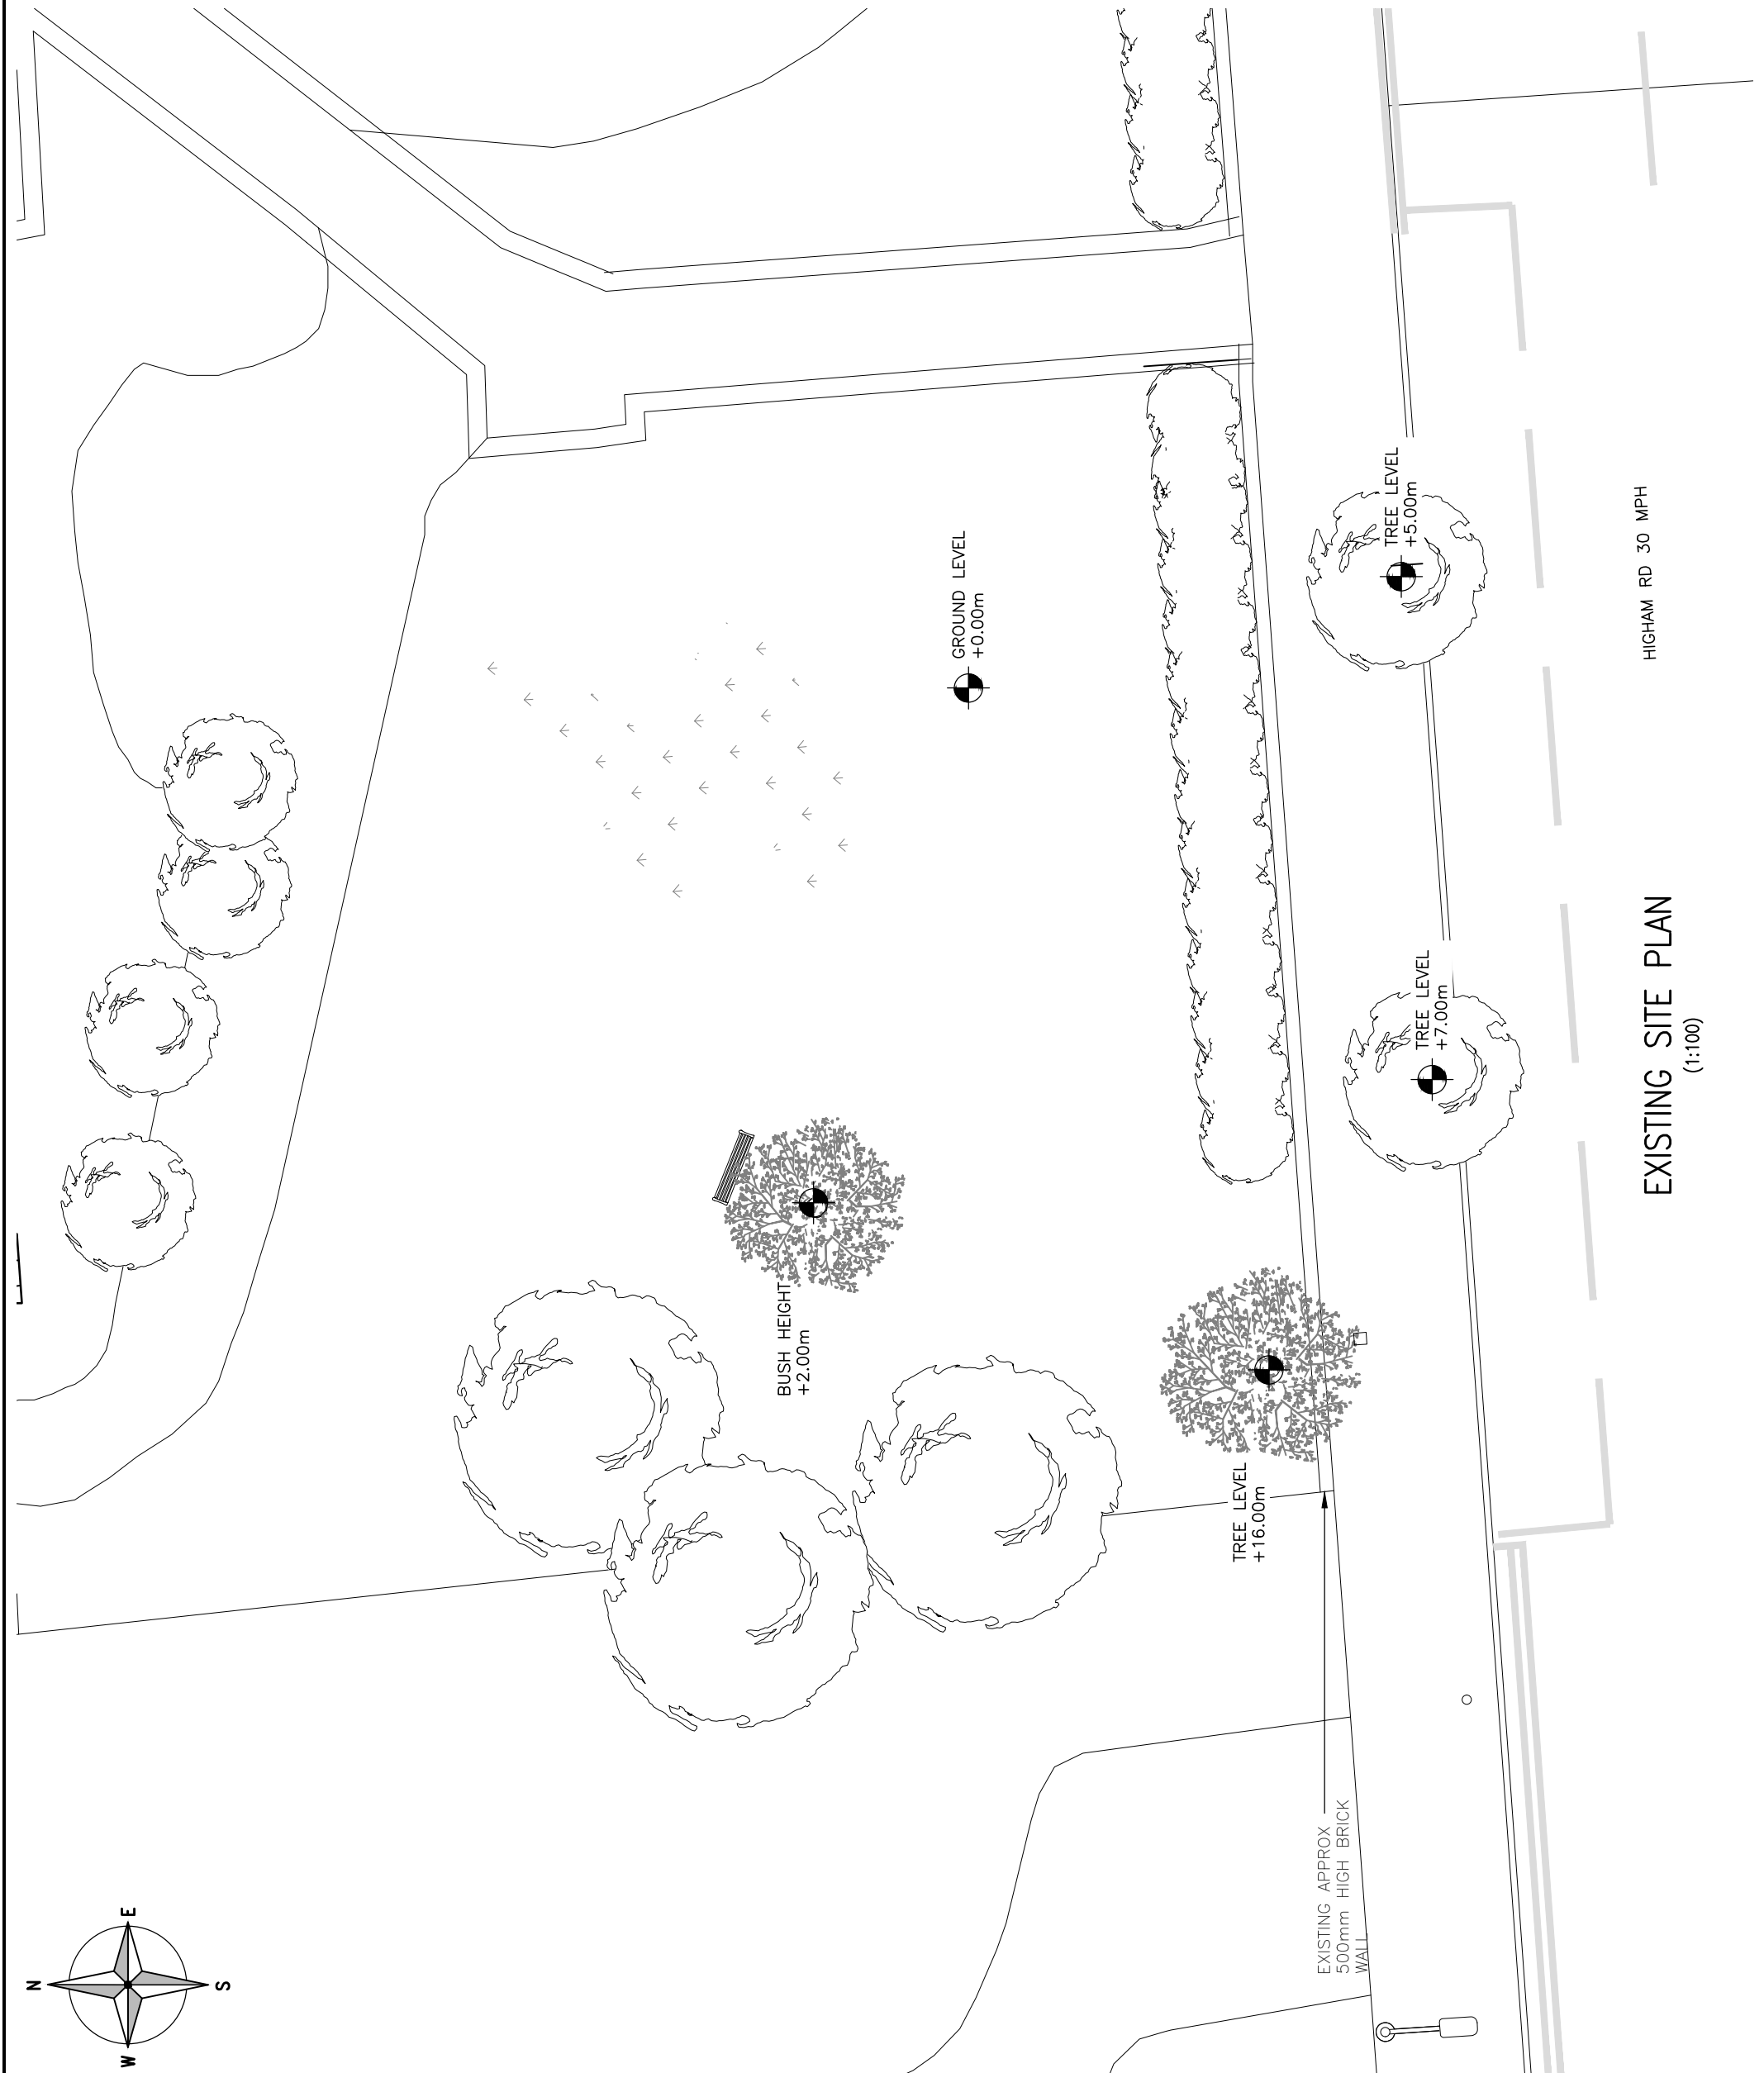

ALL DIMENSIONS ARE IN mm UNLESS NOTED OTHERWISE									
N.G.R		E: 532845 N: 189899							
NOTES:									
A	Issued for Approval		BTM	KW			31.03.23		
REV	MODIFICATION		BY	CH			DATE		
 Unit E, Madison Place, Northampton Road, Manchester, M40 5AG Tel: 0161 785 4500 Fax: 0161 785 4501 Web: www.clarke-telecom.com									
									
Cell Name		Opt.							
BROADWATER LODGE		A							
Cell ID No									
CORNERSTONE	VM02	VF							
15009721	72496	N/A							
Site Address / Contact Details									
HIGHAM ROAD WEST GREEN HARINGEY N17 6NN									
Drawing Title: EXISTING SITE PLAN									
Purpose of issue: PLANNING									
Drawing Number: 200									
Surveyed By: R.Andrews		Original Sheet Size: A3		Date: 31.03.23		Checked: KW		Date: 31.03.23	
Drawn: BTM		Date: 31.03.23		Checked: KW		Date: 31.03.23		Pack Issue: B	

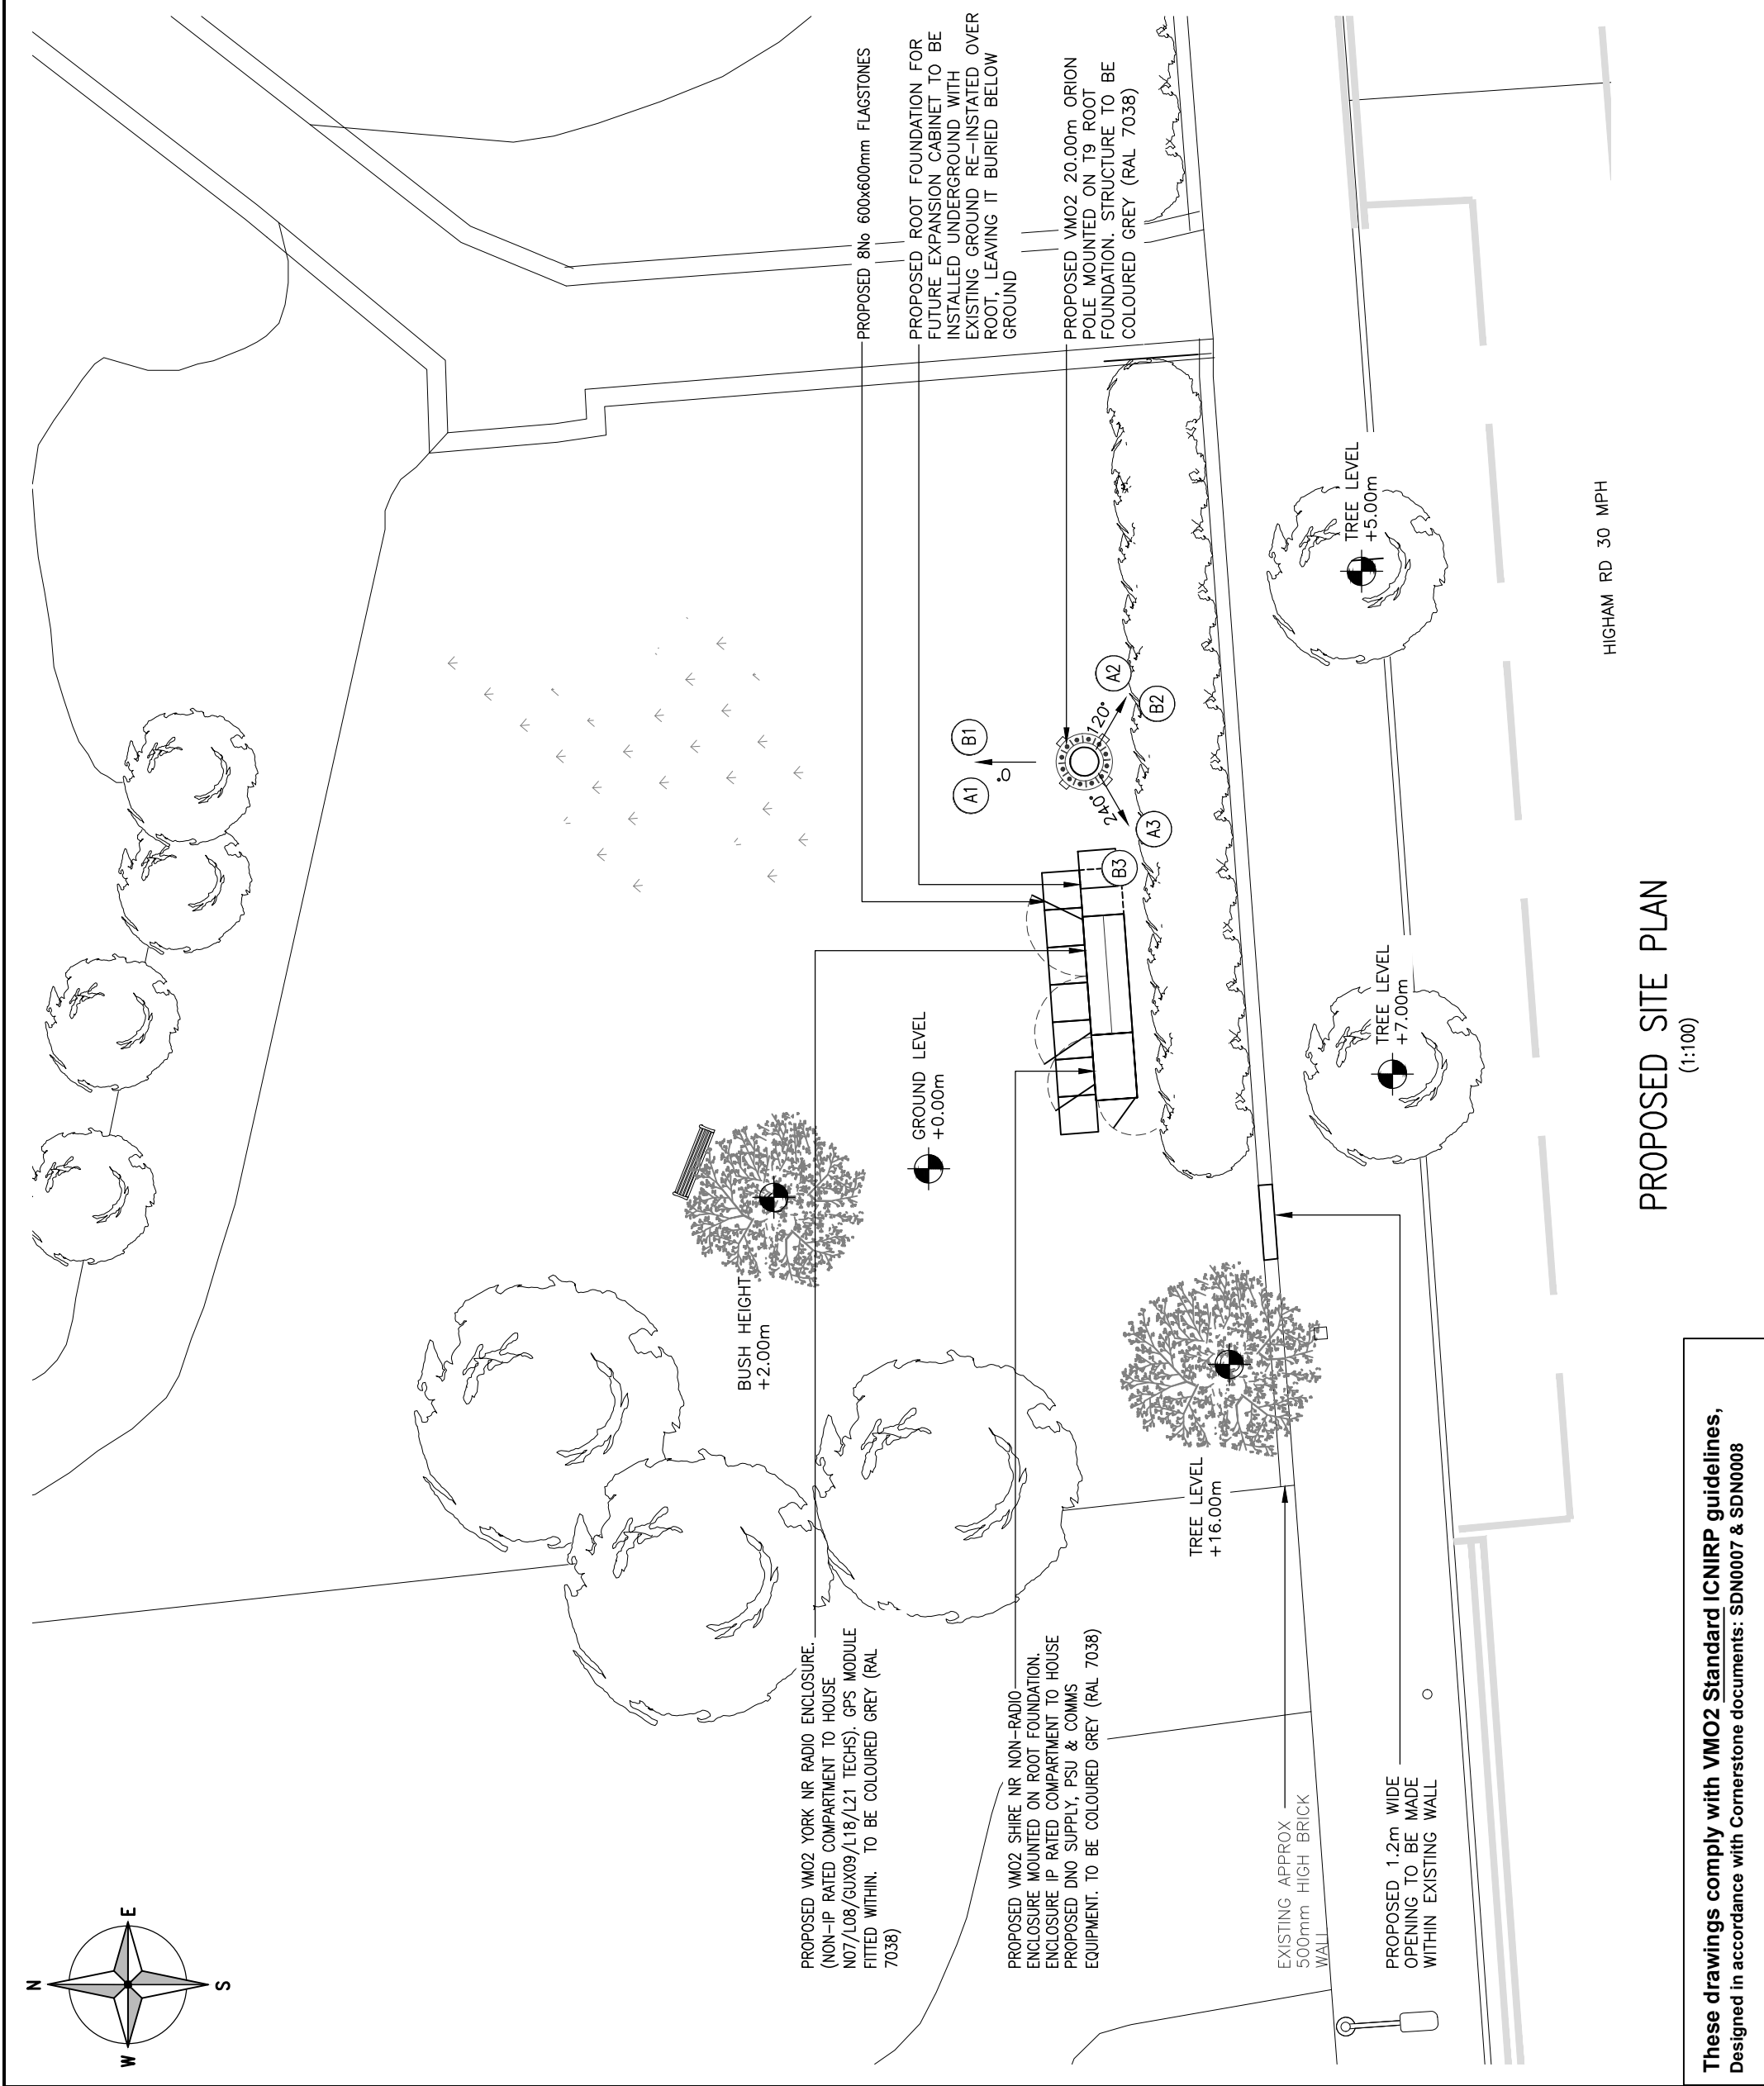

SDNT0005 Version 1.3

N.G.R	E: 532845 N: 189899
-------	---------------------

NOTES:



Original Sheet Size: A3	Pack Issue:
Surveyed By: R.Andrews	

ALL DIMENSIONS ARE IN mm UNLESS NOTED OTHERWISE

N.G.R E: 532845 N: 189899

NOTES:

A	Issued for Approval	BTM	KW	13.05.23	
REV	MODIFICATION	BY	CH	DATE	

CLARKE

telecom

Unit E, Madison Place, Northampton Road,
Manchester, M40 5AG
Tel: 0161 785 4500
Fax: 0161 785 4501
Web: www.clarke-telecom.com




Cell Name	Opt.
BROADWATER LODGE	A

Cell ID No	VF
CORNERSTONE	VM02
15009721	72496
	N/A


Site Address / Contact Details	
HIGHAM ROAD WEST GREEN HARINGEY N17 6NN	

Drawing Title: EXISTING SITE ELEVATION	
Purpose of Issue: PLANNING	
Drawing Number: 301	
Surveyed By: R.Andrews	Original Sheet Size: A3
Drawn: BTM	Date: 15.05.23
	Checked: KW
	Date: 15.05.23
	Pack Issue: B

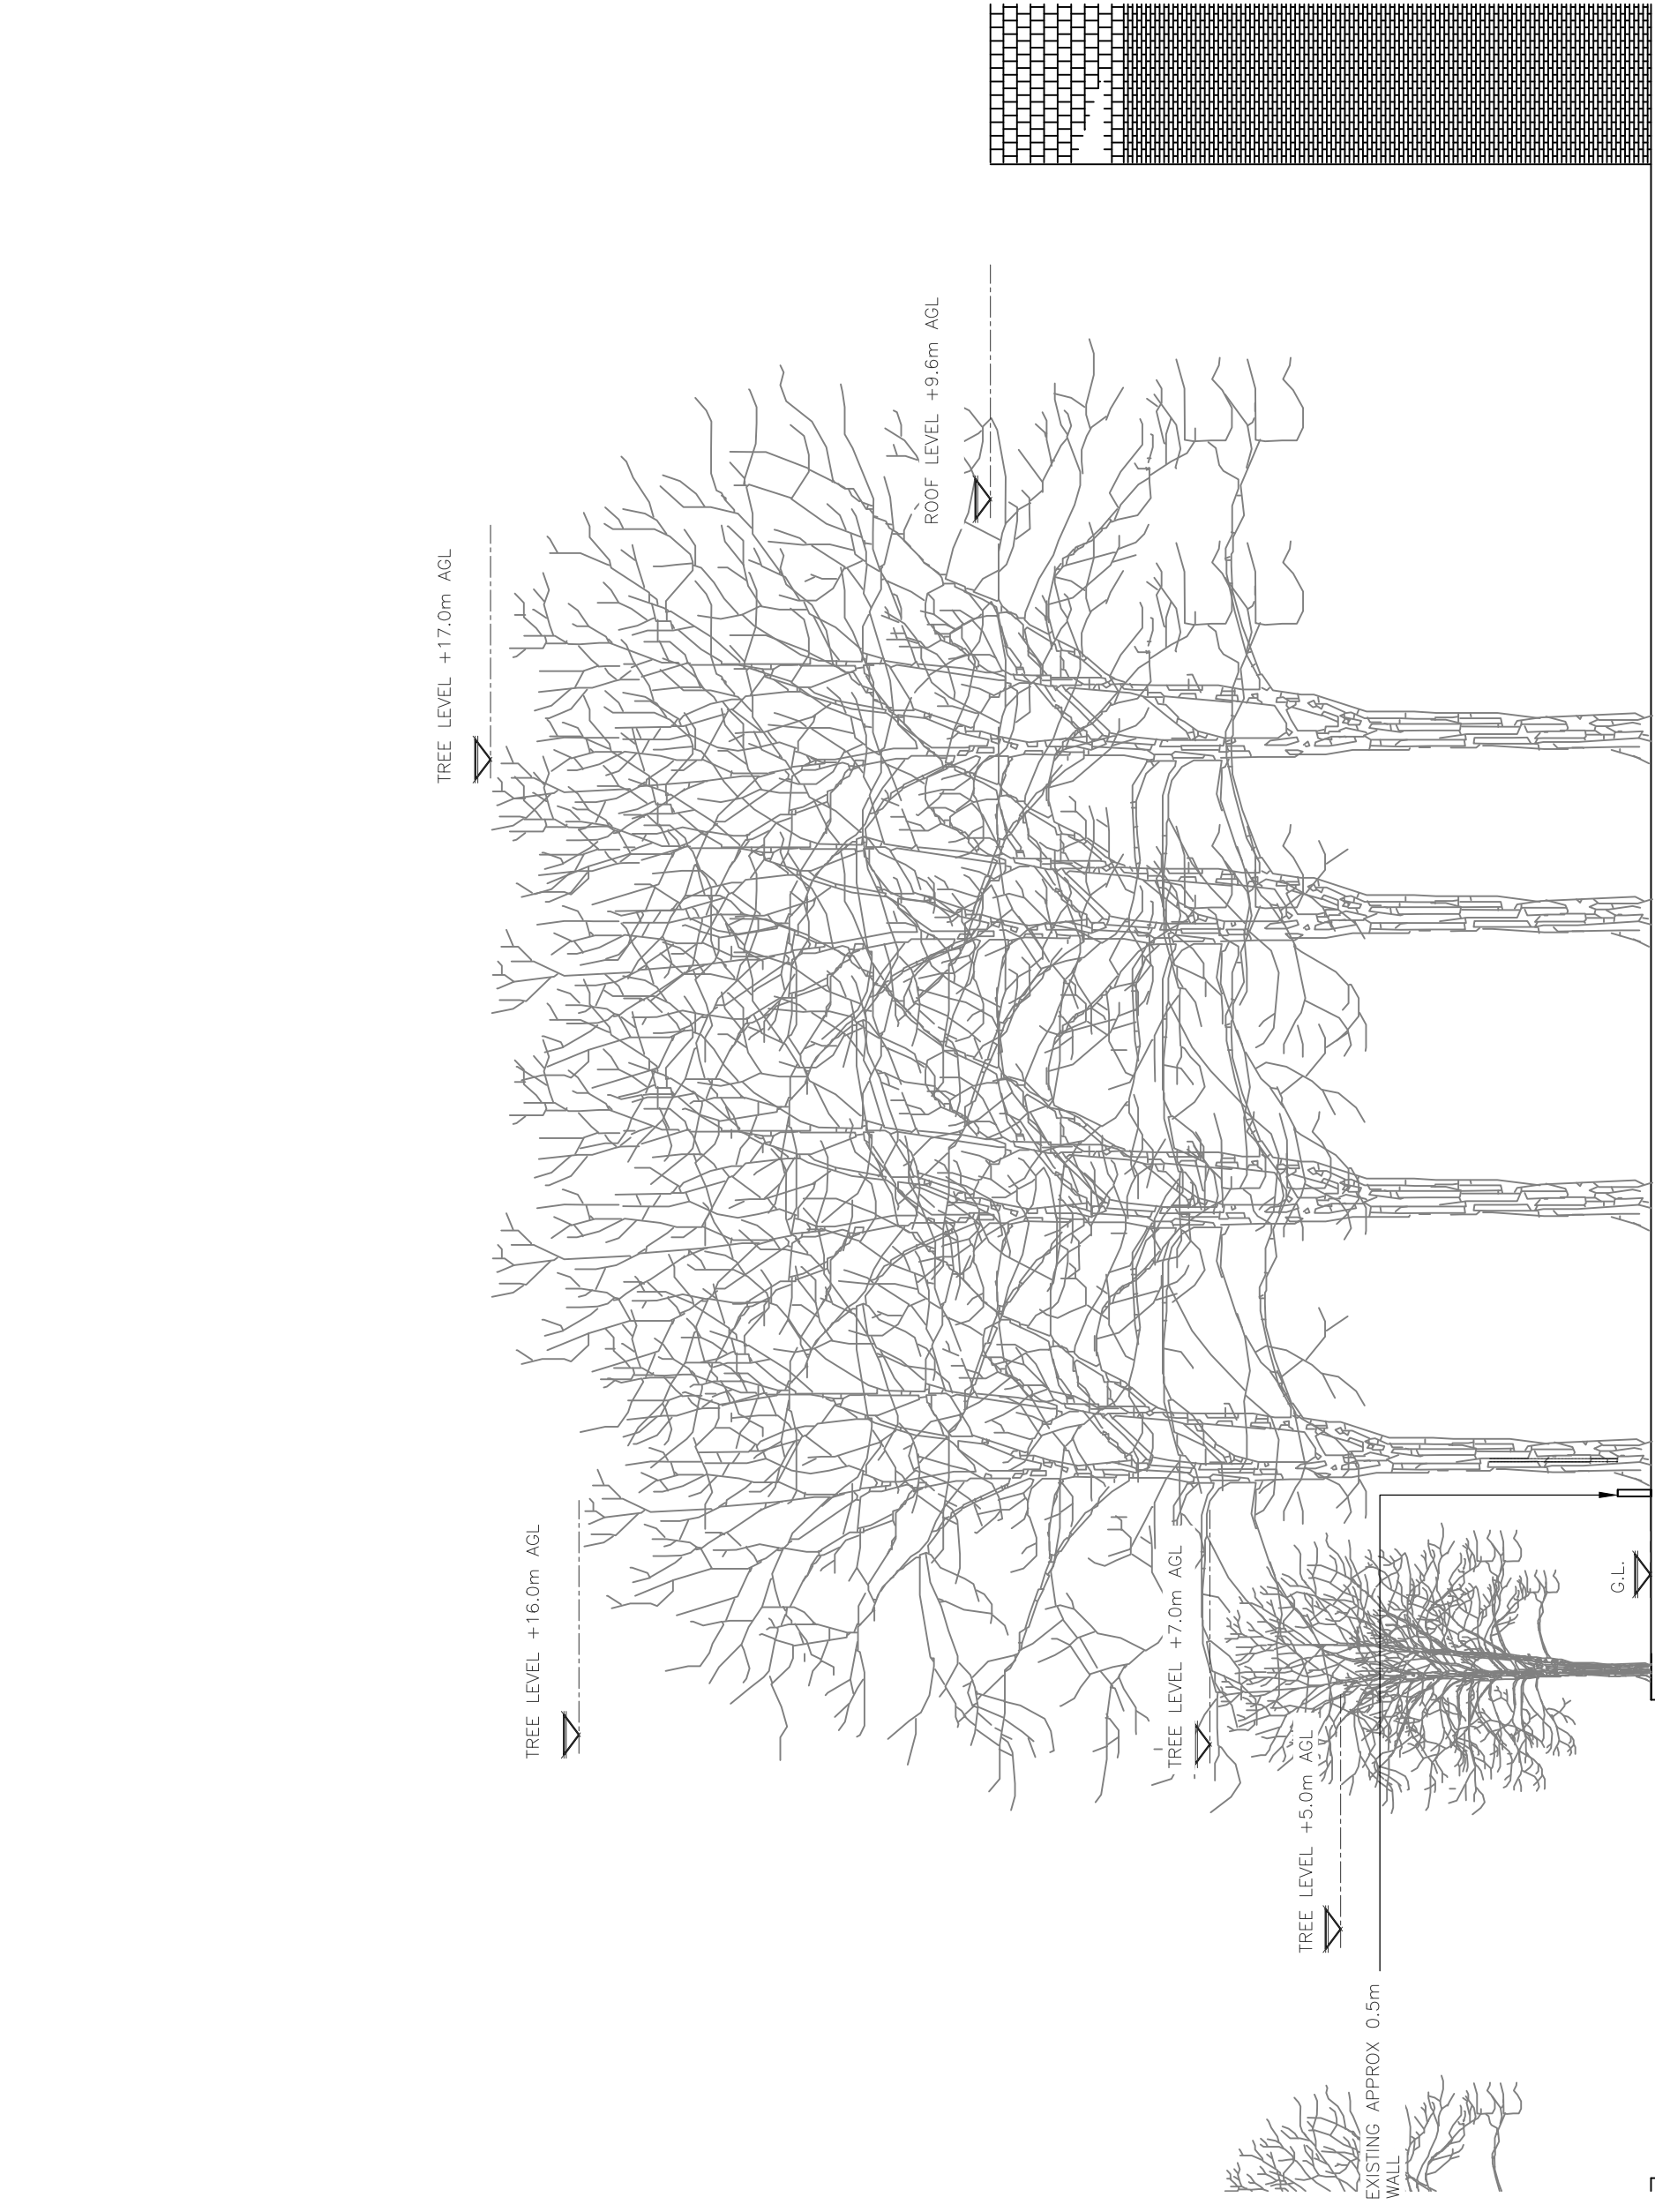

EXISTING EAST ELEVATION
(1:100)

These drawings comply with VMO2 Standard ICNIRP guidelines,
Designed in accordance with Cornerstone documents: SDN0007 & SDN0008

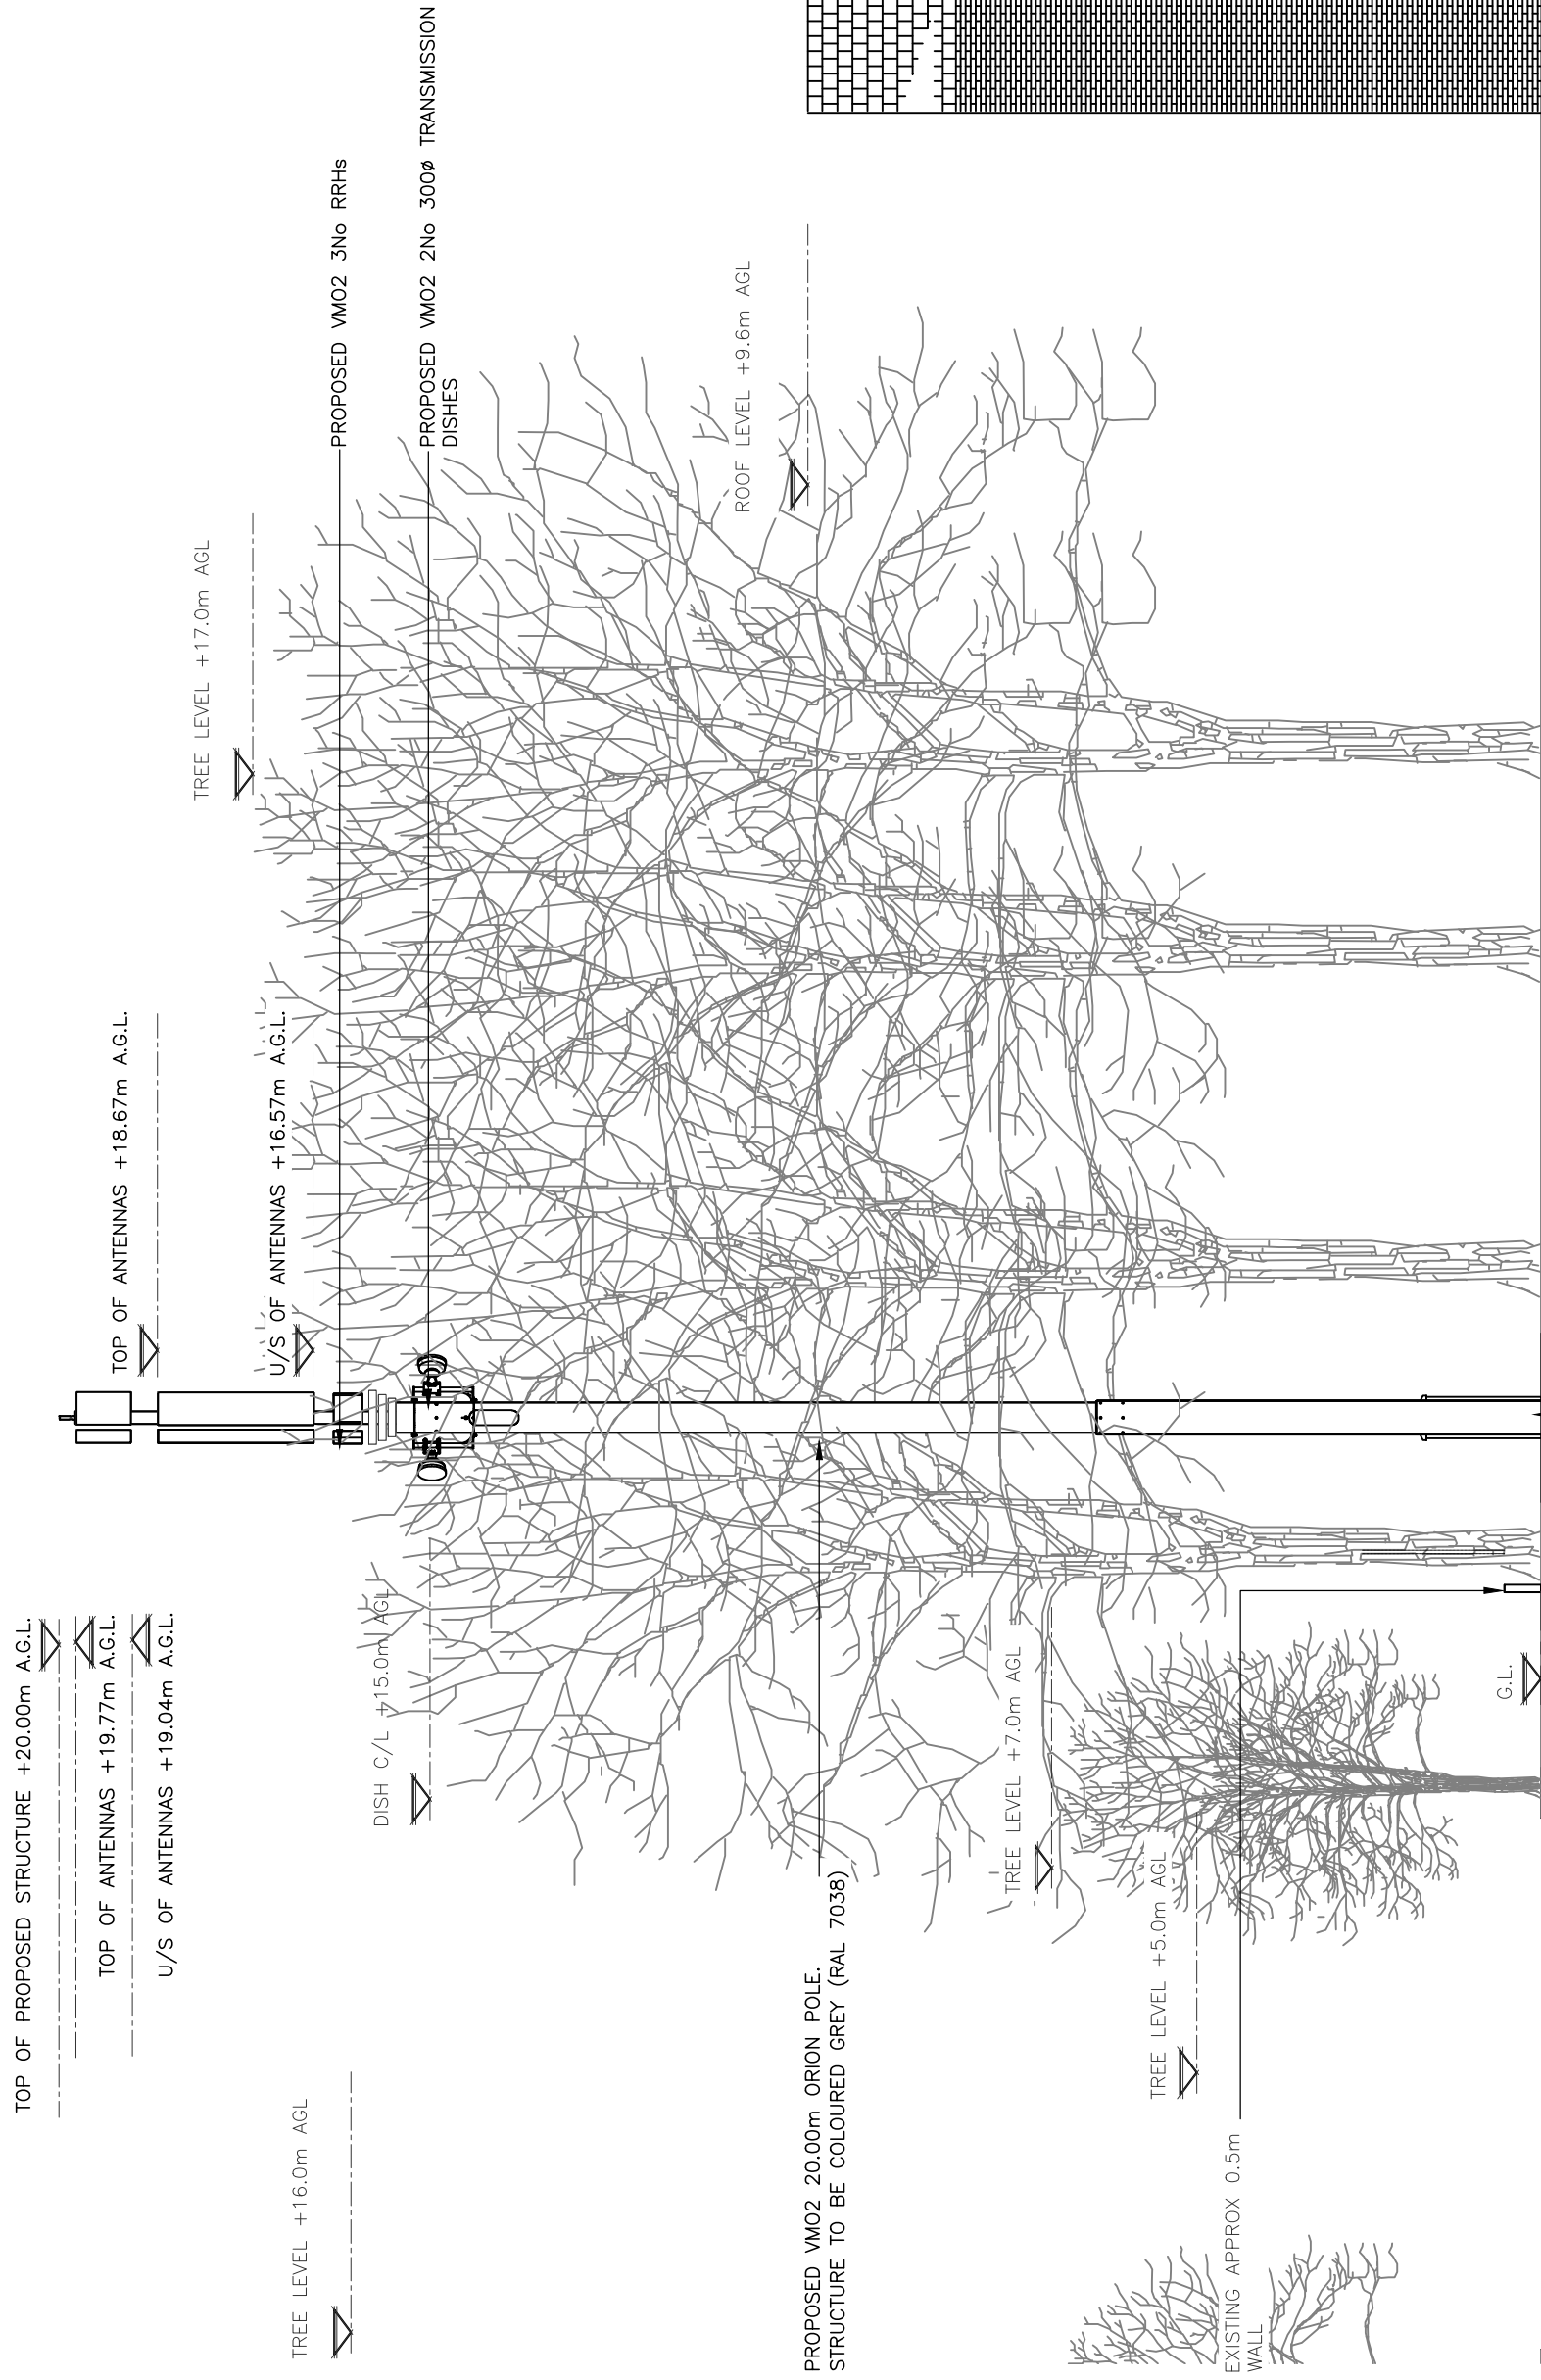

ALL DIMENSIONS ARE IN mm UNLESS NOTED OTHERWISE	
N.G.R	E: 532845 N: 189899

NOTES:

[illegible]

Cell Name	Opt.
BROADWATER LODGE	A

Cell ID No		
CORNERSTONE	VM02	VF
15009721	72496	N/A

Site Address / Contact Details

HIGHAM ROAD
WEST GREEN
HARINGEY
N17 6NN

Drawing Title: PROPOSED SITE ELEVATION				Dwg Rev:	B
Purpose of Issue: PLANNING					
Drawing Number: 303				Original Sheet Size:	A3
Surveyed By: R.Andrews		Date: 15.05.23	Checked: KW	Date: 15.05.23	
Drawn: BTM					Pack Issue: B