


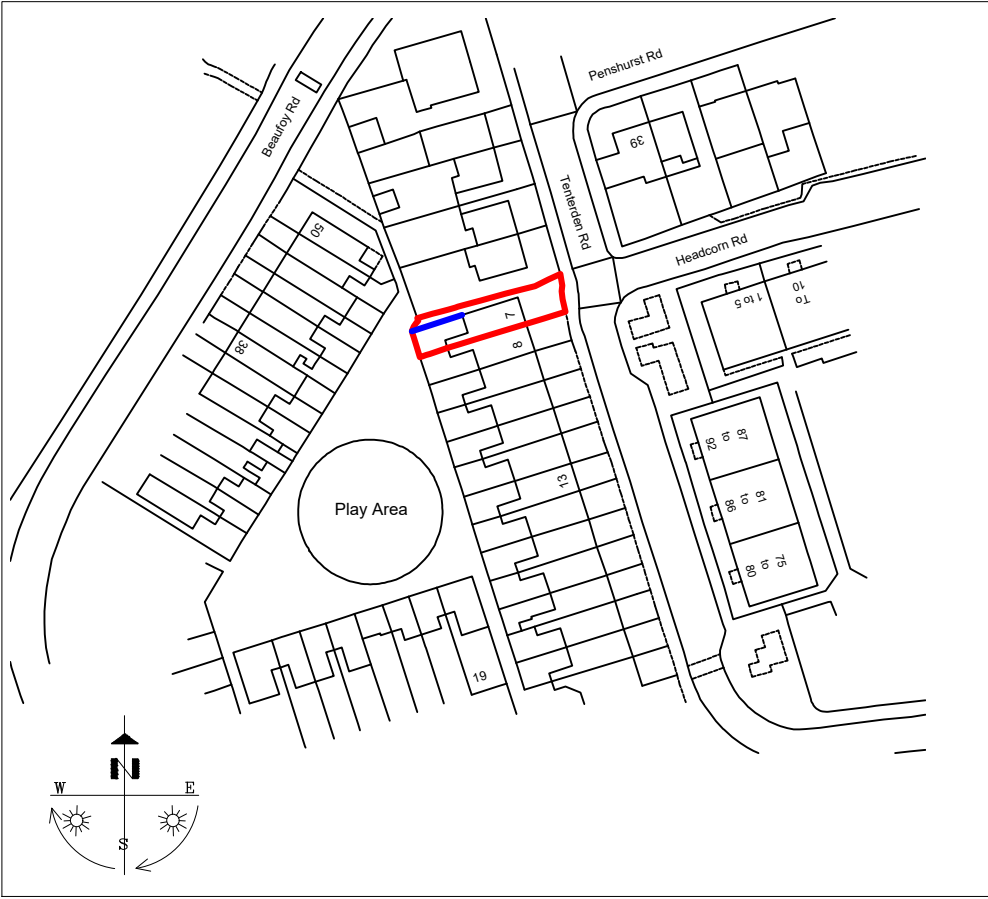


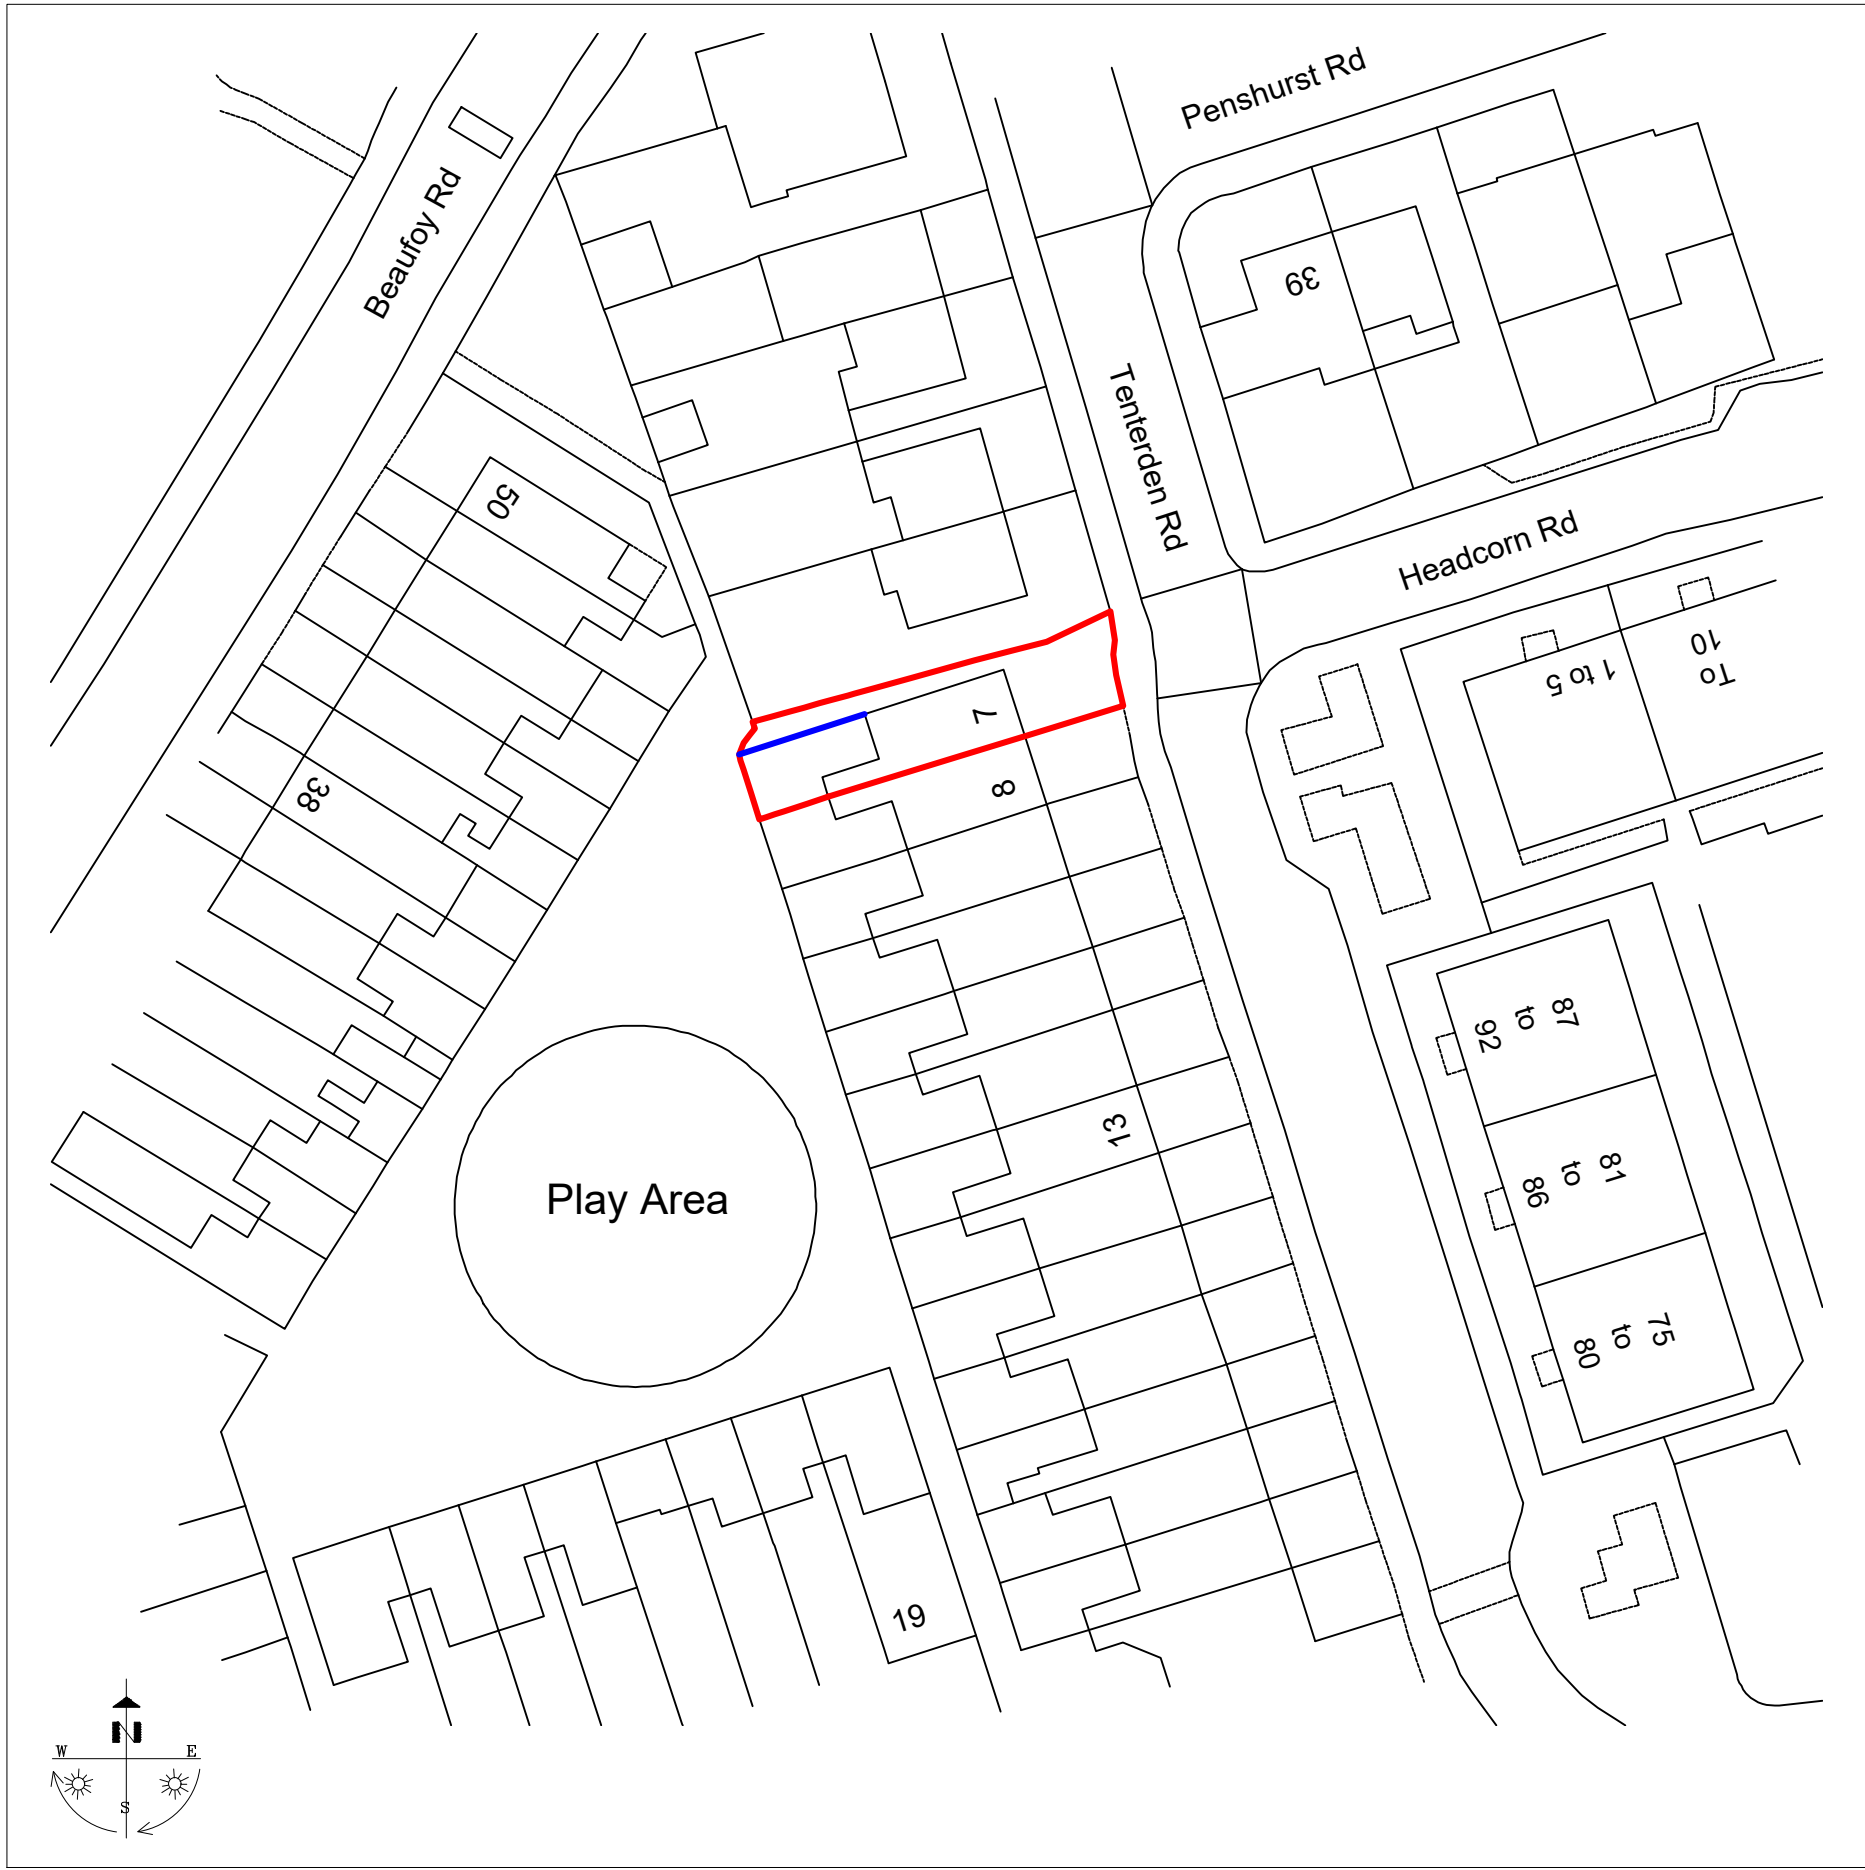

LOCATION PLAN
scale 1:1250 @ A1

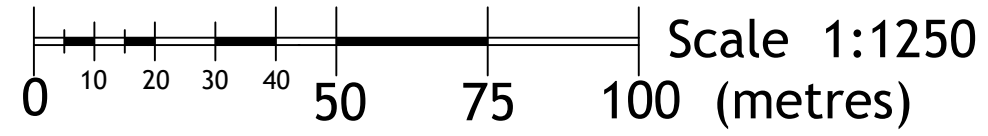


EXISTING SITE PLAN
scale 1:500 @ A1

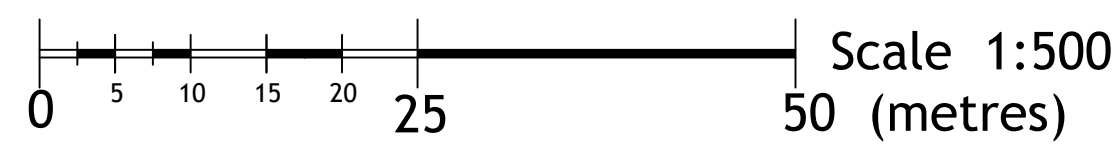


EXISTING SITE IMAGES
not to scale



PROPOSED SITE PLAN
scale 1:200 @ A1 / Site Area = 150.4 m.sq

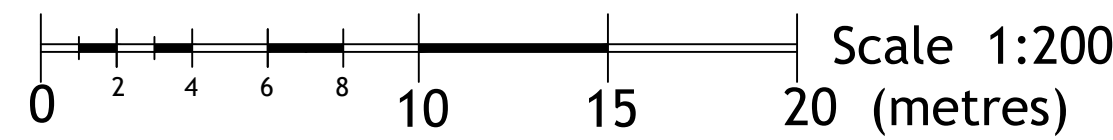


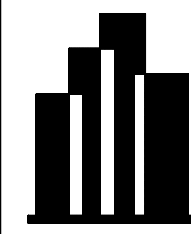

SC Shaw Designs Ltd
creating beautiful spaces

W : www.scsshawdesigns.co.uk
E : info@scshawdesigns.co.uk | M: 079 8382 2179

Axis:

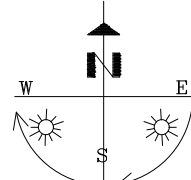

General Notes:

ALL LEVELS, ANGLES AND DIMENSIONS TO BE CHECKED ON SITE PRIOR TO COMMENCEMENT OF WORKS.

THIS DRAWING IS TO BE READ IN CONJUNCTION WITH ALL RELEVANT STRUCTURAL ENGINEERS AND MECHANICAL AND ELECTRICAL ENGINEERS DRAWINGS, DETAILS AND SPECIFICATIONS.

Date	Issue	Revision	Initial
Status:			
PLANNING			
Client: Cesur Firat			
Project: Proposed Ground Floor Flat update to include new side extension, and internal modifications. Application reference HGY/2022/4510 .			
Site Address: 7 Tenderden Road, Tottenham, N17 8BE			
Sheet Title: - Location Plan - Existing Site Plan - Proposed Site Plan - Existing Site Images			
Scale: As Shown @ A1	Date: Aug 2023	Drawn: SCS	Checked: SCS
Drawing Ref. SCSD0058_288			
Sheet No. A-00		Revision No.:	
© THIS DRAWING IS A COPYRIGHT OF SC SHAW DESIGNS LTD. © CROWN COPYRIGHT 2023. AL RIGHTS RESERVED. LICENCE NUMBER 0100031673			