


SC Shaw Designs Ltd
creating beautiful spaces

W: www.scsshawdesigns.co.uk
E: info@scshawdesigns.co.uk M: 079 8382 2179


Axis:

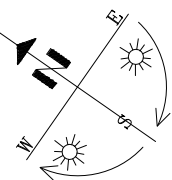


General Notes:

ALL LEVELS, ANGLES AND DIMENSIONS TO BE CHECKED ON SITE PRIOR TO COMMENCEMENT OF WORKS.


THIS DRAWING IS TO BE READ IN CONJUNCTION WITH ALL RELEVANT STRUCTURAL ENGINEERS AND MECHANICAL AND ELECTRICAL ENGINEERS DRAWINGS, DETAILS AND SPECIFICATIONS.

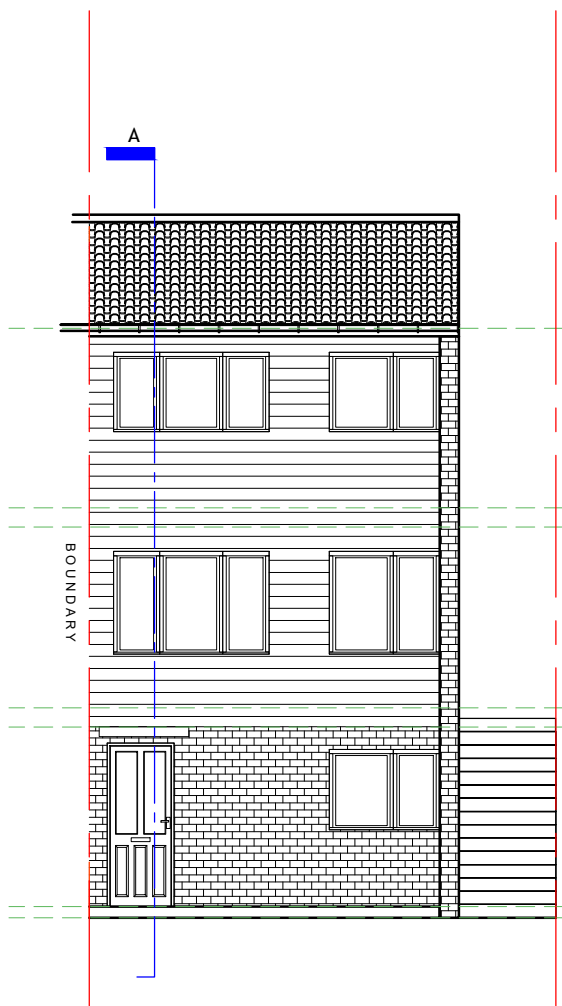


FRONT ELEVATION
scale 1:100 @ A1

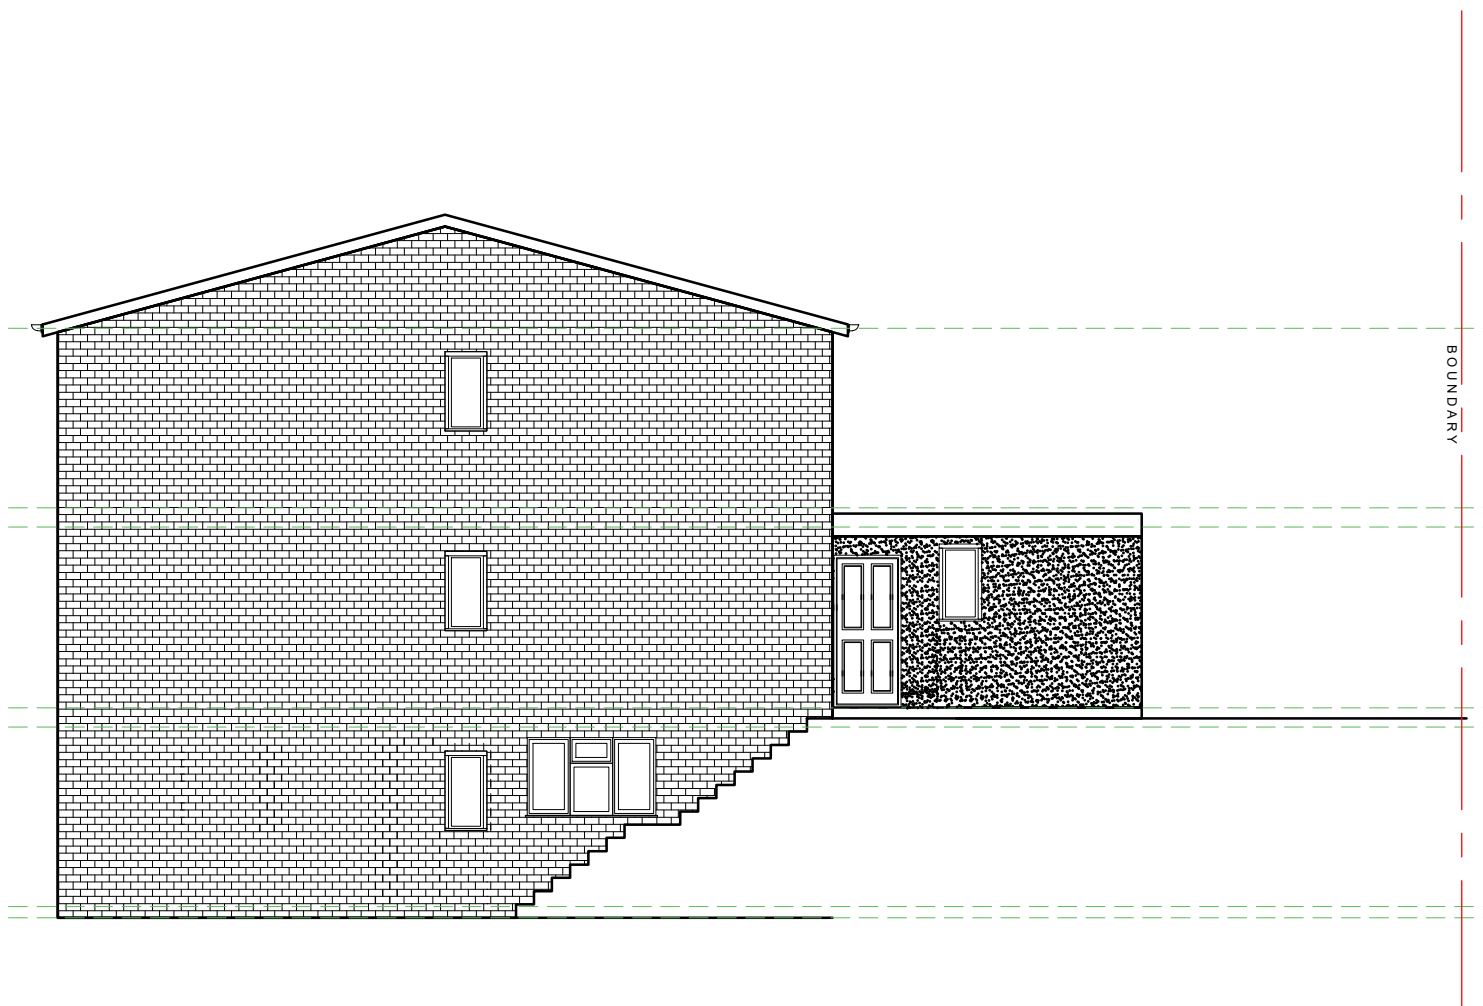


RIGHT ELEVATION
scale 1:100 @ A1

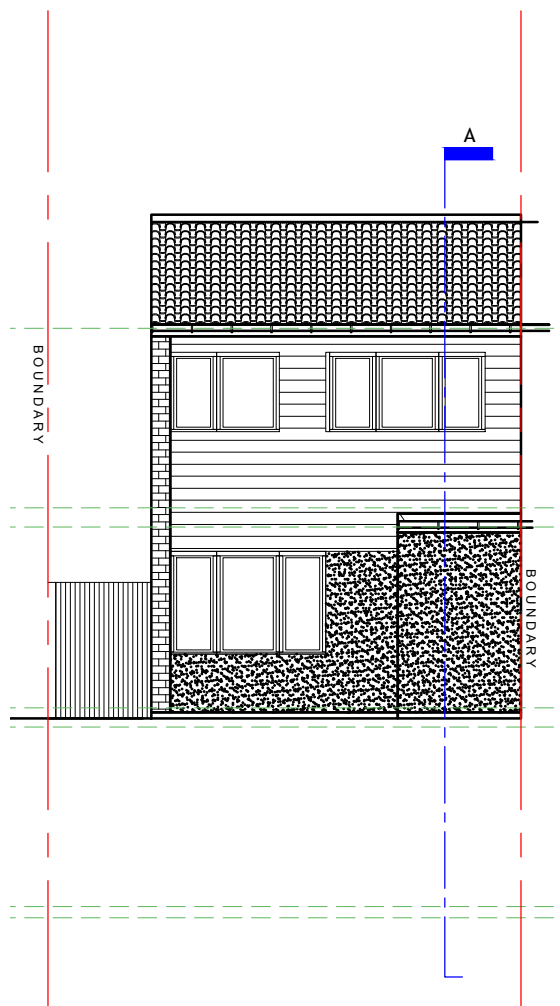


REAR ELEVATION
scale 1:100 @ A1

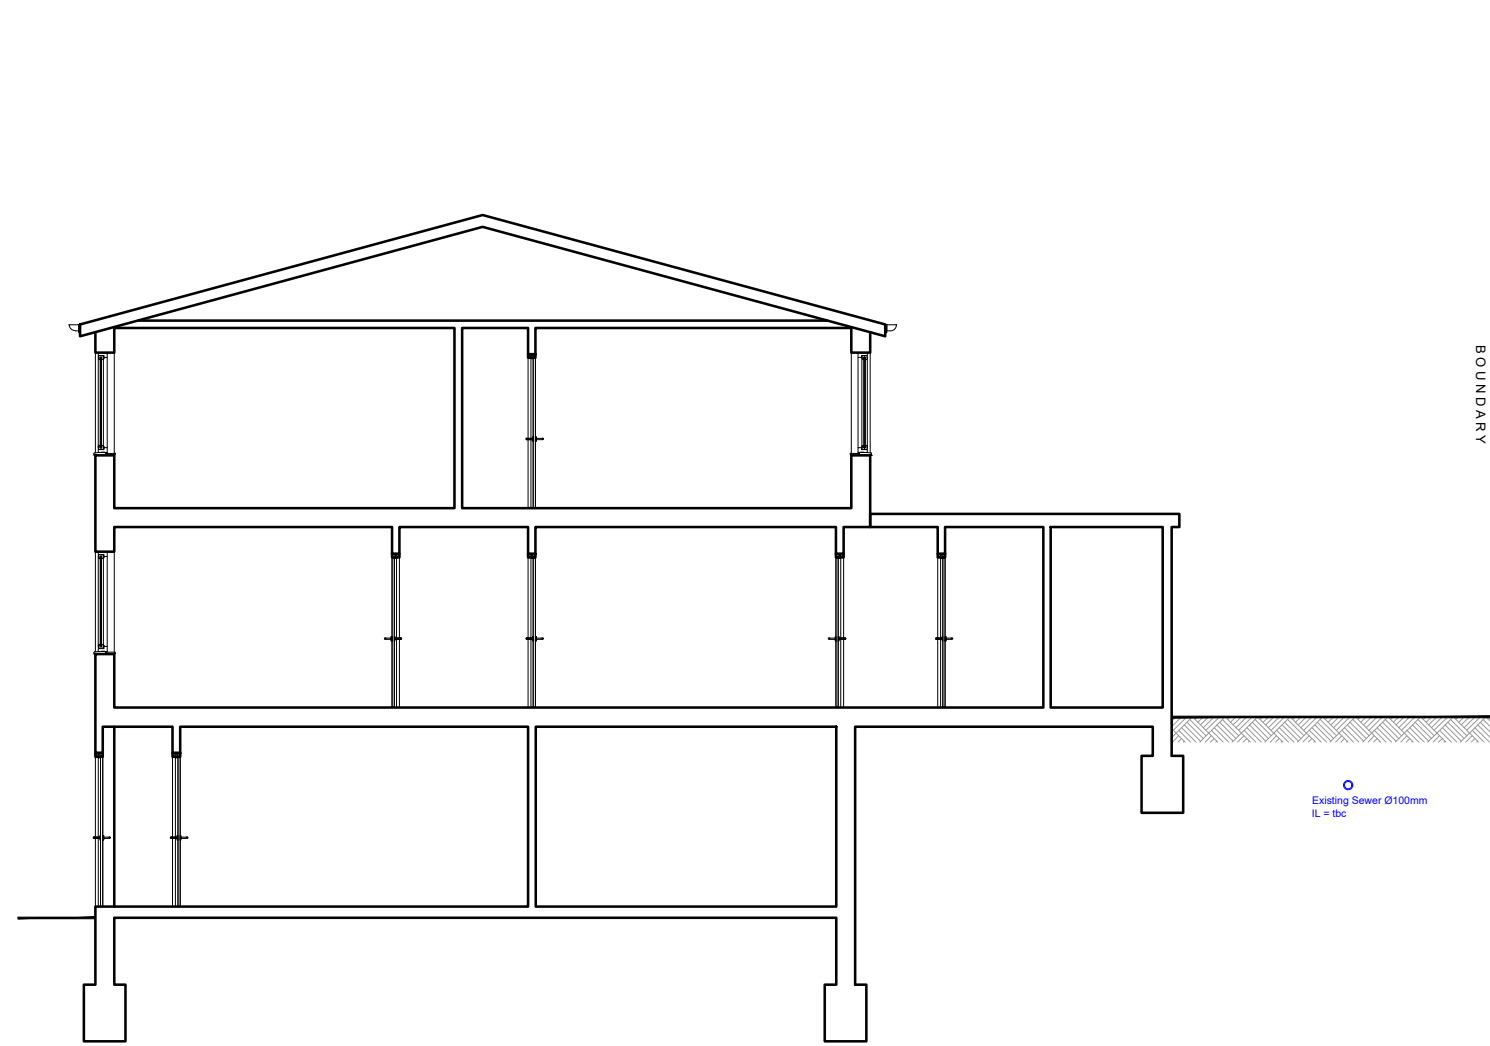


SECTION
scale 1:100 @ A1

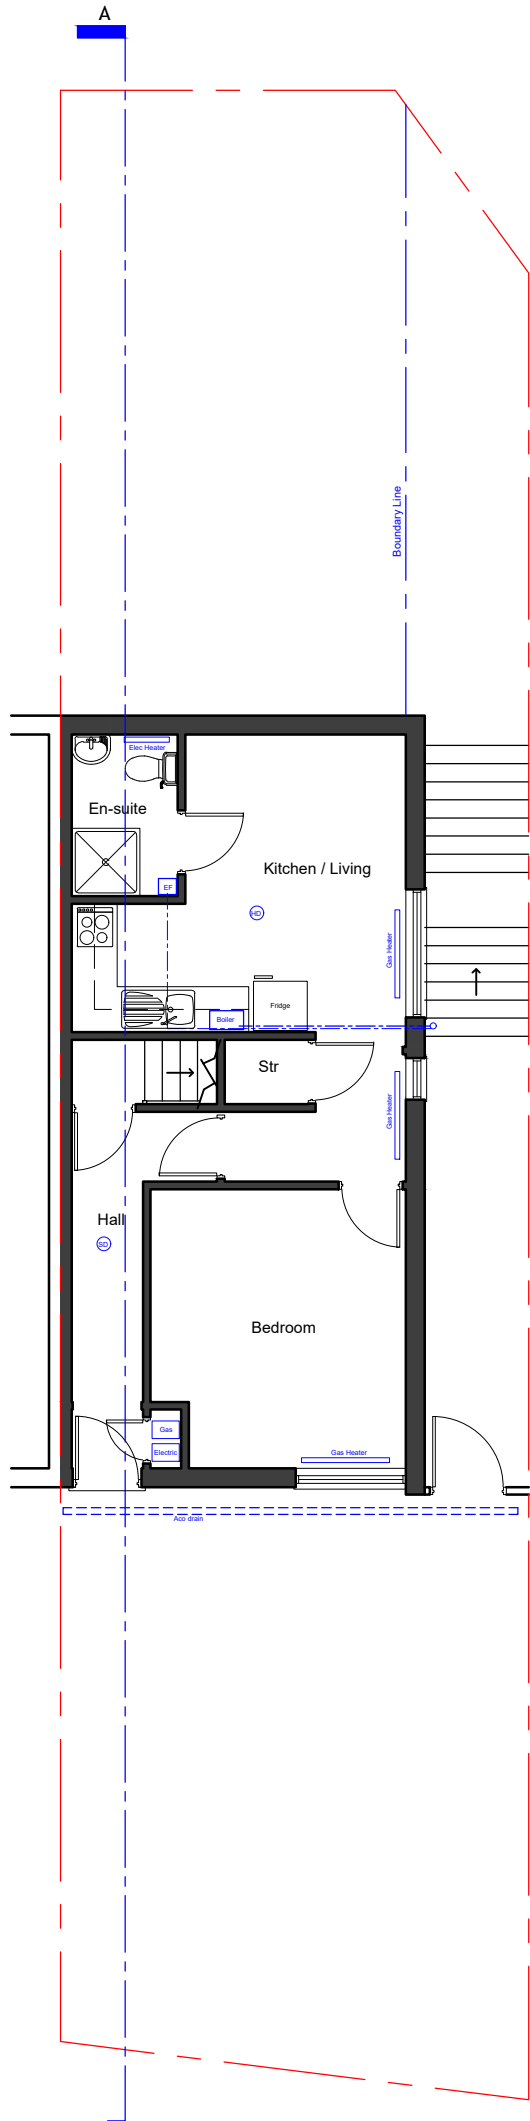


GROUND FLOOR - [FLAT No.1]
scale 1:100 @ A1

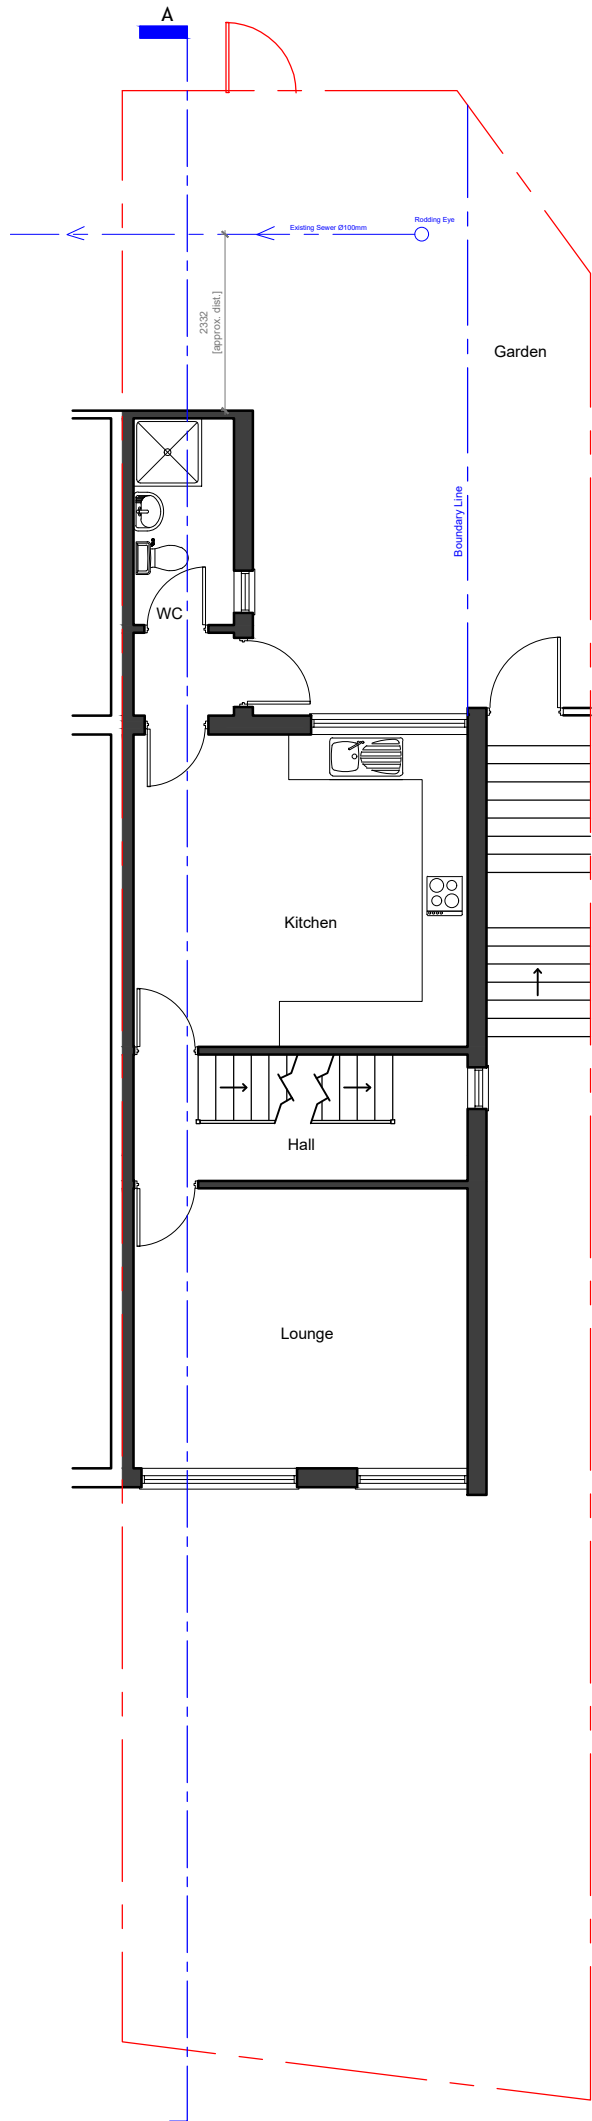

FIRST FLOOR - [FLAT No.2]
scale 1:100 @ A1

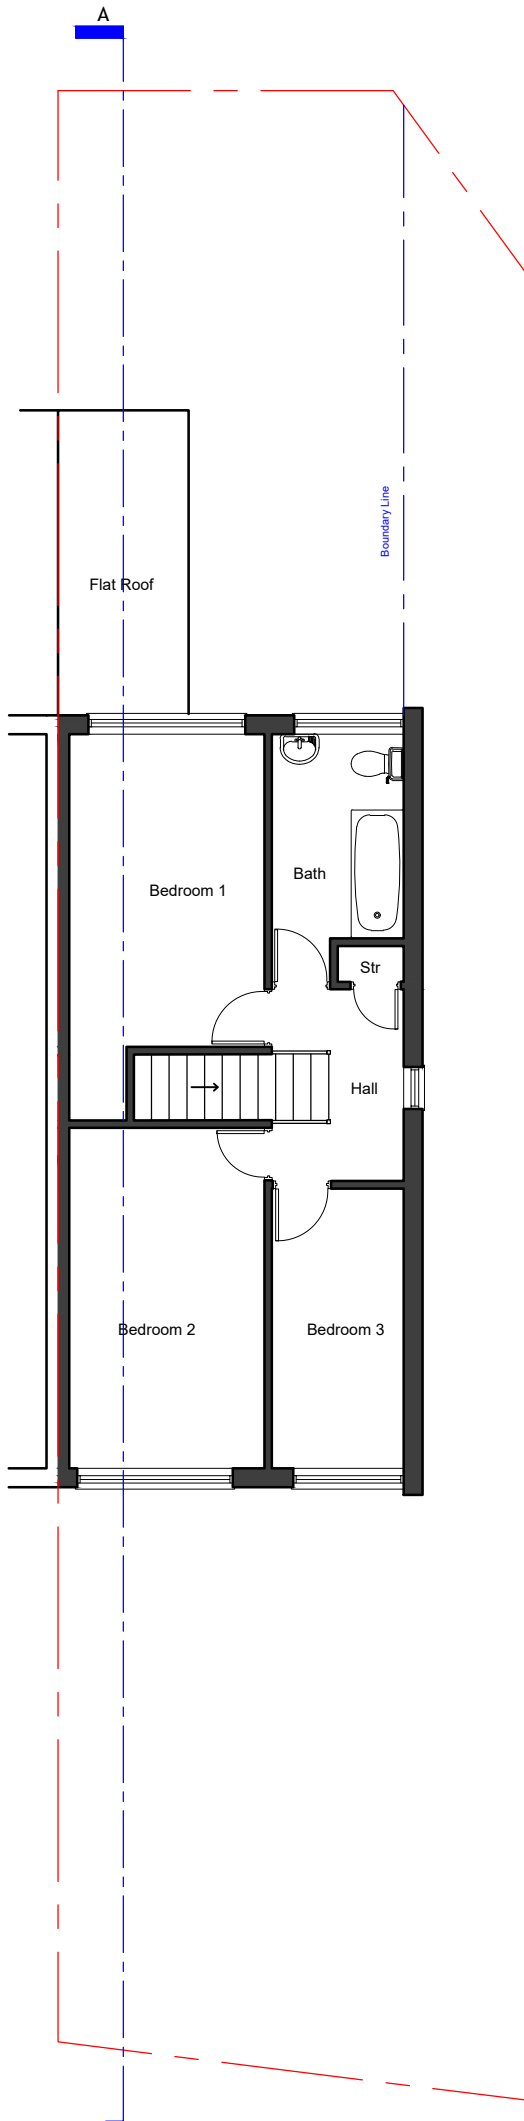

SECOND FLOOR - [FLAT No.2 con't]
scale 1:100 @ A1

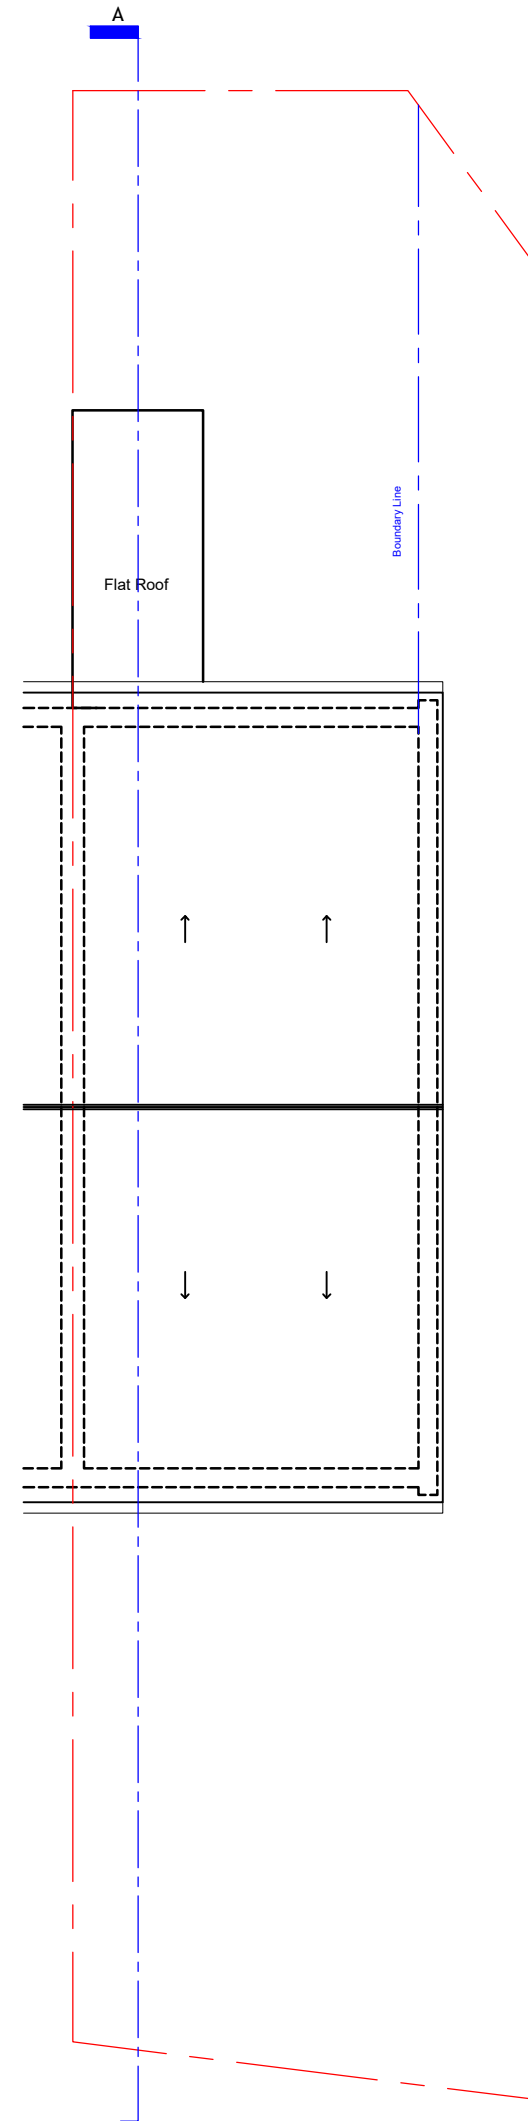

ROOF
scale 1:100 @ A1

0 1 2 3 4 5 Scale 1:100
10 (metres)

Date	Issue	Revision	Initial
------	-------	----------	---------

Status:

PLANNING

Client:

Cesur Firat

Project:

Proposed Ground Floor Flat update to include new side extension, and internal modifications.

Application reference HGY/2022/4510.

Site Address:

7 Tenterden Road, Tottenham, N17 8BE

Sheet Title:

EXISTING CONDITION
- Layouts
- Elevations
- Section

Scale:	Date:	Drawn:	Checked:
As Shown @ A1	Aug 2023	SCS	SCS

Drawing Ref.

SCSD0058_288

Sheet No.

A-01

Revision No.:

© THIS DRAWING IS A COPYRIGHT OF SC SHAW DESIGNS LTD.
© CROWN COPYRIGHT 2023. ALL RIGHTS RESERVED.
LICENCE NUMBER 0100031673