



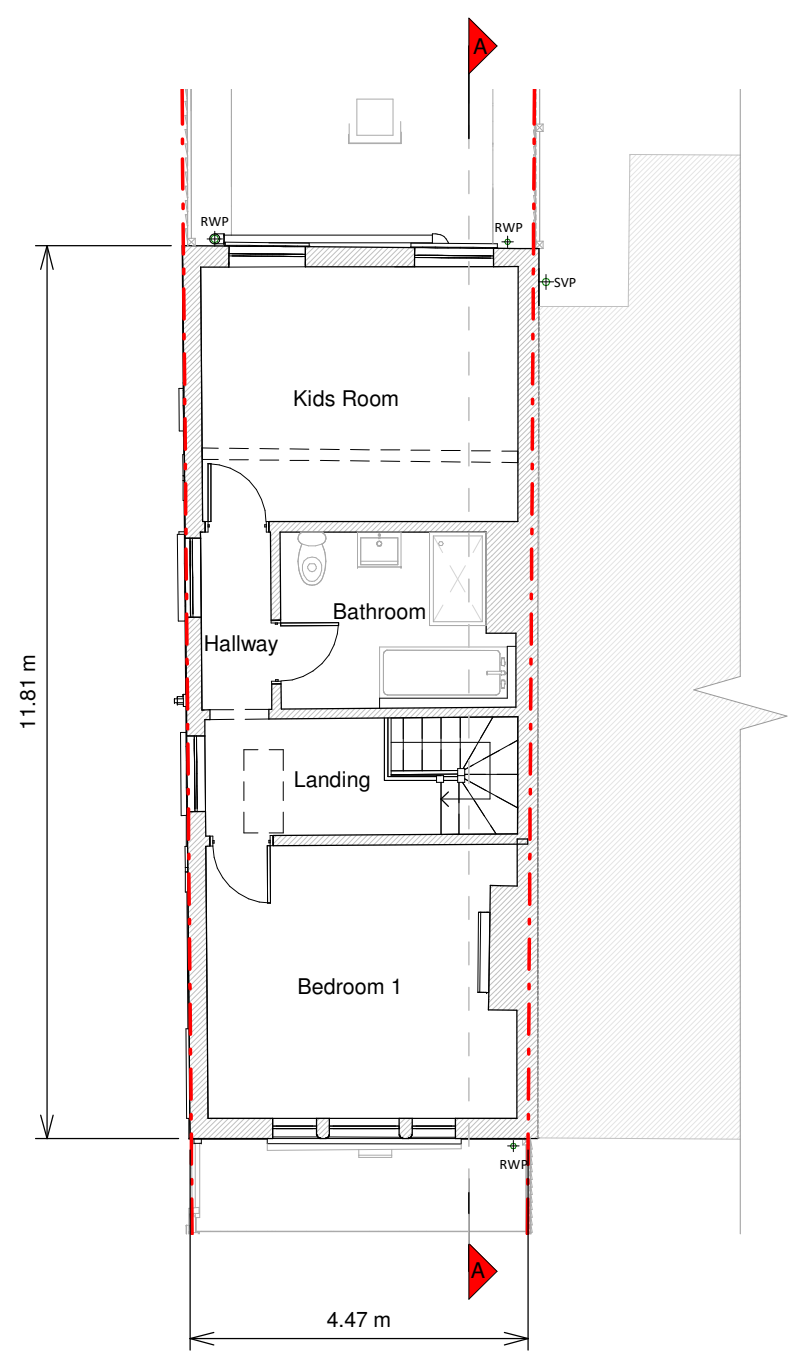


First Floor Plan

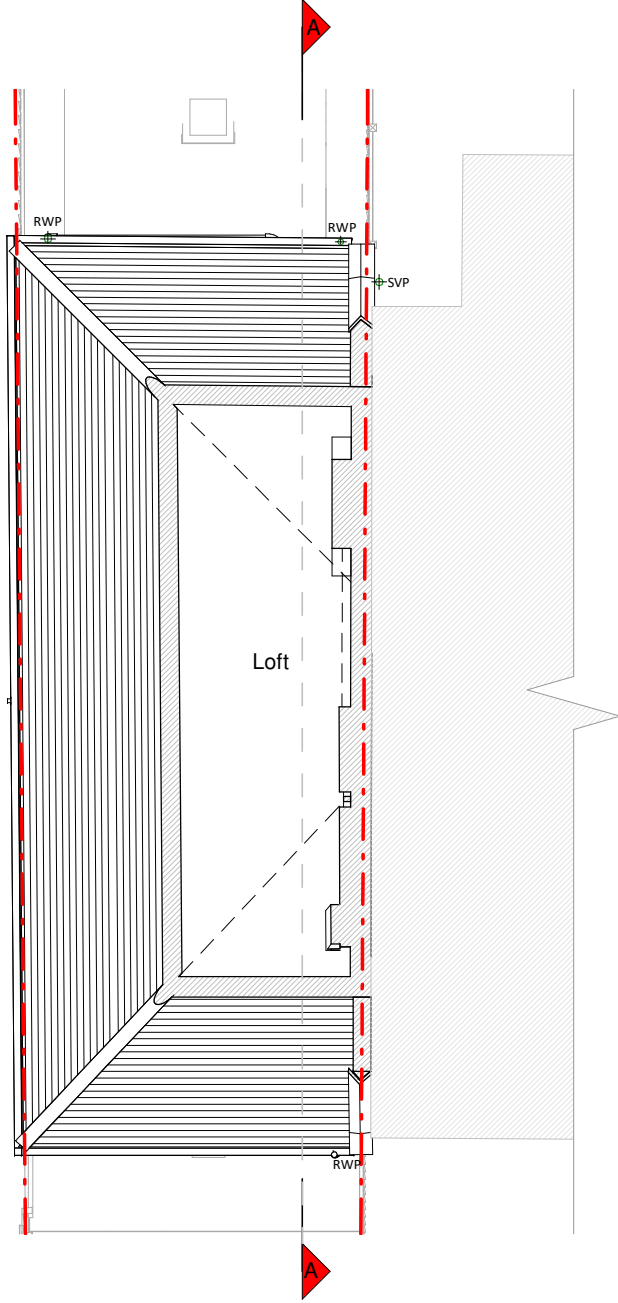

Loft Plan




Roof Plan

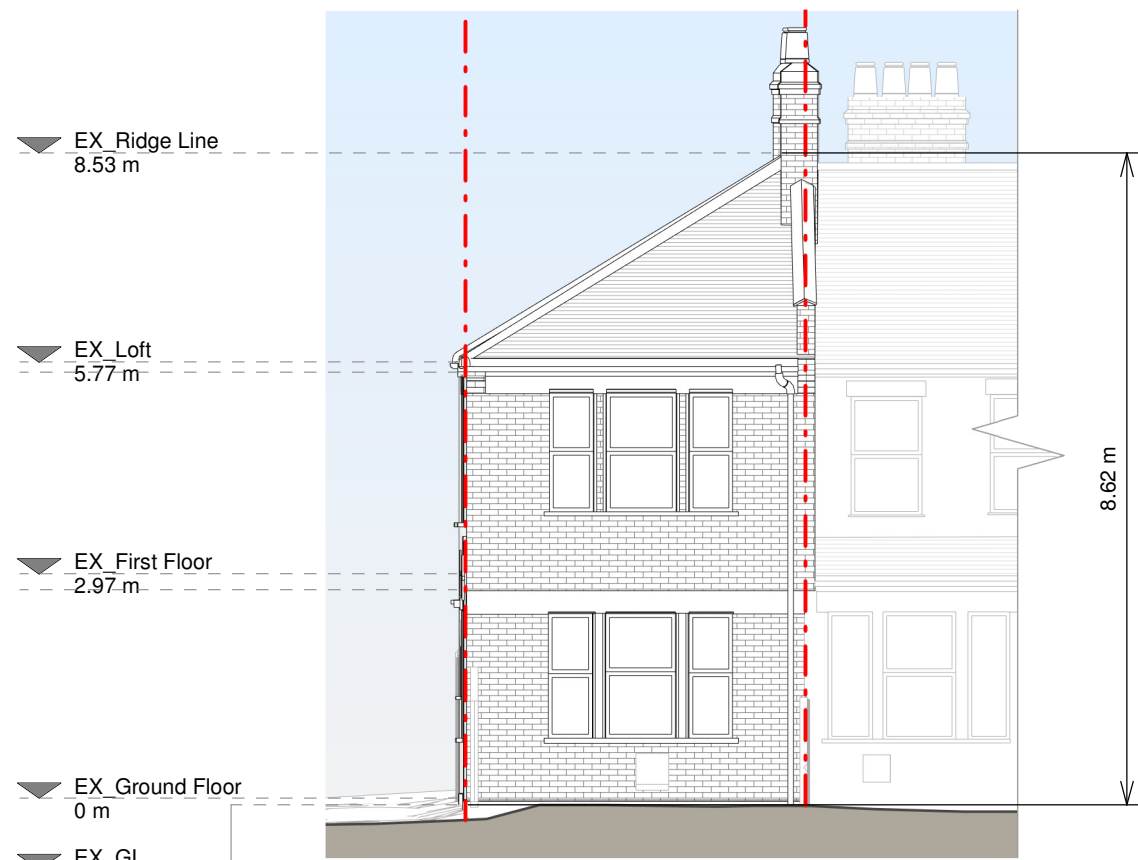


Front Elevation




Left Side Elevation

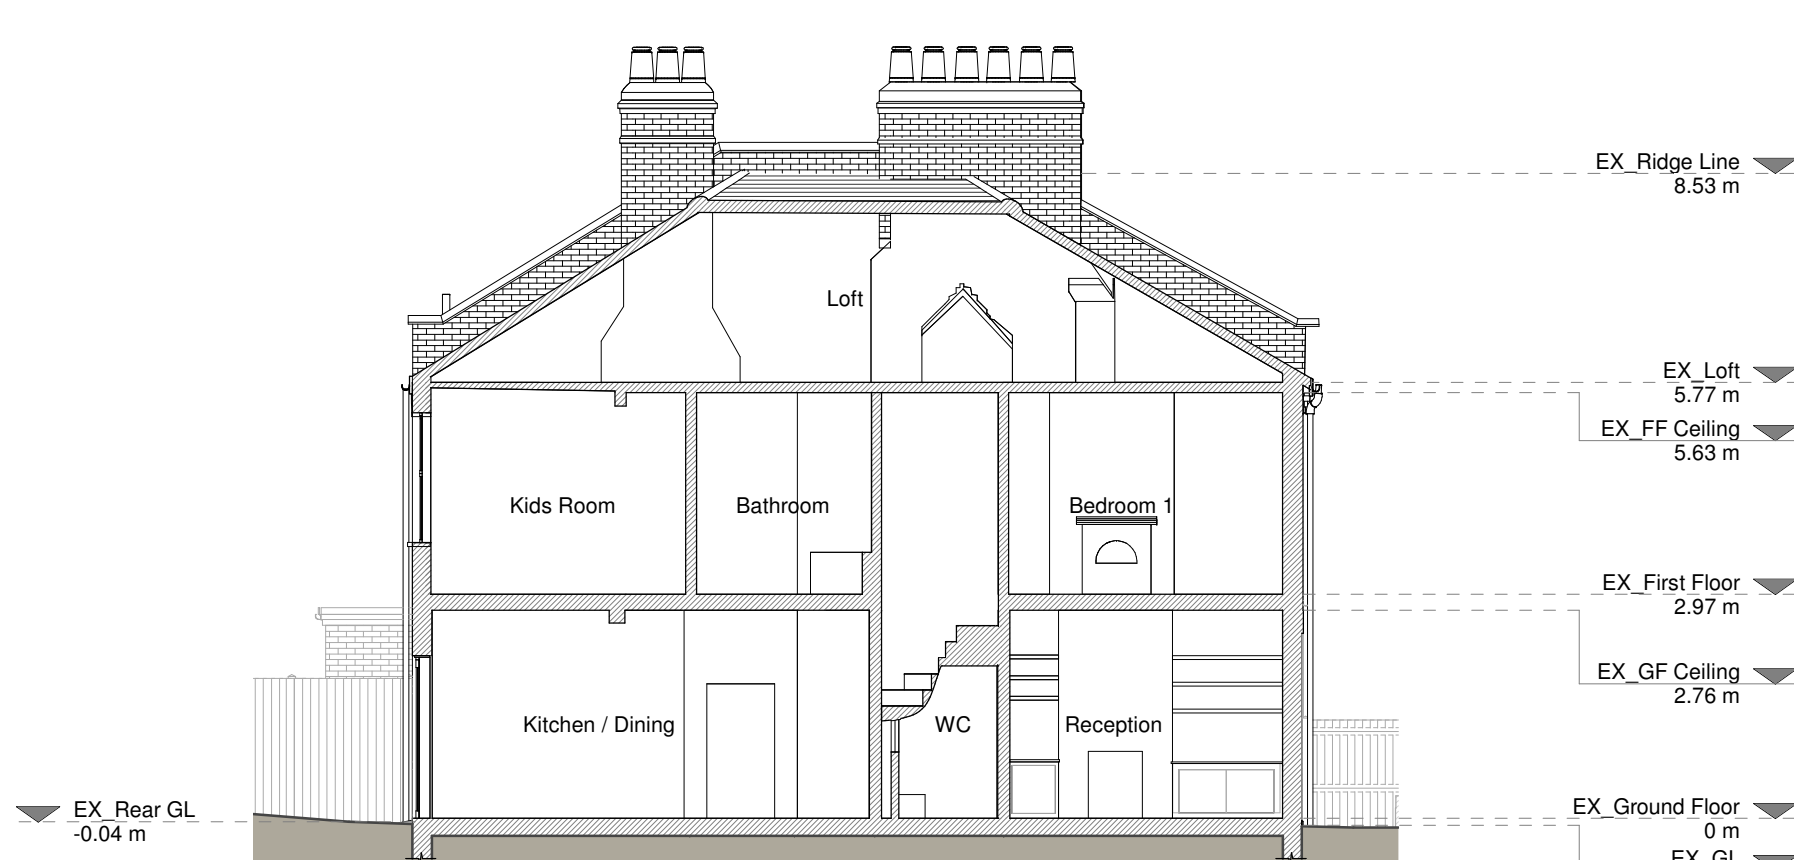


Section A - A

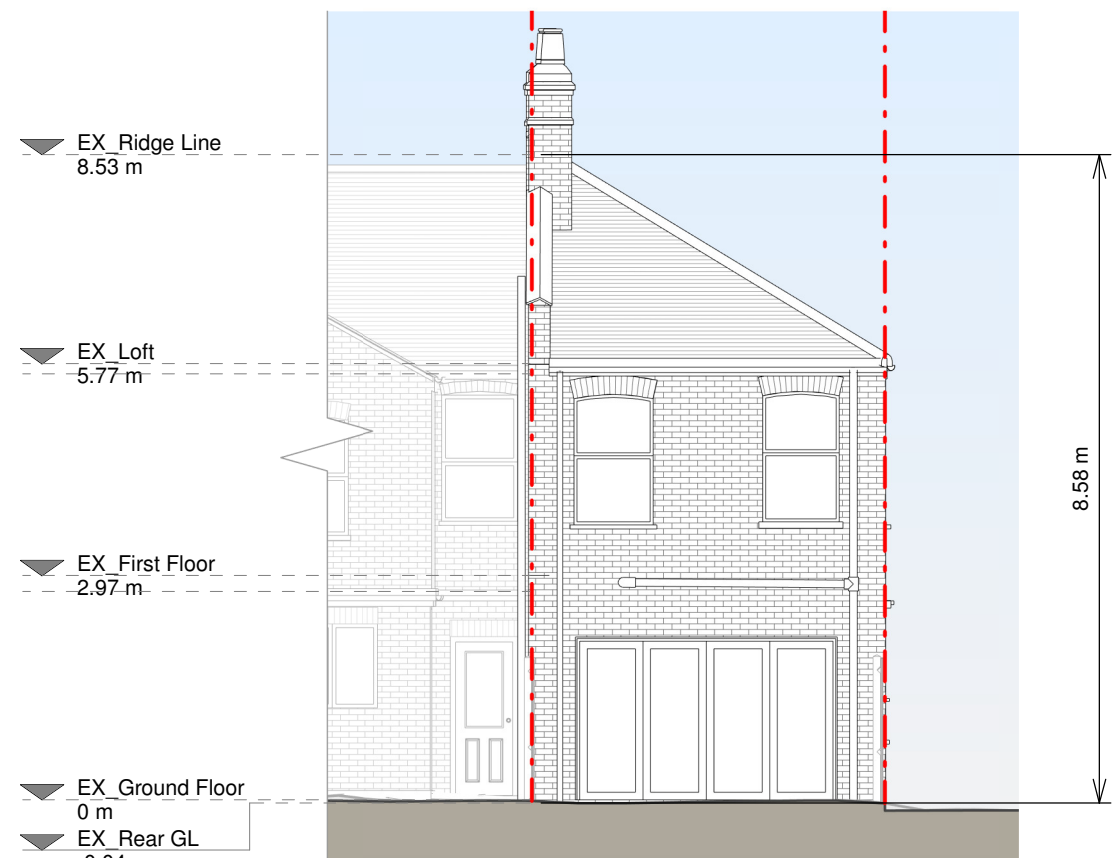

Rear Elevation

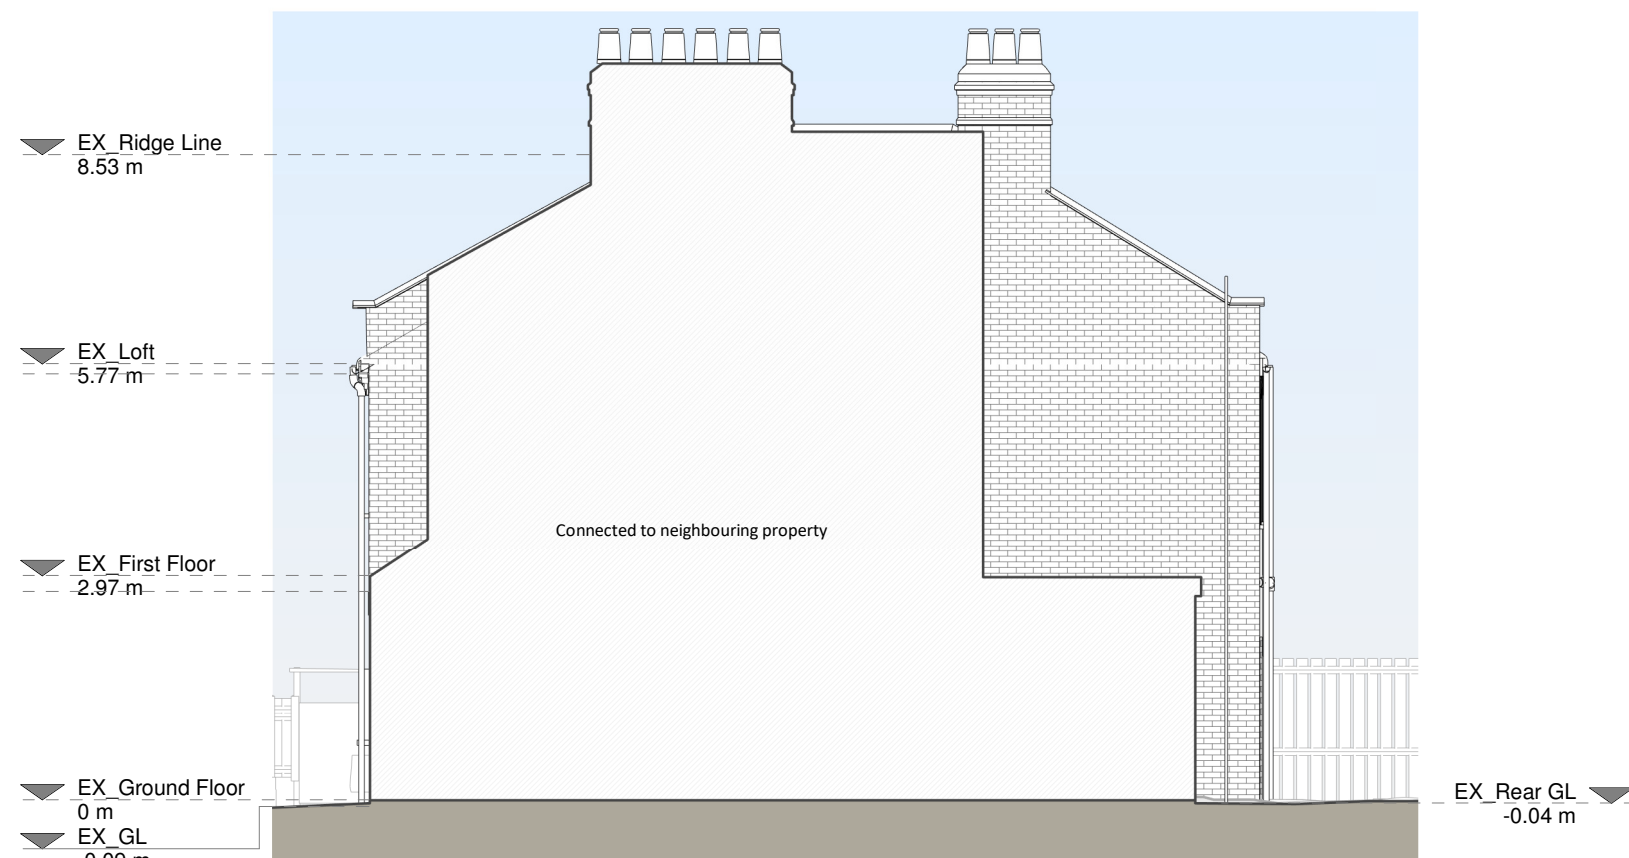

Right Side Elevation

 

Copyright in the design and this drawing is the property of RESI. Reproduction in whole or in part is prohibited without the written consent of RESI. This drawing must be read in conjunction with all other relevant documentation and drawings.

RESI accepts no liability for any expense, loss or damage of whatsoever nature and however arising from any variations which have not been referred to them and their approval is obtained.

Print not to actual scale. Do not scale, except where for Planning purposes. All dimensions to be cross checked on site prior to construction and construction. Any discrepancies to be reported to RESI immediately.

Existing Materials:
Brickwork / Walls - London stock brick, red brick detailing, white painted render
Pitched roof - Slate tiles
Flat roof - N/A
Windows - White uPVC frame windows
Doors - Orange painted timber glazed door, black uPVC frame glazed doors
Roofs / Gutters / Fascias - Black uPVC downpipes and guttering

KEY

- Existing walls
- Existing furniture
- Boundary line
- Level line
- 1.5m head height
- 1.8m head height

Revision		
Rev	Notes	Date
A	Planning Issue	11/08/2023

RESI
Grow your home

Job Title
Proposed hip-to-gable roof conversion with rear dormer, floor plan redesign and all associated works at 74 Etherley Road, N15 3AU

Drawing Status
Planning Drawings


Client
Rosie Holtom

Drawing Title
Existing Drawings


Scale	Drawn
1:100 @ A1	AR

Date	Checked
Aug 2023	KA


Drawing No.	Rev
8182405-1100	A

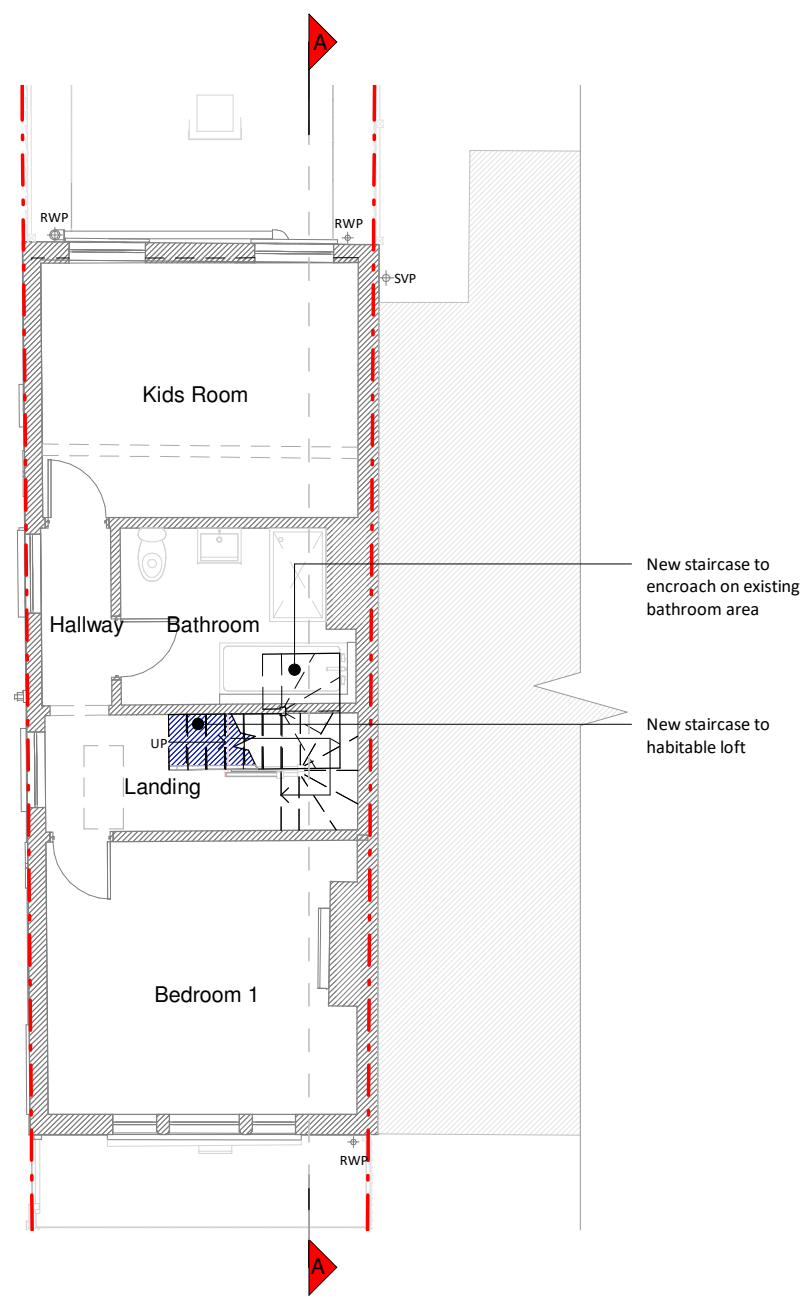


First Floor Plan

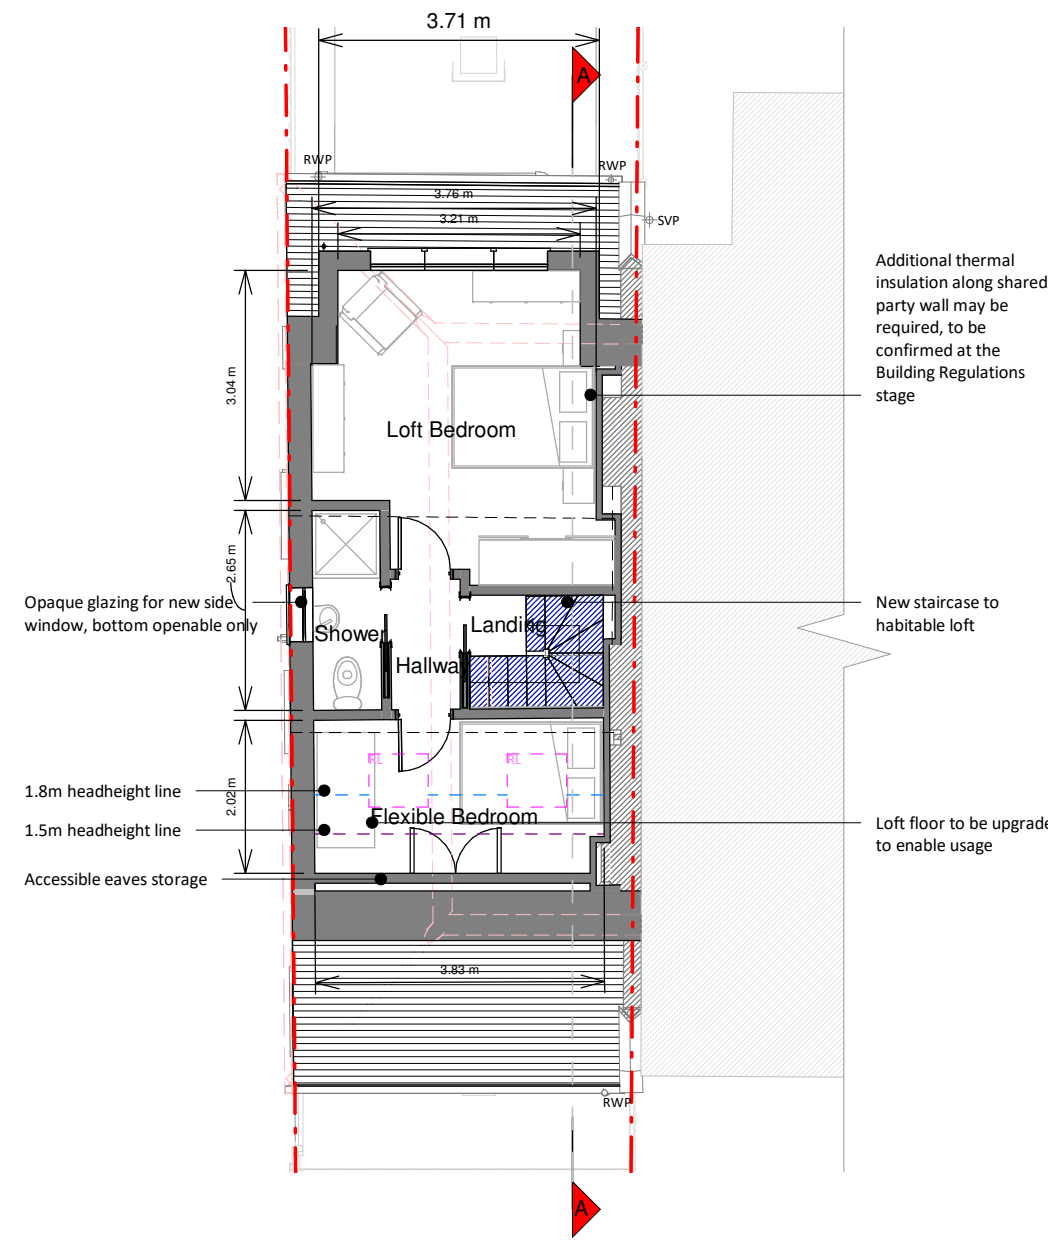


Loft Plan

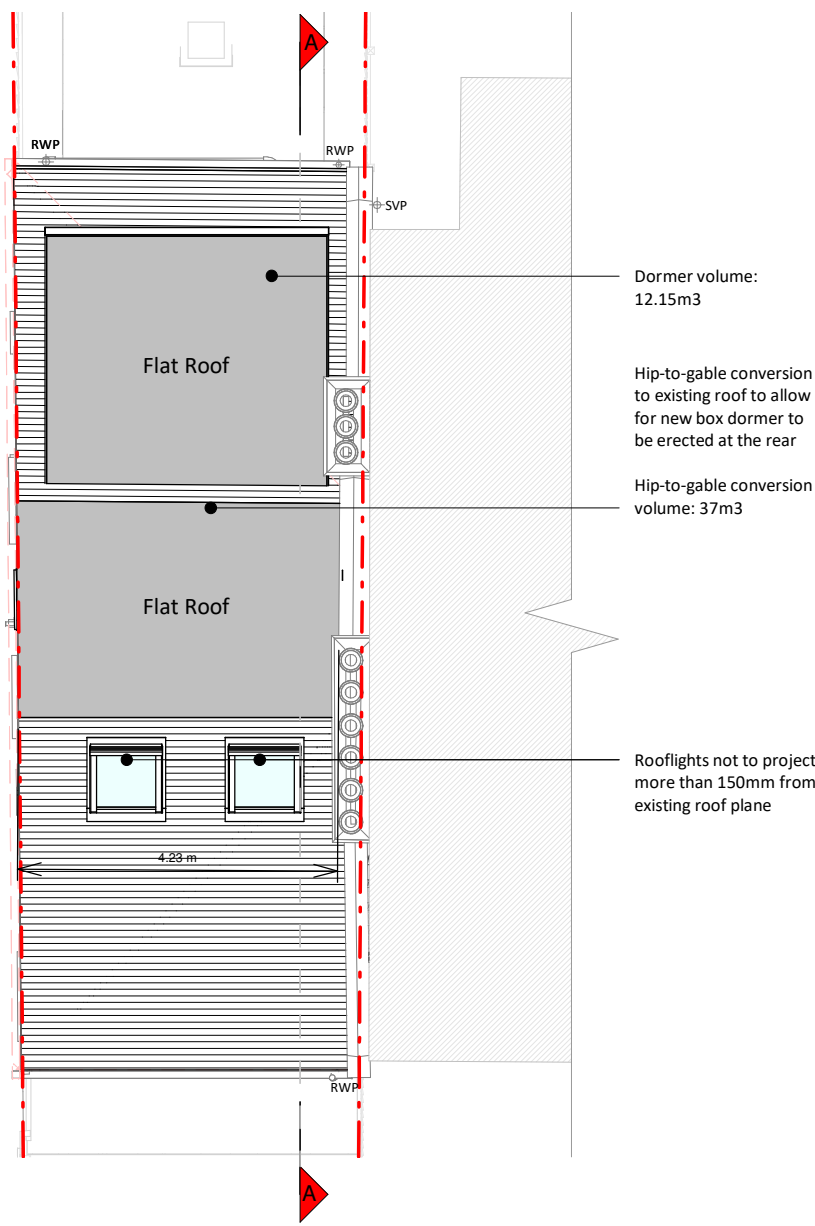


Roof Plan

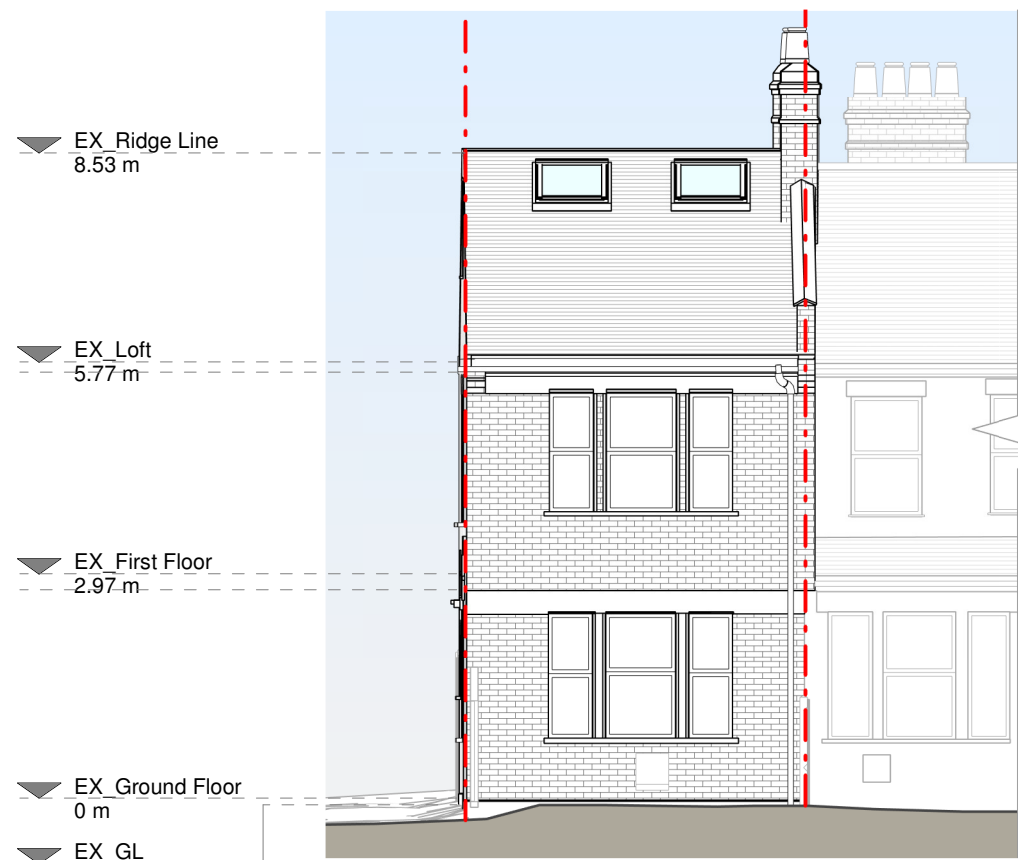


Front Elevation

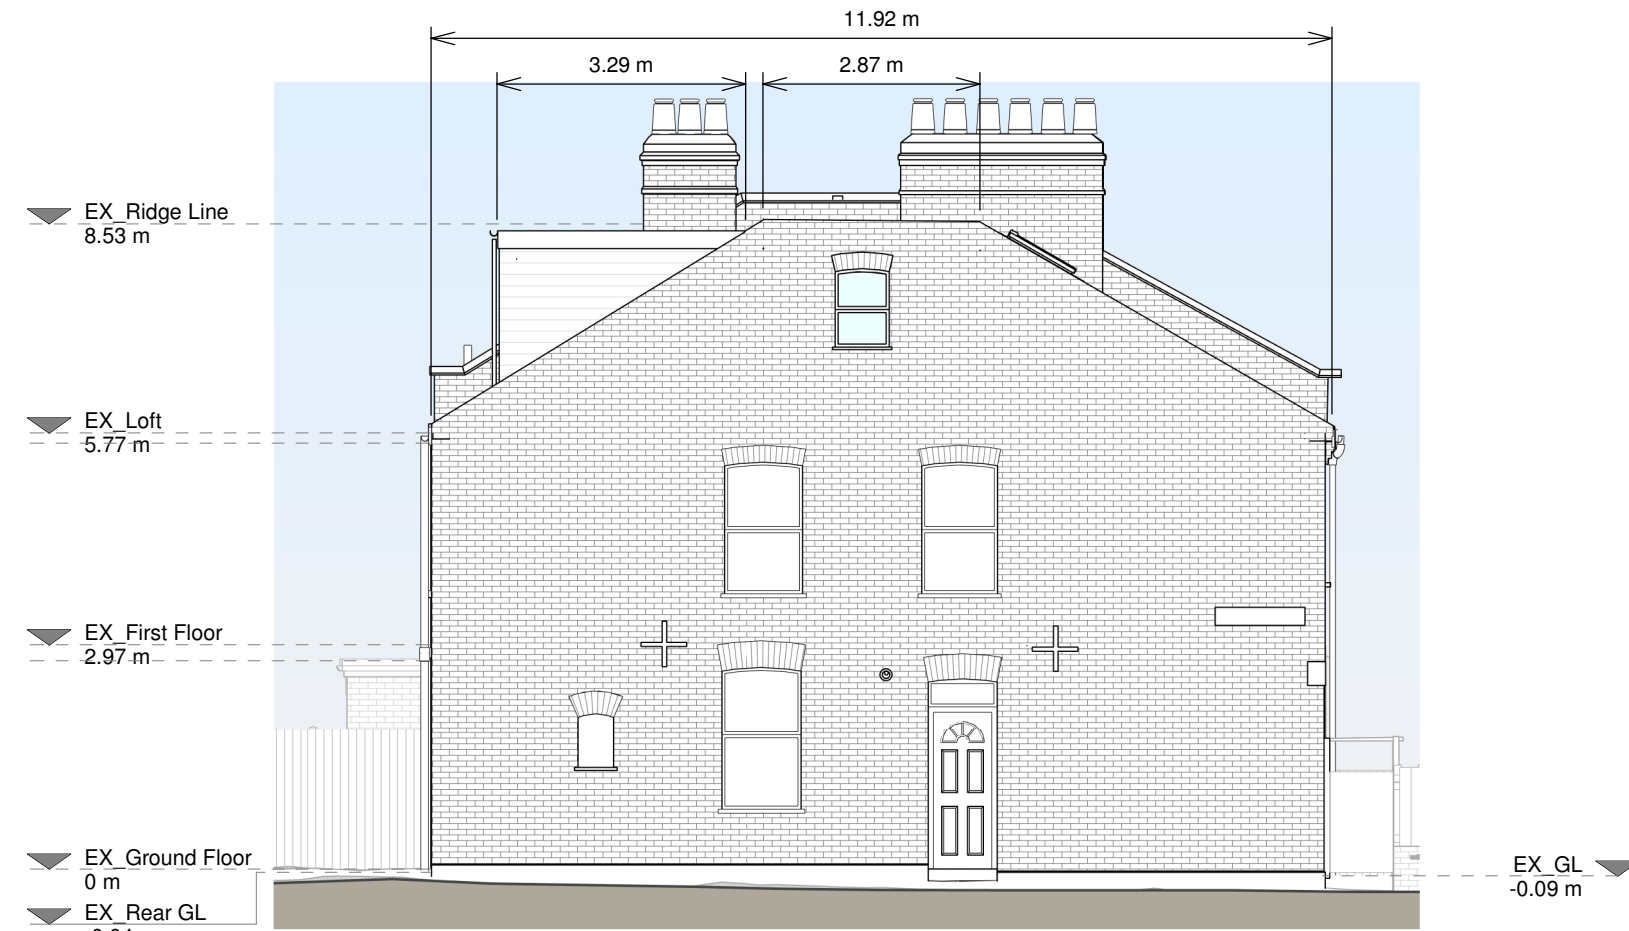


Left Side Elevation

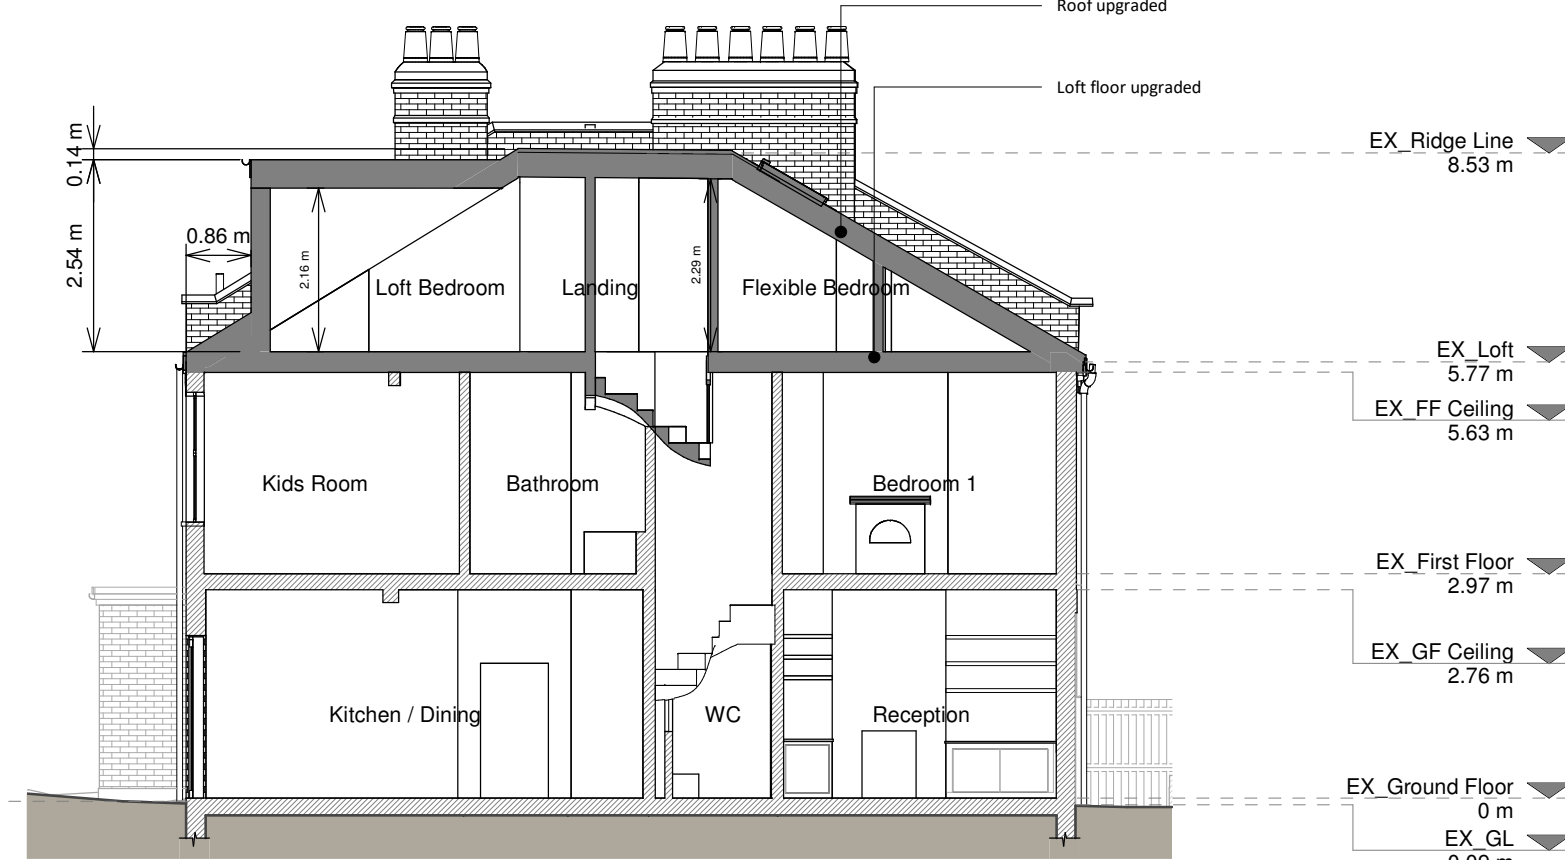

Section A - A

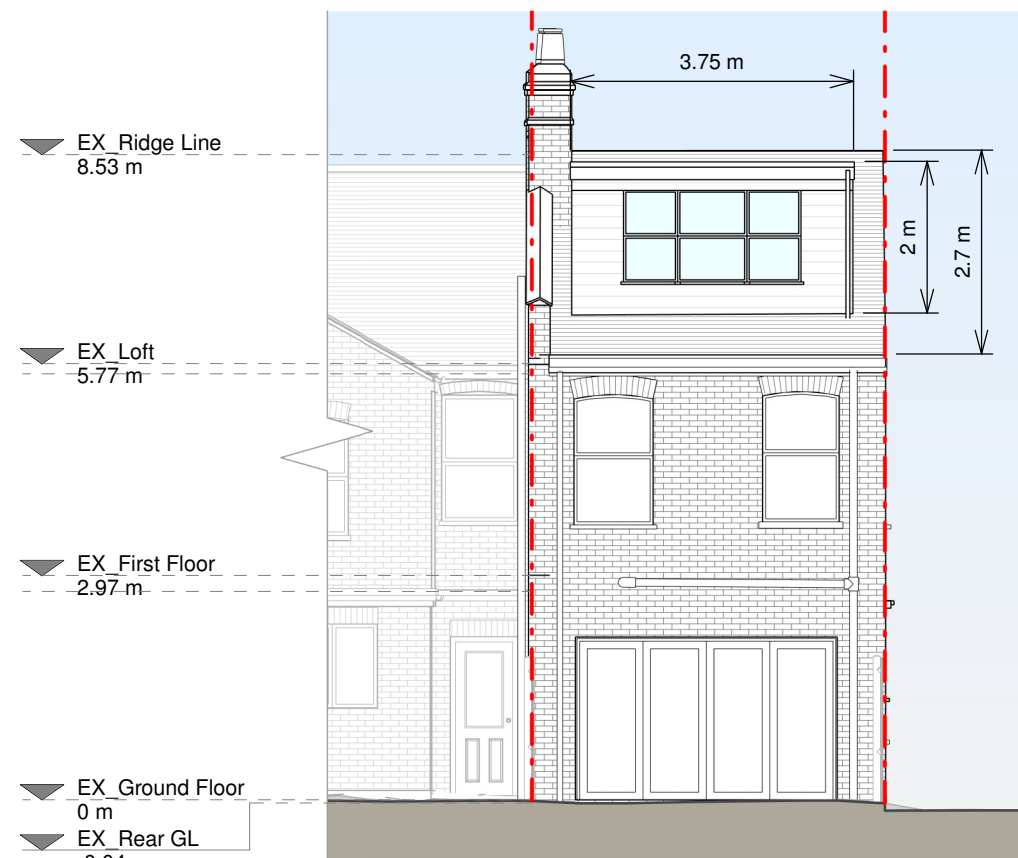

Rear Elevation

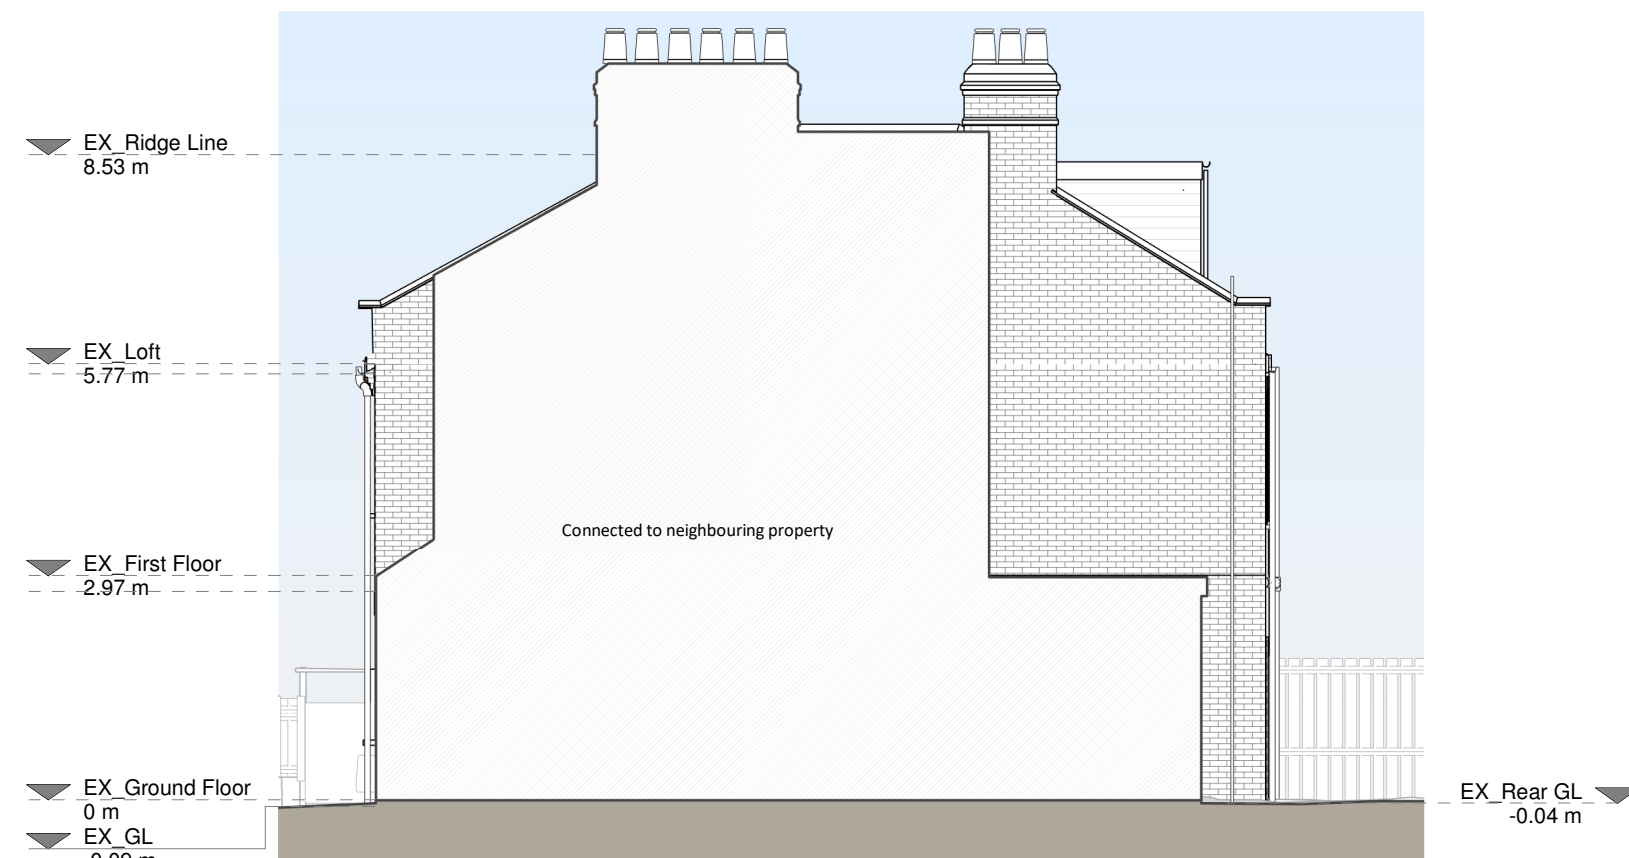

Right Side Elevation

Copyright in the design and this drawing is the property of RESI. Reproduction in whole or in part is prohibited without the written consent of RESI. This drawing must be read in conjunction with all other relevant documentation and drawings.

RESI accepts no liability for any expense, loss or damage of whatsoever nature and however arising from any variations which have not been referred to them and their approval is obtained.

Not to be used for construction. Do not scale, except where for Planning purposes. All dimensions to be cross checked on site prior to construction and construction. Any discrepancies to be reported to RESI immediately.

Proposed Materials

Brickwork / Walls - London stock brick to match existing, red brick detailing to match existing, slate wall hung tiles to dormer to match existing roof tiles


Pitched roof - Slate tiles to match existing

Flat roof - Fibreglass

Windows - White uPVC frame windows to match existing, aluminium frame rooflights

Doors / Stairs / Facade - Black uPVC downpipes and guttering to match existing

KEY	
	Existing walls
	Proposed walls
	Proposed furniture
	Proposed staircase
	Proposed windows
	Proposed rooflight
	Boundary line
	Proposed beam
	Proposed drainage
	Existing removed
	1.5m head height
	1.8m head height

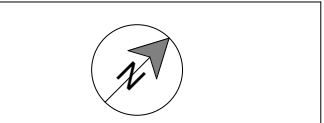

Revision		
Rev	Notes	Date
A	Planning Issue	11/08/2023



Job Title

Proposed hip-to-gable roof conversion with rear dormer, floor plan redesign and all associated works at 74 Etherley Road, N15 3AU

Drawing Status

Planning Drawings

Client

Rosie Holtom

Drawing Title

Proposed Drawings

Scale	1:100 @ A1	Drawn	AR
Date	Aug 2023	Checked	DS
Drawing No.	8182405-3100	Rev	A

