


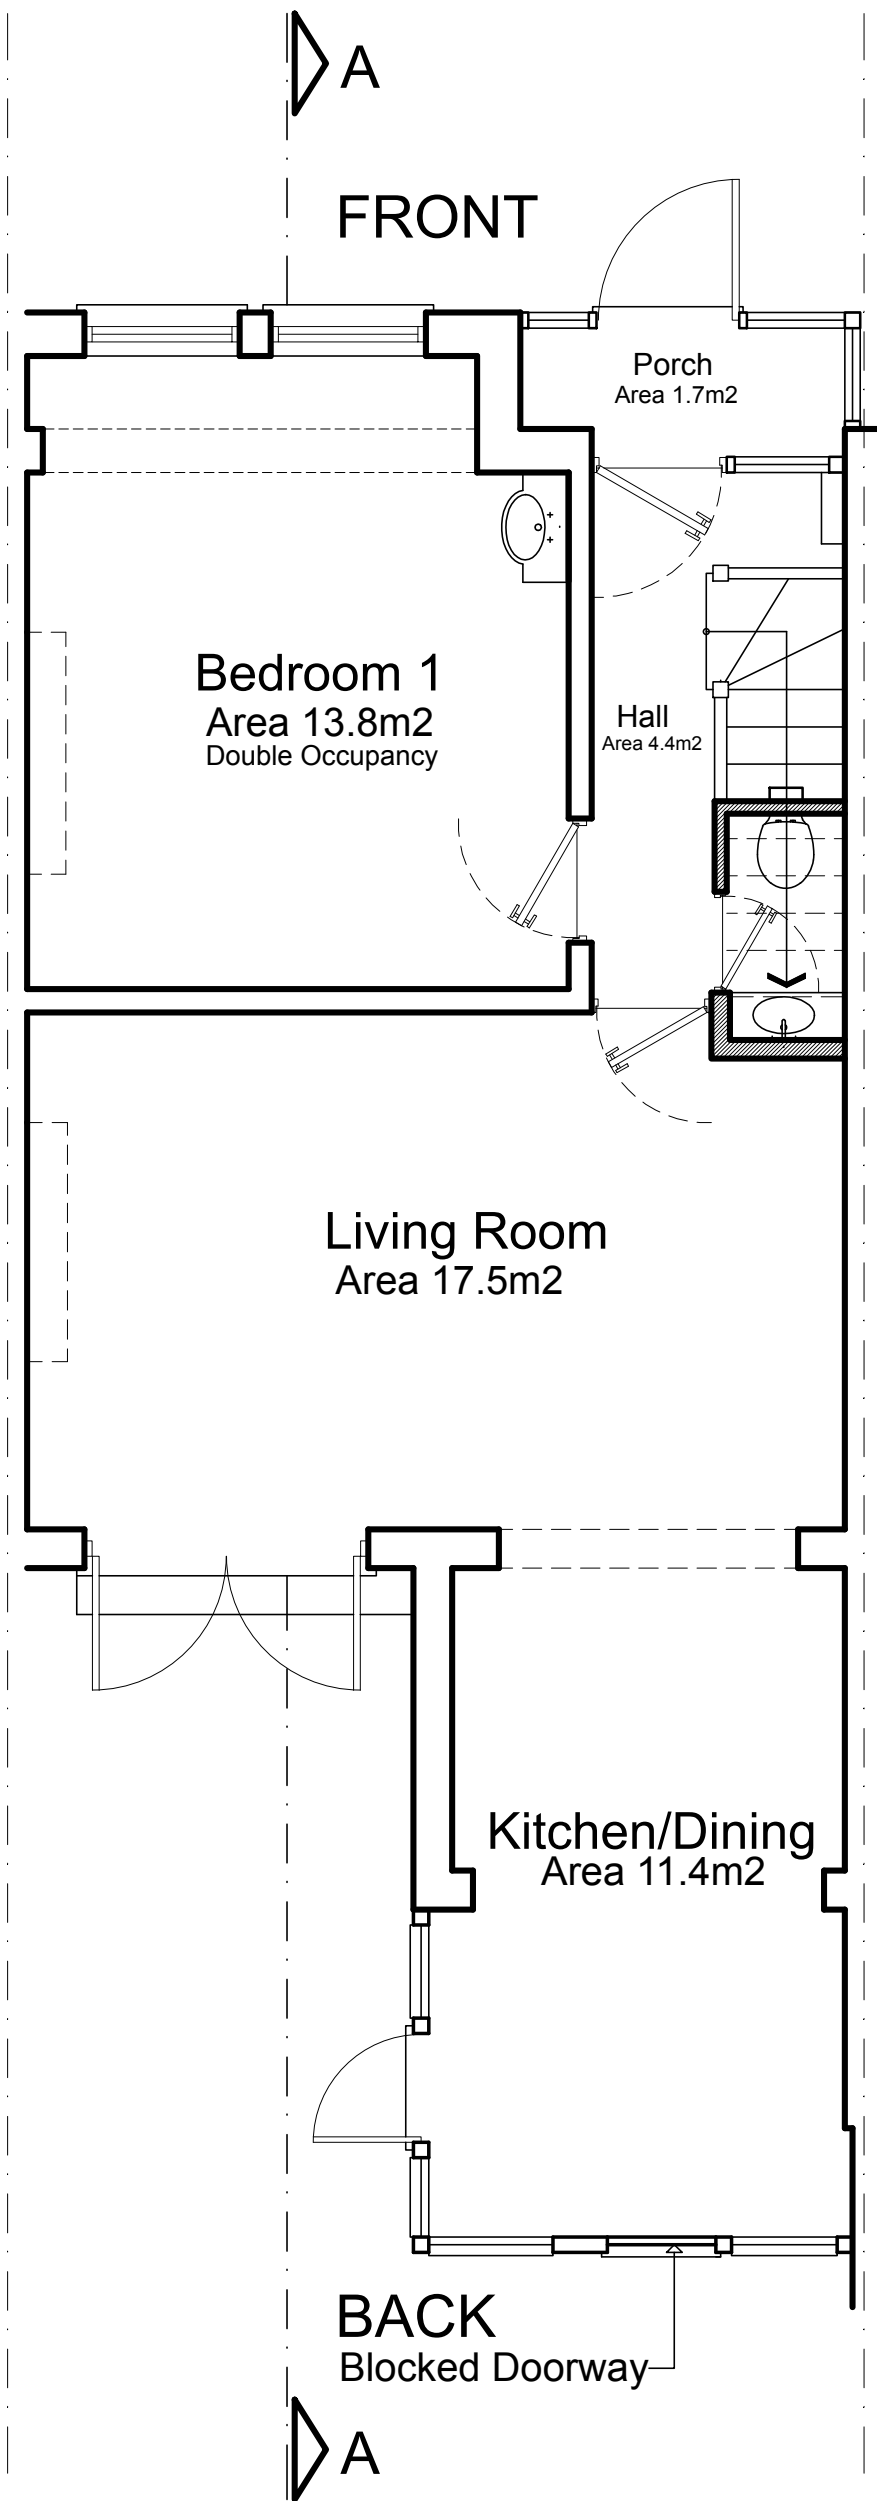


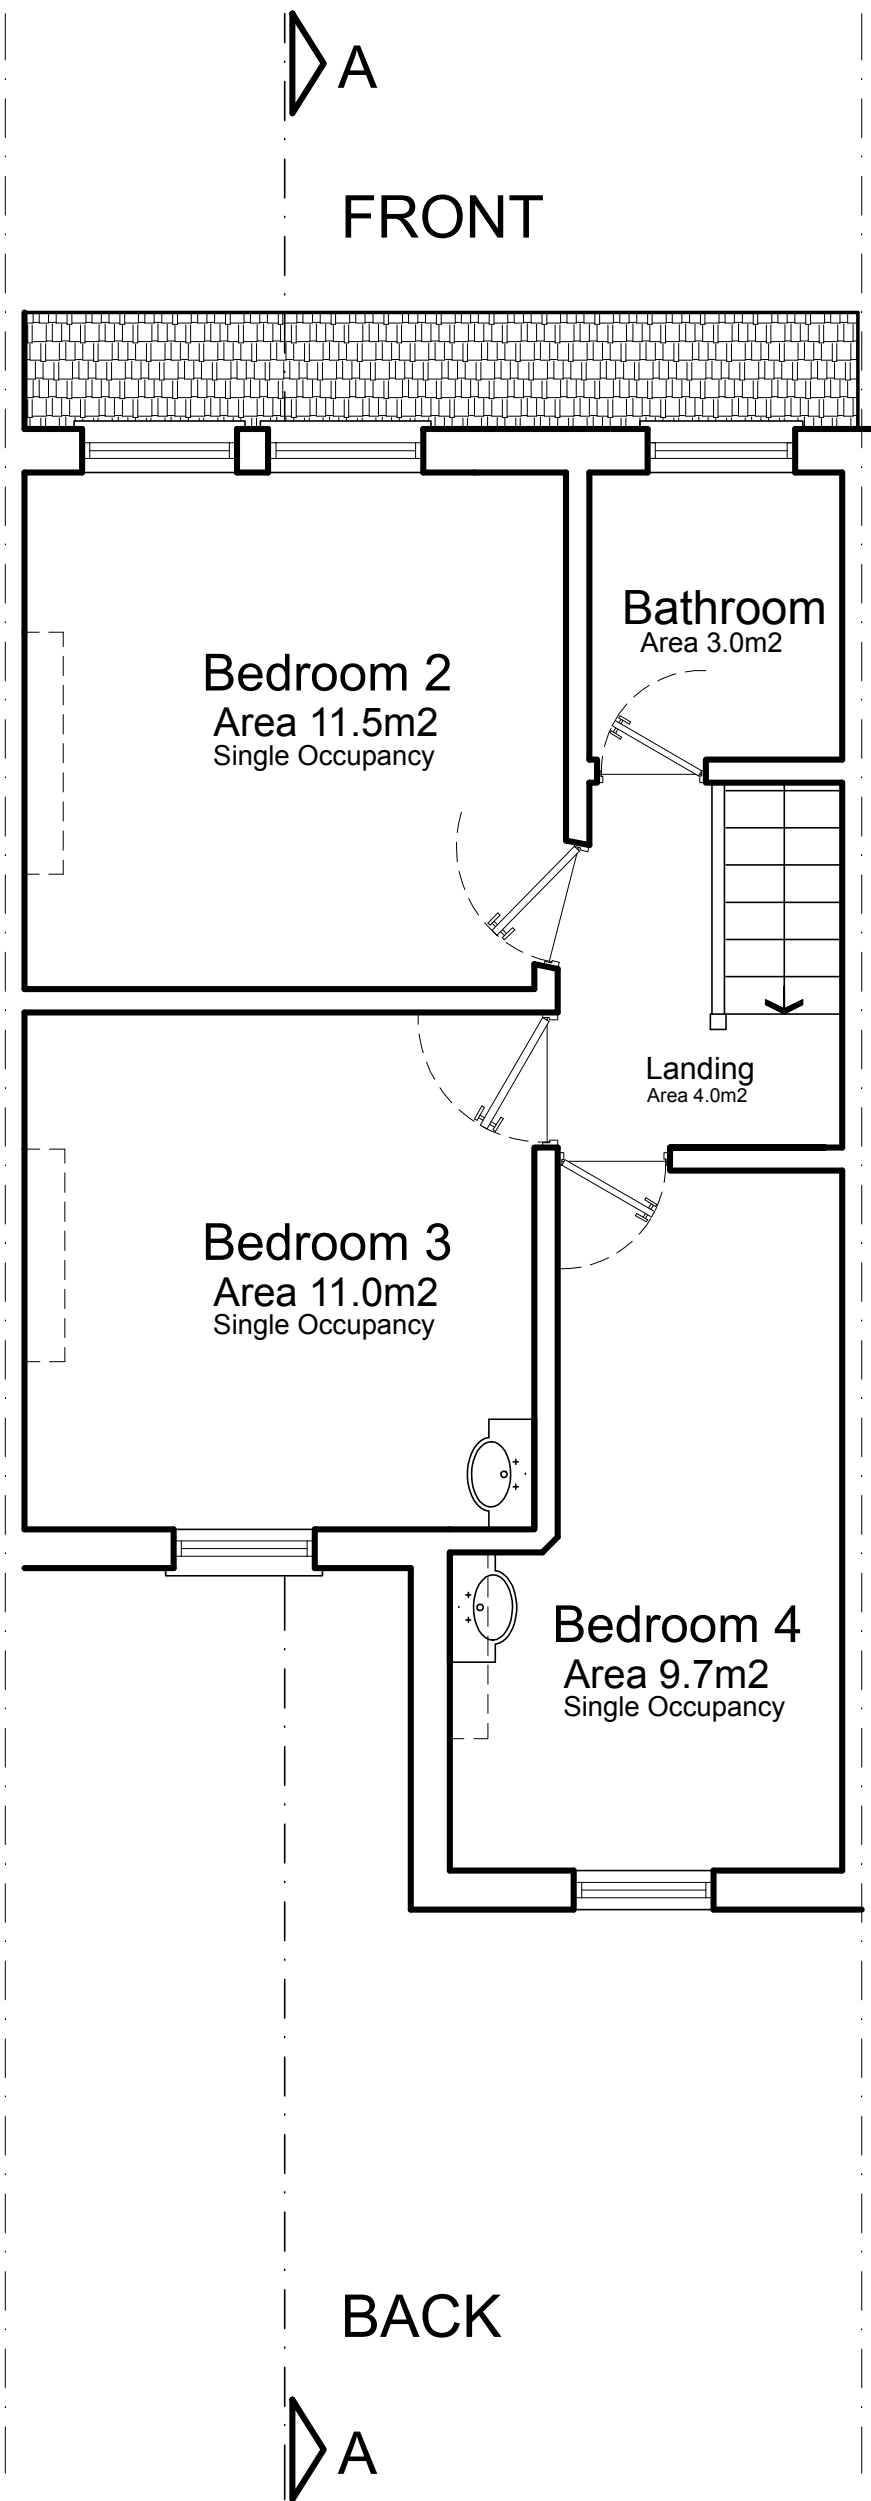

PROPOSED G.FLOOR PLAN

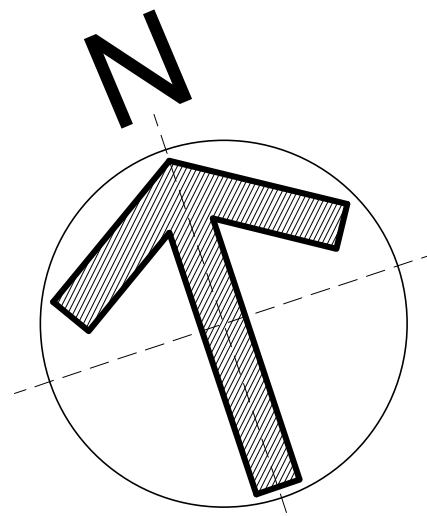


PROPOSED 1ST FLOOR PLAN

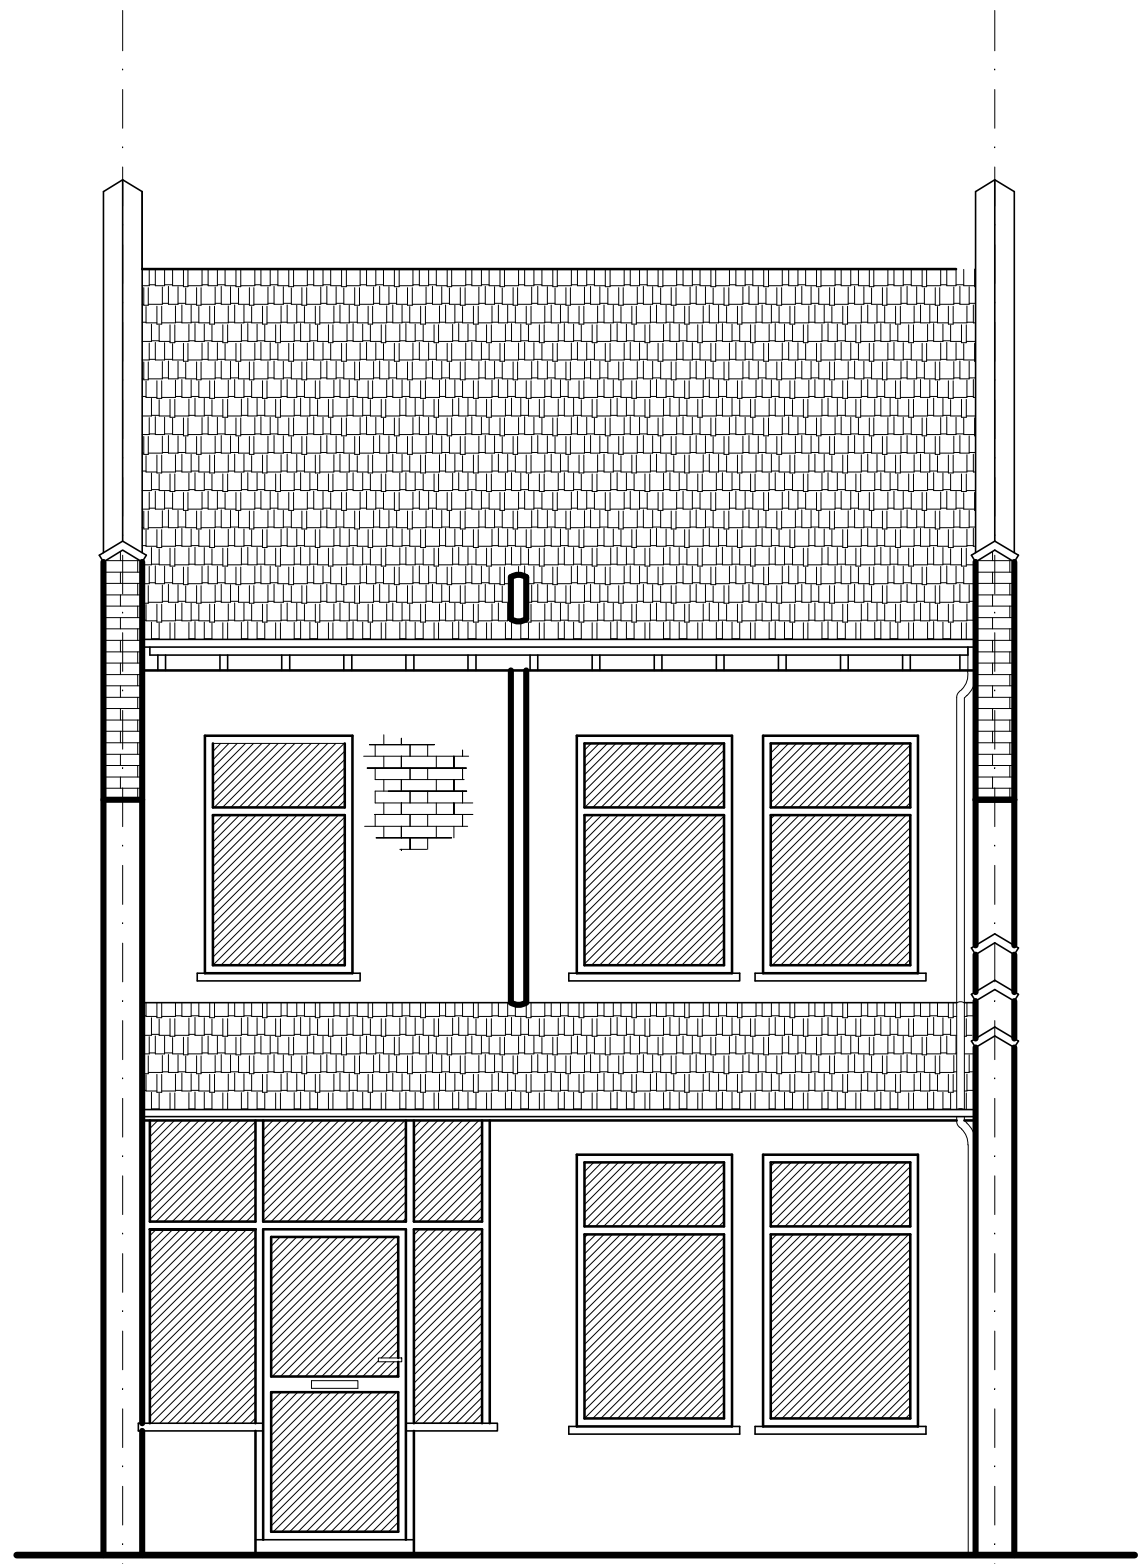

PROPOSED FRONT ELEVATION
NO CHANGES



PROPOSED REAR ELEVATION

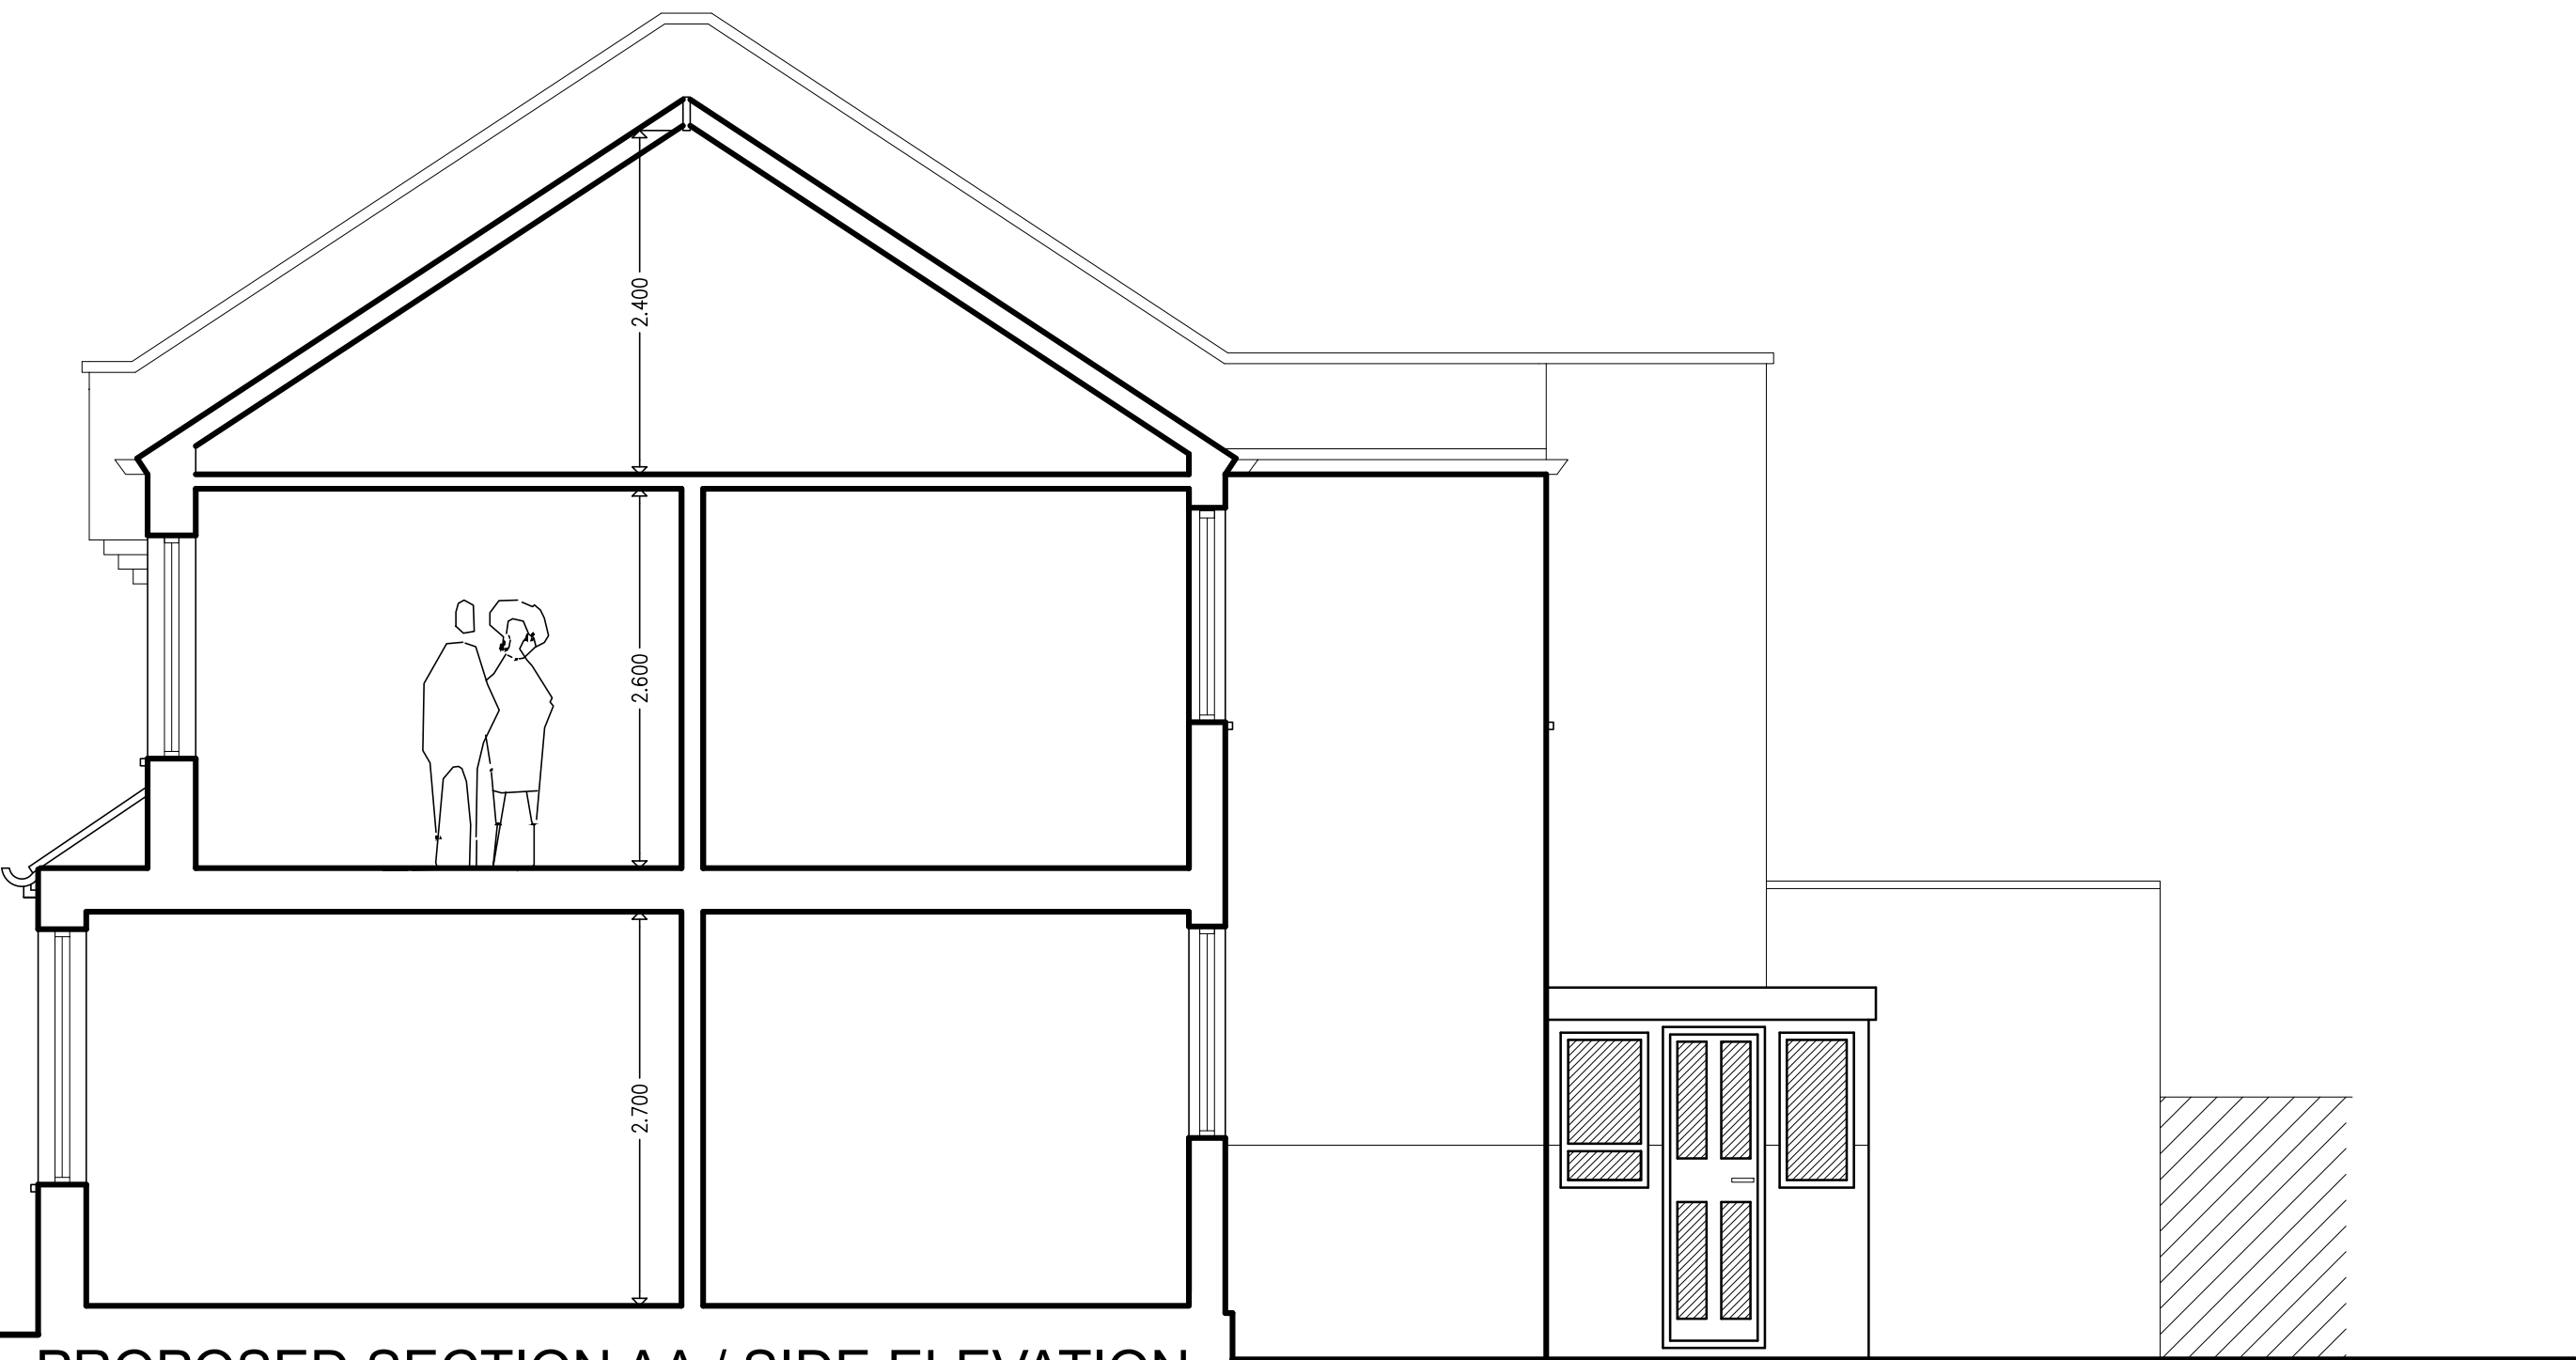

PROPOSED SECTION AA / SIDE ELEVATION
NO CHANGES

0 1 2 3 4 5m
SCALE 1:50
WHEN PRINTED ON A1 SIZE PAPER
SCALE 1:100
WHEN PRINTED ON A3 SIZE PAPER

IMPORTANT NOTE
ALL DIMENSIONS TO BE CONFIRMED ON SITE
ALL FINAL DIMENSIONS MUST BE CONFIRMED WITH
THE ARCHITECT BEFORE WORK PROCEEDS
ANY DIMENSIONAL DISCREPANCIES MUST ALSO BE REFERED
TO THE ARCHITECT WHOSE DECISION IS FINAL AND BINDING

A | 10.08.2023 | A | PLANNING DRAWINGS

HOME AND OFFICE
CHARTERED ARCHITECTS - PLANNERS
STUDIO: 39 FORESTDALE, SOUTHGATE, LONDON N14 7DY
T: 07561 100080 F: 020 8351 0026 Em: homearchitect@btinternet.com

ARCHITECT:
MICHAEL HAPESHIS
BA(Hon's), DipArch(Hon's), RIBA, ARB, ETEK

STRUCTURAL ENGINEER:

BUILDING SERVICES ENGINEER:

QUANTITY SURVEYOR:

DRAWING TITLE: PROPOSED PLANS, SECTION
and ELEVATIONS

PROJECT TITLE / CLIENT
CHANGE OF USE FROM SINGLE FAMILY DWELLING (C3)
TO HMO (C4) FOR 5 PERSONS - AT 2 SADNFORD
AVENUE, WOOD GREEN, LONDON N22 5EH

CLIENTS:
ELENI CHRISTODOULIDES, Mrs

Job No:

DRAWING NO: 201

CI/SFB: 10=1

REVISION: SUFFIX

Scale: 1:50

DATE: 10.08.2023

DRAWN: CAROLYN C. CHECKED: M.HAPESHIS