




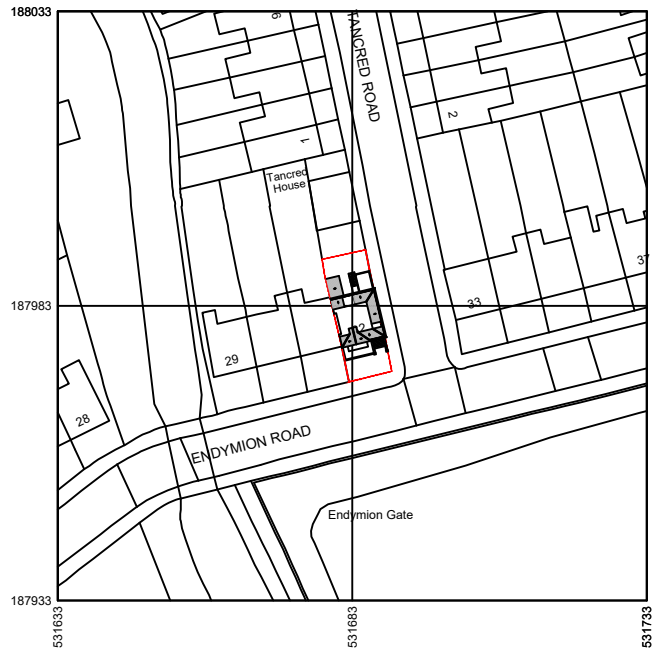

EXISTING SITE PLAN  
SCALE 1:1250 @ A4

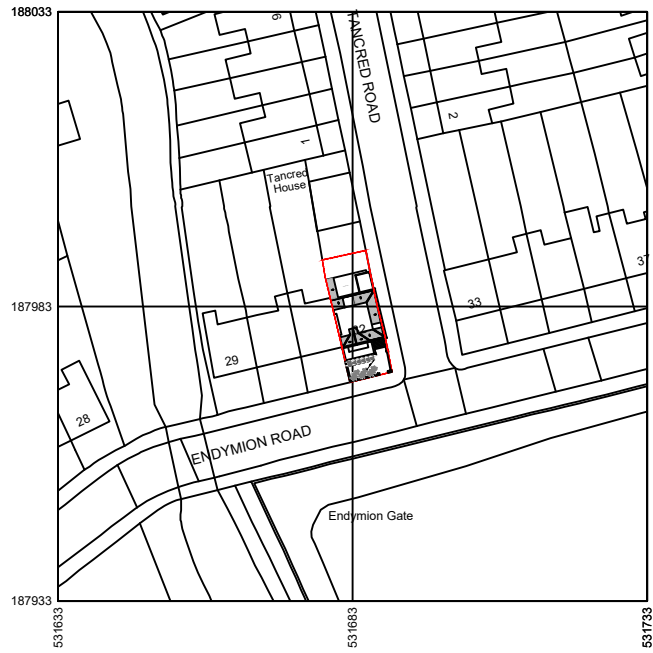


PROPOSED SITE PLAN  
SCALE 1:1250 @ A4

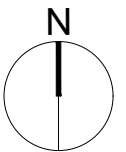


17-21 GEORGE STREET  
CROYDON, SURREY  
CR0 1LA


WWW.SHORPLANS.COM  
ADMIN@SHORPLANS.COM  
020 38806164

 


**NOTES:**  
SHORPLANS architects  
Figured dimensions only are to be used. All dimensions to be checked on site. Differences between drawings and between drawings and specification or bills of quantities to be reported to SHORPLANS architects.  
The copyright of the drawing and designs remains SHORPLANS architects. All copies are only for information about the application, they may not be used for any other purpose without the express written permission of SHORPLANS architects.

 


| DRAWING NO   | DATE         | DRAWING                                        | PROJECT          |
|--------------|--------------|------------------------------------------------|------------------|
| 32-000       | 25.07.2023   | PLANNING<br>EXISTING AND PROPOSED<br>SITE PLAN | 32 ENDYMION ROAD |
| <b>DRAWN</b> | <b>SCALE</b> |                                                |                  |
| MS           | 1:1250 @ A4  |                                                |                  |

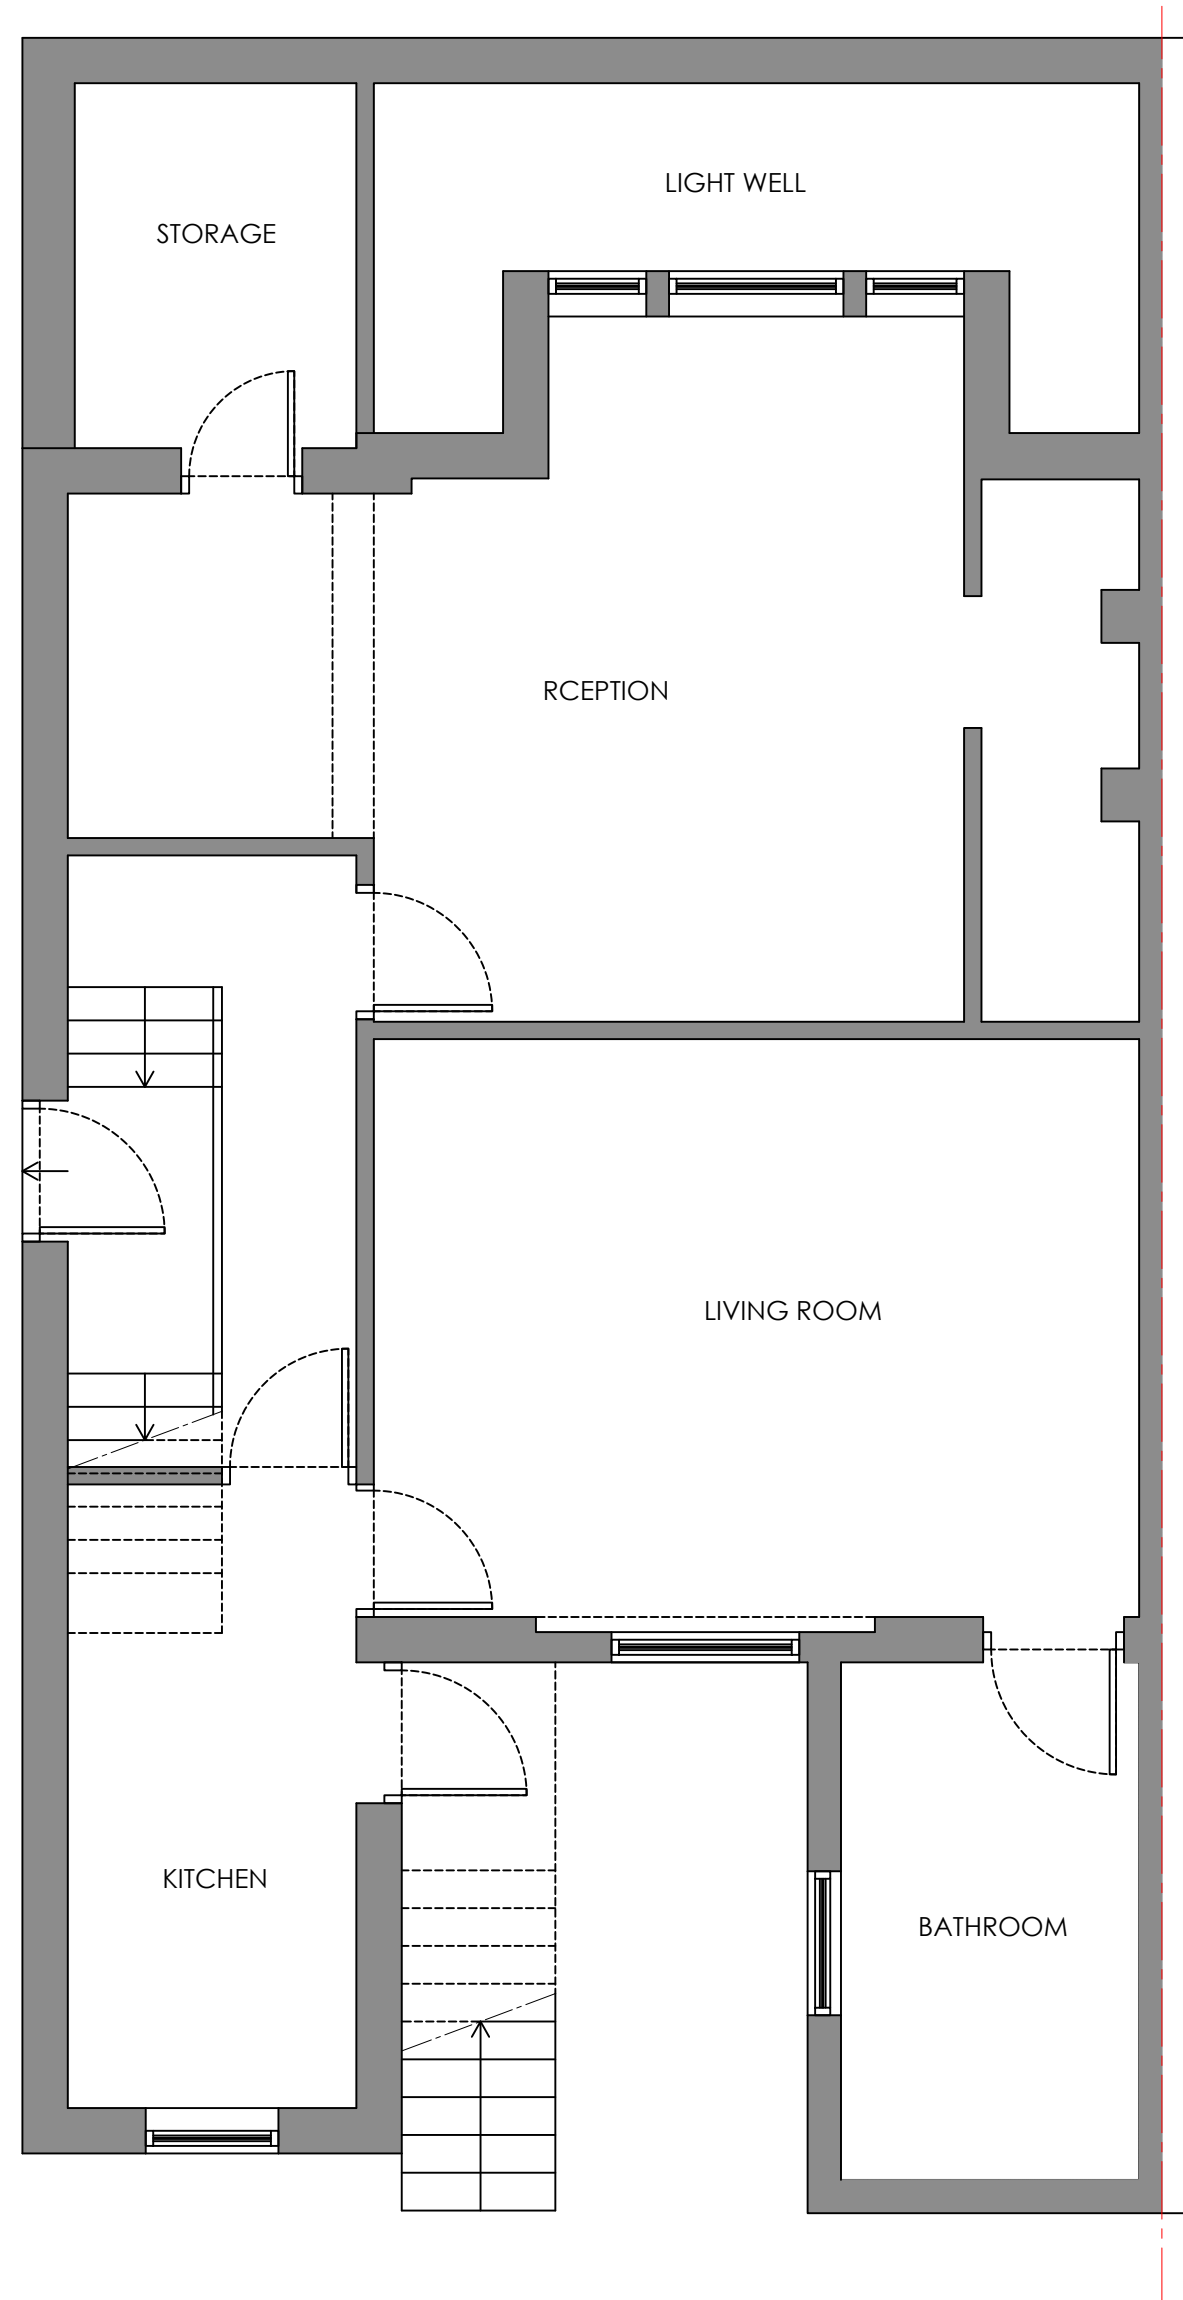


EXISTING GROUND FLOOR PLAN

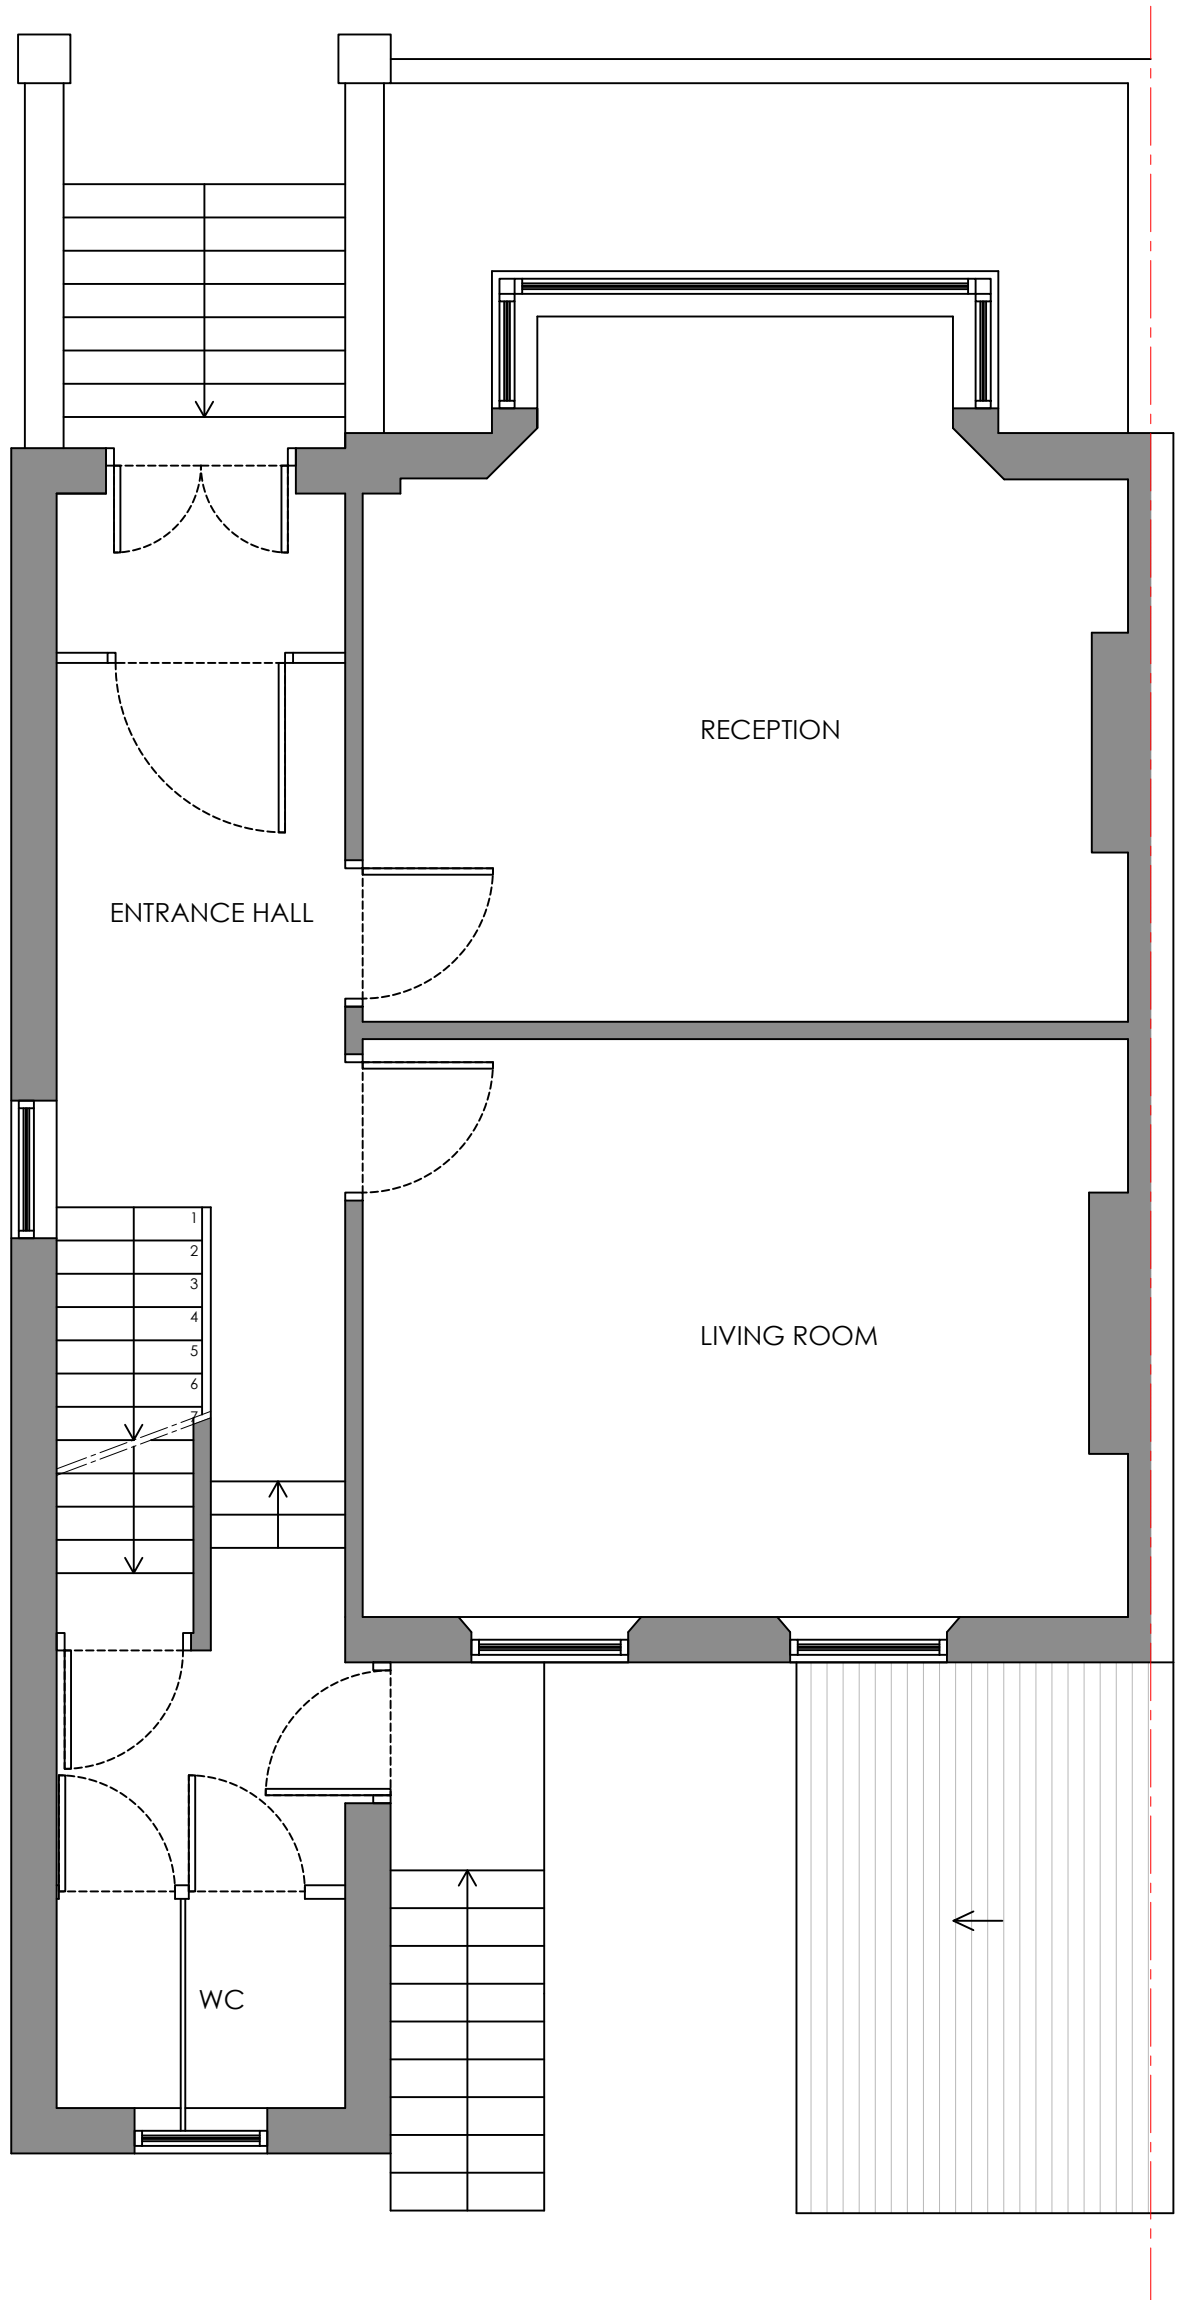

EXISTING FIRST FLOOR PLAN

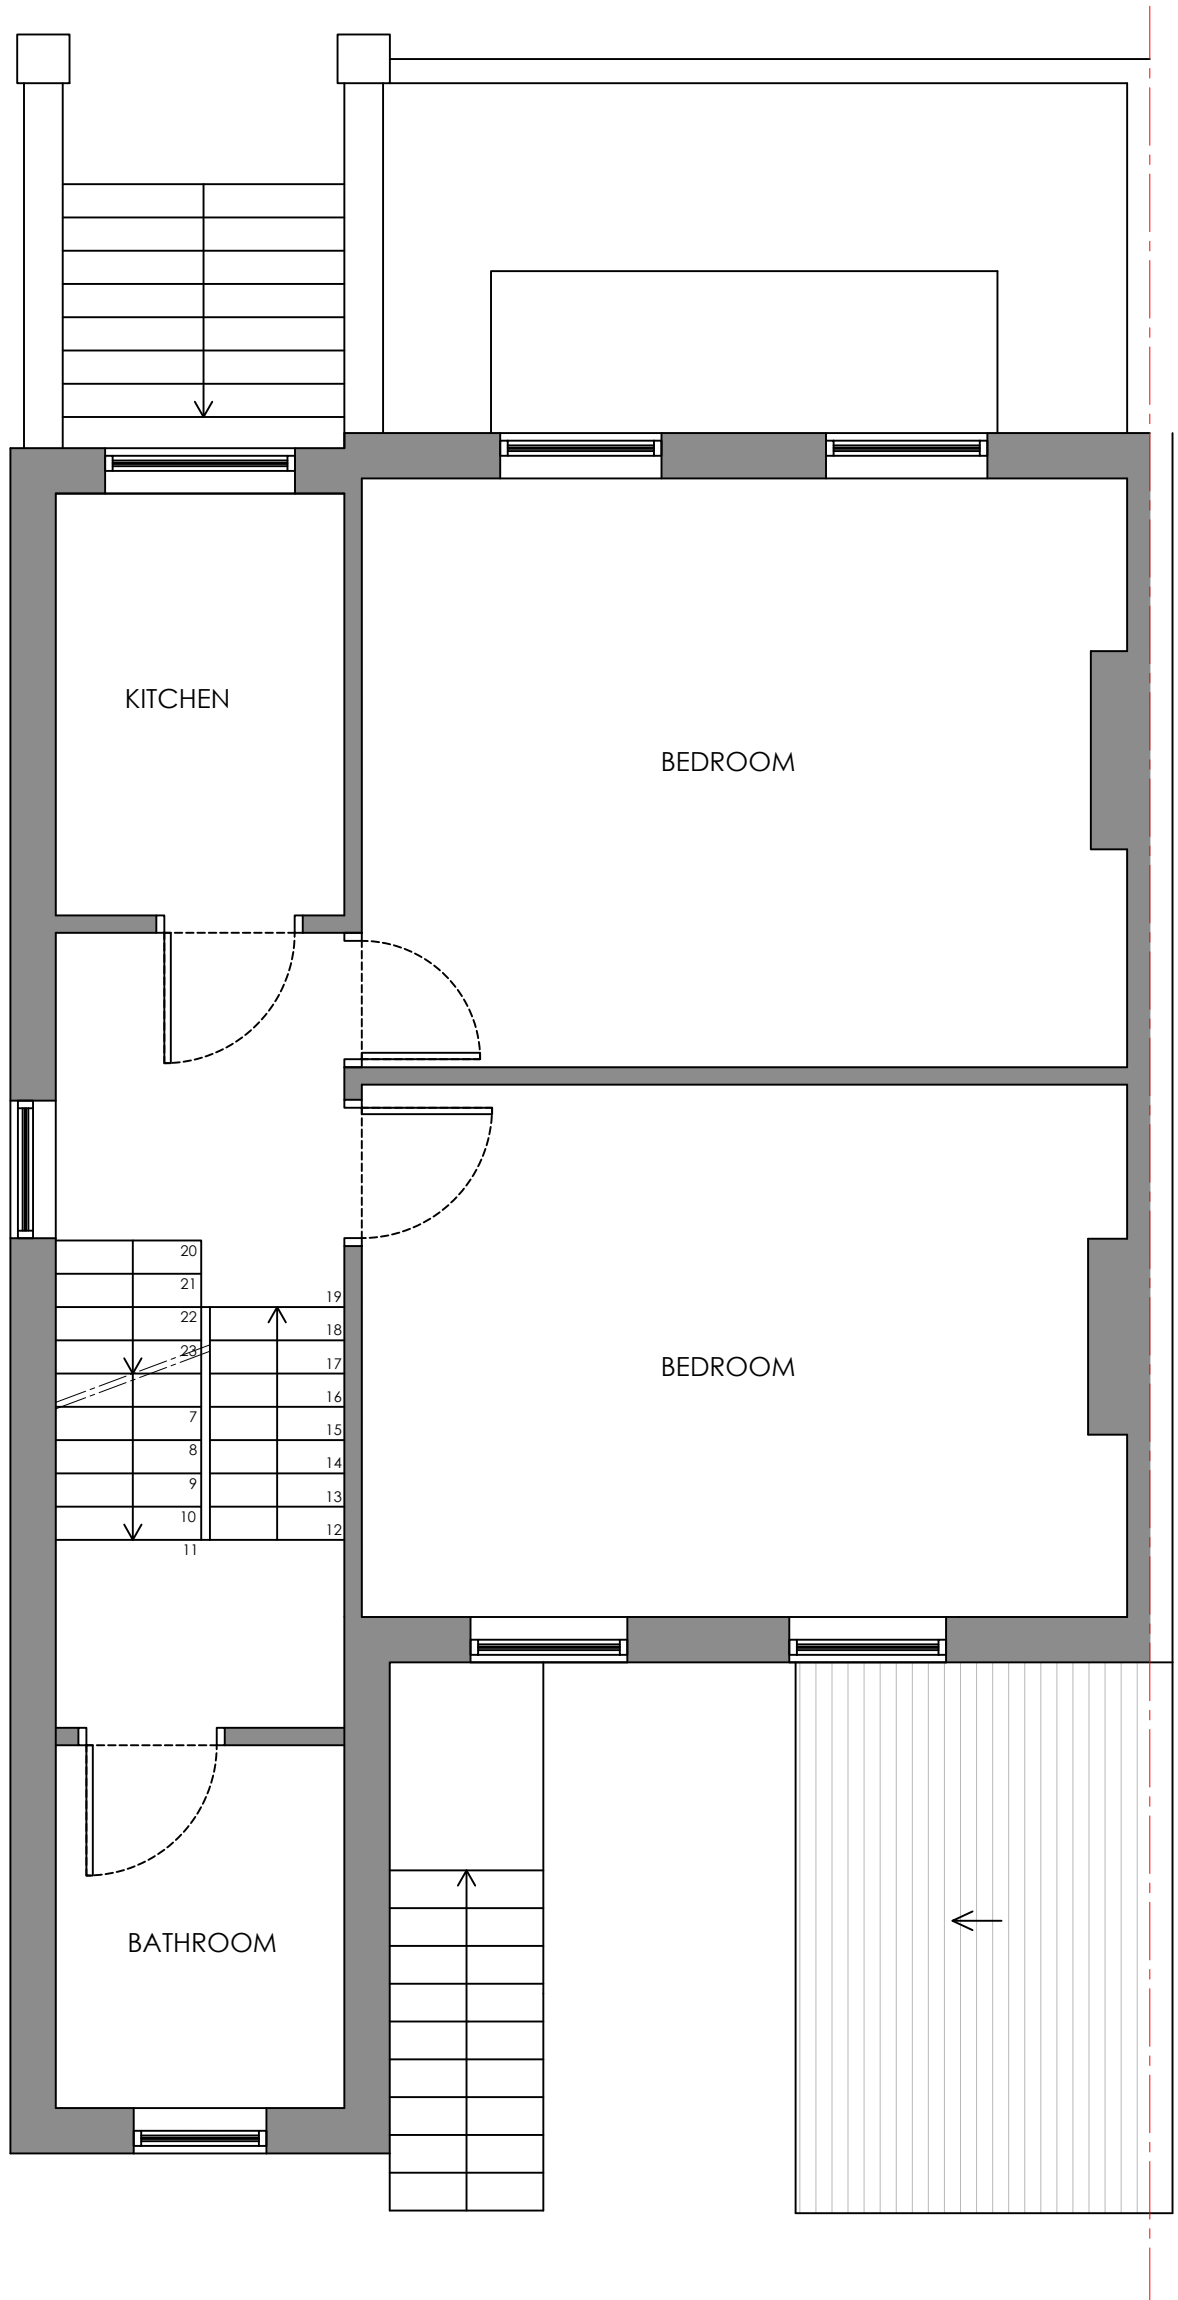


EXISTING SECOND FLOOR PLAN

 


01 EXISTING PLANS  
SCALE 1:50 @ A1


| DRAWING NO | DATE      | DRAWING                    | PROJECT          |
|------------|-----------|----------------------------|------------------|
| 32-001     | 25.07.23  | PLANNING<br>EXISTING PLANS | 32 ENDYMION ROAD |
| DRAWN      | SCALE     |                            |                  |
| MS         | 1:50 @ A1 |                            |                  |

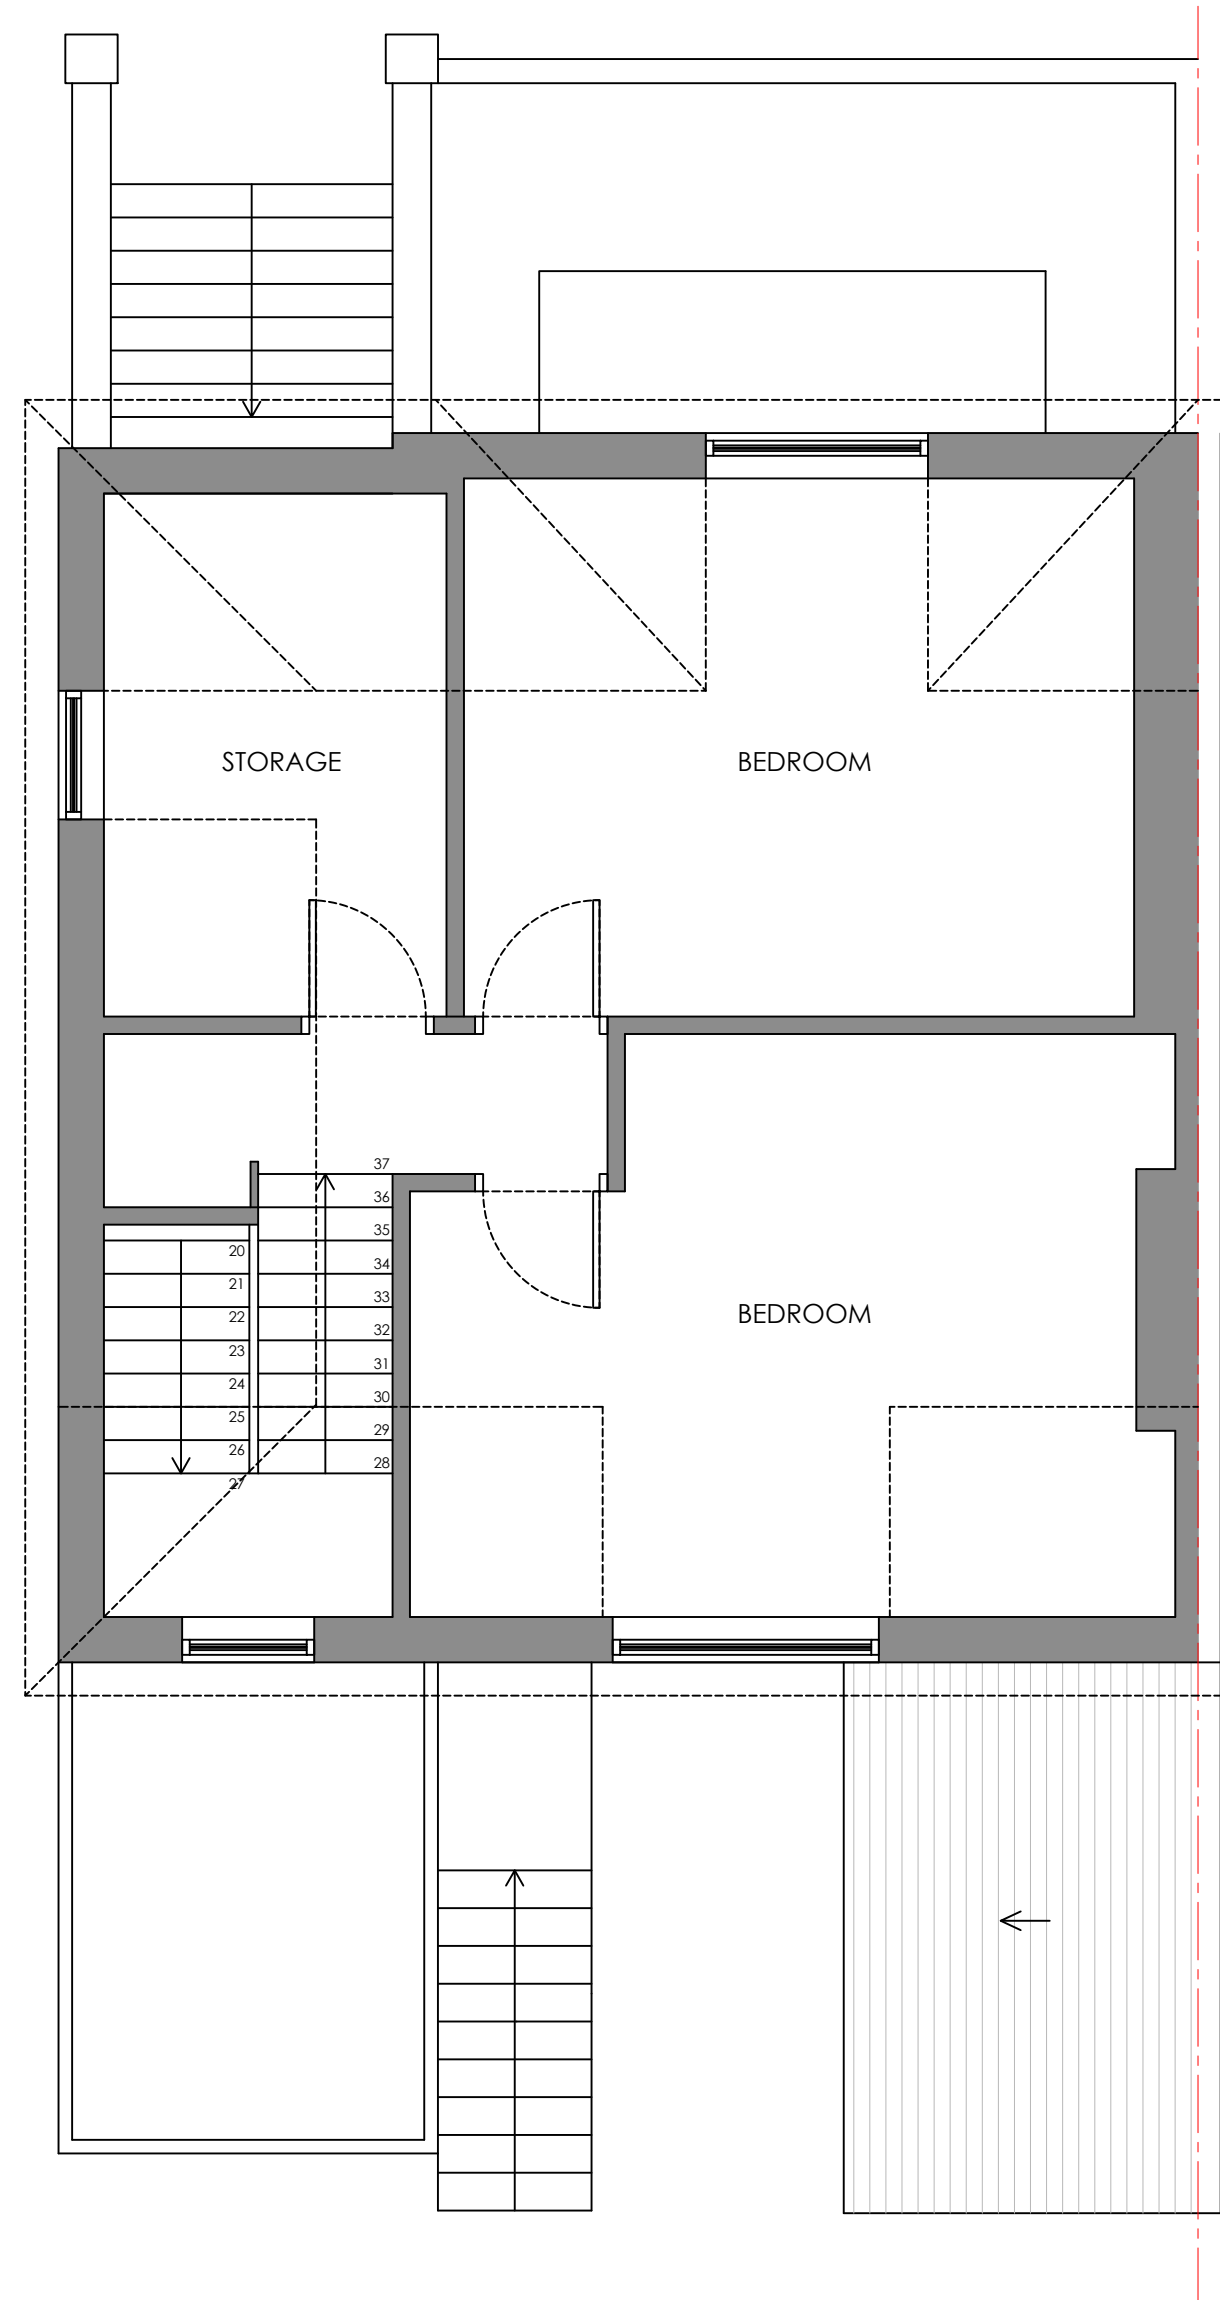

EXISTING LOFT FLOOR PLAN

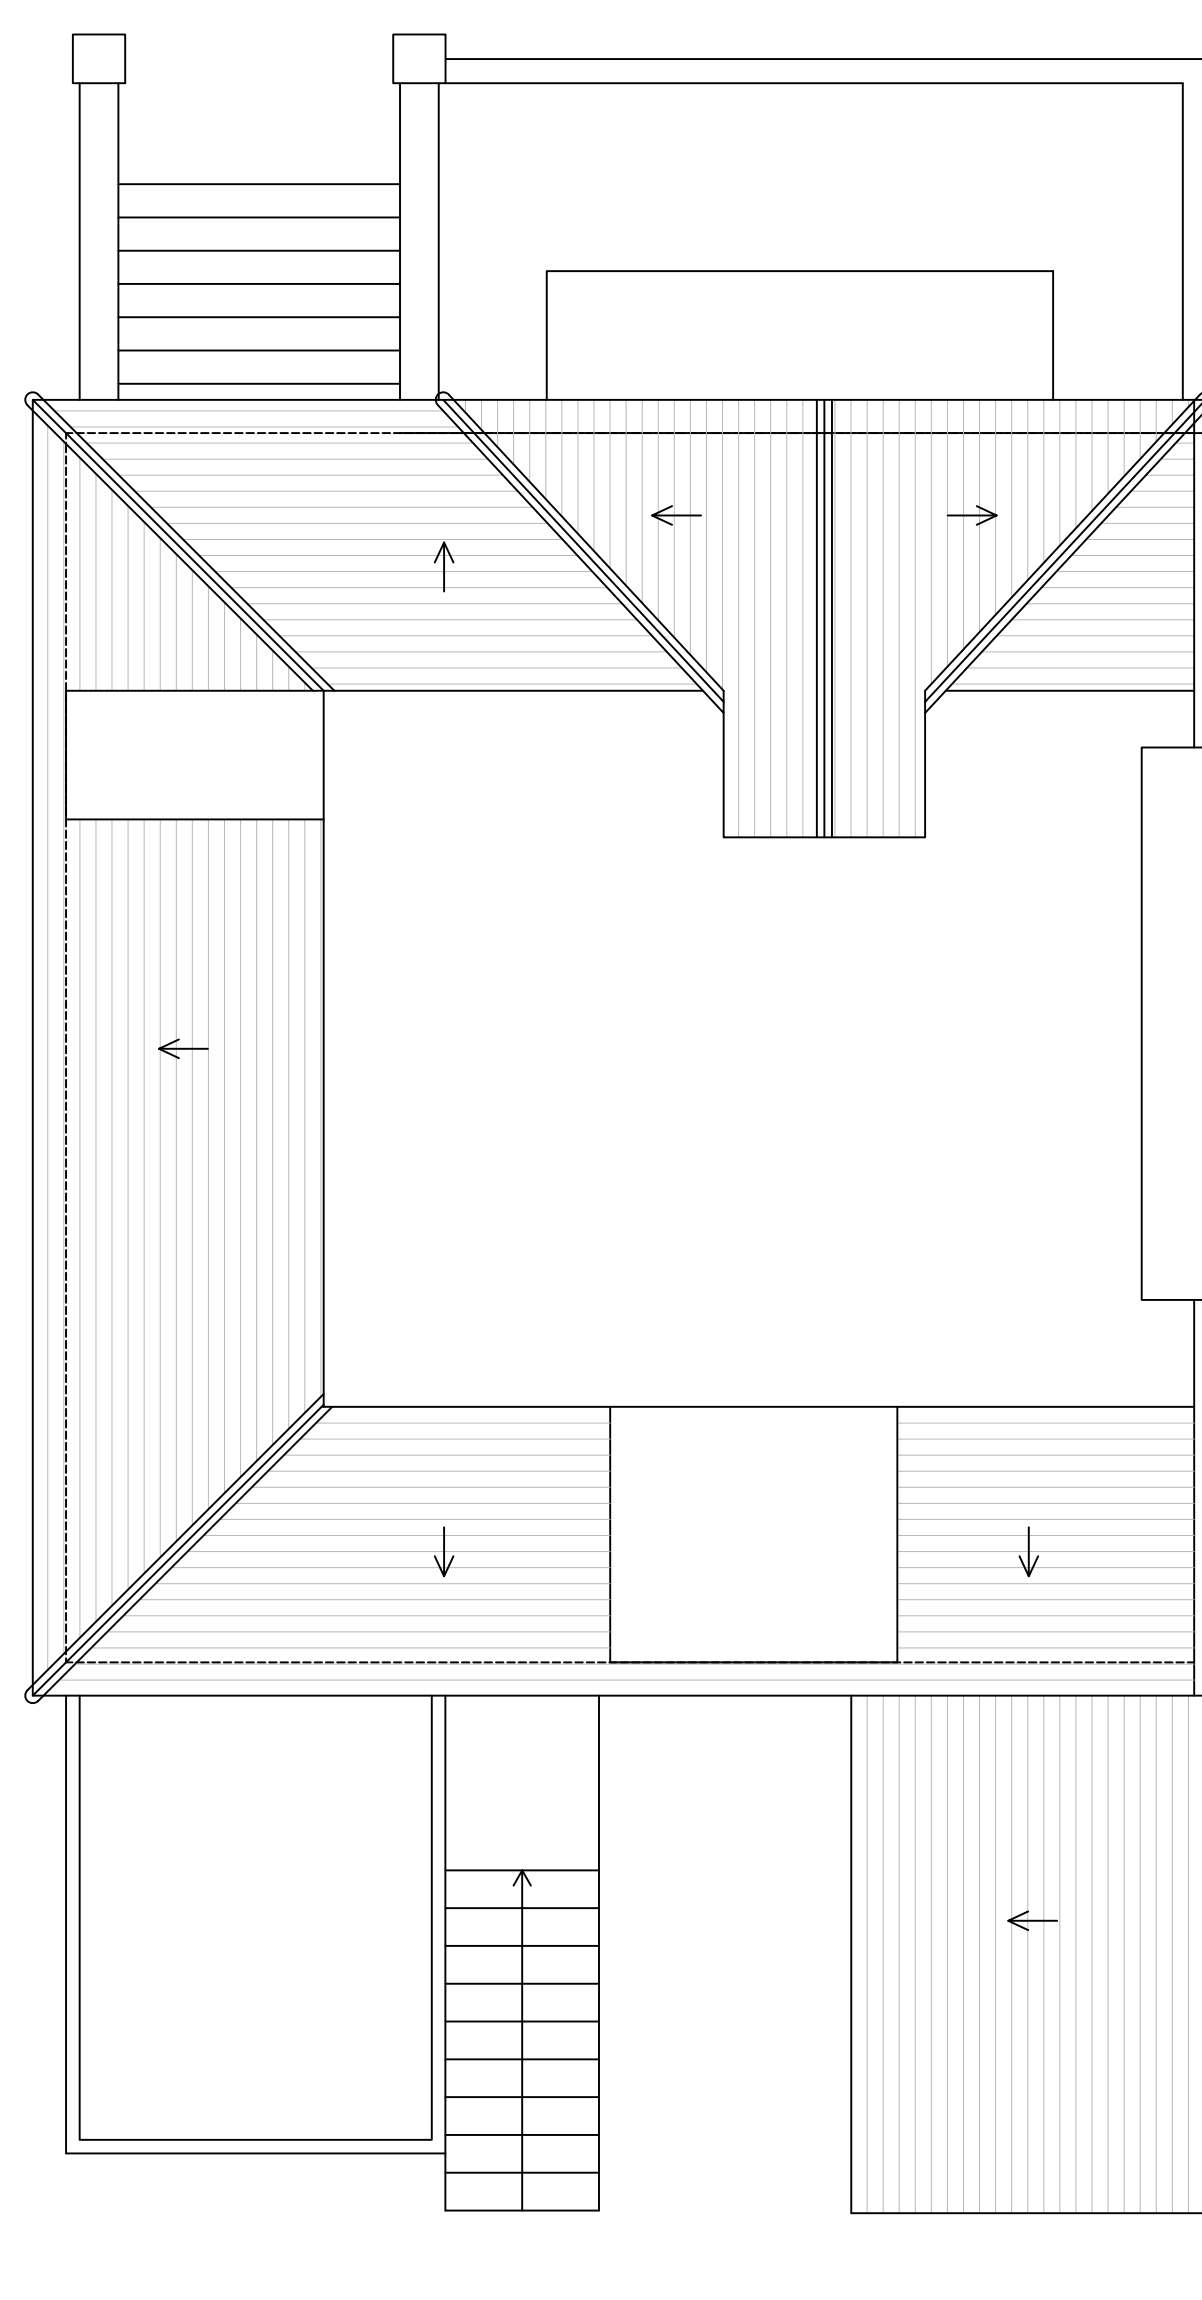

EXISTING ROOF PLAN

 

02 EXISTING PLANS  
SCALE 1:50 @ A1


| DRAWING NO | DATE      | DRAWING                    | PROJECT          |
|------------|-----------|----------------------------|------------------|
| 32-002     | 25.07.23  | PLANNING<br>EXISTING PLANS | 32 ENDYMION ROAD |
| DRAWN      | SCALE     |                            |                  |
| MS         | 1:50 @ A1 |                            |                  |



EXISTING FRONT ELEVATION



EXISTING LEFT SIDE ELEVATION

 

03 EXISTING ELEVATIONS  
SCALE 1:50 @ A1


| DRAWING NO | DATE      | DRAWING                         | PROJECT          |
|------------|-----------|---------------------------------|------------------|
| 32-003     | 25.07.23  | PLANNING<br>EXISTING ELEVATIONS | 32 ENDYMION ROAD |
| DRAWN      | SCALE     |                                 |                  |
| MS         | 1:50 @ A1 |                                 |                  |



EXISTING REAR ELEVATION




EXISTING RIGHT SIDE ELEVATION

 


04 EXISTING ELEVATIONS  
SCALE 1:50 @ A1


| DRAWING NO | DATE      | DRAWING                         | PROJECT          |
|------------|-----------|---------------------------------|------------------|
| 32-004     | 25.07.23  | PLANNING<br>EXISTING ELEVATIONS | 32 ENDYMION ROAD |
| DRAWN      | SCALE     |                                 |                  |
| MS         | 1:50 @ A1 |                                 |                  |

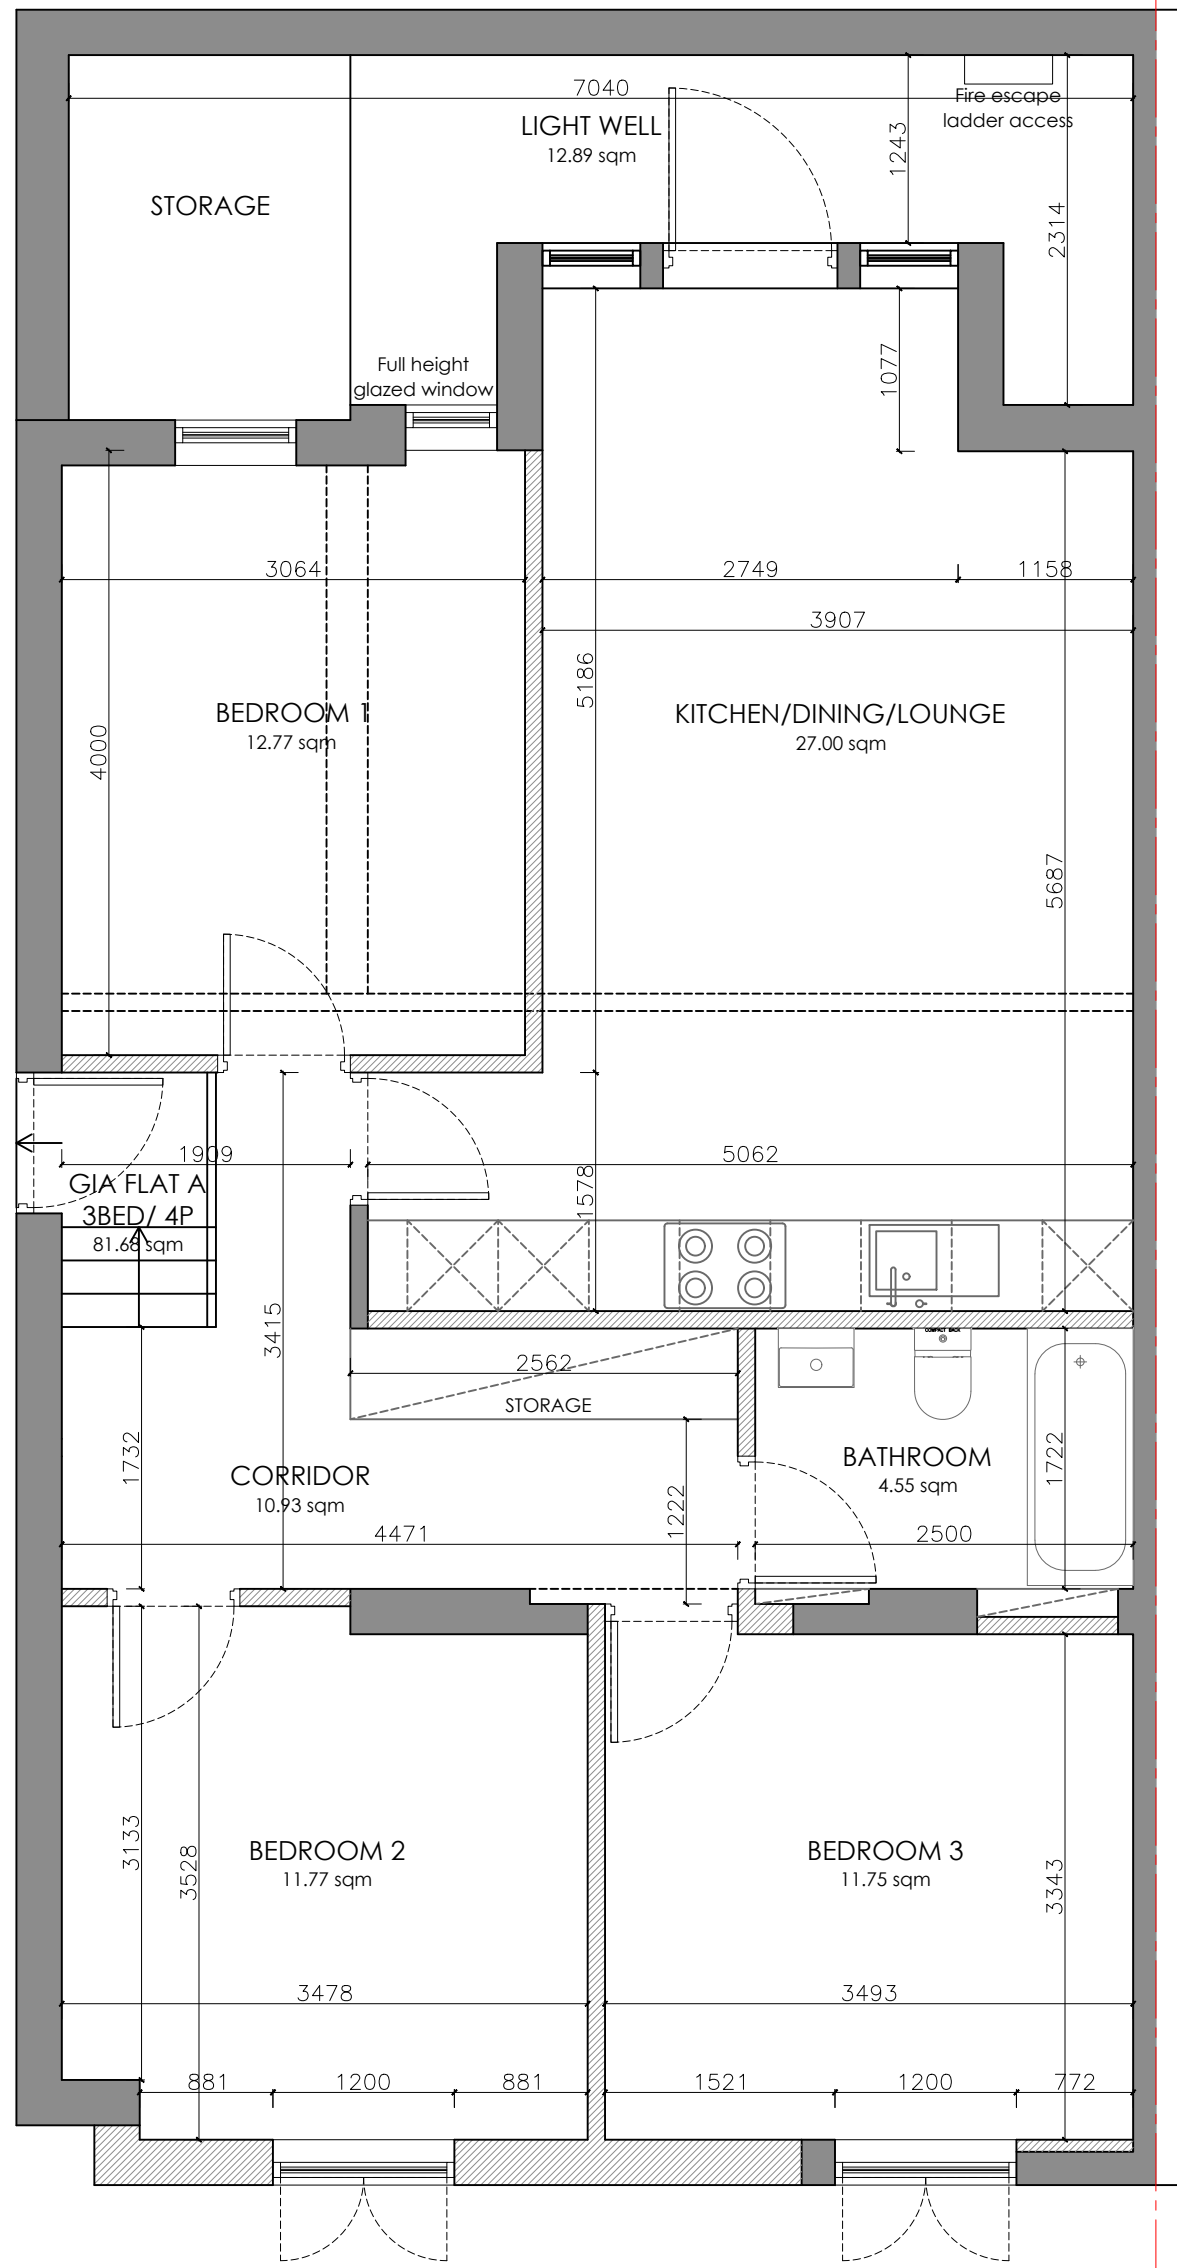




PROPOSED GROUND FLOOR PLAN

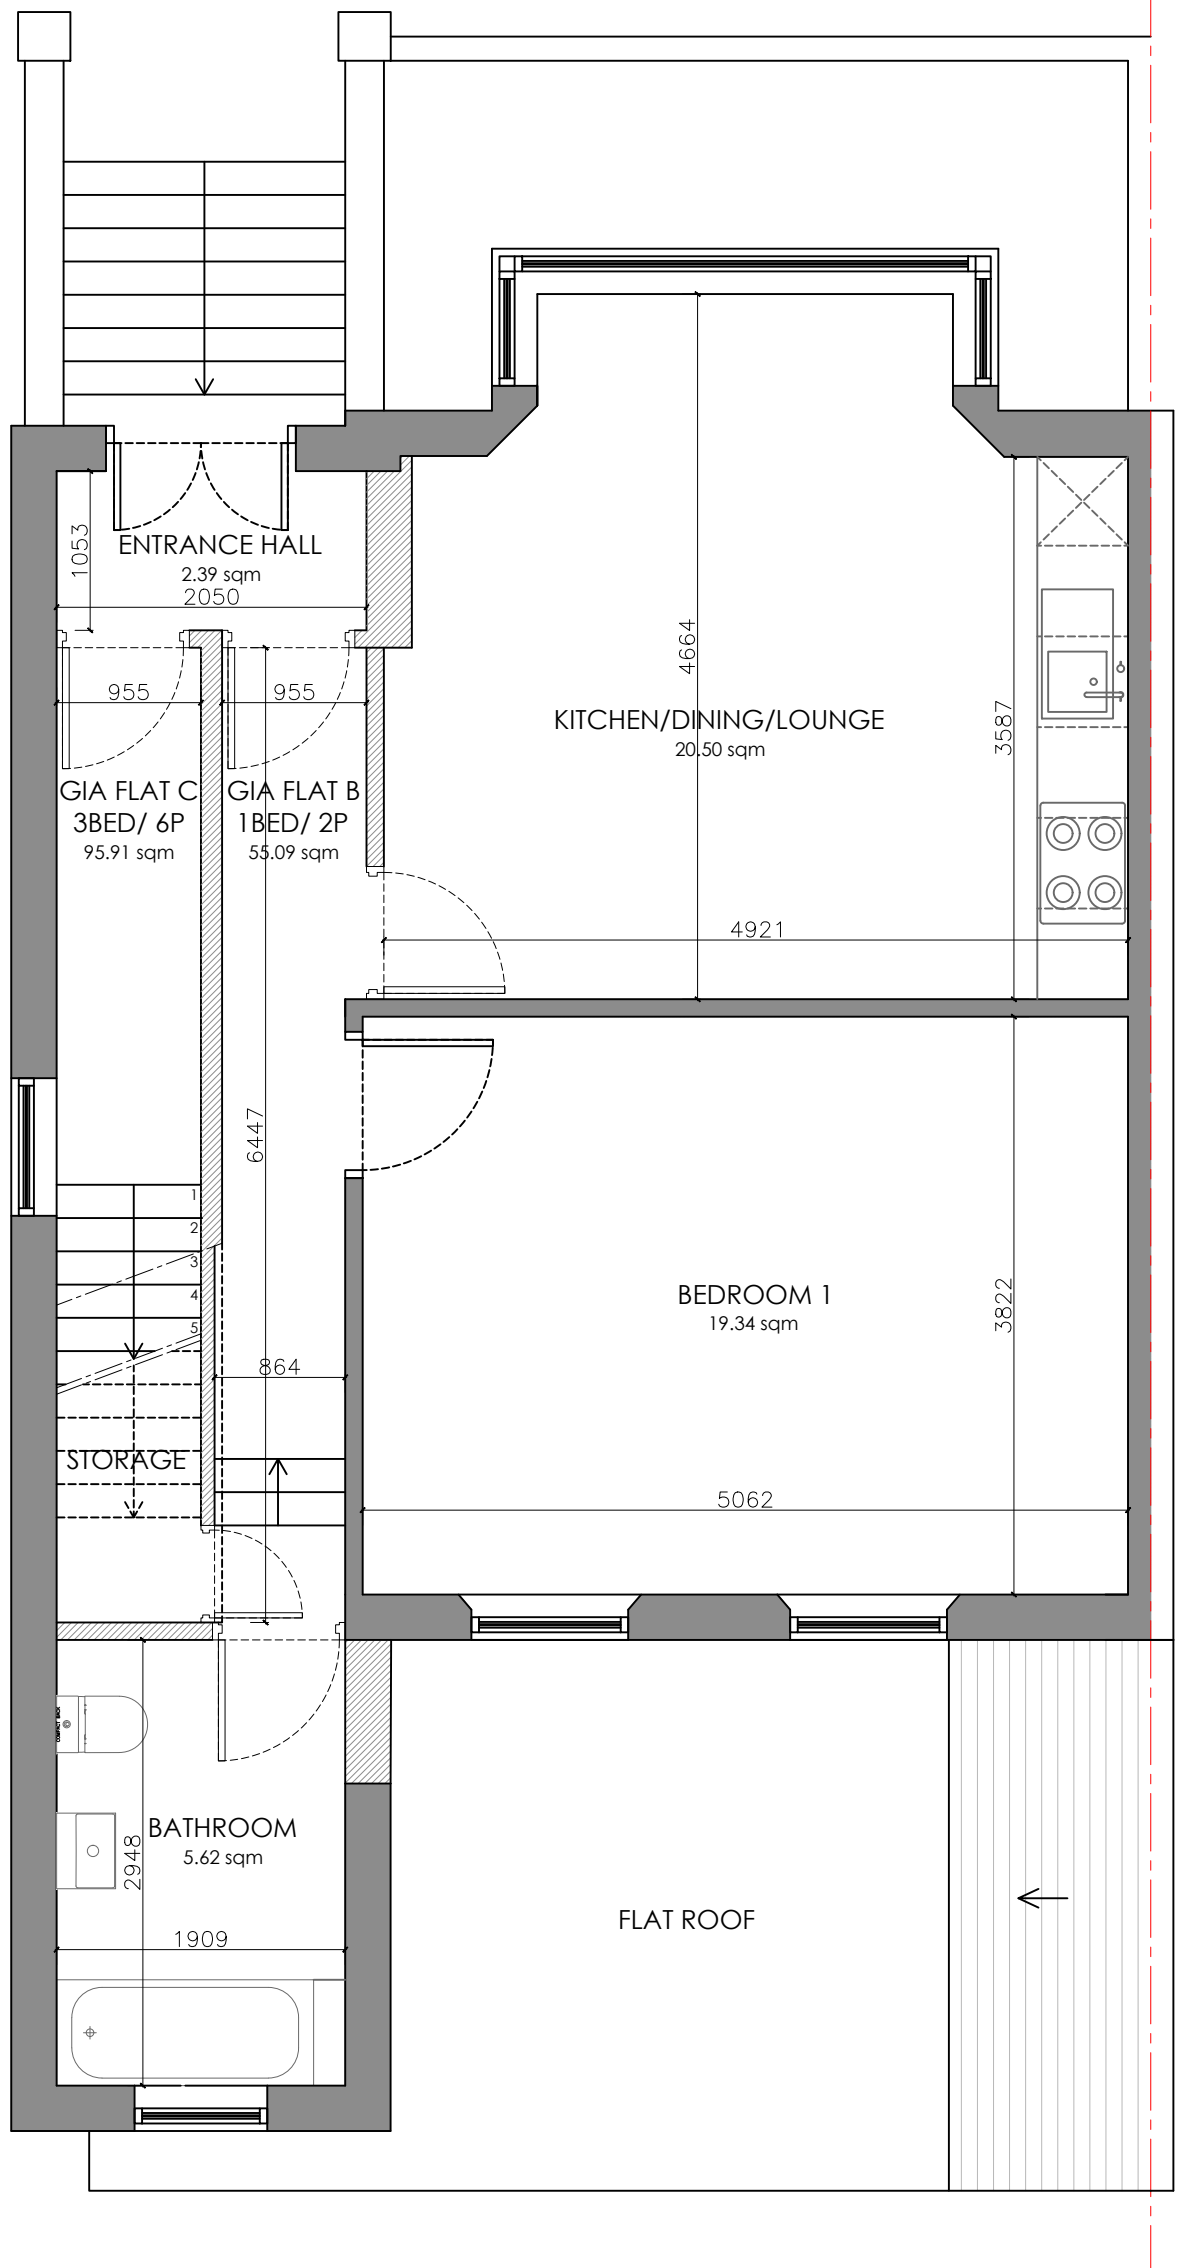

PROPOSED FIRST FLOOR PLAN

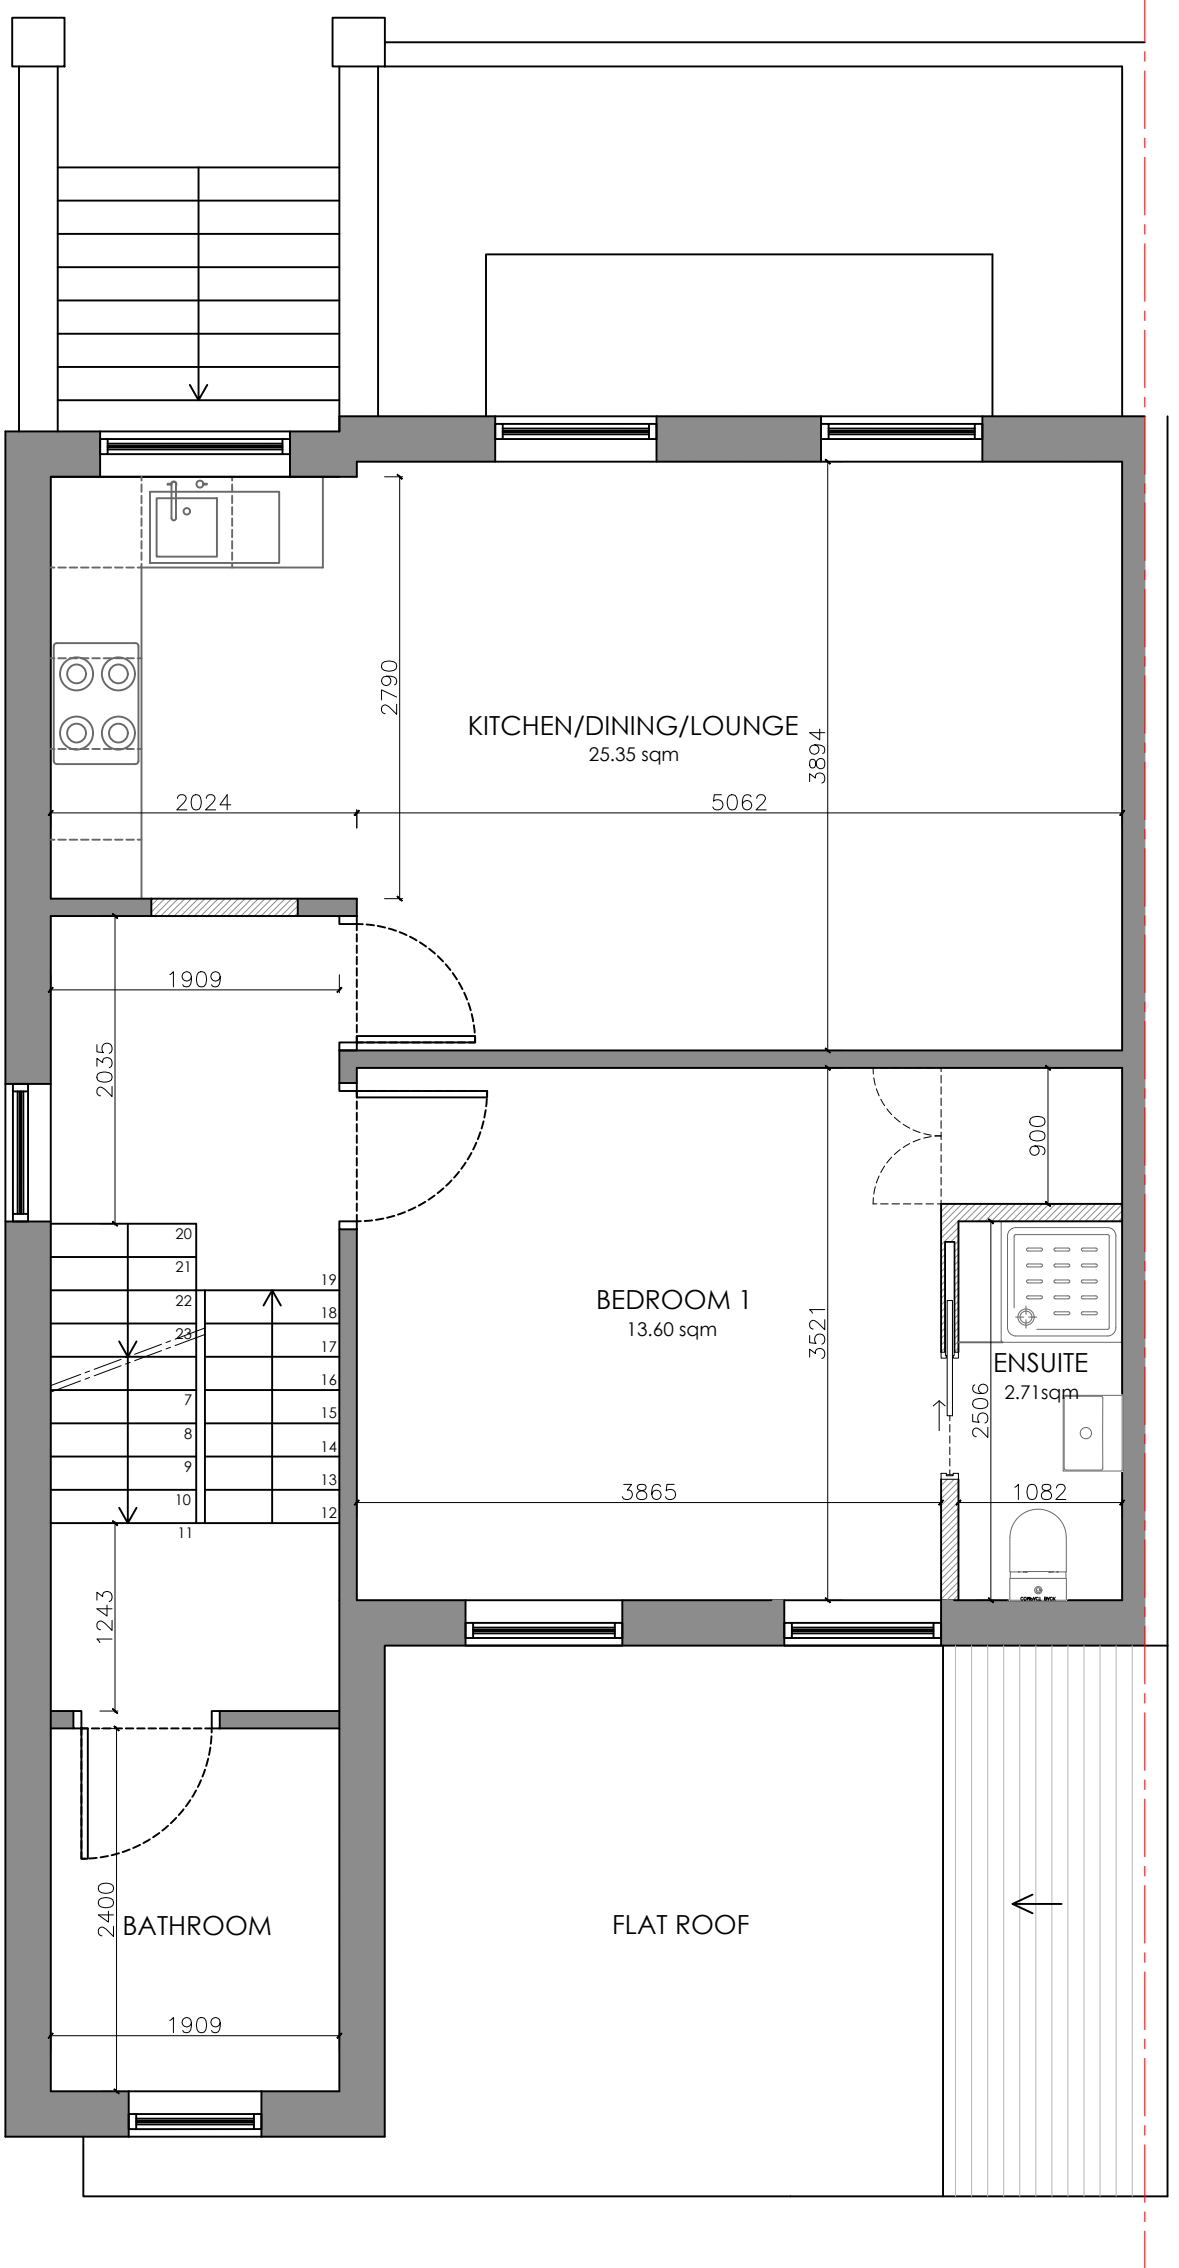

PROPOSED SECOND FLOOR PLAN

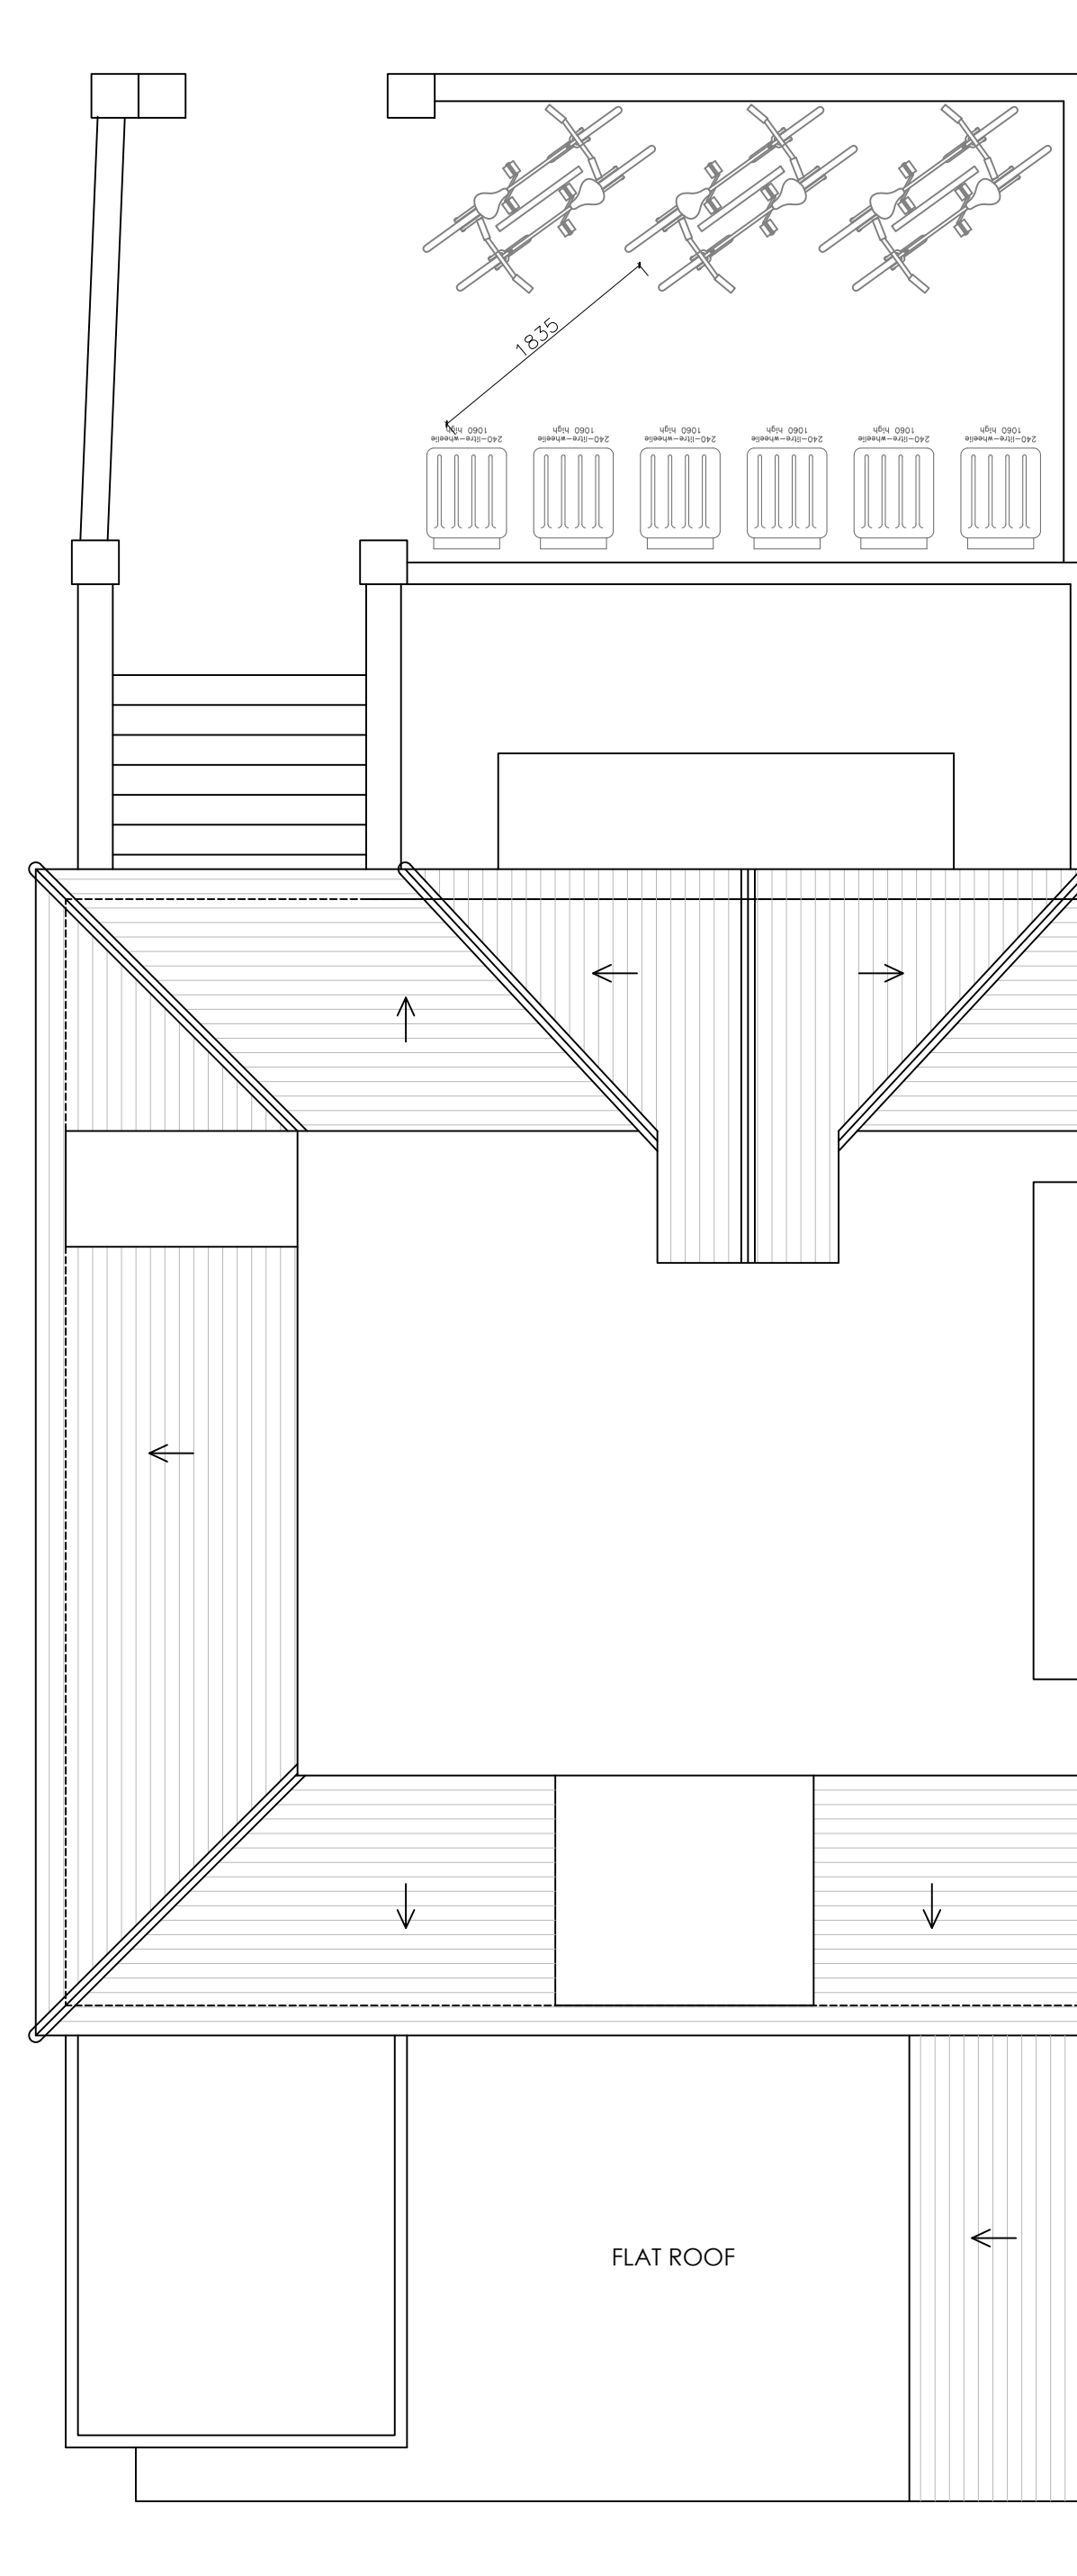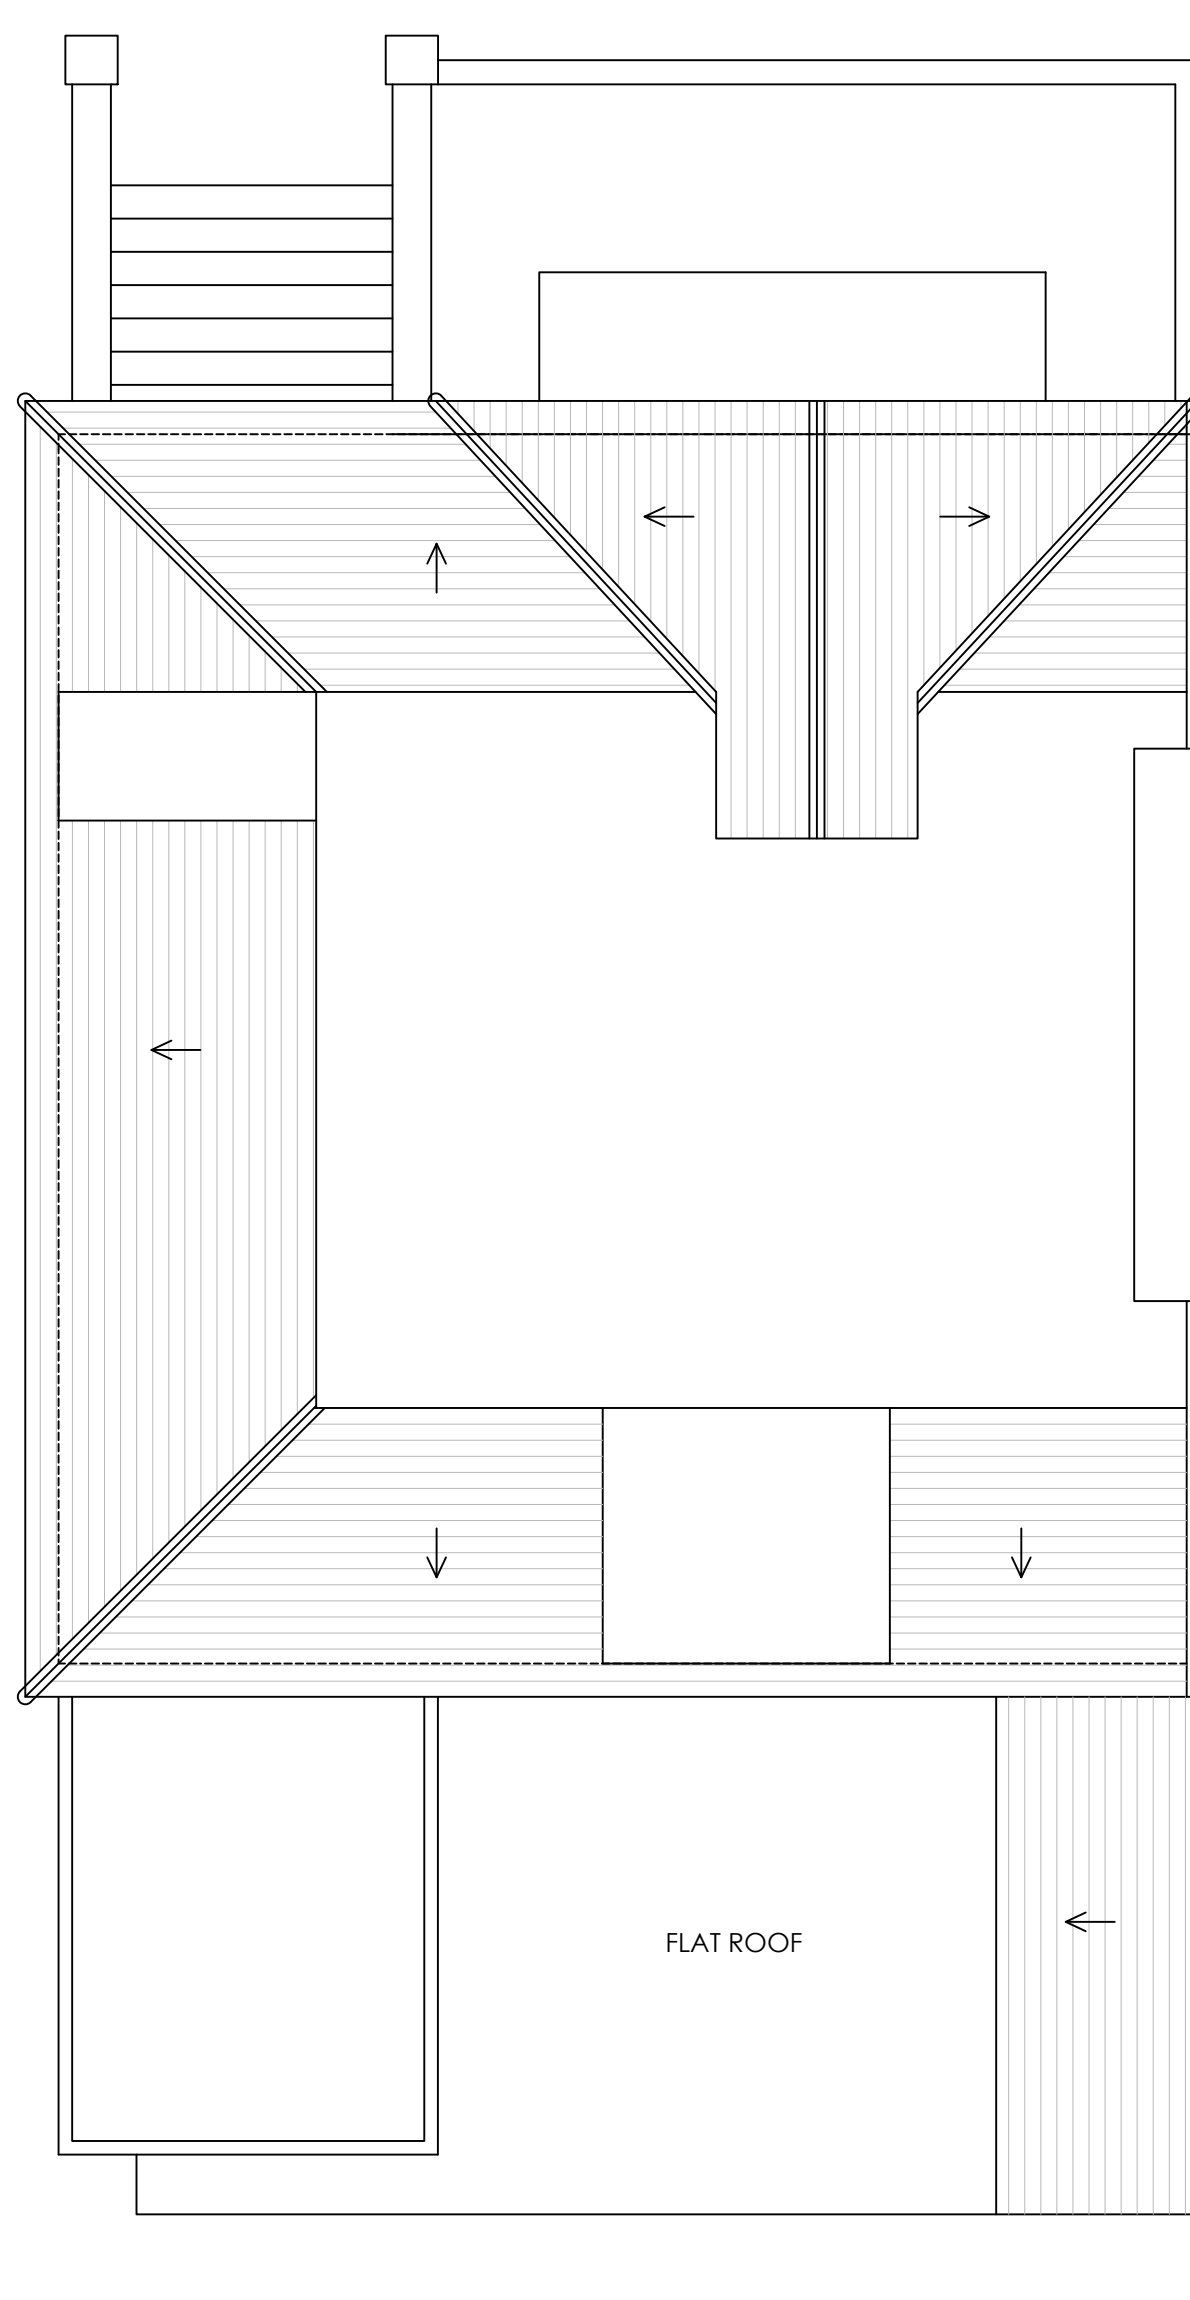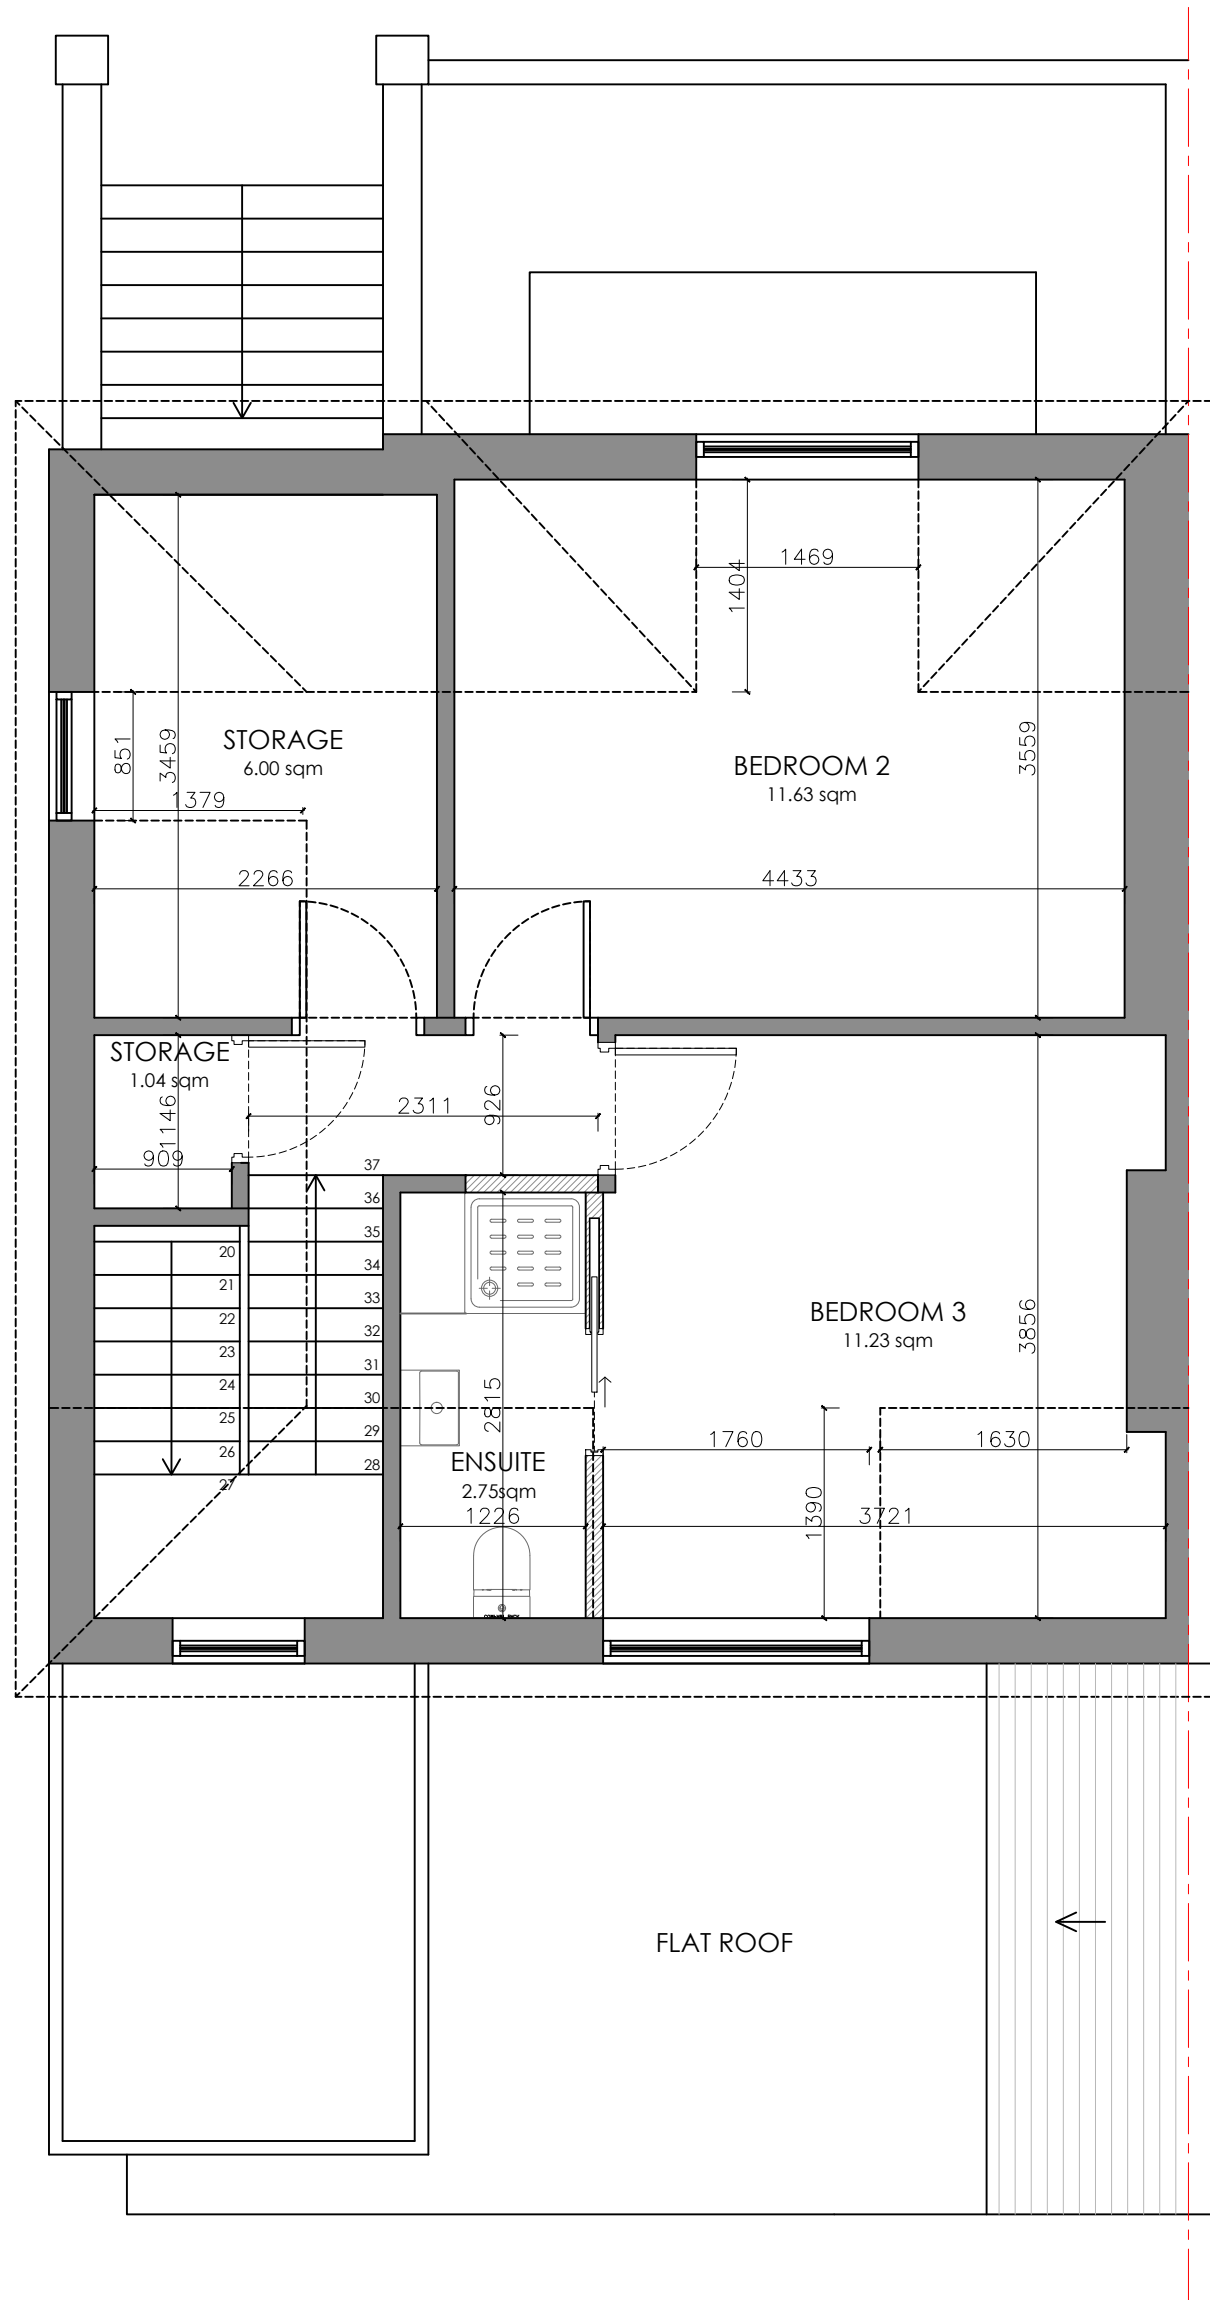

06 PROPOSED PLANS  
SCALE 1:50 @ A1

**NOTES:**

SHORPLANS architects

Figured dimensions only are to be used. All dimensions to be checked on site. Differences between drawings and between drawings and specification or bills of quantities to be reported to SHORPLANS architects.


The copyright of the drawing and designs remains SHORPLANS architects.  
All copies are only for information about the application, they may not be used for any other purpose without the express written permission of SHORPLANS architects.

| DRAWING NO | DATE      | DRAWING                    | PROJECT          |
|------------|-----------|----------------------------|------------------|
| 32-006     | 25.07.23  | PLANNING<br>PROPOSED PLANS | 32 ENDYMION ROAD |
| DRAWN      | SCALE     |                            |                  |
| MS         | 1:50 @ A1 |                            |                  |


0 2.5m 5m  
1:50



PROPOSED FRONT ELEVATION

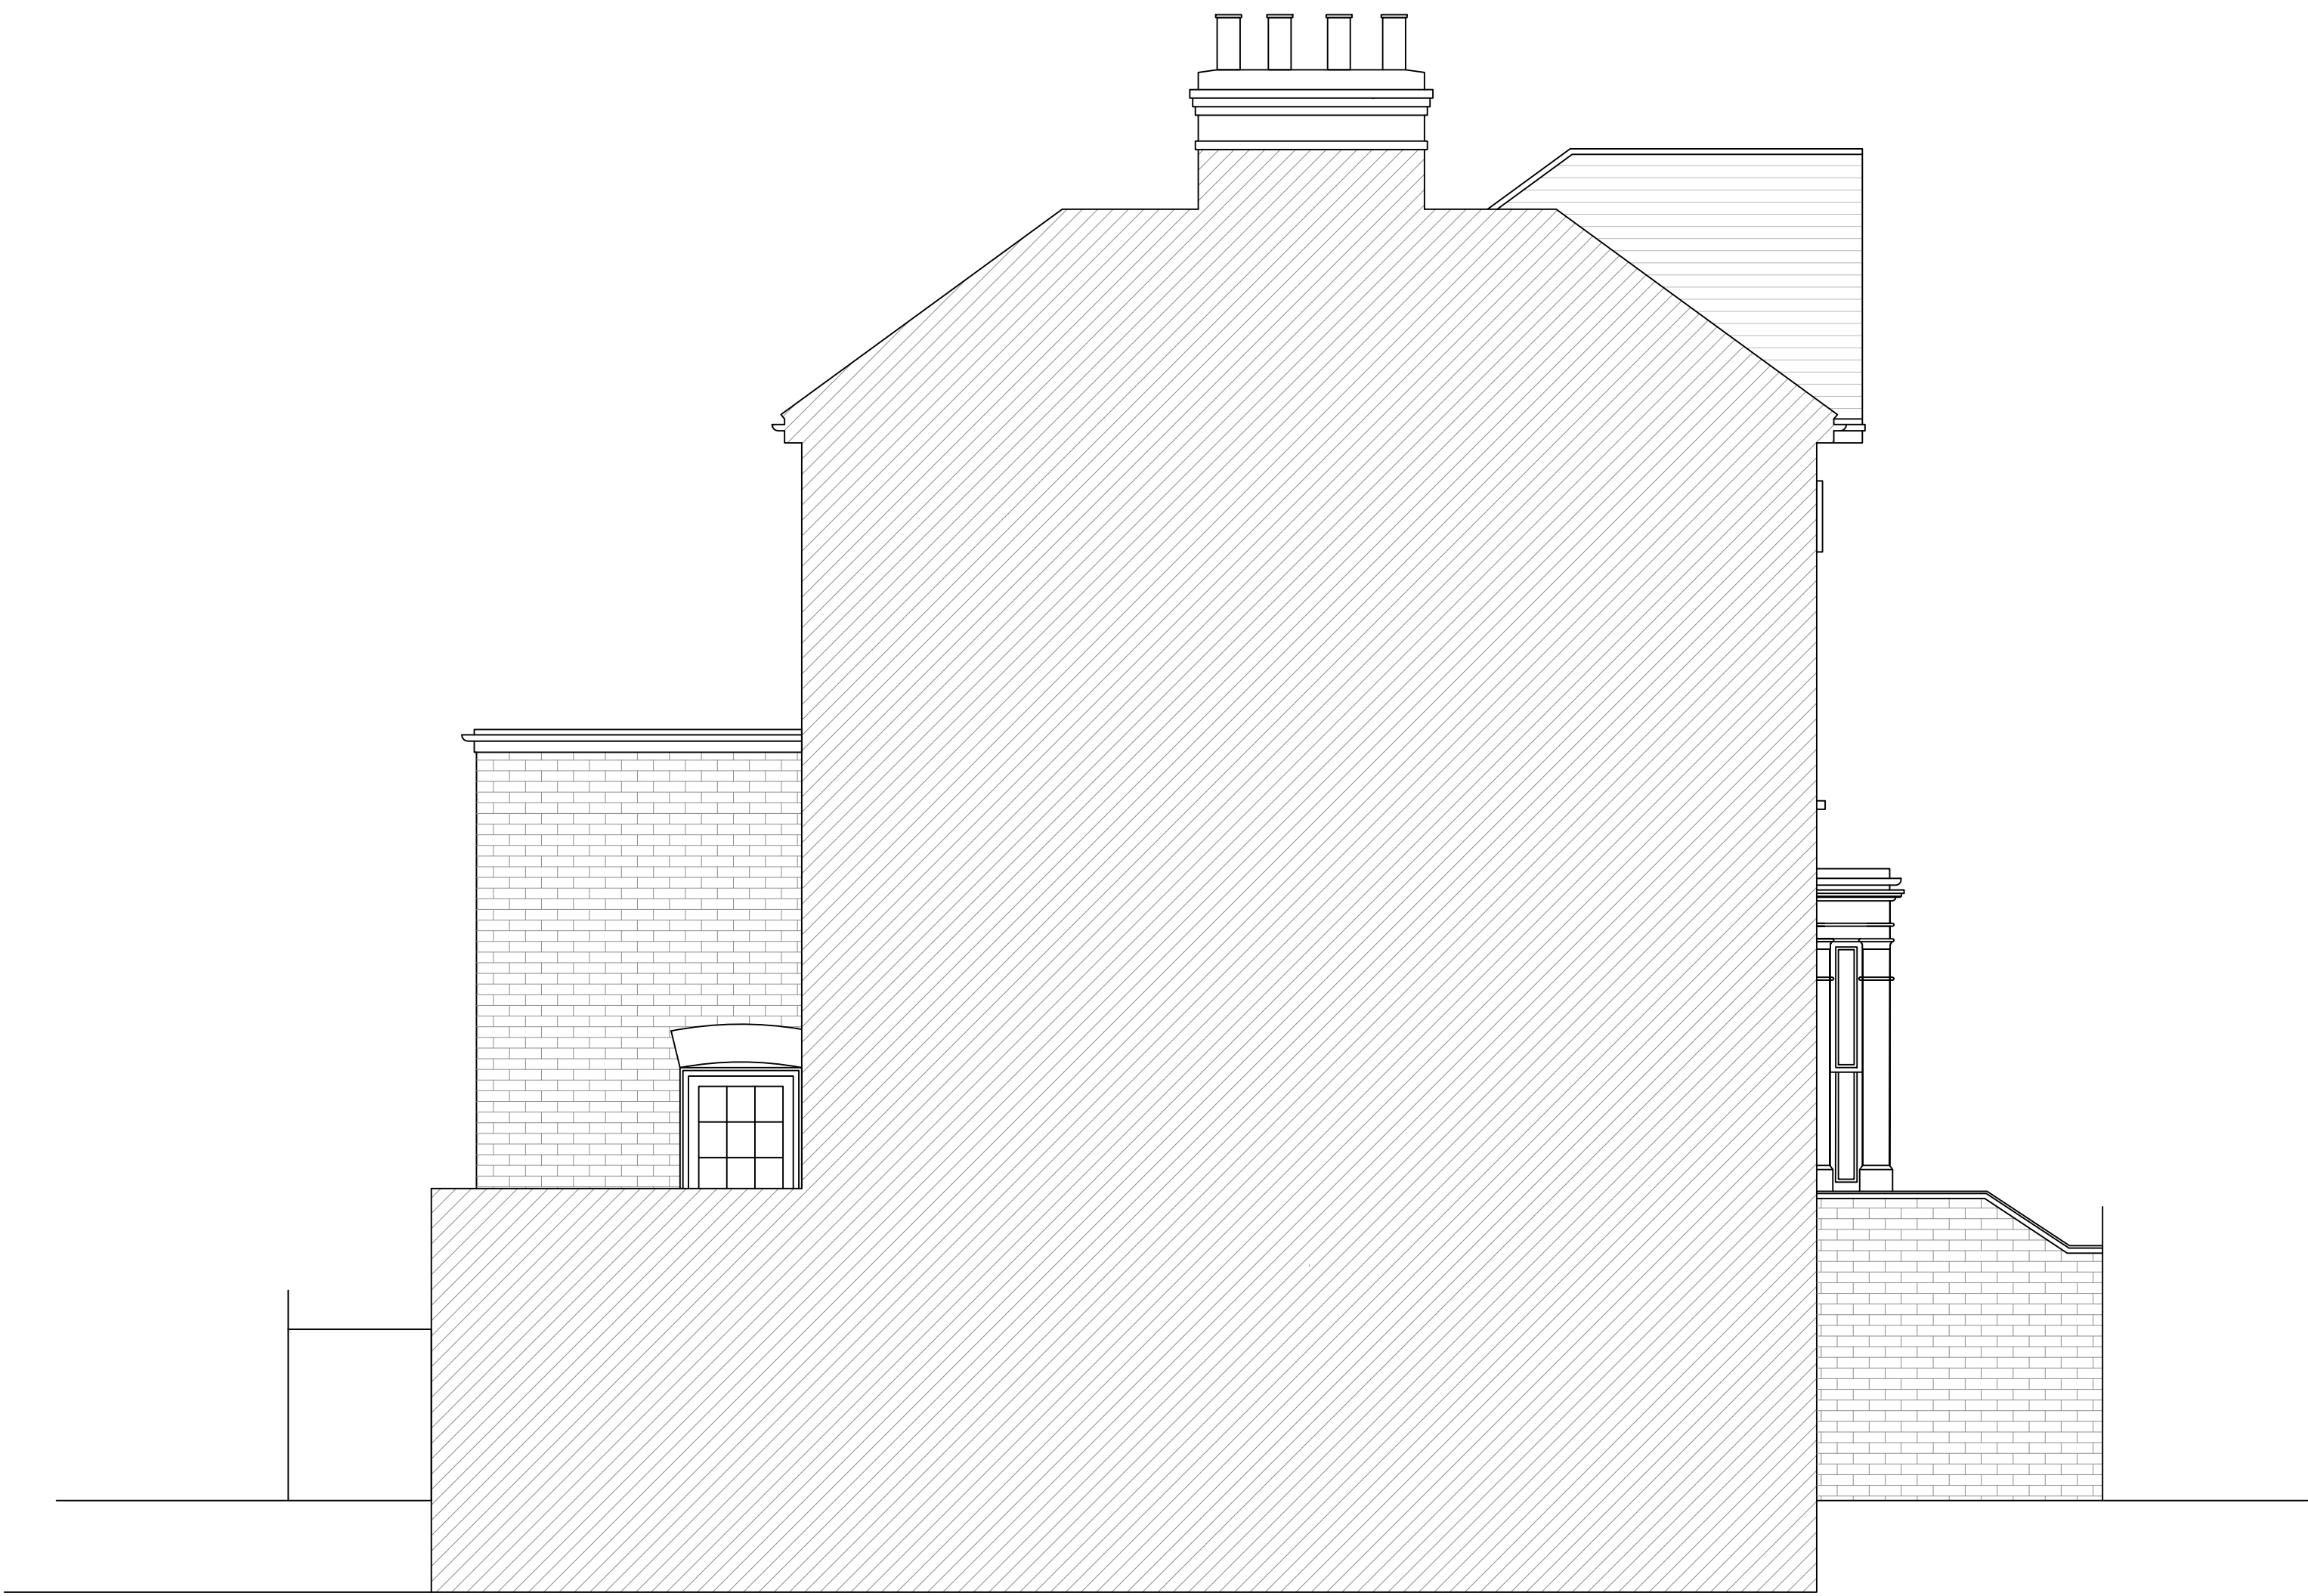

PROPOSED LEFT SIDE ELEVATION

 

07 PROPOSED ELEVATIONS  
SCALE 1:50 @ A1


| DRAWING NO | DATE      | DRAWING                         | PROJECT          |
|------------|-----------|---------------------------------|------------------|
| 32-007     | 25.07.23  | PLANNING<br>PROPOSED ELEVATIONS | 32 ENDYMION ROAD |
| DRAWN      | SCALE     |                                 |                  |
| MS         | 1:50 @ A1 |                                 |                  |



PROPOSED REAR ELEVATION



PROPOSED RIGHT SIDE ELEVATION

 

08 PROPOSED ELEVATIONS  
SCALE 1:50 @ A1

| DRAWING NO | DATE      | DRAWING                         | PROJECT          |
|------------|-----------|---------------------------------|------------------|
| 32-008     | 25.07.23  | PLANNING<br>PROPOSED ELEVATIONS | 32 ENDYMION ROAD |
| DRAWN      | SCALE     |                                 |                  |
| MS         | 1:50 @ A1 |                                 |                  |