

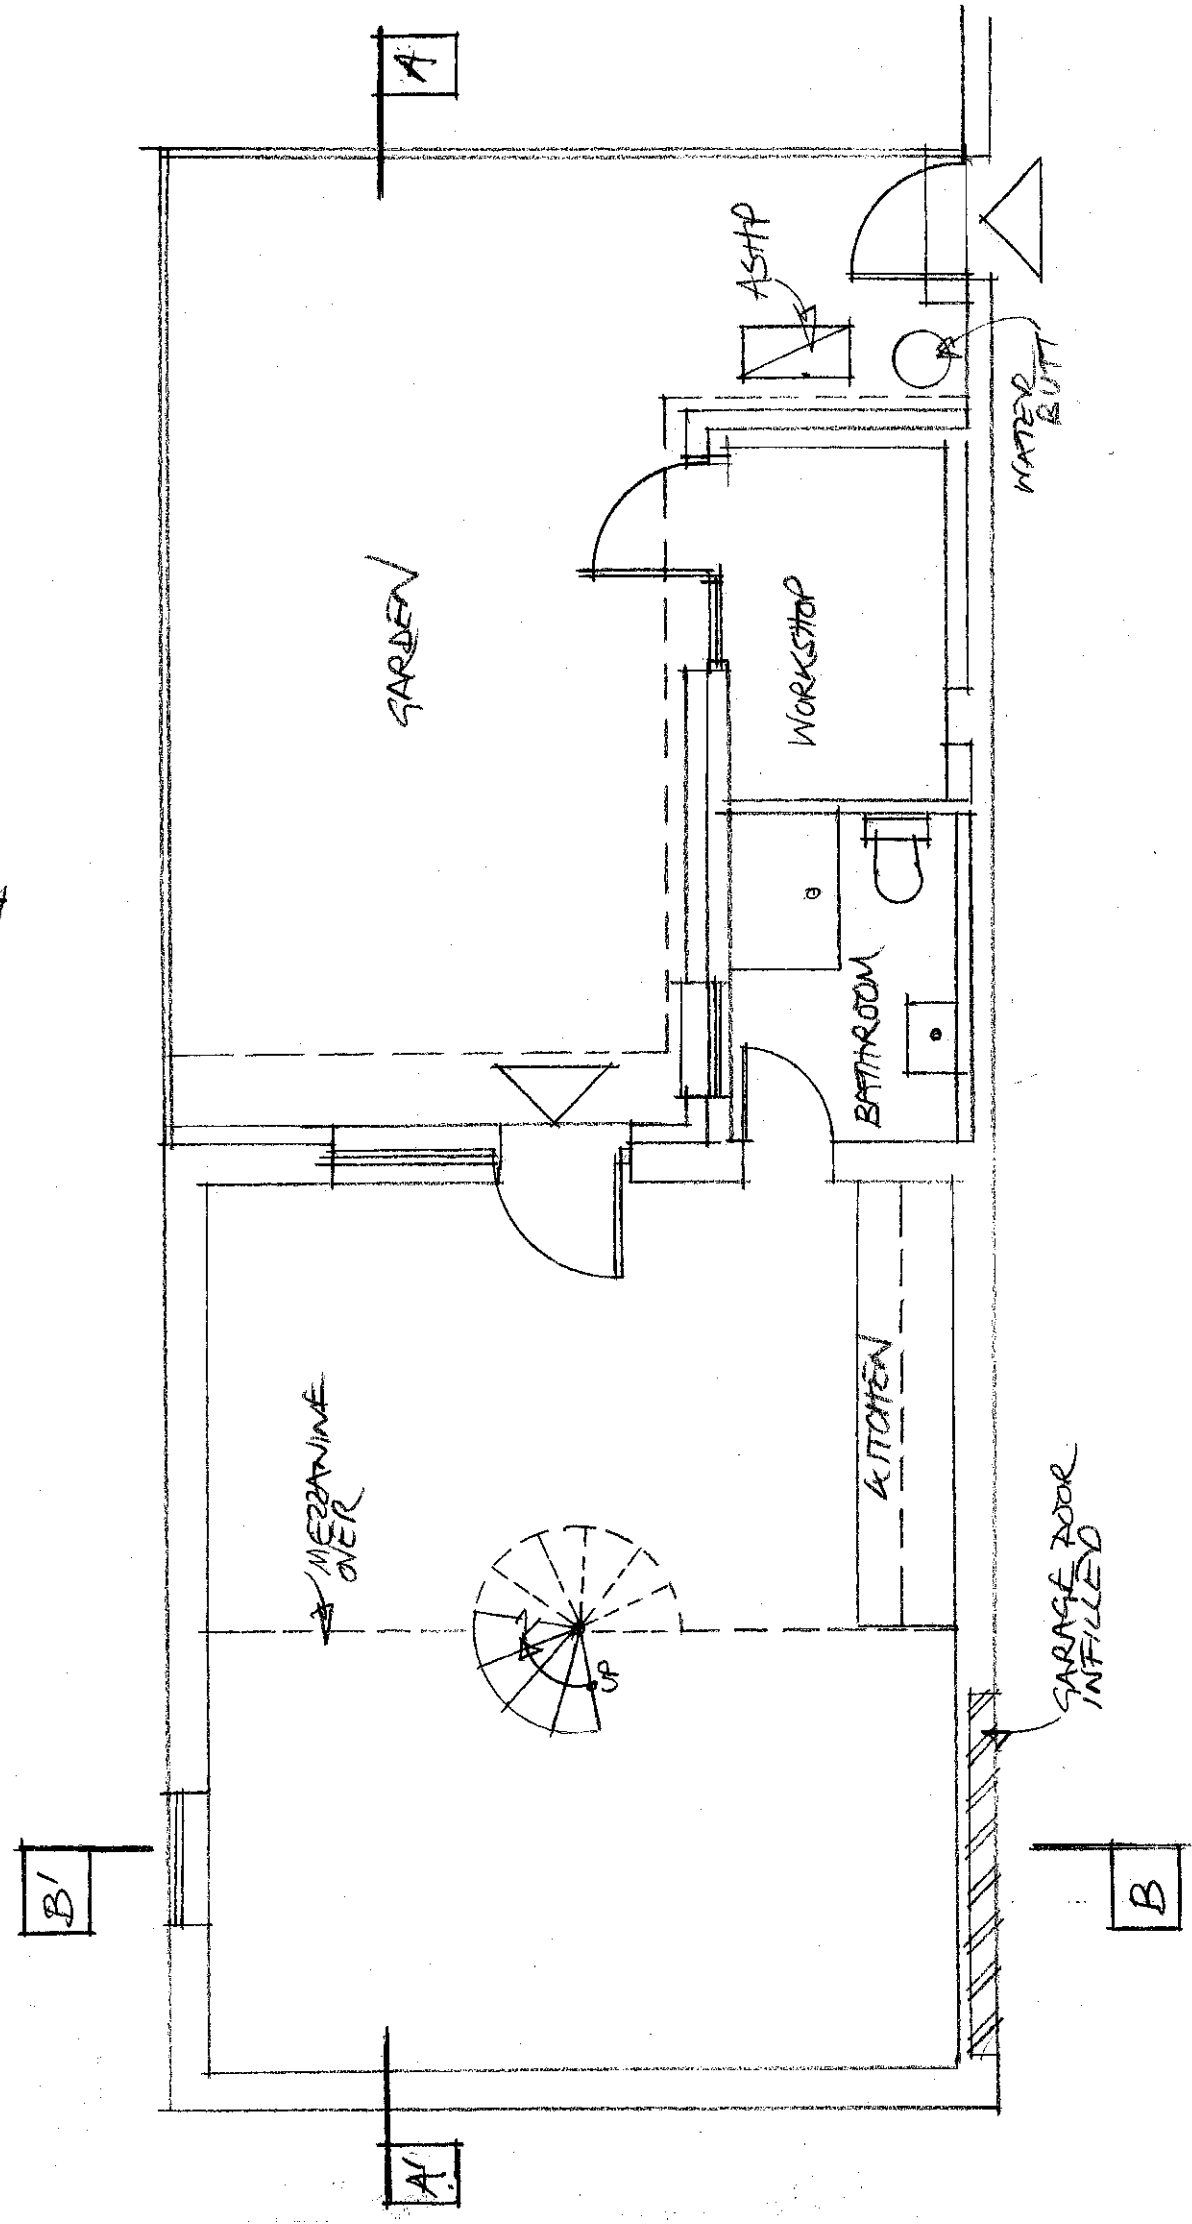


PHILIP WAGNER ARCHITECTS
 ARCHITECTURE PLANNING INTERIOR DESIGN
 5 LADBROKE ROAD LONDON W11 3PA
 TELEPHONE 020 7221 3219 FAX 020 7229 1445
 e-mail mail@ox@philipwagner.co.uk
 133 REAR OF 30 BROADWAY N17 6ES
 SCALE 1:50
 REN A 13 PROPOSED DATE 31/03/22 DRG. NO. 750/04 REV. A
 ASHP ADDED

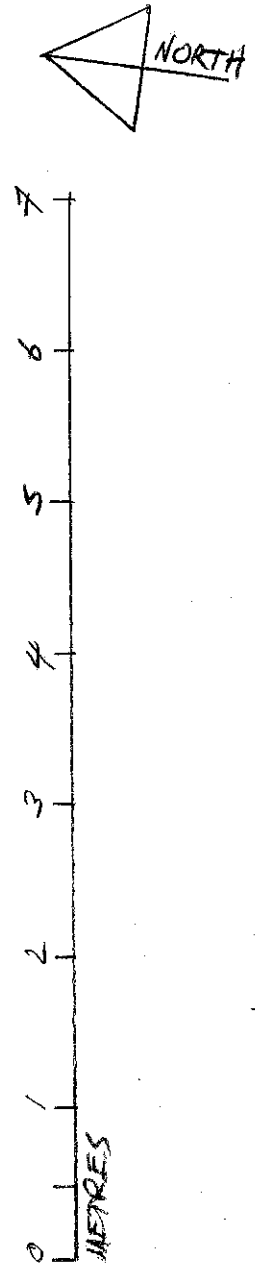

PHILIP WAGNER ARCHITECTS
 ARCHITECTURE PLANNING INTERIOR DESIGN
 5 LADBROKE ROAD LONDON W11 3PA
 TELEPHONE 020 7221 8219 FAX 020 7229 1445
 e-mail mailbox@philipwagner.co.uk
 33 LINKEY ROAD EAST 4 WEST ELEVATIONS
 DATE 31/03/23
 SCALE 1/50
 REV A 16TH ADDD
 DRG. No 750 / 07 REV. A

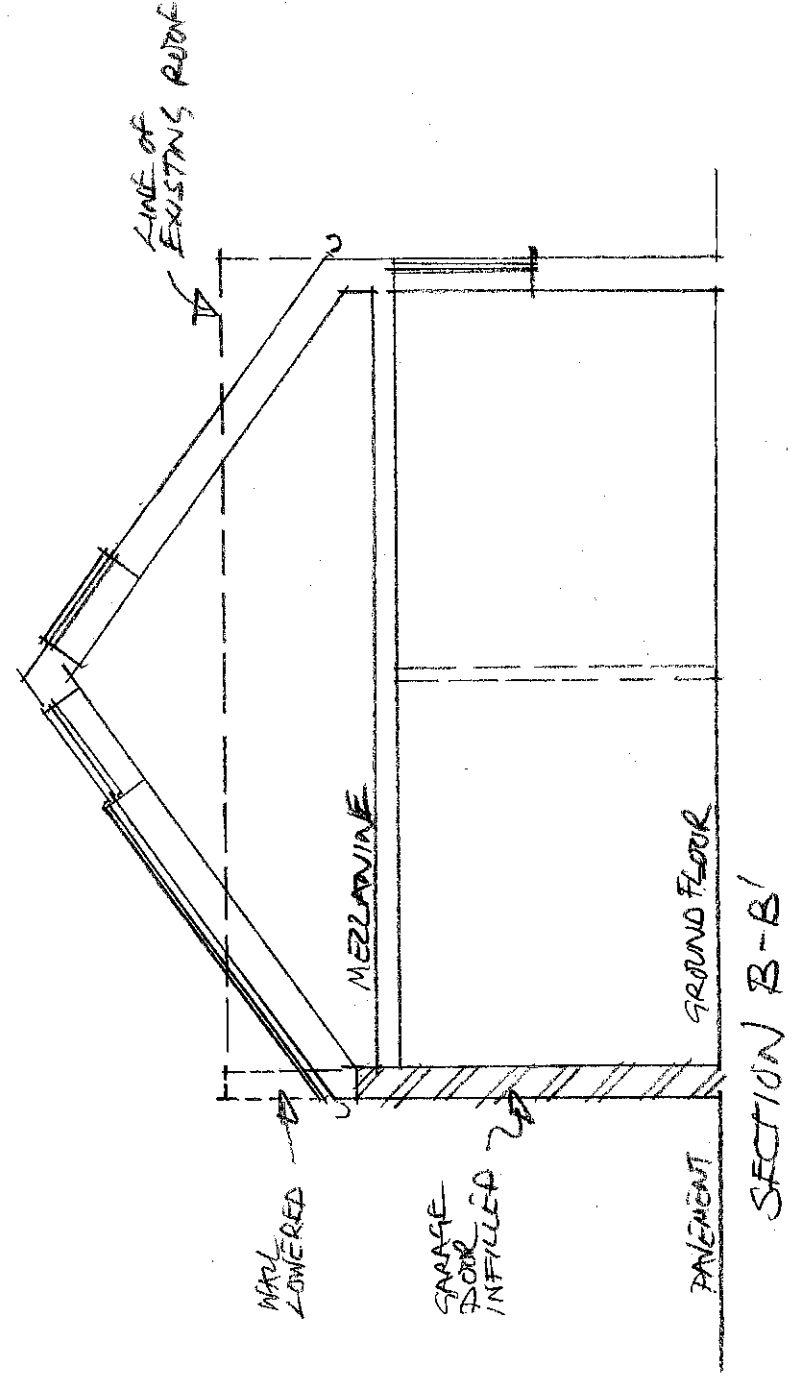