




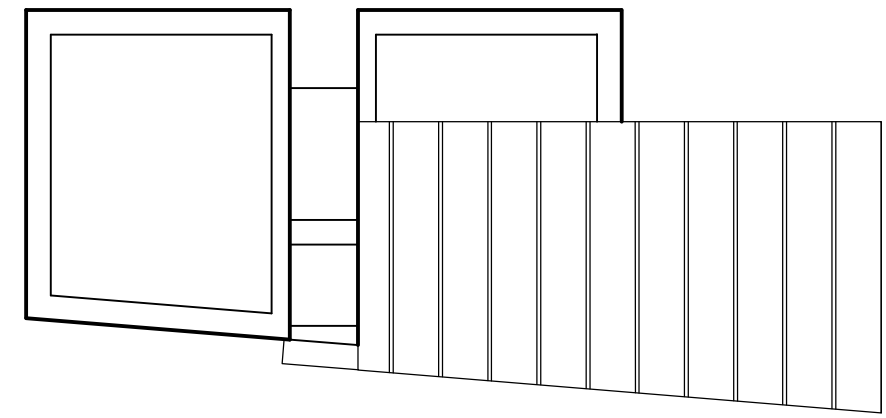


proposed roof plan 1:100

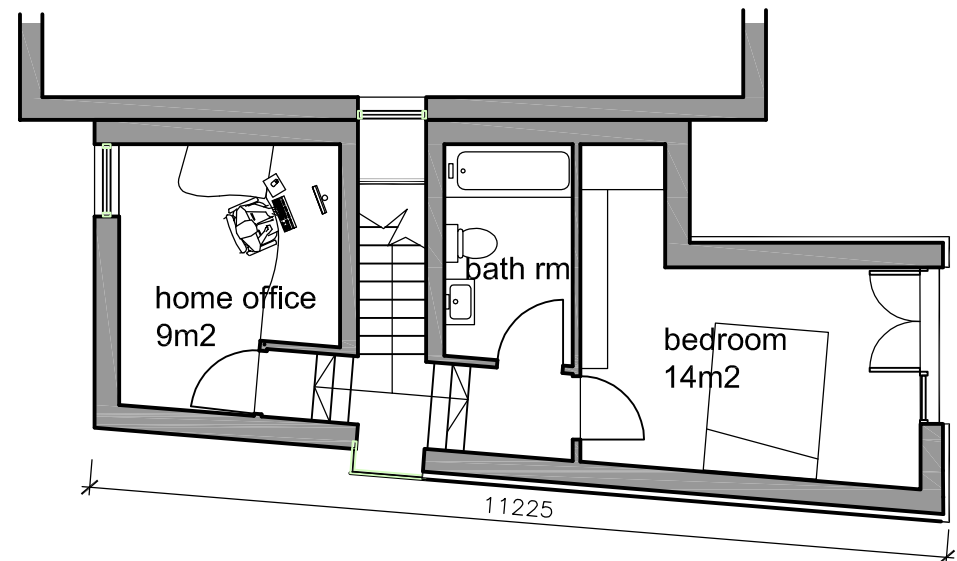


proposed first floor plan 1:100

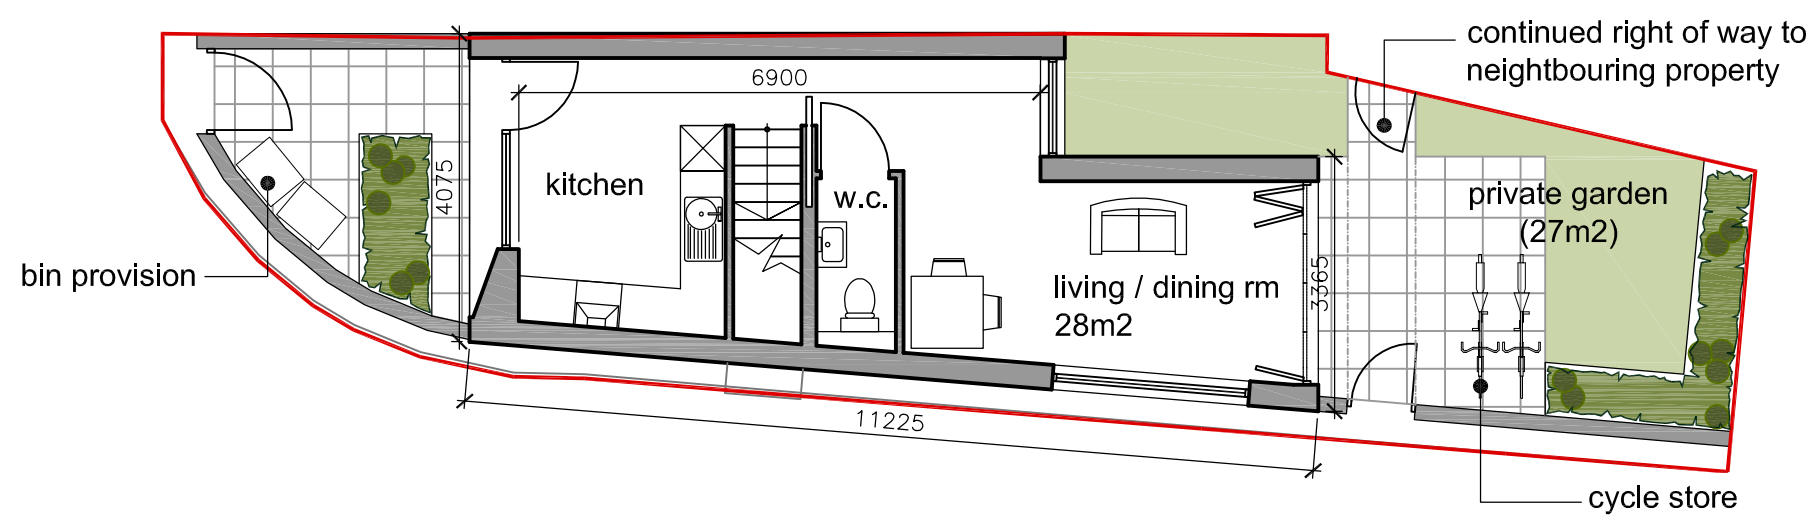


proposed ground floor plan 1:100

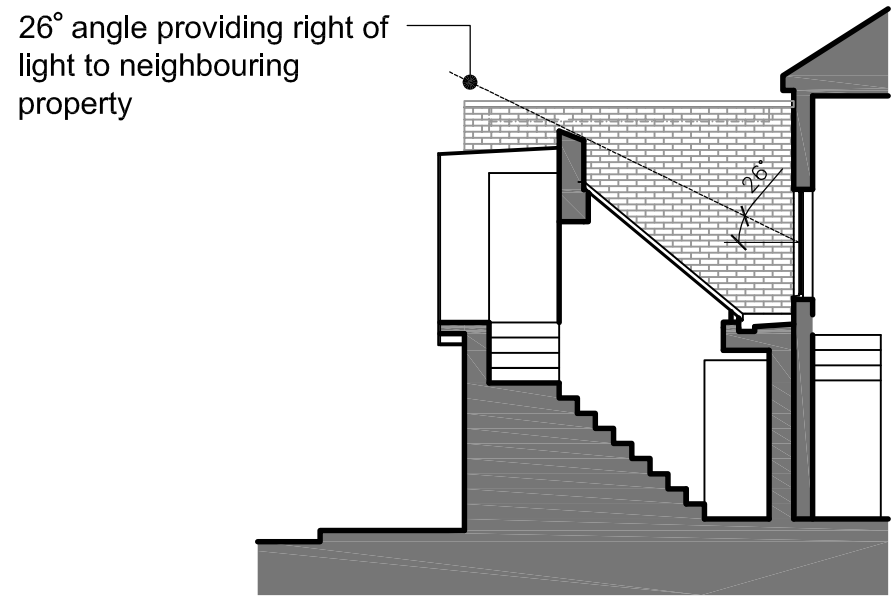

section 1:100

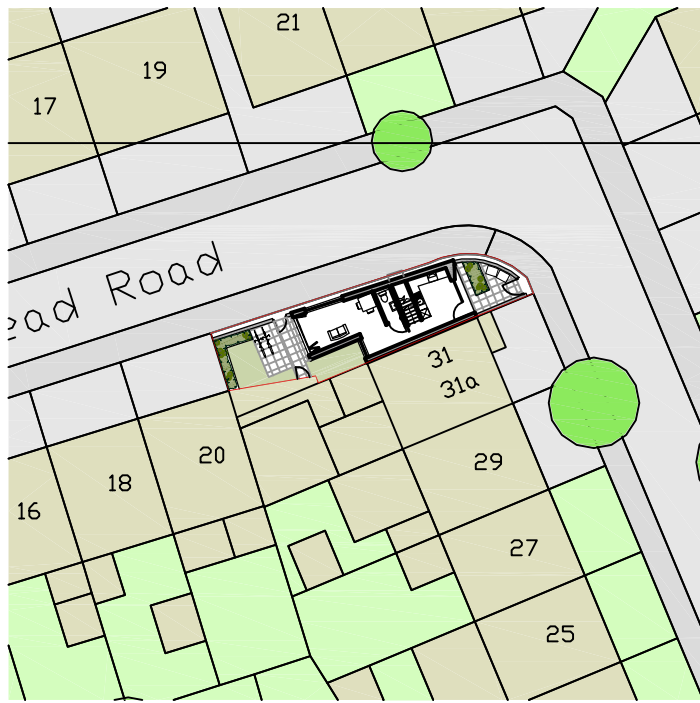

block plan 1:500

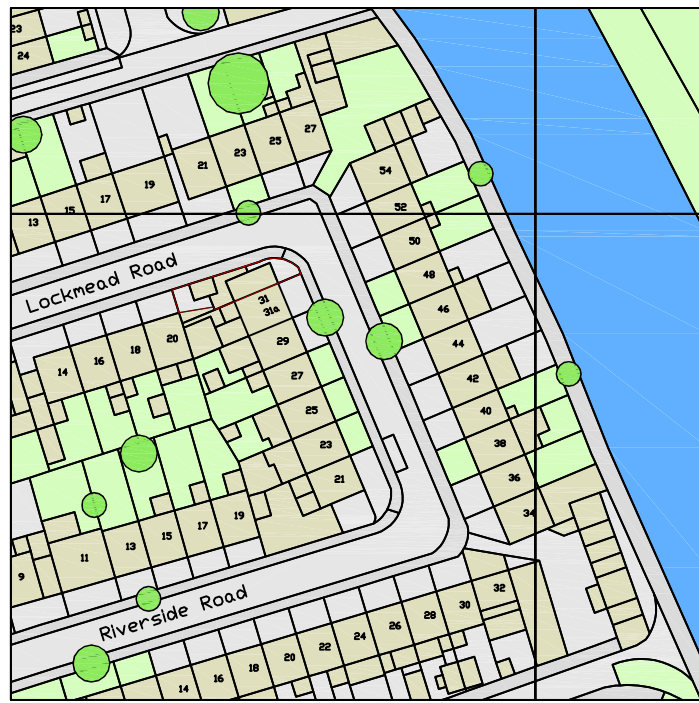

site location plan 1:1250




Notes:

do not scale:
detailed drawings and larger scale drawings take precedence. Figured dimensions only are to be taken from this drawing.

dimensions:
All building and site dimensions, levels and sewer invert levels at connection points are to be checked and verified on site by the contractor before the commencement of works. All dimensions are to be checked prior to the placement of orders for materials or the fabrication of work and any discrepancy, omission or error is to be reported to the Architect immediately for verification.

specification:
The Contractor is to comply with current Building Legislation, British Standard Specifications, Building Regulations etc. Whether or not specifically stated on this drawing. This drawing must be checked against and read in conjunction with any structural or other relevant specialist and design documentation provided.

Materials key

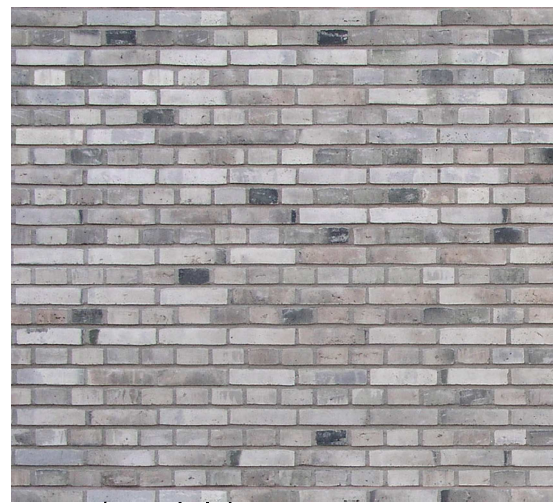

cream/grey brick



pre-rusted steel panel



standing seam rainscreen cladding

revisions:




3D presentation drawing showing front of proposed




3D presentation drawing showing side of proposed




3D presentation drawing showing rear of proposed

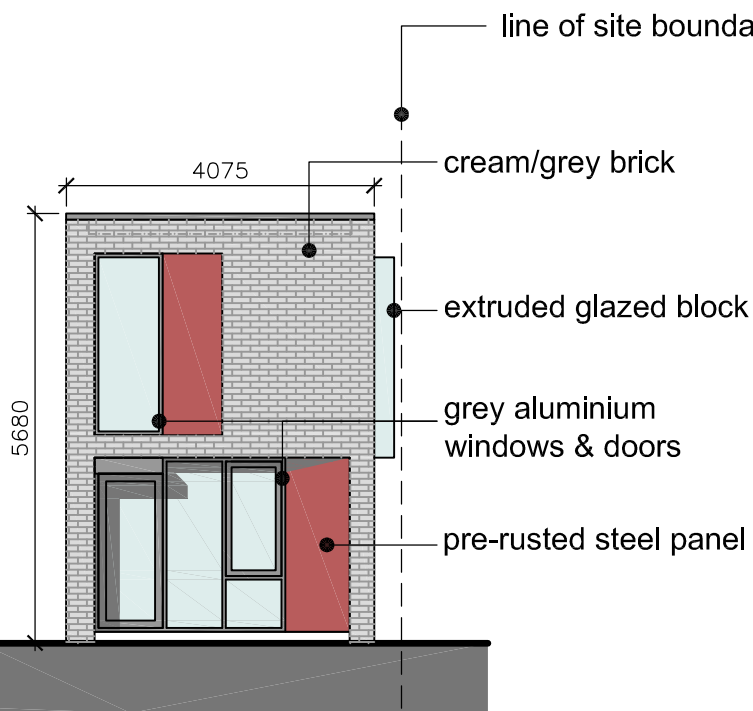

front elevation 1:100

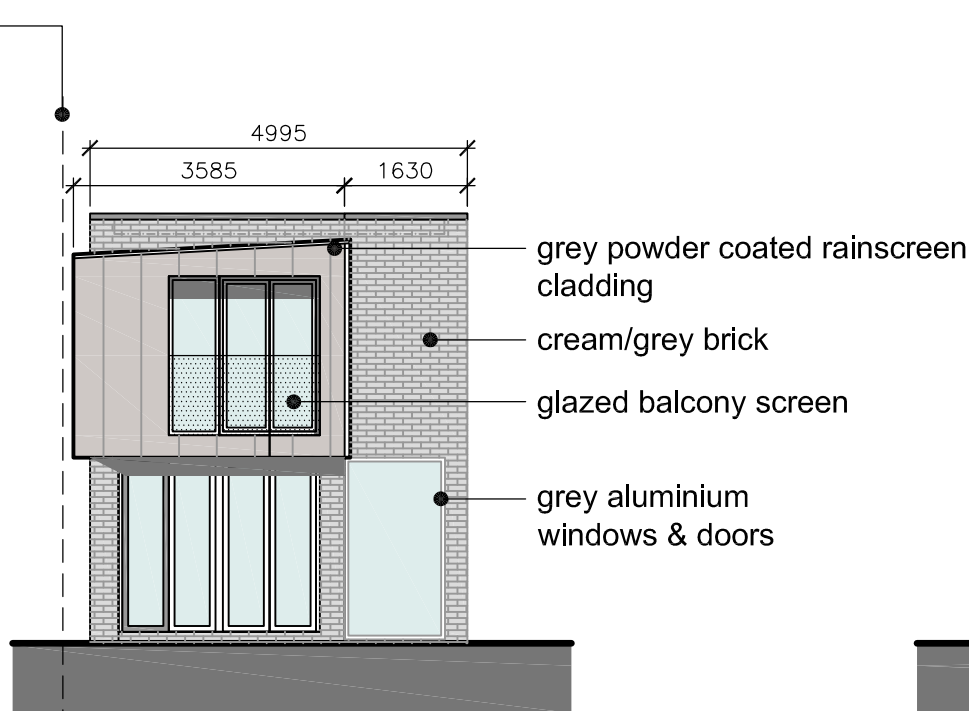


rear elevation 1:100

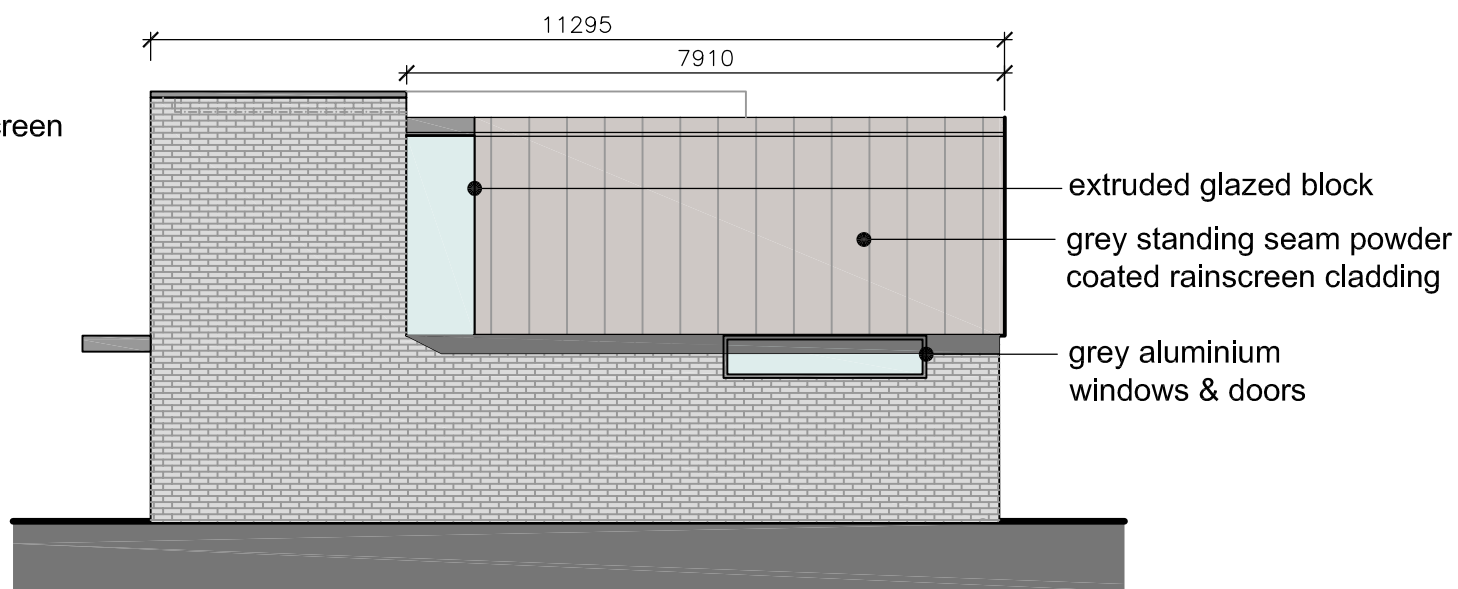

side elevation 1:100



proposed front street scene 1:100

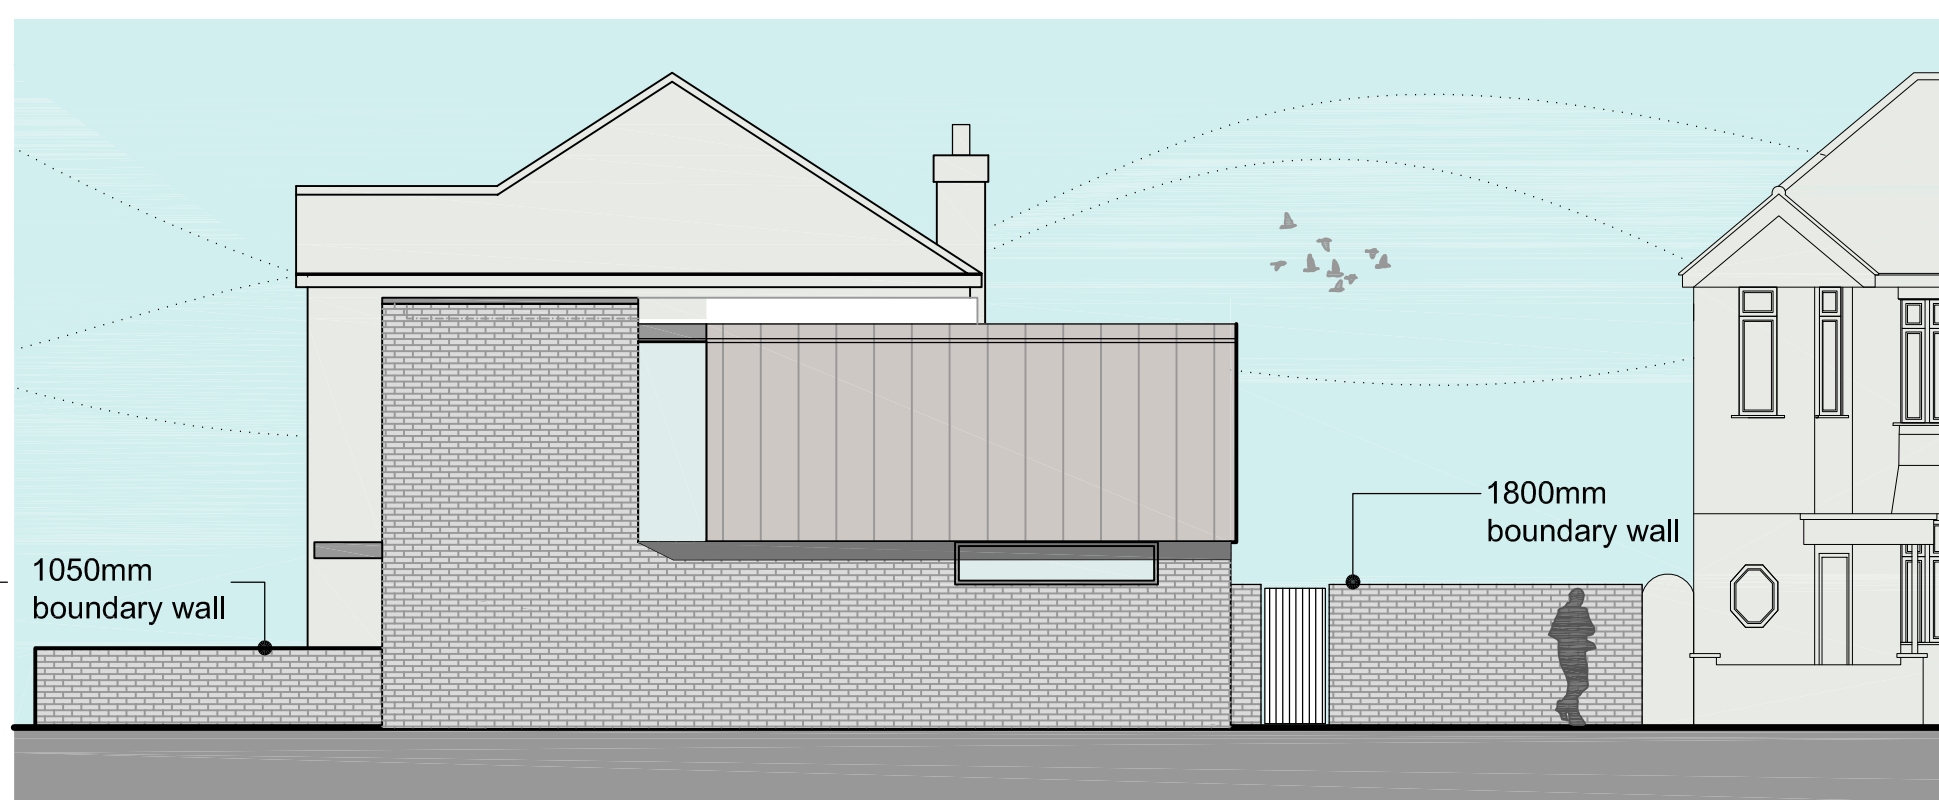

proposed side elevation 1:100



existing front street scene 1:100




existing side elevation 1:100

PLANNING

client:
Mr Gluck

project:
Riverside Road
Hanningey
London
N15 6BX

description:
proposed plans and elevations

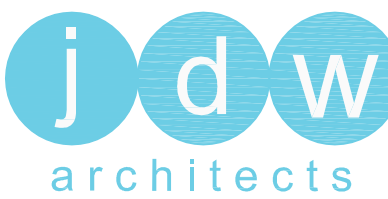

head office:
the old stone masons, 10 st johns st,
albermarly, monmouthshire, np7 5rt
tel: 01873 851125 fax: 01873 851127

newport:
ground floor, 126 caerleon road,
newport, south wales, np19 7gs
tel: 01633 245020 fax: 01633 246812

e-mail: info@jdwarchitects.co.uk
w: www.jdwarchitects.co.uk

drawn: scale: 1/100
date: sheet of: 1

job drwg. no: **jw696 - 100** rev: **D**

this drawing is copyright of the architect and may not be reproduced without license

