

do not scale.
distorted drawings and larger scale drawings take precedence. Figured dimensions only are to be taken from this drawing.

alterations.

contractor before the commencement of works. All dimensions are to be of work and any discrepancy, omission or error is to be reported to the Architect immediately for verification.

Specification:
The Contractor is to comply with current Building Regulations, British Standards and all relevant codes of practice. The drawing must be checked against and read in conjunction with any structural or other relevant specialist and design documentation provided.

Materials key



cream/grey brick



pre-rusted steel panel

REVISIONS:

PLANNING

client:
Mr. Gluck

project:
Riverside Road
Hamsey
London
N15 6BX

description:
Proposed plans and elevations




head office:
the old stone masons, 10 st Johns St,
Hamsey, London, N15 6BX
tel: 01873 851125 fax: 01873 851127


main office:
126 camden road,
newport, south wales, np19 7ge
tel: 01633 245020 fax: 01633 246812
e-mail: info@jdwaarchitects.co.uk
w: www.jdwaarchitects.co.uk

drawn:	scale:	date:	sheet:	of:
iw	1/100	jun 13	BA1	
job drawing no:				
JW696 - 100				B


this drawing is copyright of the architect and may not be reproduced without licence

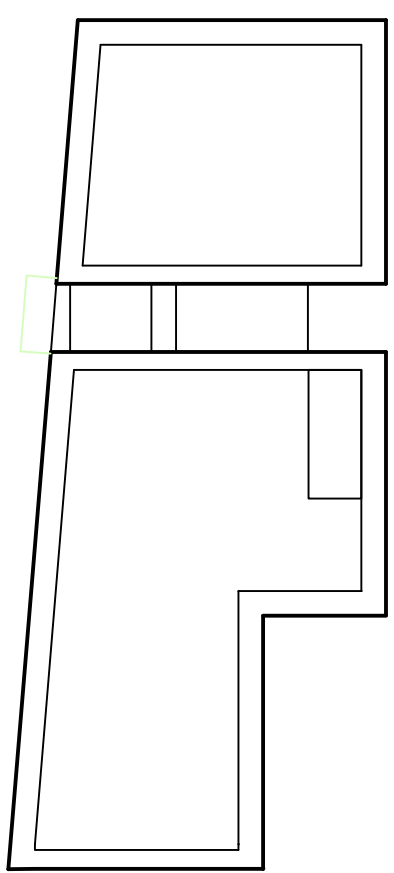


proposed roof plan 1:100

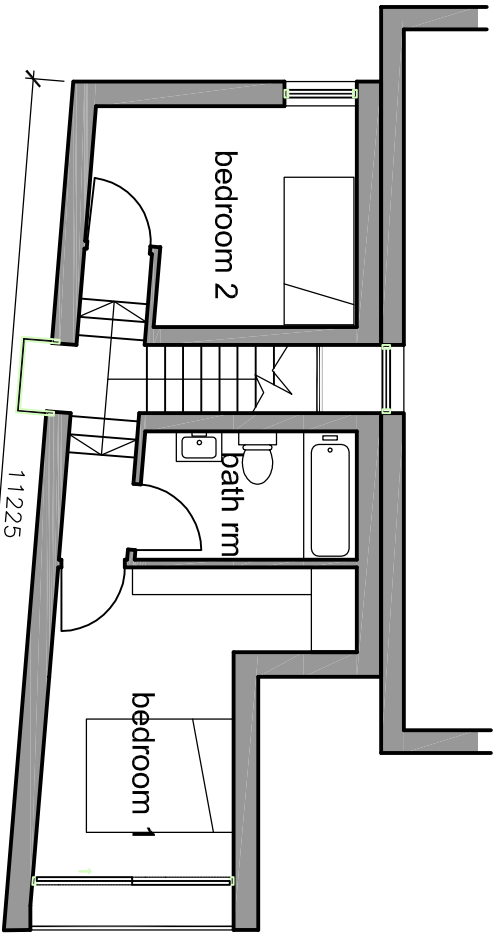


proposed first floor plan 1:100

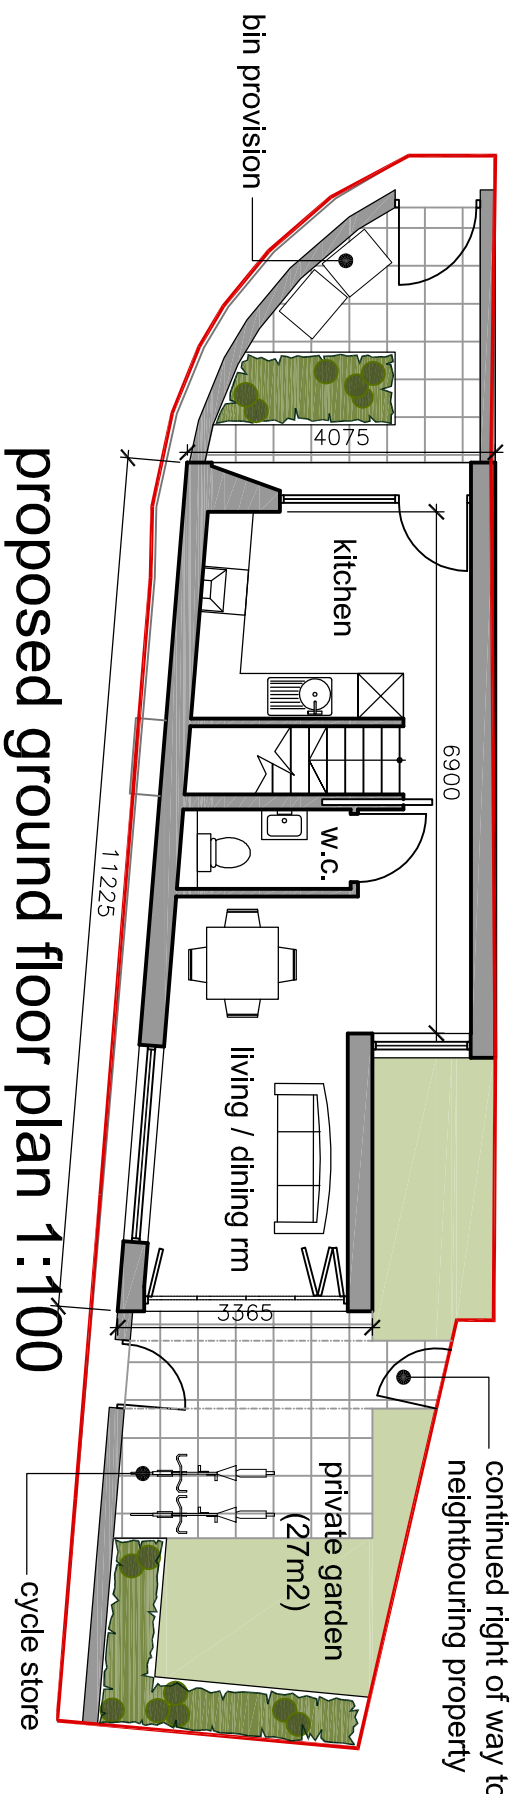


proposed ground floor plan 1:100

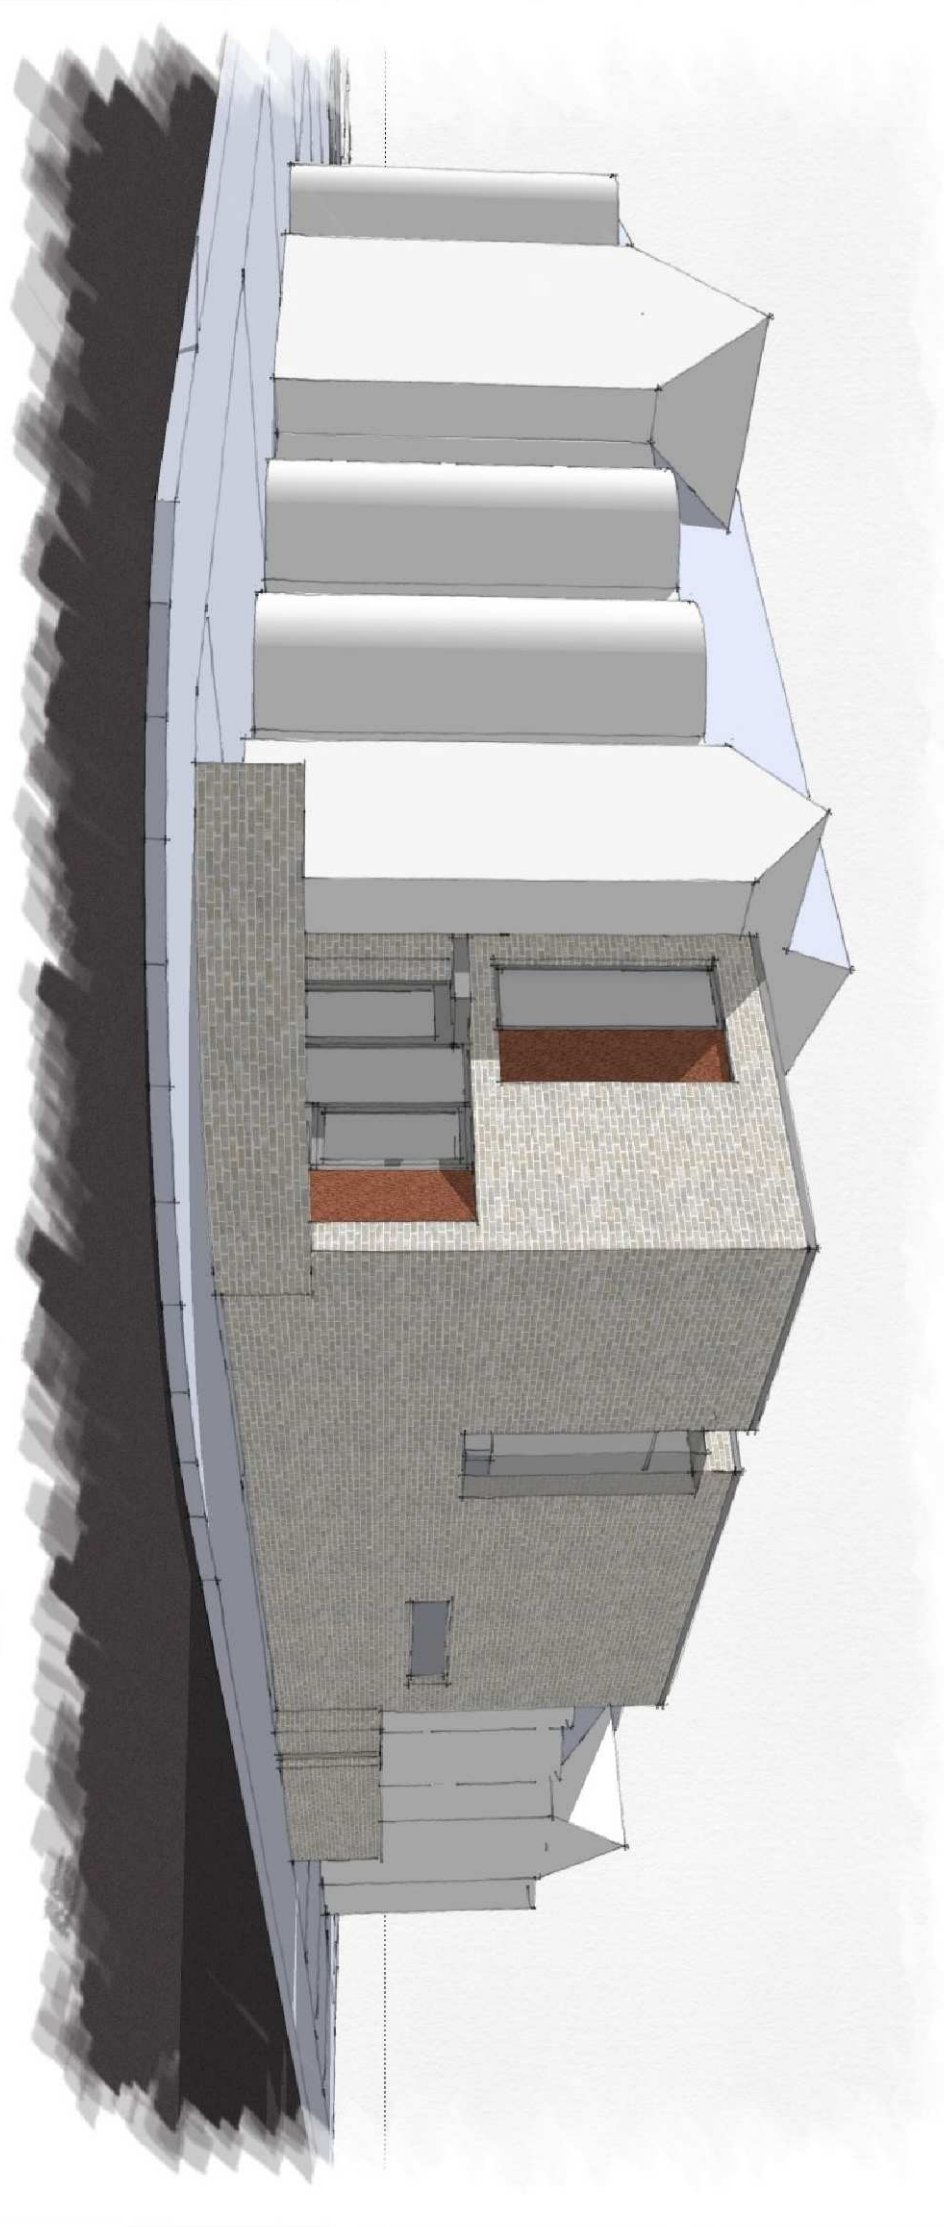

3D presentation drawing showing front of proposed

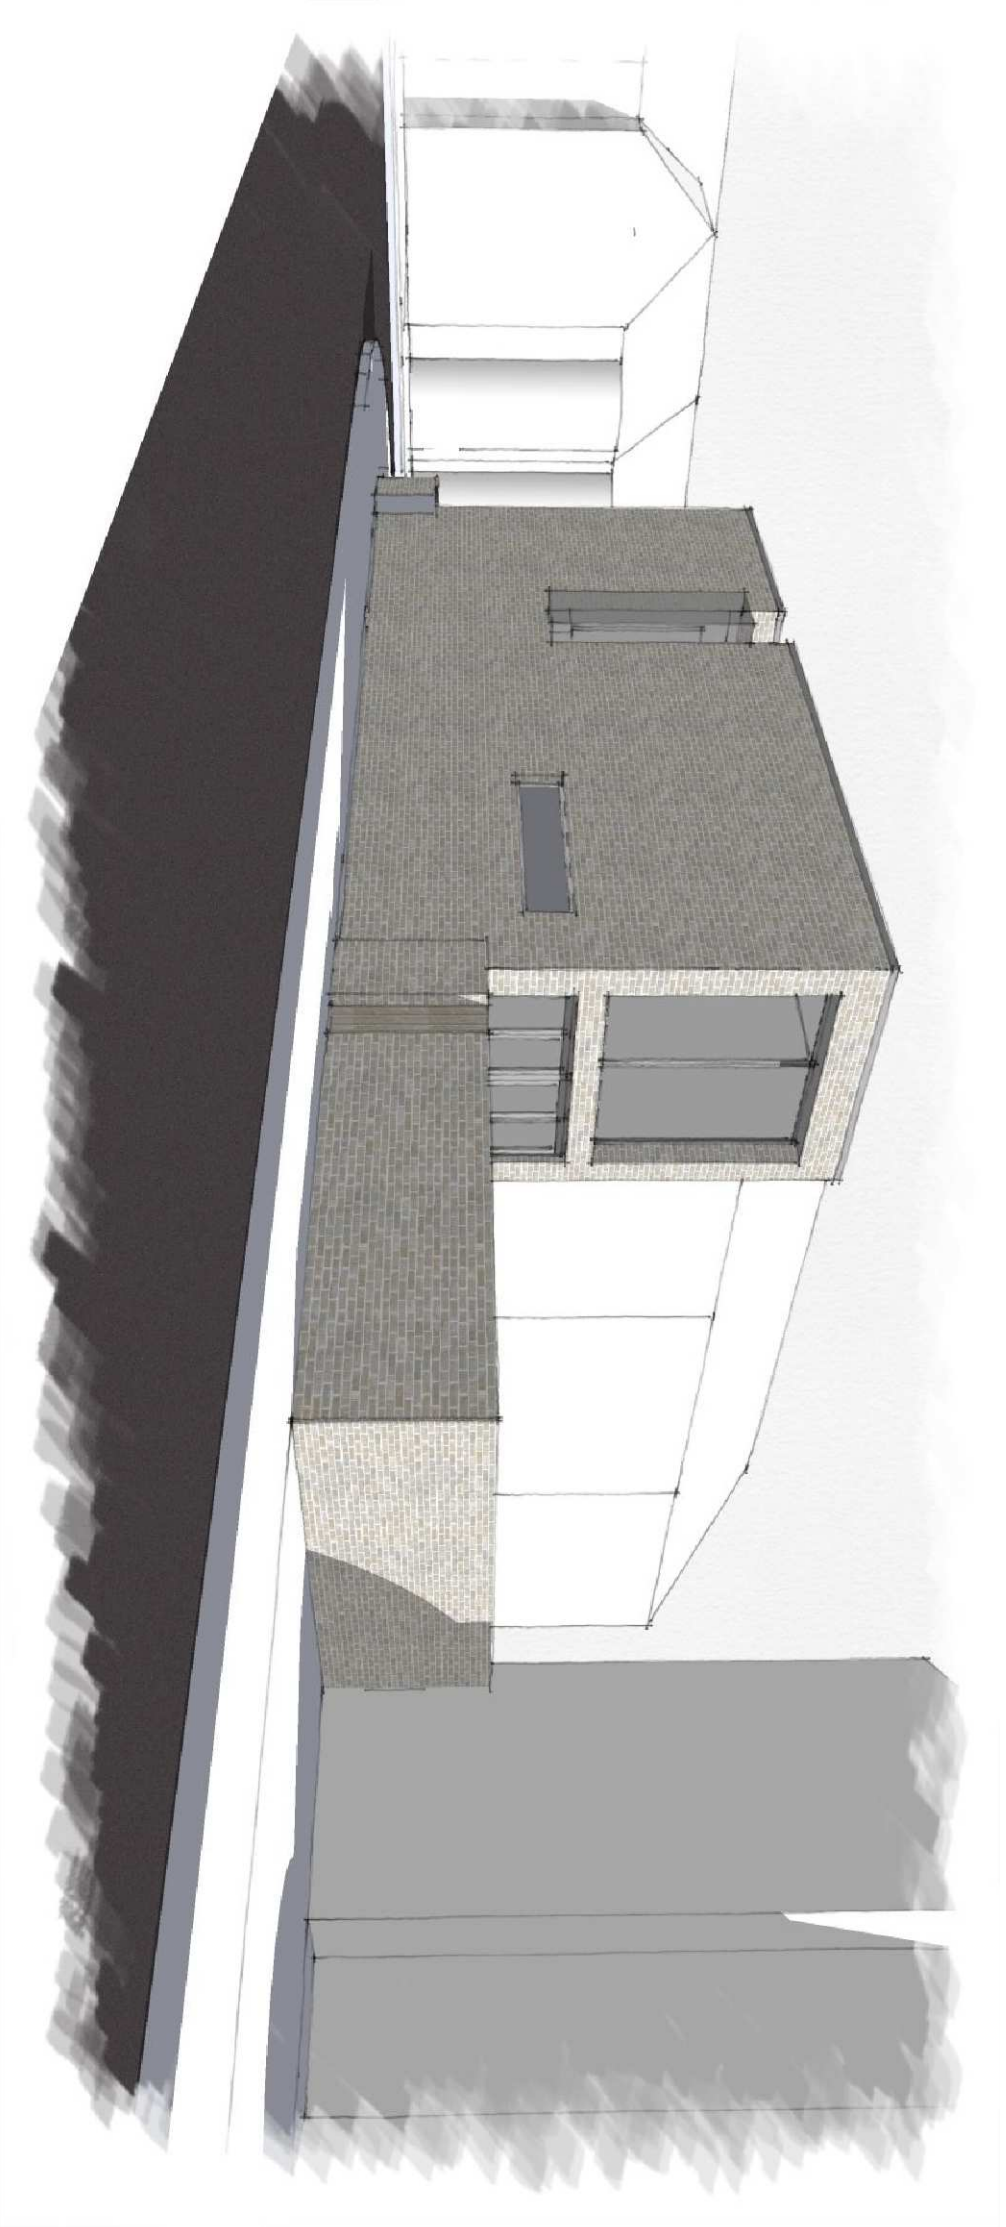

3D presentation drawing showing rear of proposed

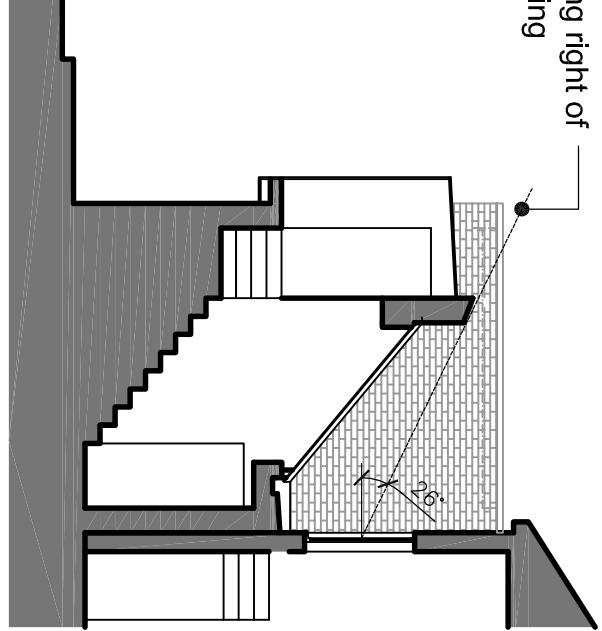


26° angle providing right of light to neighbouring property


section 1:100




block plan 1:500

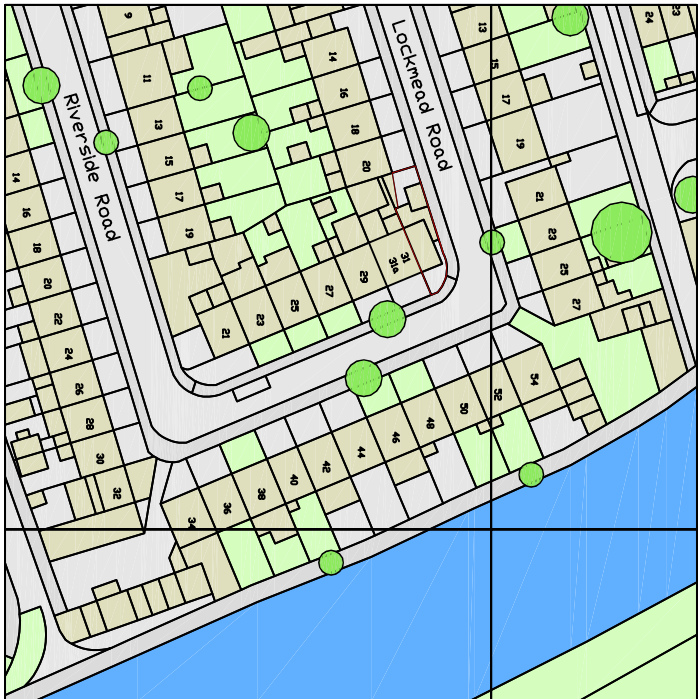


site location plan 1:1250

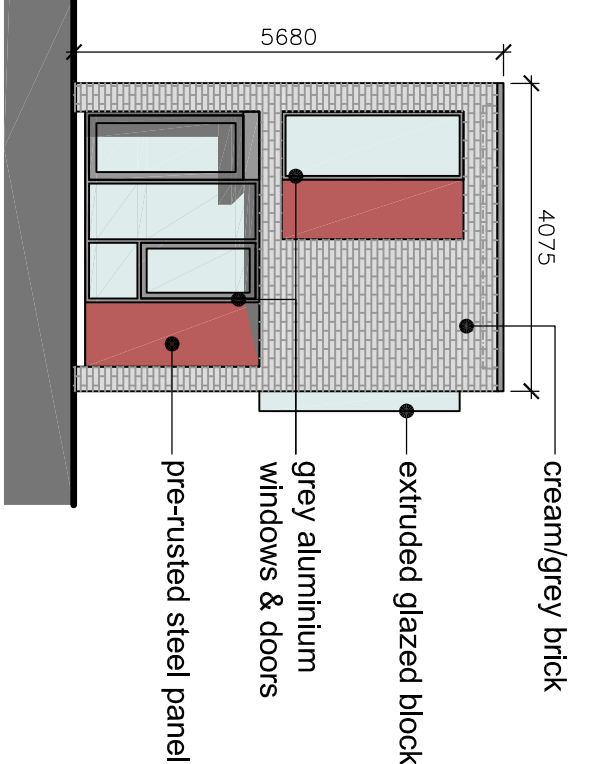


front elevation 1:100

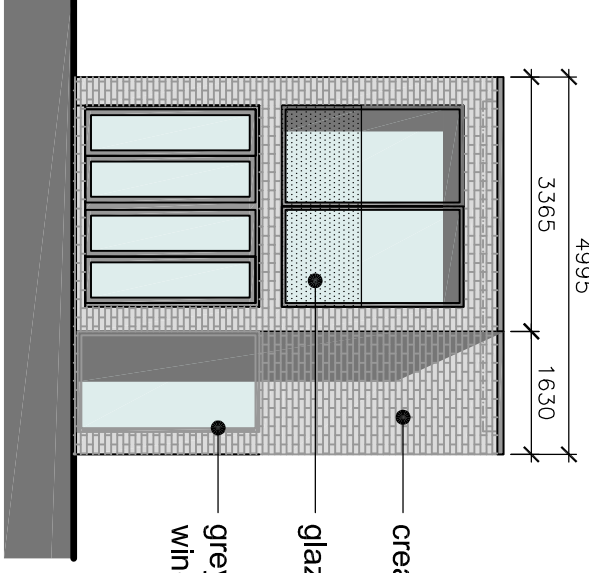


rear elevation 1:100

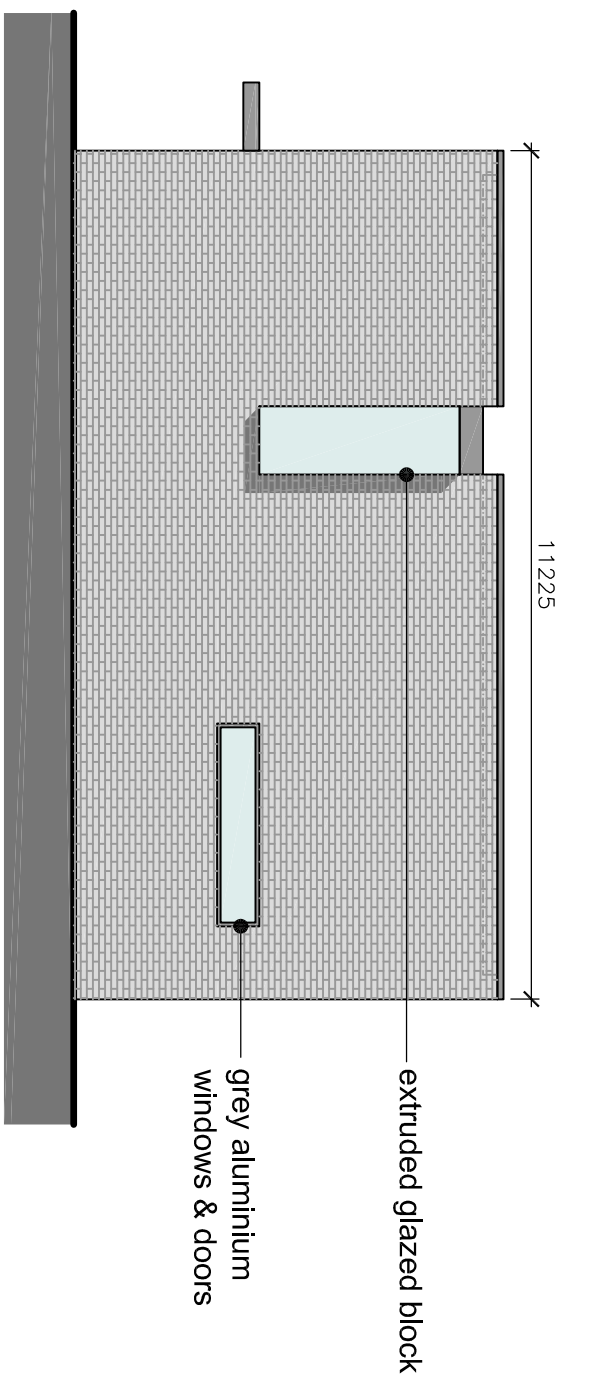


side elevation 1:100

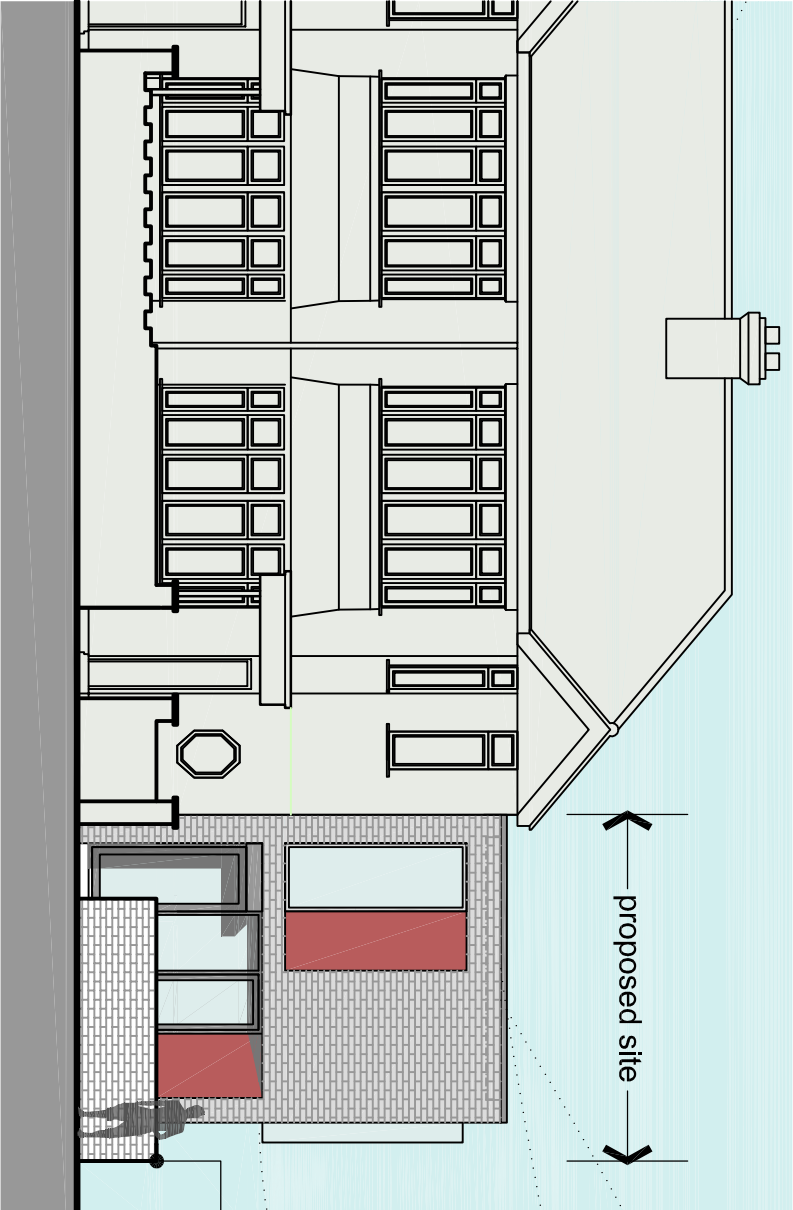


proposed front street scene 1:100

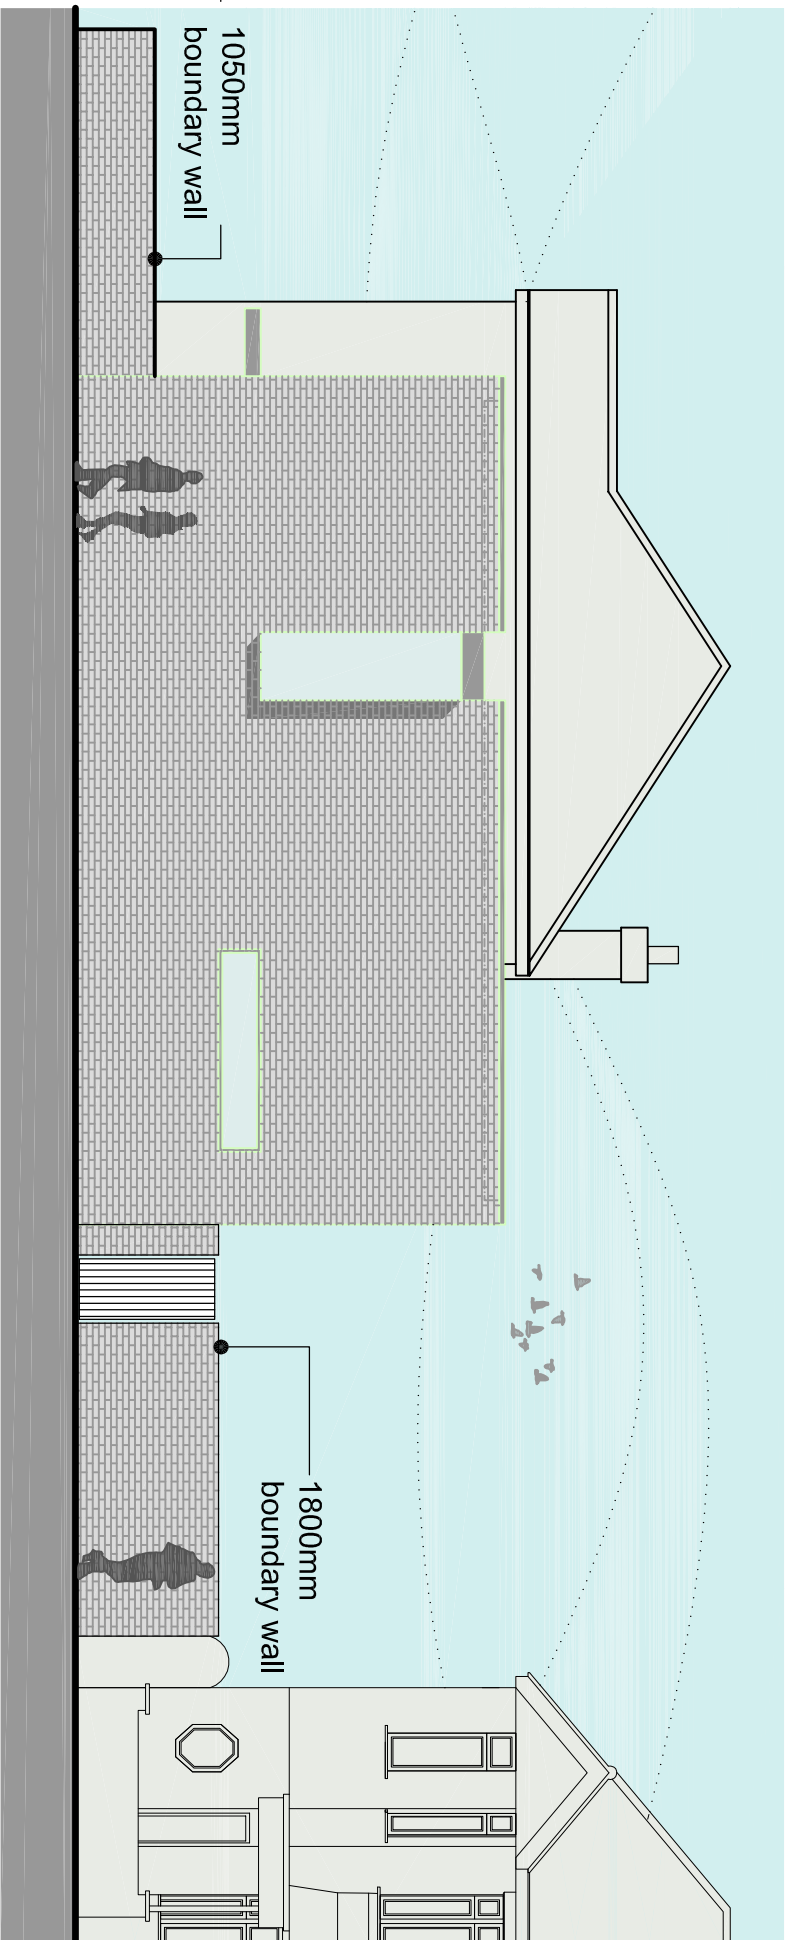

proposed side elevation 1:100

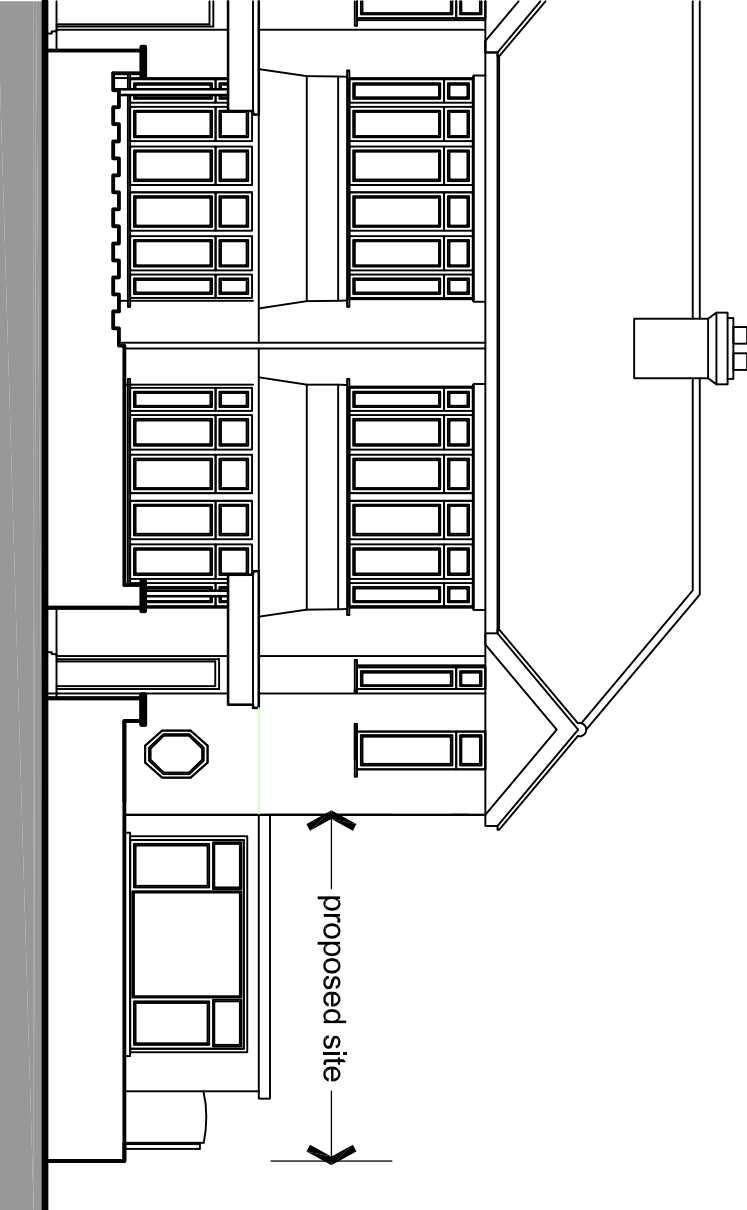

existing front street scene 1:100

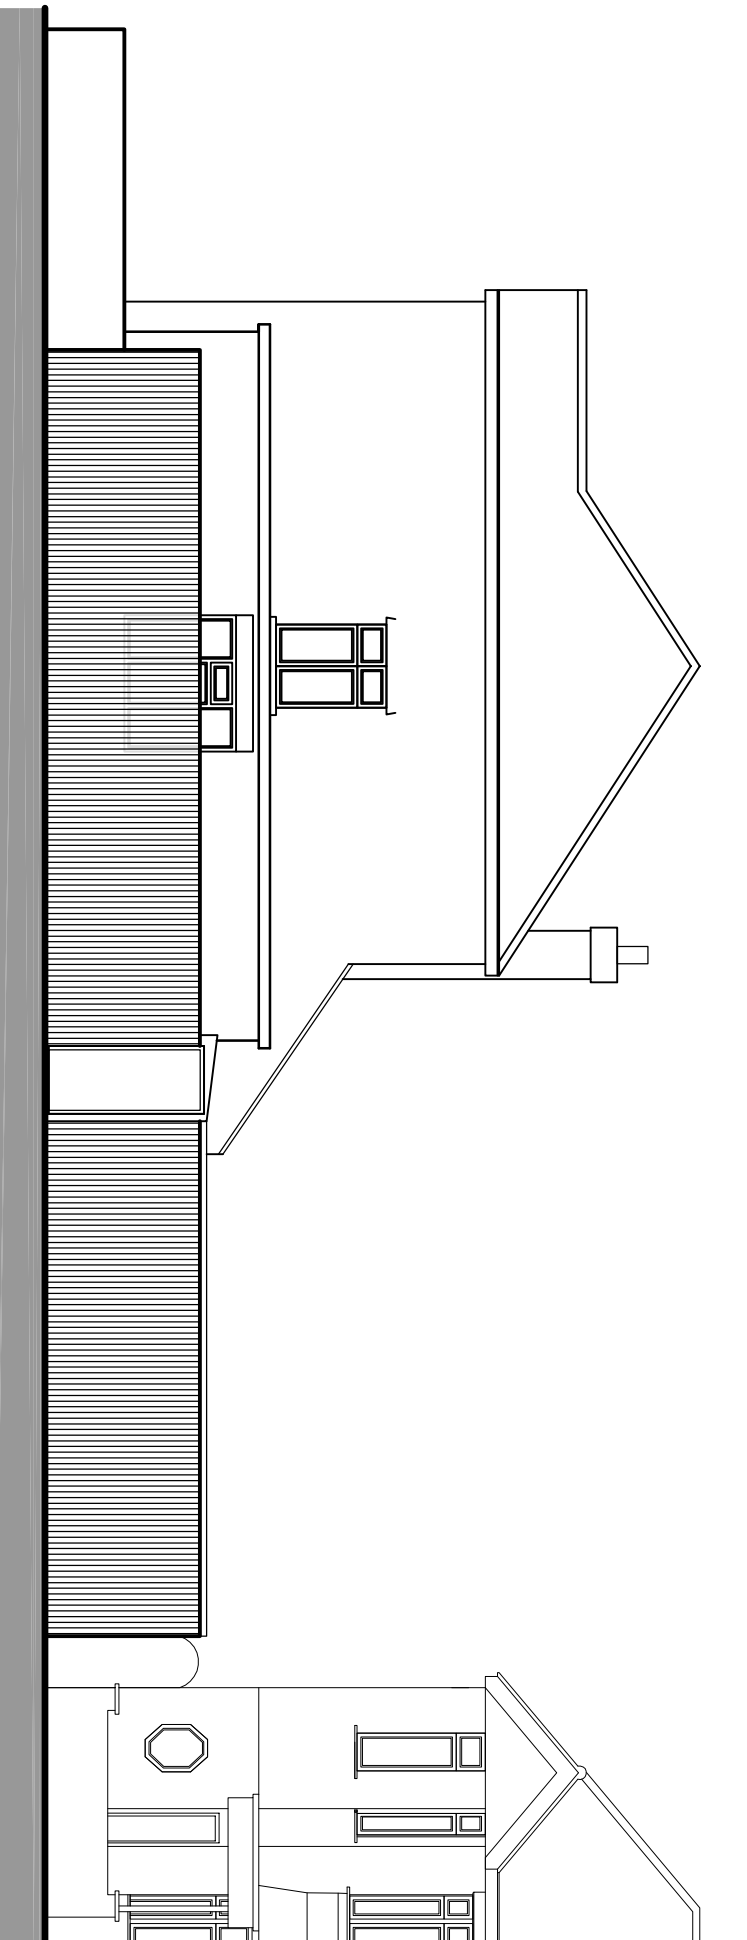

existing side elevation 1:100

1:100 0m 1m 2m 5m 10m

1:500 0m 5m 10m 25m 50m

1:1250 10m 20m 50m 100m 125m