


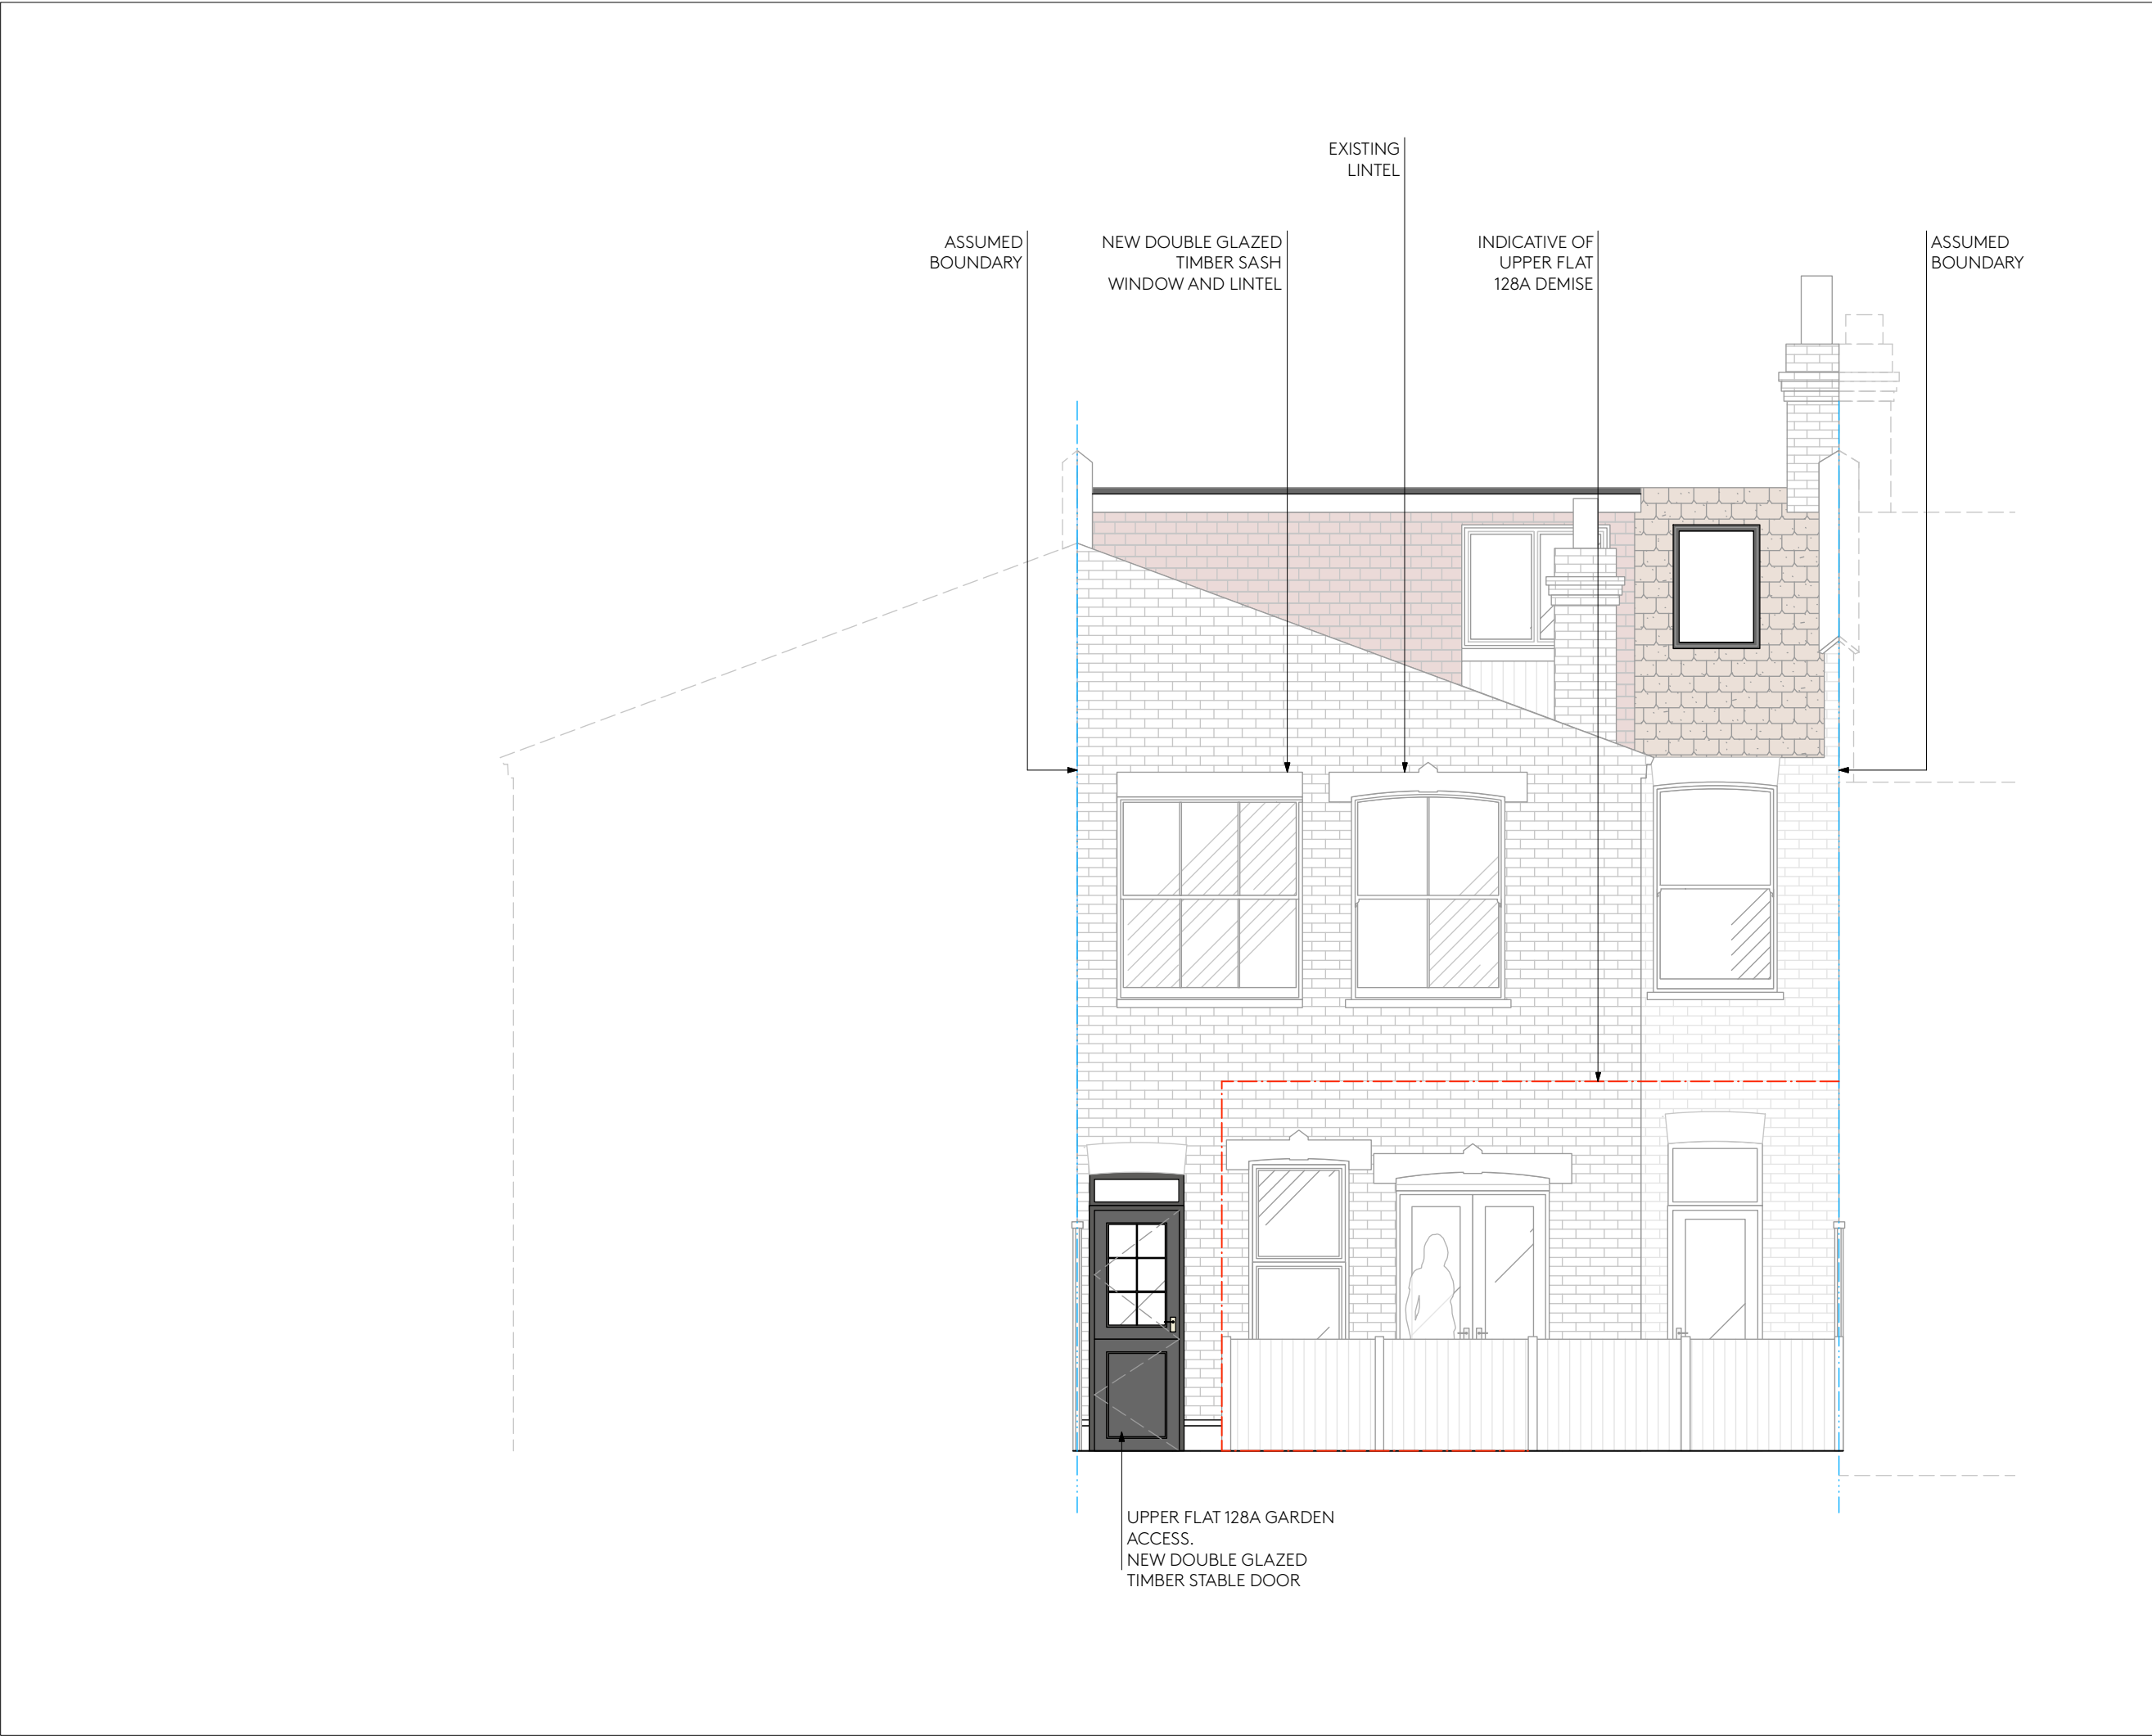

NOTES:

1. All dimensions must be checked on site and any discrepancies verified with the architect.

2. Unless shown otherwise, all dimensions are to structural surfaces.

3. The site boundary location is shown indicatively based on OS data with no liability for error accepted by Studio Mills Design Ltd.

**THIS IS NOT A CONSTRUCTION DRAWING. IT IS UNSUITABLE FOR THE PURPOSE OF CONSTRUCTION AND MUST ON NO ACCOUNT BE USED AS SUCH.**



REVISIONS

**STUDIO MILLS**  
ARCHITECTURE & INTERIORS

LONDON  
STUDIO 23  
14 FEATHERS PLACE  
LONDON SE10 9NE

SCOTLAND  
174 HIGH STREET  
KINROSS  
KY13 8DE

TEL: 020 4505 9015  
EMAIL: hello@studiomillsdesign.com

|             |                              |      |          |
|-------------|------------------------------|------|----------|
| CLIENT      | JIM ARMshaw AND CLAIRE BAKER |      |          |
| PROJECT NO. | A086                         |      |          |
| ADDRESS     | 128A NORTH VIEW ROAD         |      |          |
| PROJECT     | NORTH VIEW ROAD              |      |          |
| DRAWING     | REAR ELEVATION   PROPOSED    |      |          |
| STATUS      | FOR TENDER                   |      |          |
| SCALE       | 1:50@A3                      | DATE | 18.07.23 |
| DWG NO.     | A-201                        | REV  | C        |