




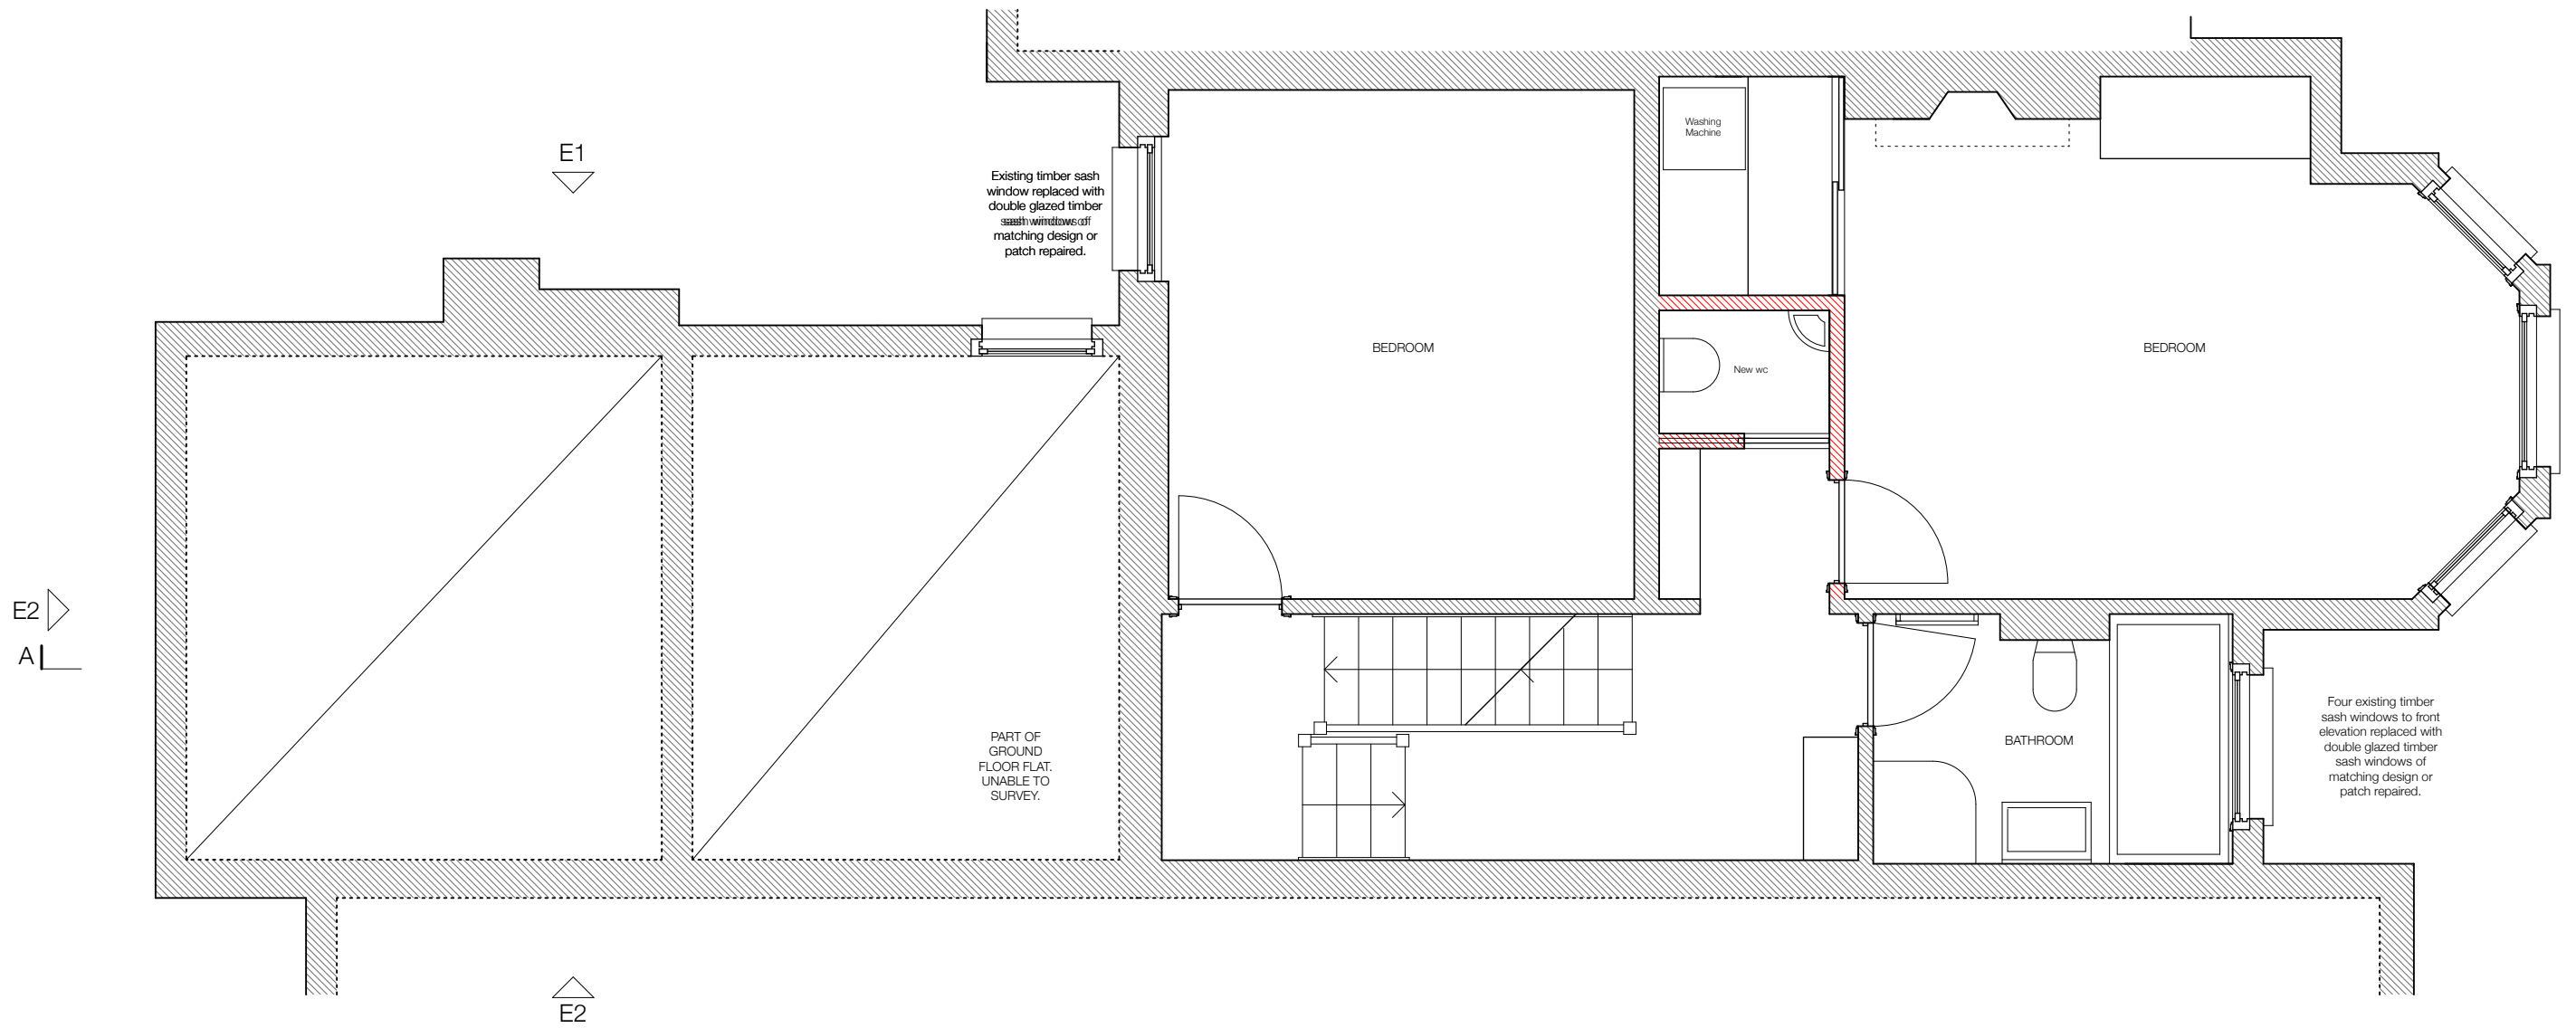

EMILY GREEVES ARCHITECTS		General Notes: Do not scale from this drawing. All dimensions in metres/millimetres. All dimensions to be checked by the Contractor. Any discrepancies to be notified to the Architect.	
20 Alexandra Park Road		Drawing Number: 232_L12/01	
		Proposed First Floor Plan	
		Status:	PLANNING
Drawn by: EG	Date: 14.08.23	Rev: /	1:50 @A4

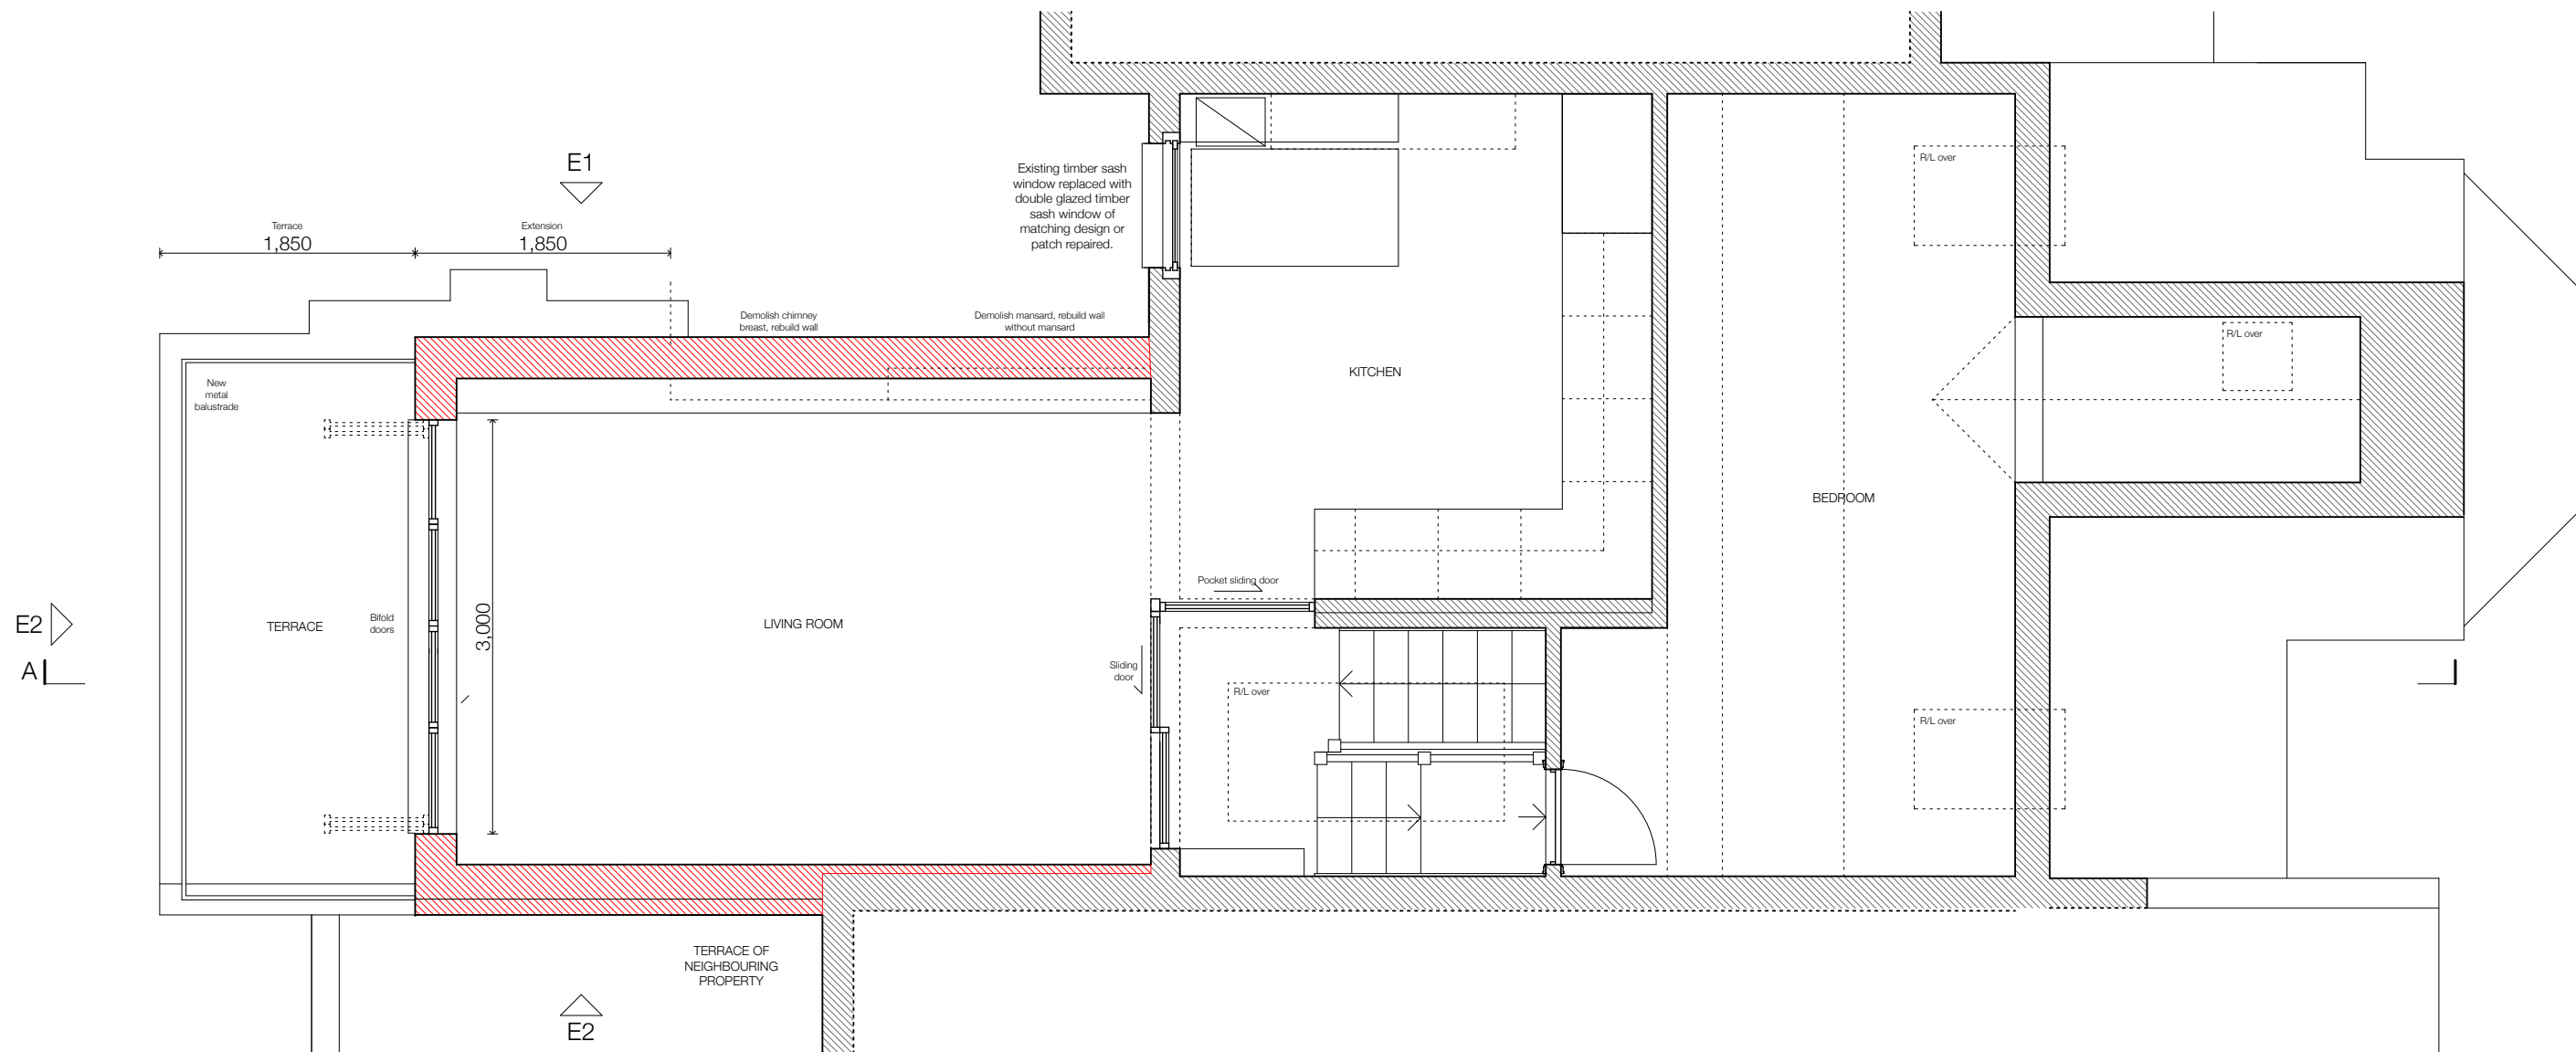


EMILY GREEVES ARCHITECTS		General Notes: Do not scale from this drawing. All dimensions in metres/millimetres. All dimensions to be checked by the Contractor. Any discrepancies to be notified to the Architect.	
20 Alexandra Park Road		Drawing Number: 232_L12/02	
		Proposed Second Floor Plan	
		Status: PLANNING	
Drawn by: EG	Date: 14.08.23	Rev: /	1:50 @A4

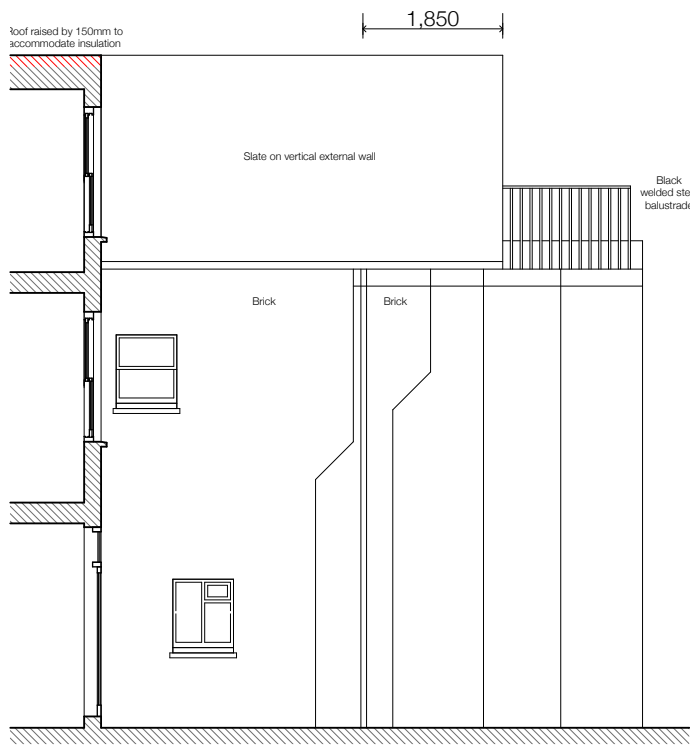


Existing Elevation E1 1:100




Existing Elevation E2 1:100

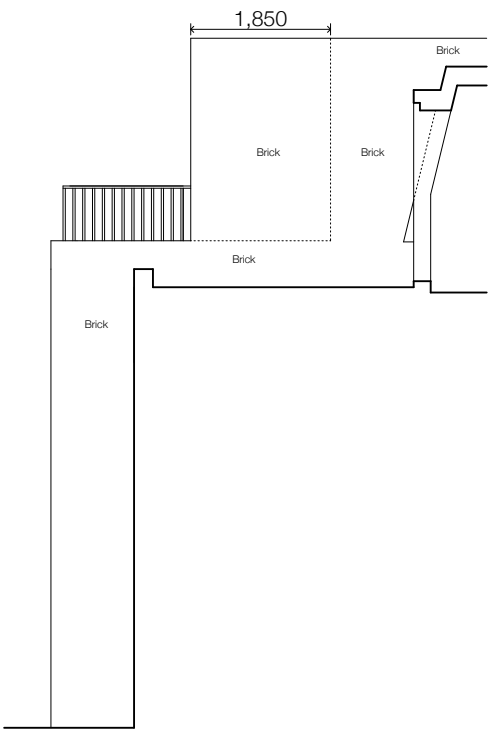

Existing Elevation E3 1:100

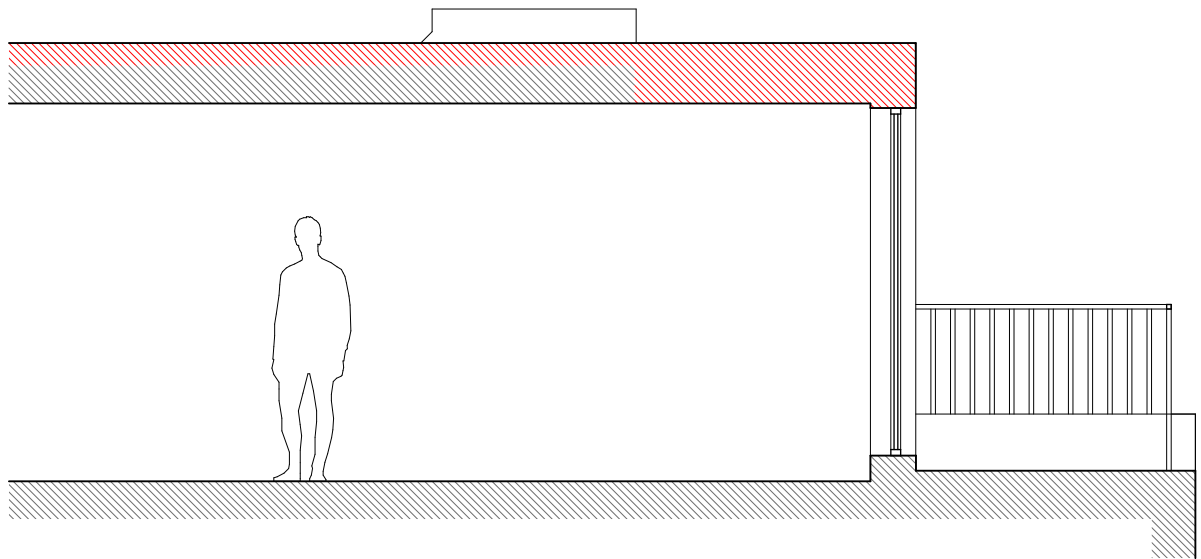

Existing Section A 1:50

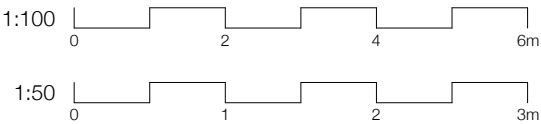

EMILY GREEVES ARCHITECTS		General Notes: Do not scale from this drawing. All dimensions in metres/millimetres. All dimensions to be checked by the Contractor. Any discrepancies to be notified to the Architect.
20 Alexandra Park Road		Drawing Number: 232_L14/01
		Proposed Section Elevations
		Status: PLANNING
Drawn by: EG	Date: 14.08.23	Rev: /
		1:50, 1:100 @A4