



EXISTING FRONT ELEVATION

0.0 1.0 2.0 3.0m
SCALE
1:50



EXISTING REAR ELEVATION



NB. DECKING AREA &
CANOPY TO REAR
OF OUTRIGGER
OMMITTED FOR
CLARITY



EXISTING SIDE ELEVATION

0.0 1.0 2.0 3.0m
SCALE
1:50




PROPOSED FRONT ELEVATION

NB. 3No. ROSEVIEW
'ULTIMATE' SASH
WINDOWS TO BAY, &
SAME TO 2No. REAR
ELEVATION WINDOWS



PROPOSED REAR ELEVATION

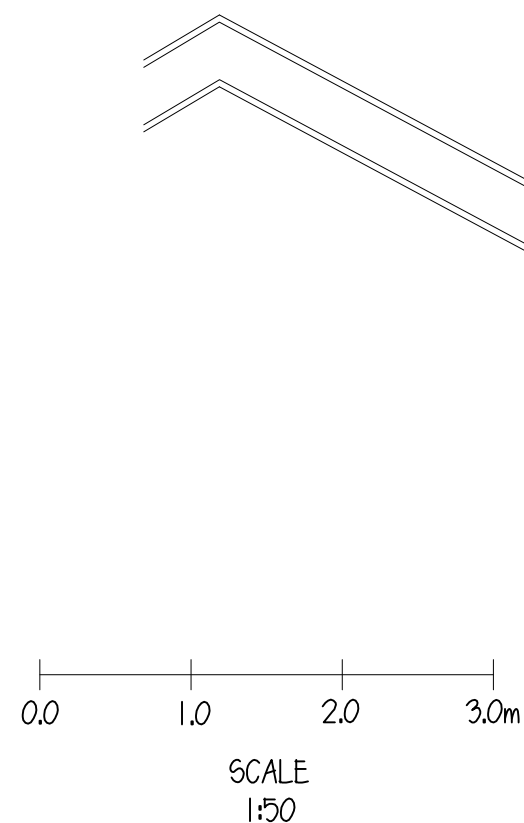


NB. REHAU 'TOTAL70'
WINDOW/DOOR
COMBINATION TO
REAR ELEVATION
OF OUTRIGGER

NB. DECKING AREA &
CANOPY TO REAR
OF OUTRIGGER
OMMITTED FOR
CLARITY



PROPOSED SIDE ELEVATION

0.0 1.0 2.0 3.0m
SCALE
1:50

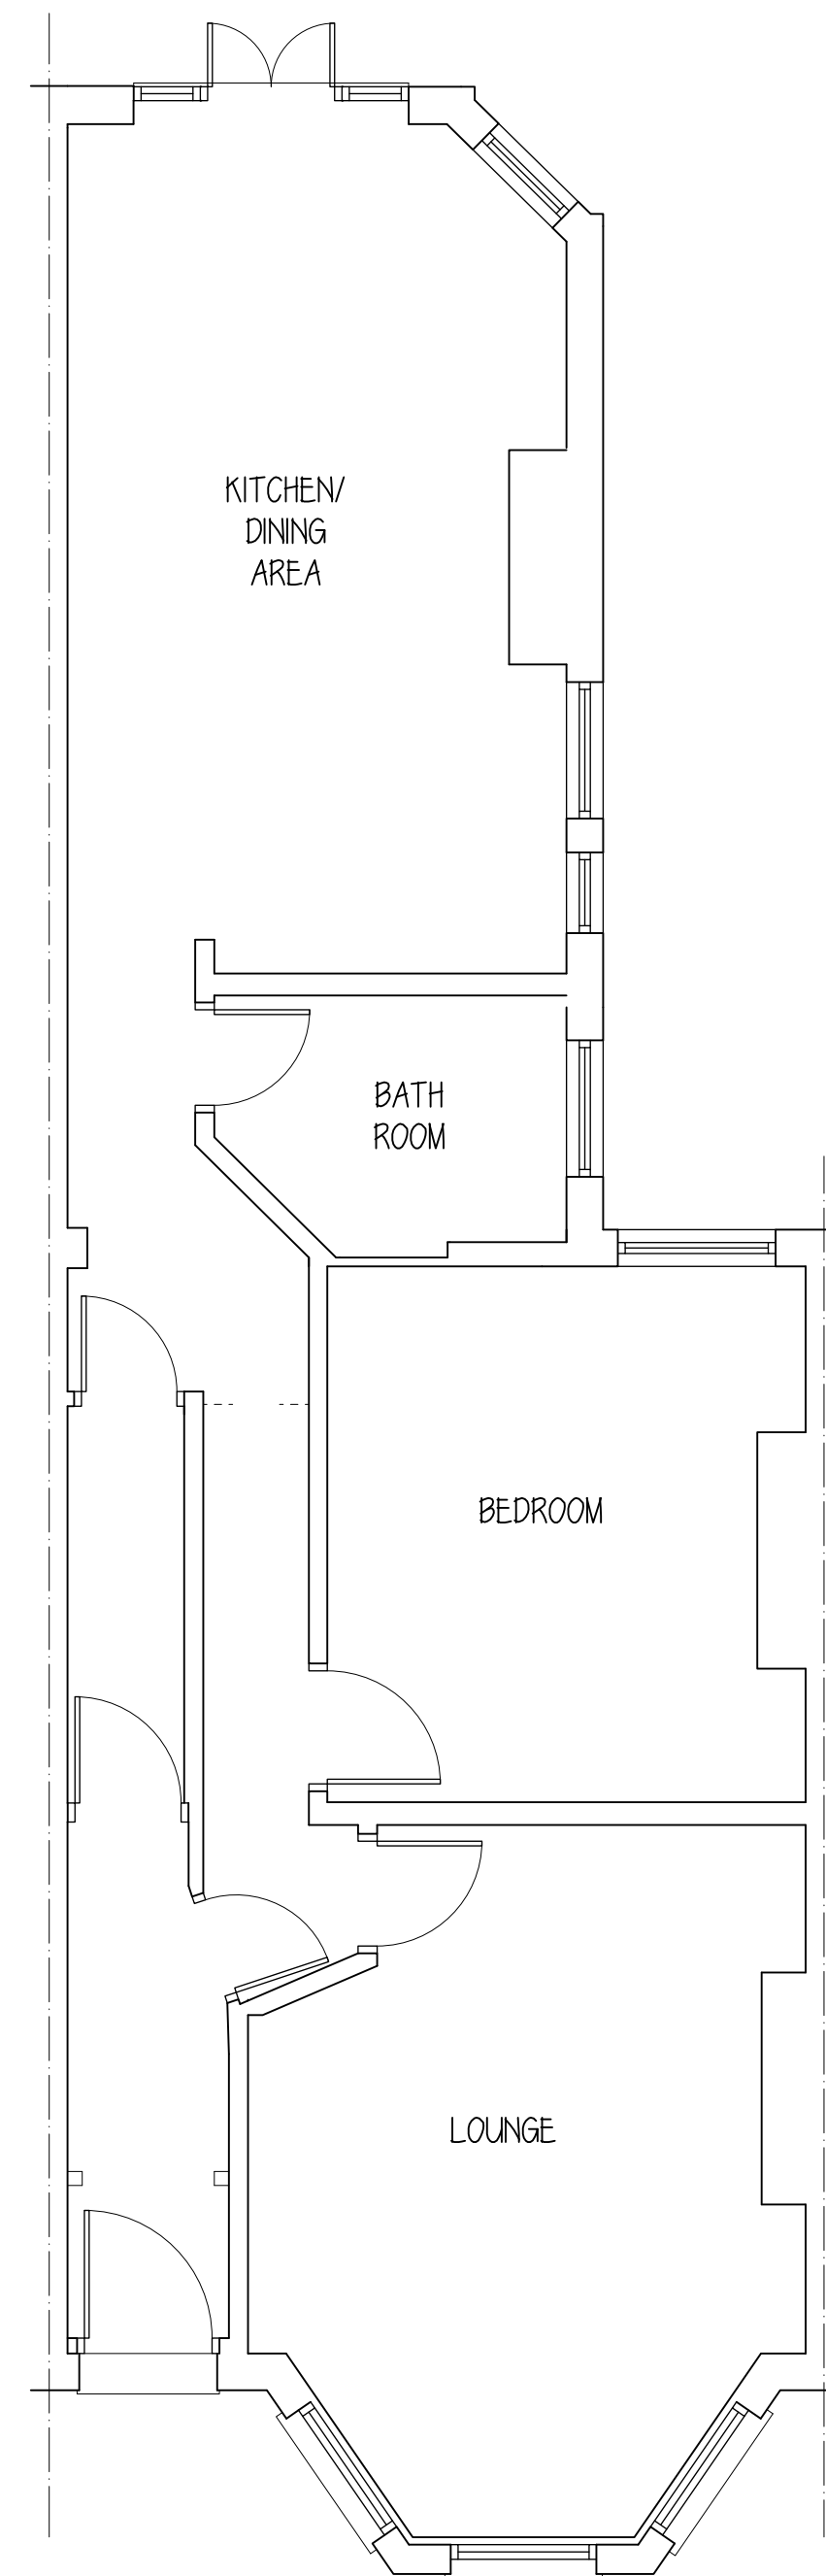

GROUND FLOOR LAYOUT

SPECIFICATION/ NOTES

1. COPYRIGHT: Written consent must be obtained from Carter Surveying Associates for reproducing or copying this drawing in part or in whole.
2. PARTY WALL etc. ACT 1996: This work may be affected by the provisions of the Party Wall etc. Act 1996.
3. All work is to be carried out in compliance with the current bye-laws and regulations of the local authority.
4. All dimensions are to be checked on site by the contractor and works set out accordingly.
5. All works are to comply with the relevant British Standards and Code of Practice Specifications.

CARTER SURVEYING ASSOCIATES
07941 443968

SITE ADDRESS:

168A VICTORIA ROAD
LONDON
N22 7XQ

CLIENT:

MR D LEWIS

PROJECT: REPLACEMENT OF
WINDOWS/DOORS TO
GROUND FLOOR FLAT

DRAWING: PLANNING

SCALES: 1:50 @ A1

DATE: JUL 2023

DRAWN: CSA

DRAWING NO: LEW 02P

REVISION: A