

△+ HALF HOUR FIRE RESISTING
DOORS

SD MAINS OPERATED SMOKE
DETECTORS INTERLINKED

REAR GARDEN

ADJOINING
RAISED
TIMBER TERRACE

CELLAR

2.0 m

store

DINING
ROOM

KITCHEN

HALL

WC

ENTRANCE

LOUNGE

NO. 72

NO. 68

NO. 72

NO. 68

EXISTING LOWER
GROUND/BASEMENT

EXISTING GROUND FLOOR

0 1 2 3 4 5 6 7 8 9 10 m.
SCALE BAR = 1:100


EXISTING LOWER GROUND /
BASEMENT & GROUND FLOOR

70 MUSWELL HILL PLACE
LONDON, N10 3RR



SCALE = 1:100

DATE = MAY 2023

DRG. NO = KS/2023/01 REV =

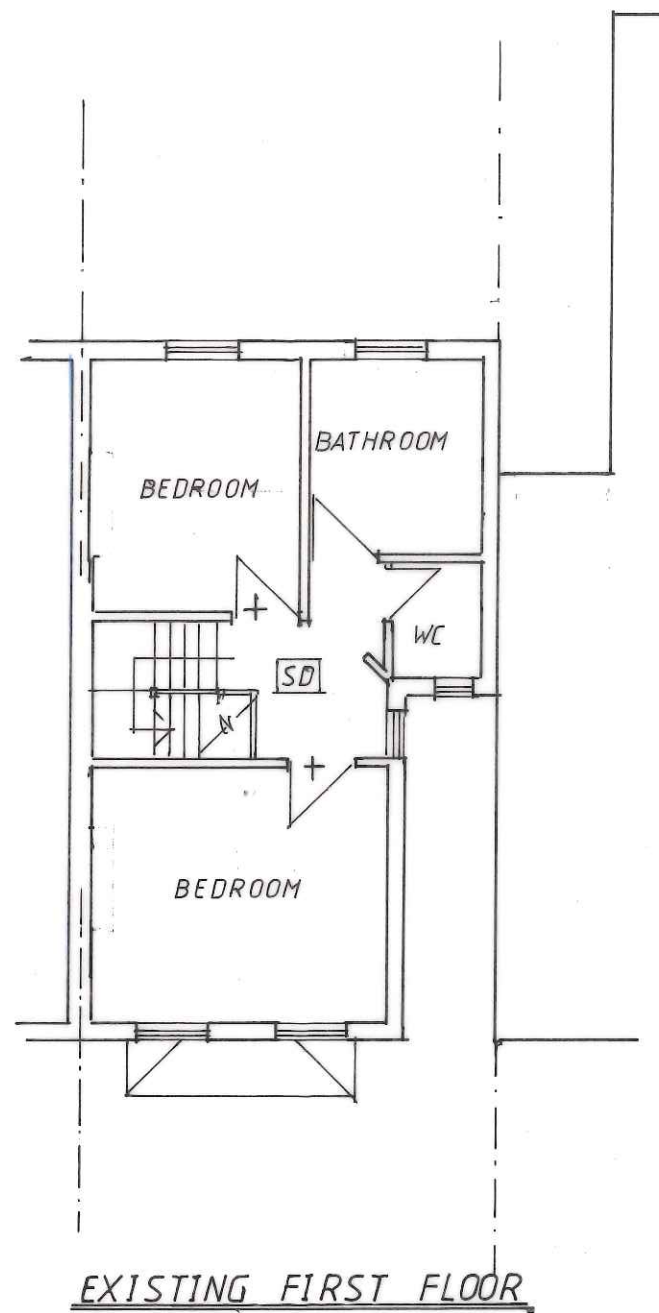


NOTE
CHIMNEY BREASTS
SUPPORTED ON
METAL 'GALLOWC'
BRACKETS

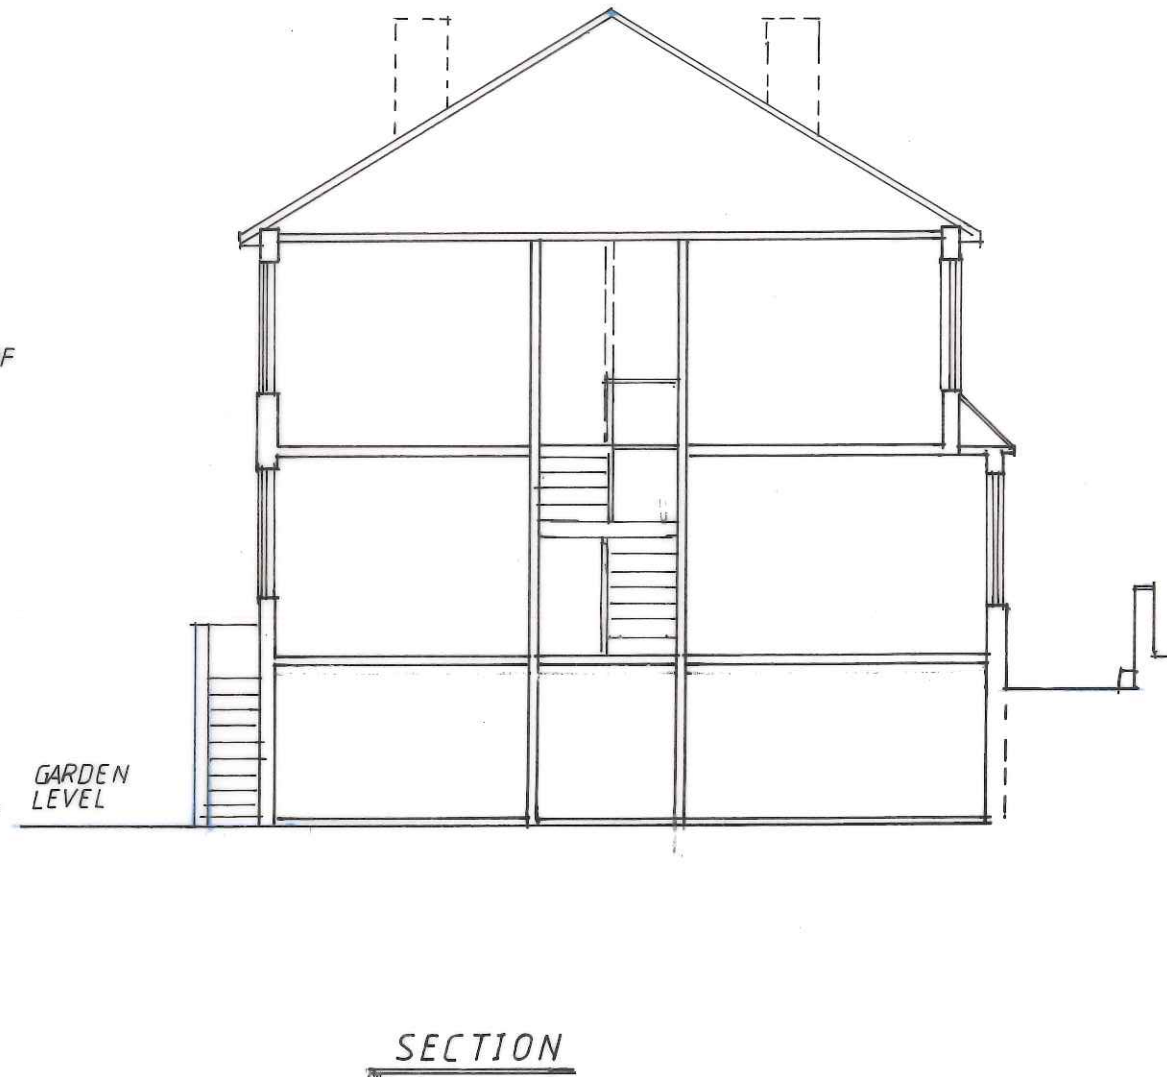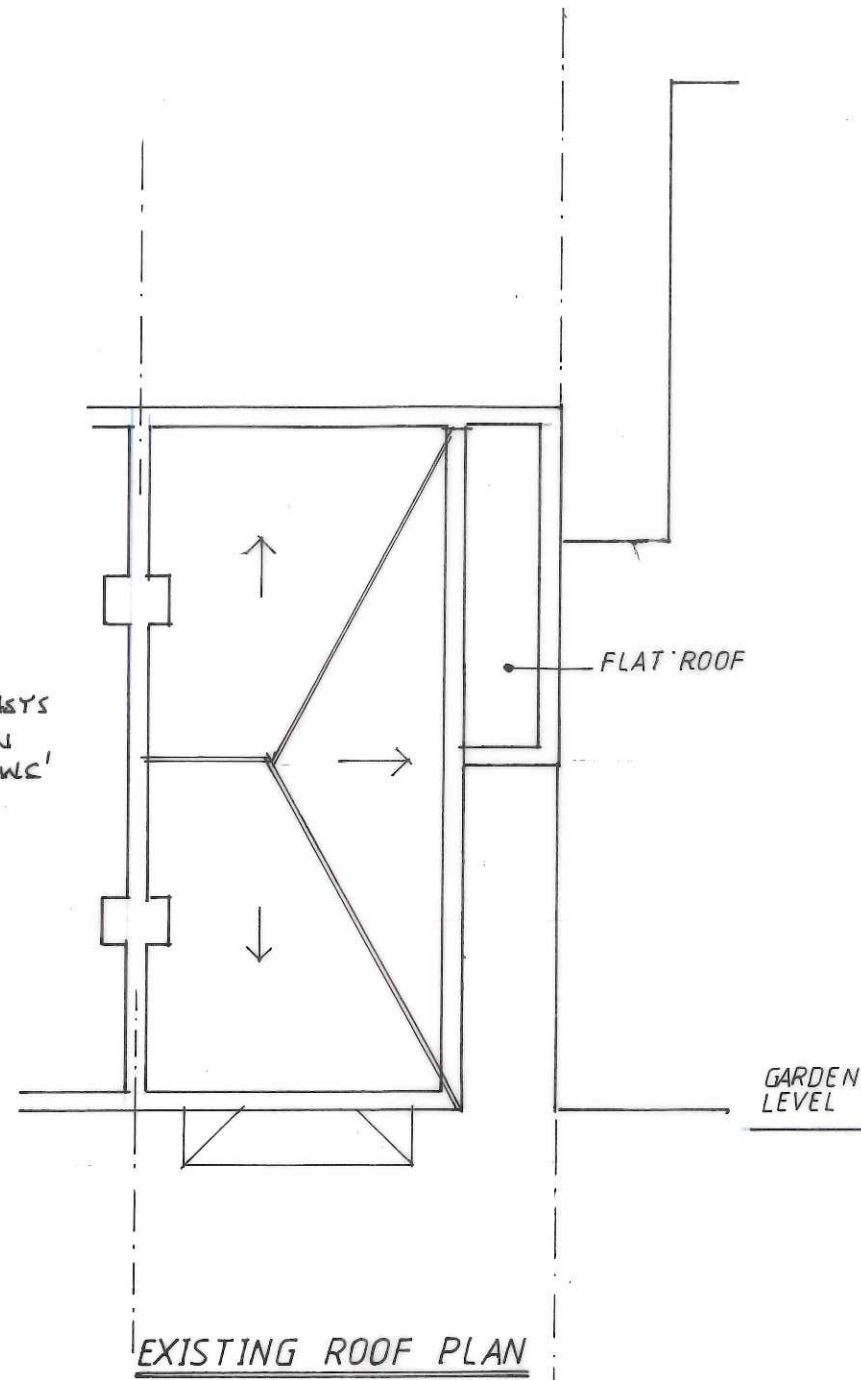


0 1 2 3 4 5 6 7 8 9 10 m.
SCALE BAR = 1:100

EXISTING FIRST FLOOR, EXISTING ROOF PLAN AND SECTION	
70 MUSWELL HILL PLACE LONDON, N10 3RR	
SCALE = 1:100	DATE = MAY 2023
DRG. NO. KS/2023/02	REV=

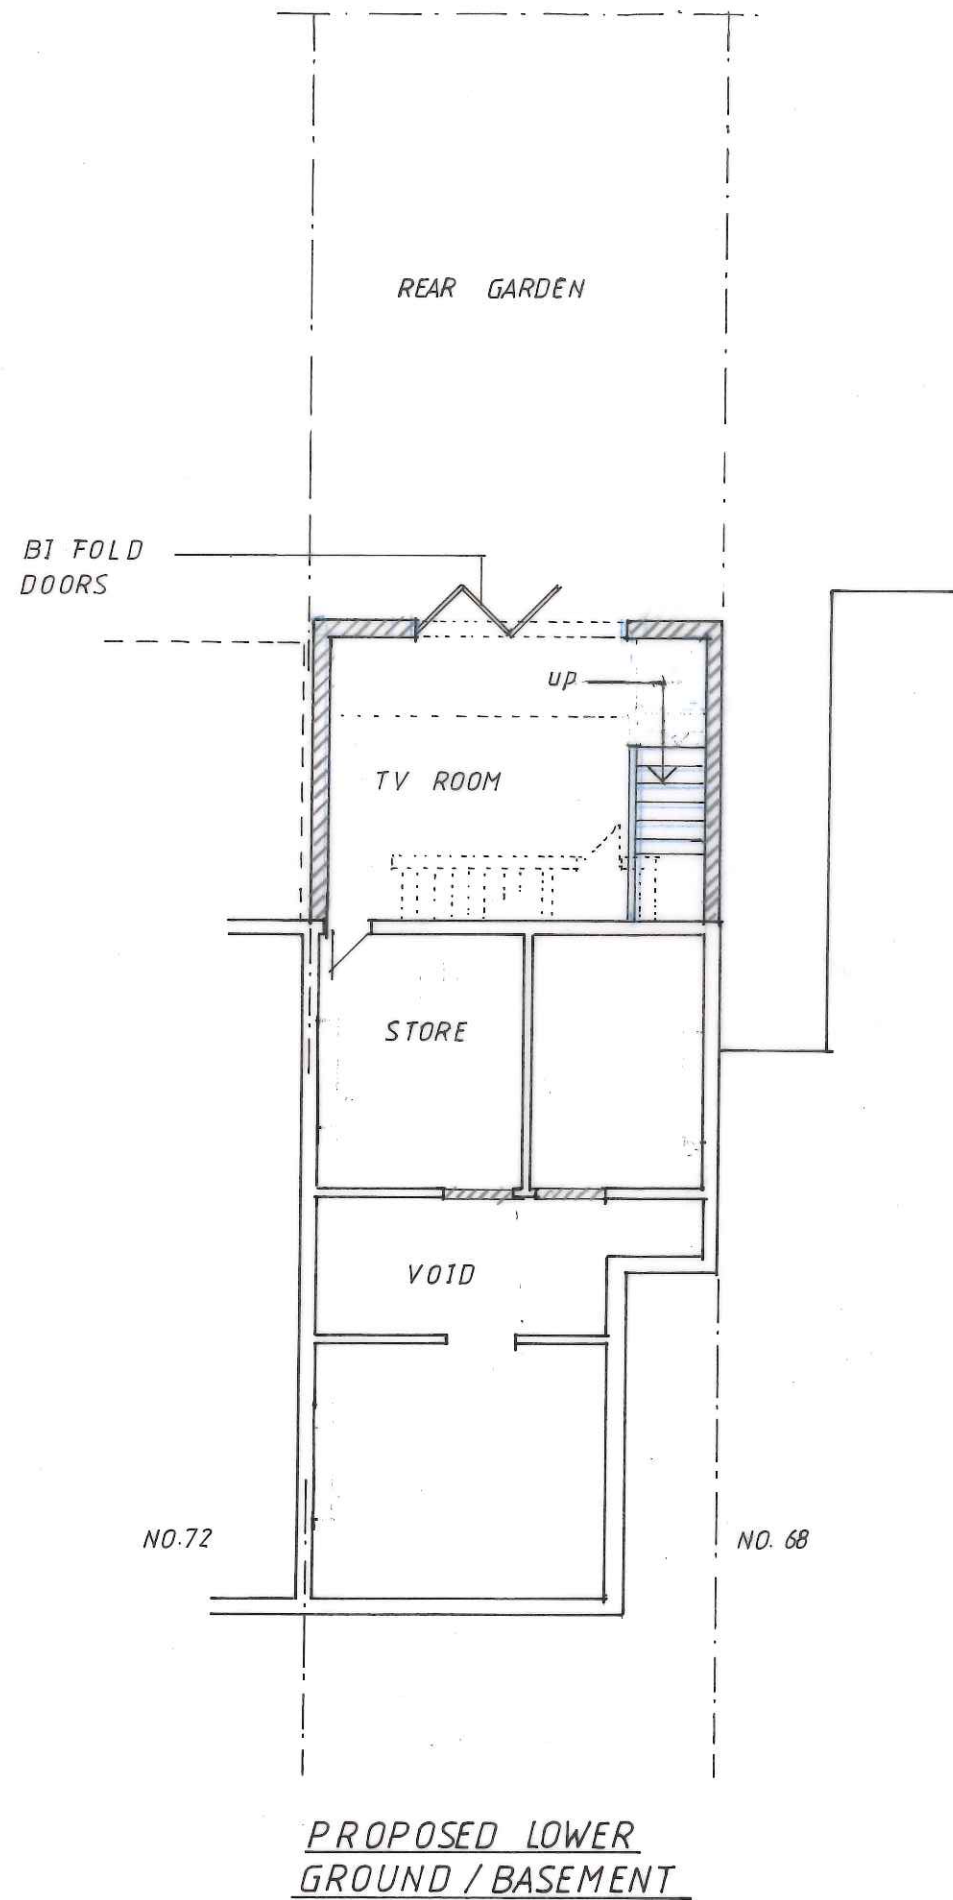

PROPOSED LOWER
GROUND / BASEMENT

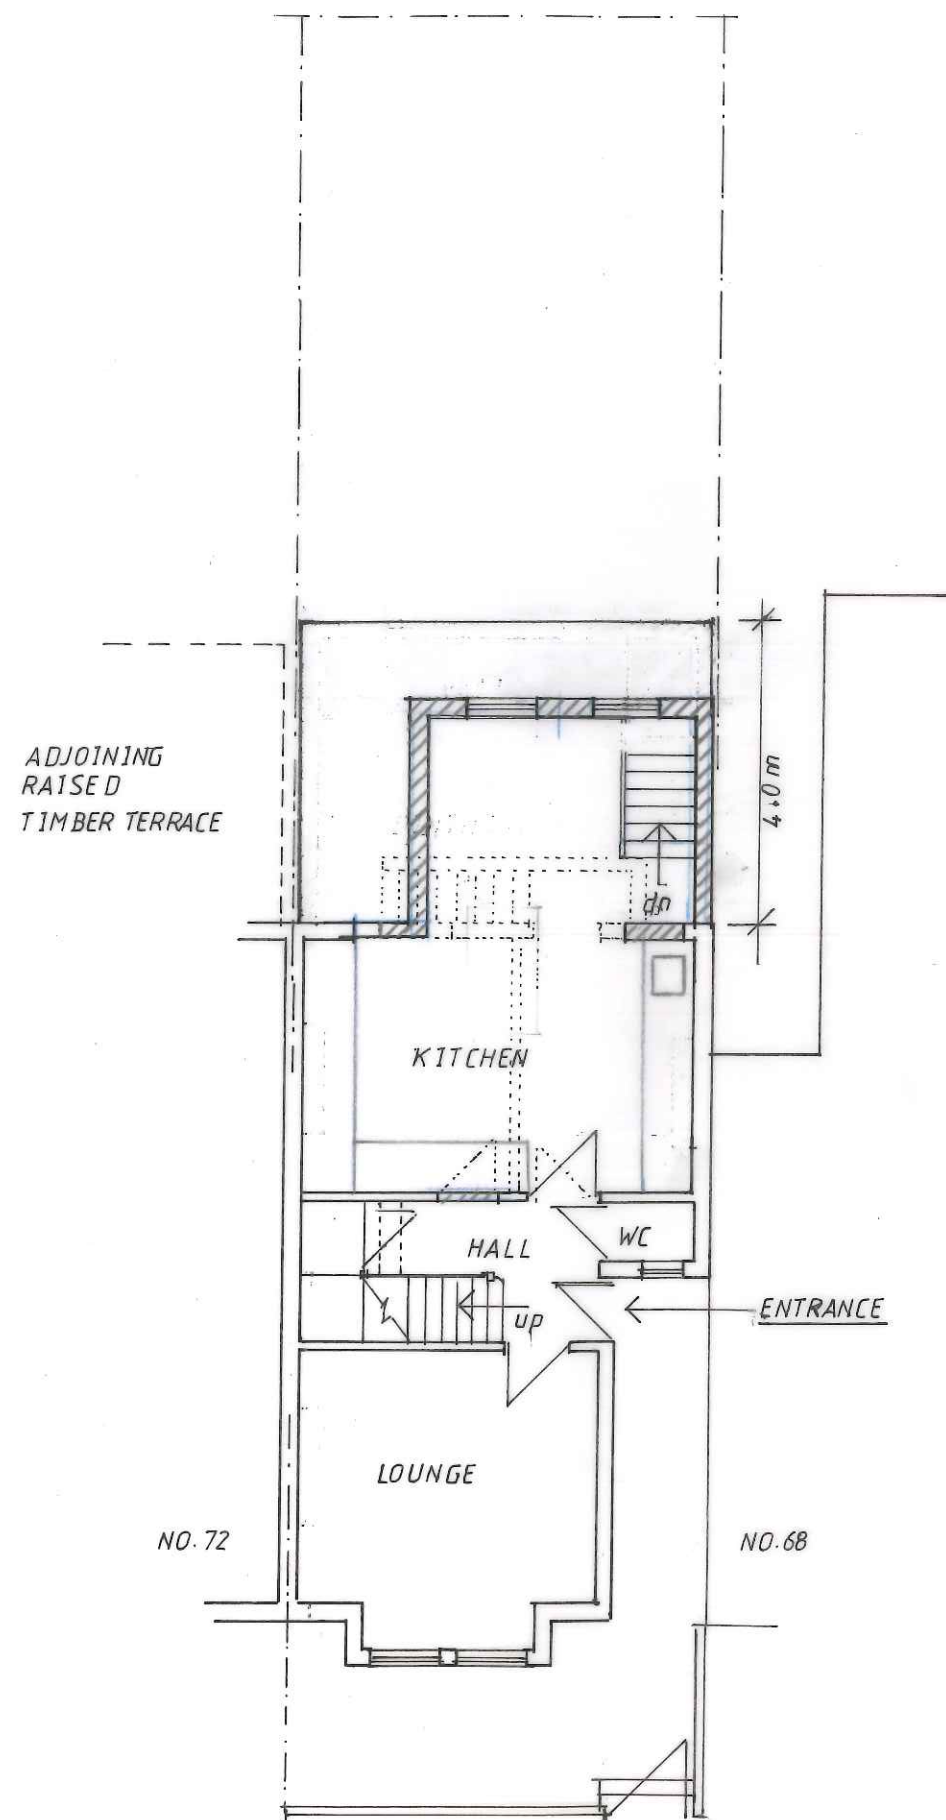

PROPOSED GROUND FLOOR

0 1 2 3 4 5 6 7 8 9 10m

SCALE BAR = 1:100

PROPOSED LOWER GROUND /
BASEMENT & GROUND FLOOR


70 MUSWELL HILL PLACE
LONDON , N10 3RR

SCALE = 1:100


DATE = MAY. 2023

DRGNO = KS/2023/03


REV = A

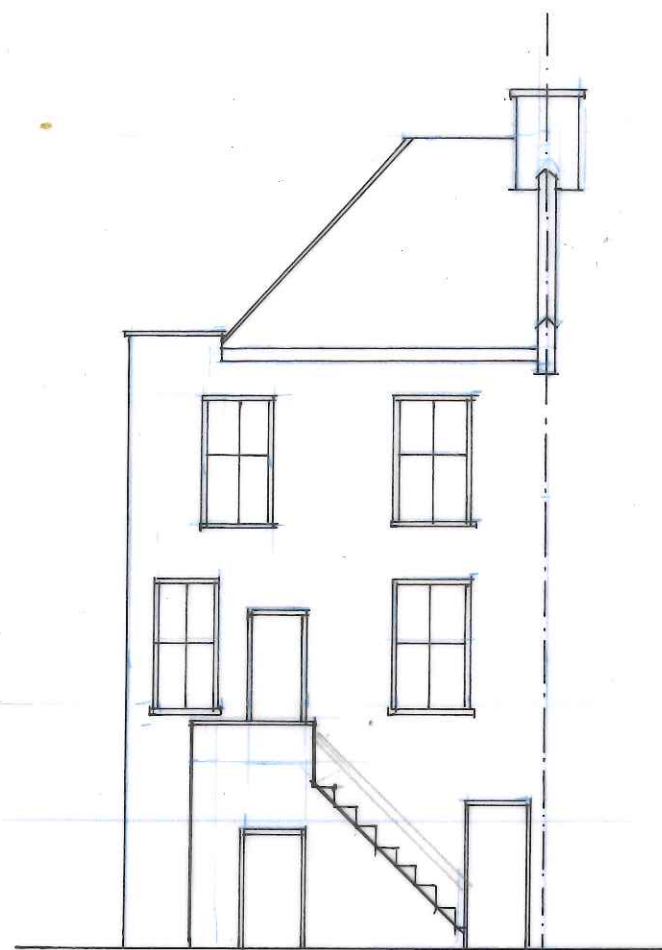


EXISTING REAR

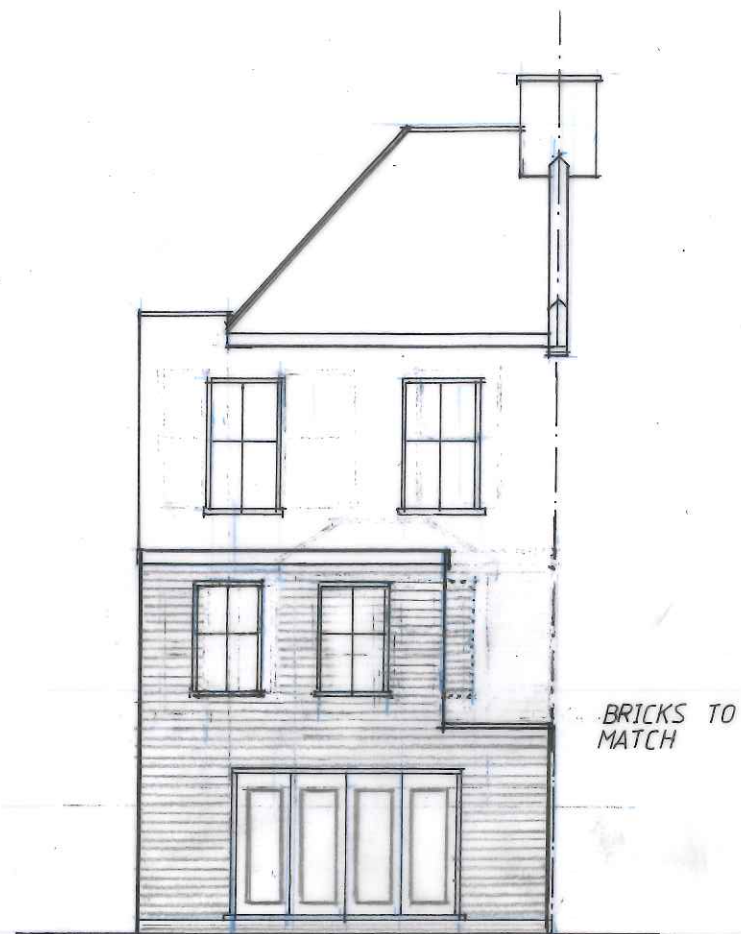

PROPOSED REAR

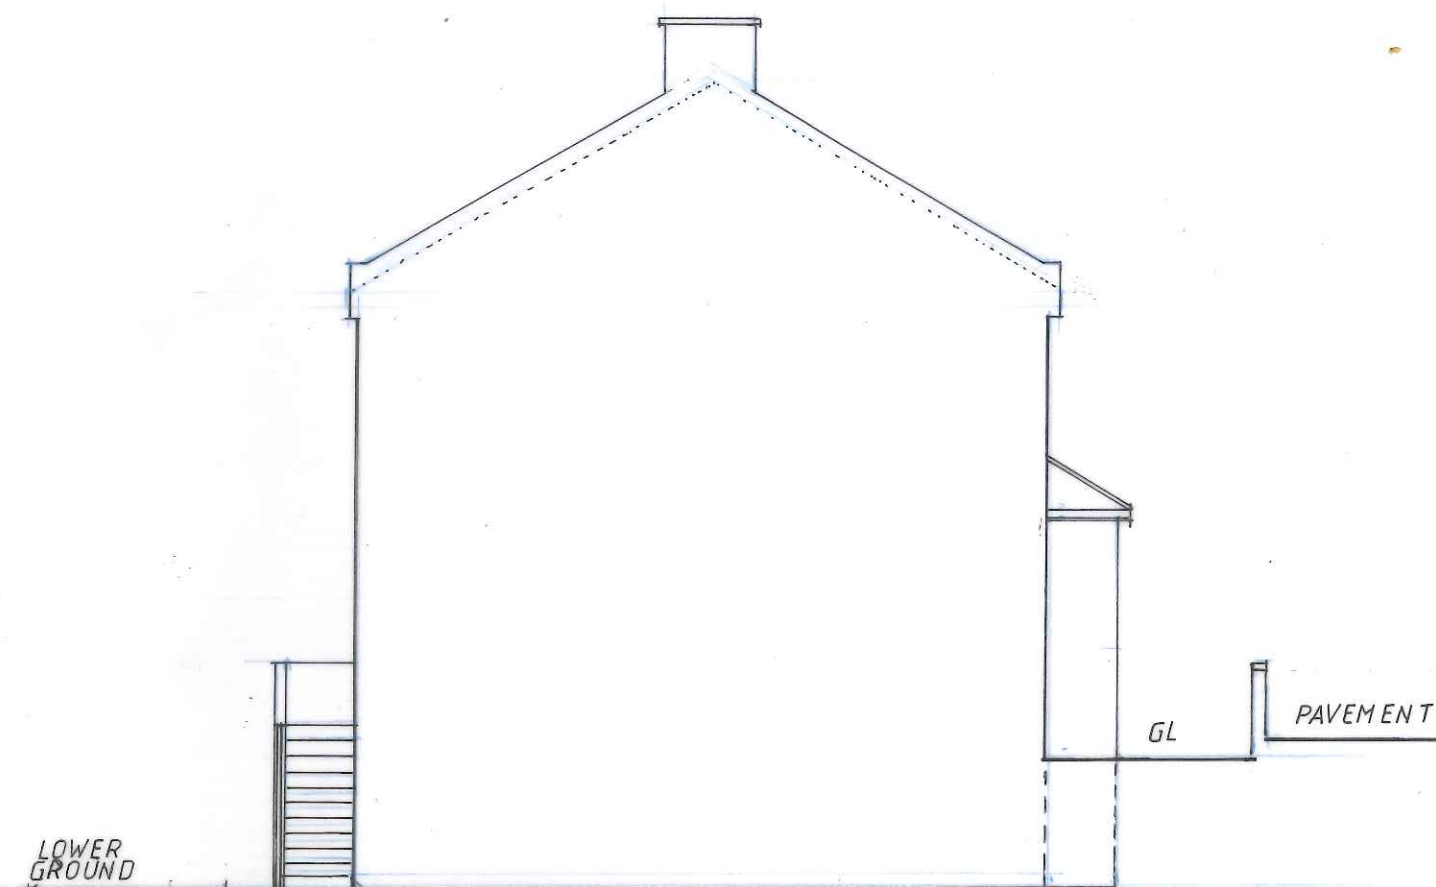

EXISTING SIDE

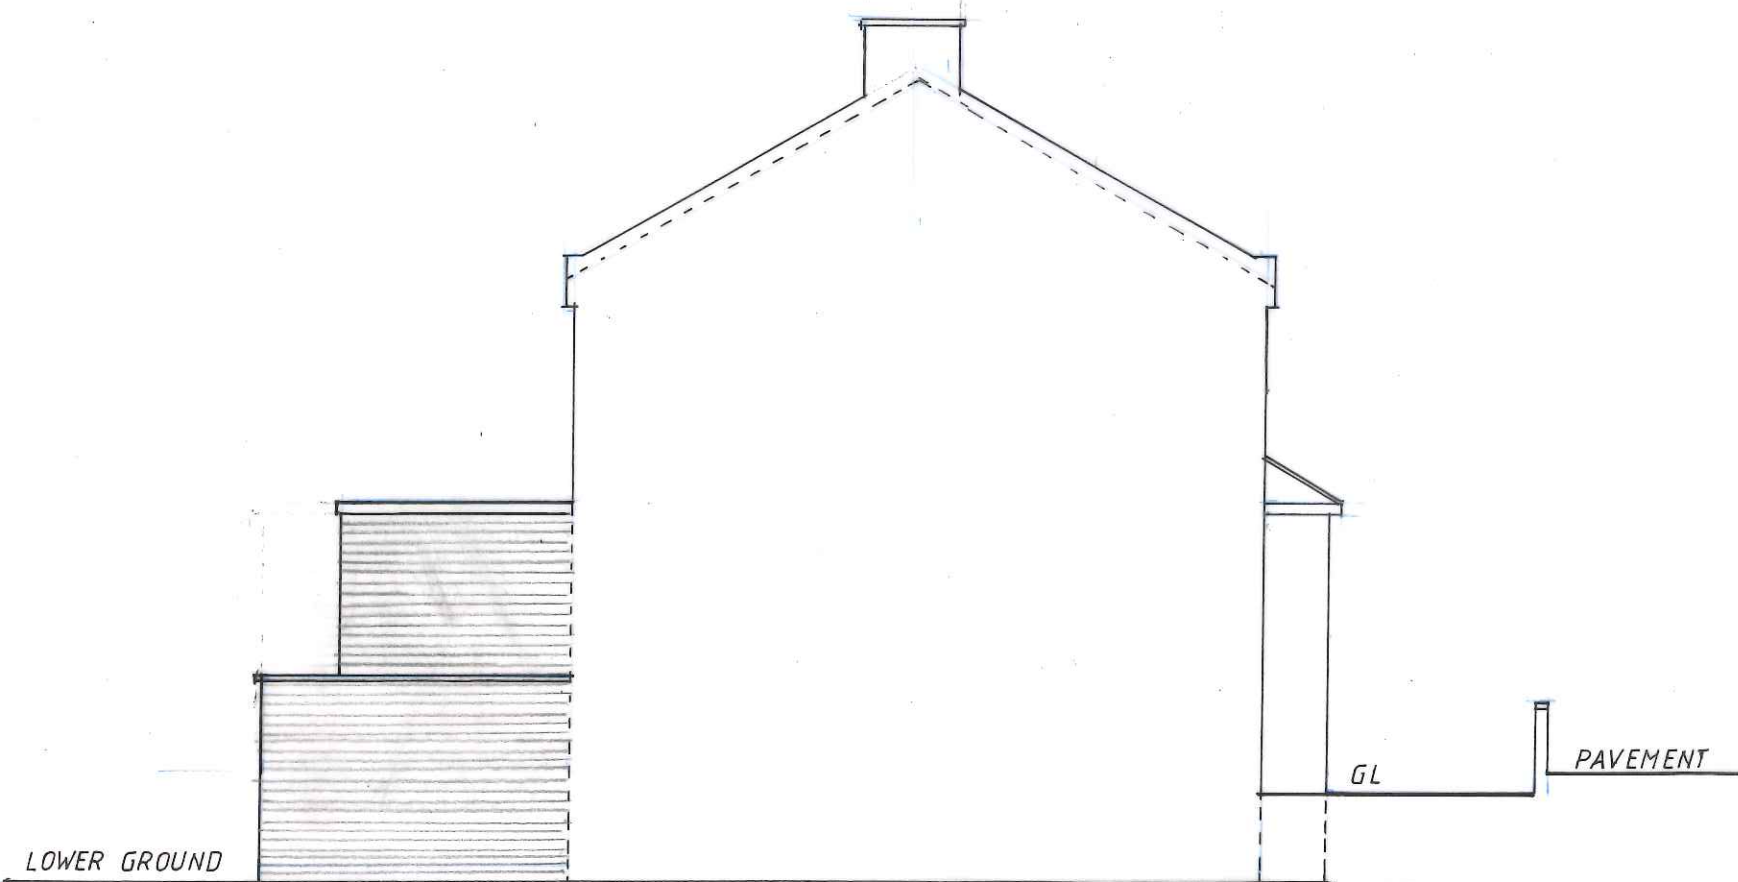

PROPOSED SIDE

0 1 2 3 4 5 6 7 8 9 10 m

SCALE BAR = 1:100

EXISTING & PROPOSED ELEVATIONS

70 MUSWELL HILL PLACE
LONDON , N10 3RR

SCALE = 1:100

DATE = MAY 2023

DRG.NO = KS/2023/04

REV = A