


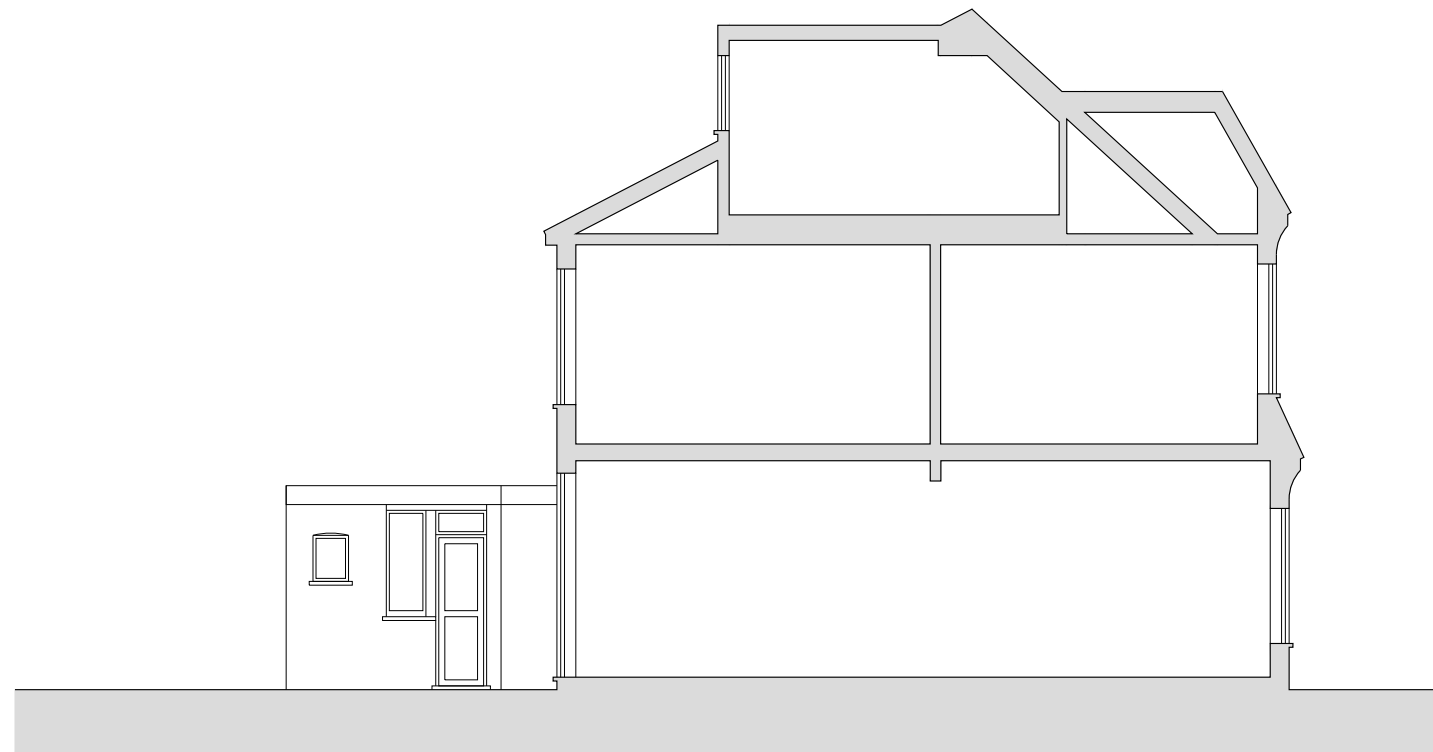



REVISIONS			
NO.	DATE	CHANGES	BY

NOTES

This drawing which is the property of MSK DESIGN Limited is the subject of Intellectual Property Rights including copyright and design right and shall not be reproduced, copied, loaned or submitted to any other party without the written consent of MSK DESIGN Limited.

Do not scale from drawings. Only numbered dimensions to be taken. All dimensions to be checked on site.

Any discrepancies to be reported to MSK DESIGN Limited, prior to setting out or ordering any materials.

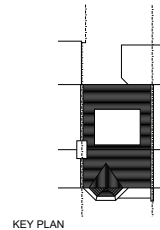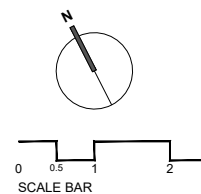

MSK DESIGN LTD

230 HIGH STREET
HIGH BARNET, HERTFORDSHIRE
LONDON, EN5 5TD

020 3962 4480
www.msksdesign.co.uk
info@msksdesign.co.uk

Registered company number: 6044594




PROJECT	246 Park Road, London, N8 8JX		PROJECT REF
CLIENT	Ethos Homes Ltd		
DRAWING TITLE	Existing Elevations		REV.
DATE	16.08.2023		DWG. NO.
SCALE@A1	1:50	DRAWN BY	AR
SCALE@A3	1:100	CHECKED BY	AR

PL-001




1 | PROPOSED
FRONT ELEVATION
PL-011 | SCALE@A1 1:50 SCALE@A3 1:100

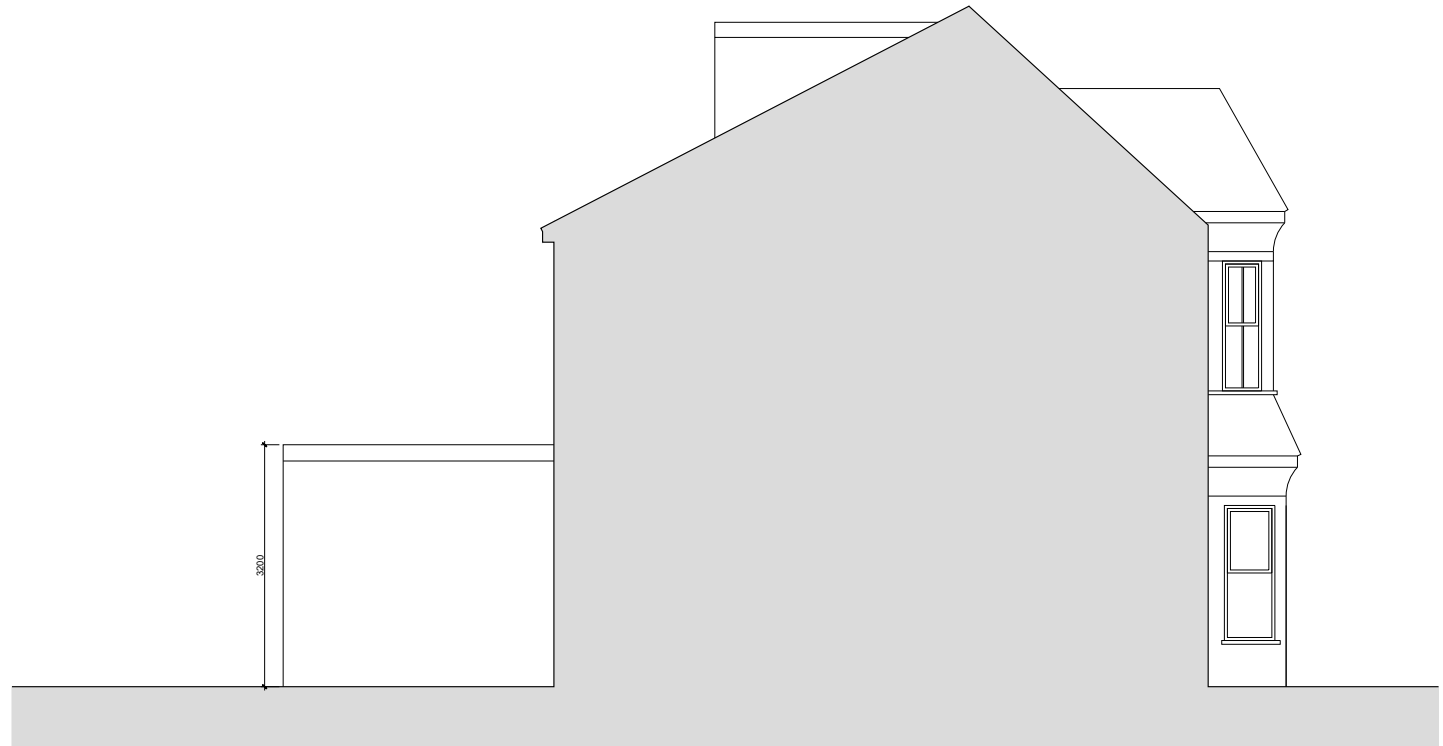

2 | PROPOSED
SIDE ELEVATION
PL-011 | SCALE@A1 1:50 SCALE@A3 1:100



3 | PROPOSED
REAR ELEVATION
PL-011 | SCALE@A1 1:50 SCALE@A3 1:100

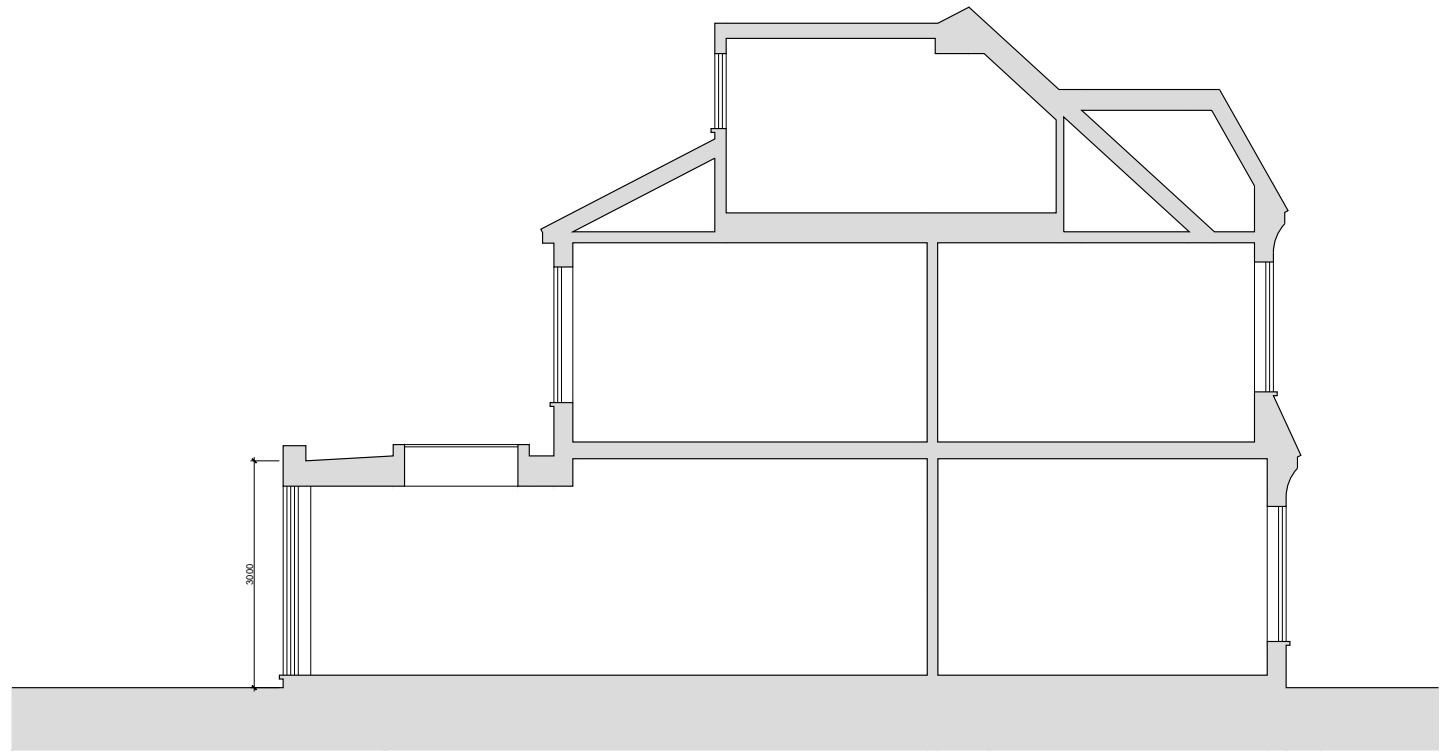

4 | PROPOSED
SECTION
PL-011 | SCALE@A1 1:50 SCALE@A3 1:100


REVISIONS			
NO.	DATE	CHANGES	BY

NOTES

This drawing which is the property of MSK DESIGN Limited is the subject of Intellectual Property Rights including copyright and design right and shall not be reproduced, copied, loaned or submitted to any other party without the written consent of MSK DESIGN Limited.

Do not scale from drawings. Only numbered dimensions to be taken. All dimensions to be checked on site.

Any discrepancies to be reported to MSK DESIGN Limited, prior to setting out or ordering any materials.

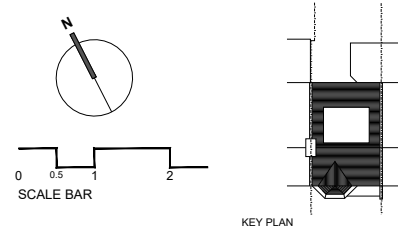

MSK DESIGN LTD

230 HIGH STREET
HIGH BARNET, HERTFORDSHIRE
LONDON, EN5 5TD

020 3962 4480
www.mskdesign.co.uk
info@mskdesign.co.uk

Registered company number: 6044594

MSK

PROJECT	246 Park Road, London, N8 8JX		PROJECT REF
CLIENT	Ethos Homes Ltd		
DRAWING TITLE	PLANNING Proposed Elevations		REV.
DATE	16.08.2023		DWG. NO.
SCALE@A1	1:50	DRAWN BY	AR
SCALE@A3	1:100	CHECKED BY	AR

PL-011