







Location
103 Perth Road
Sheet Name
Site Plan Existing
Date
22/06/2020

Scale: 1:200 @A3


1m 5m 10m

 

Location
103 Perth Road
Sheet Name
Location Plan
Date
22/06/2020

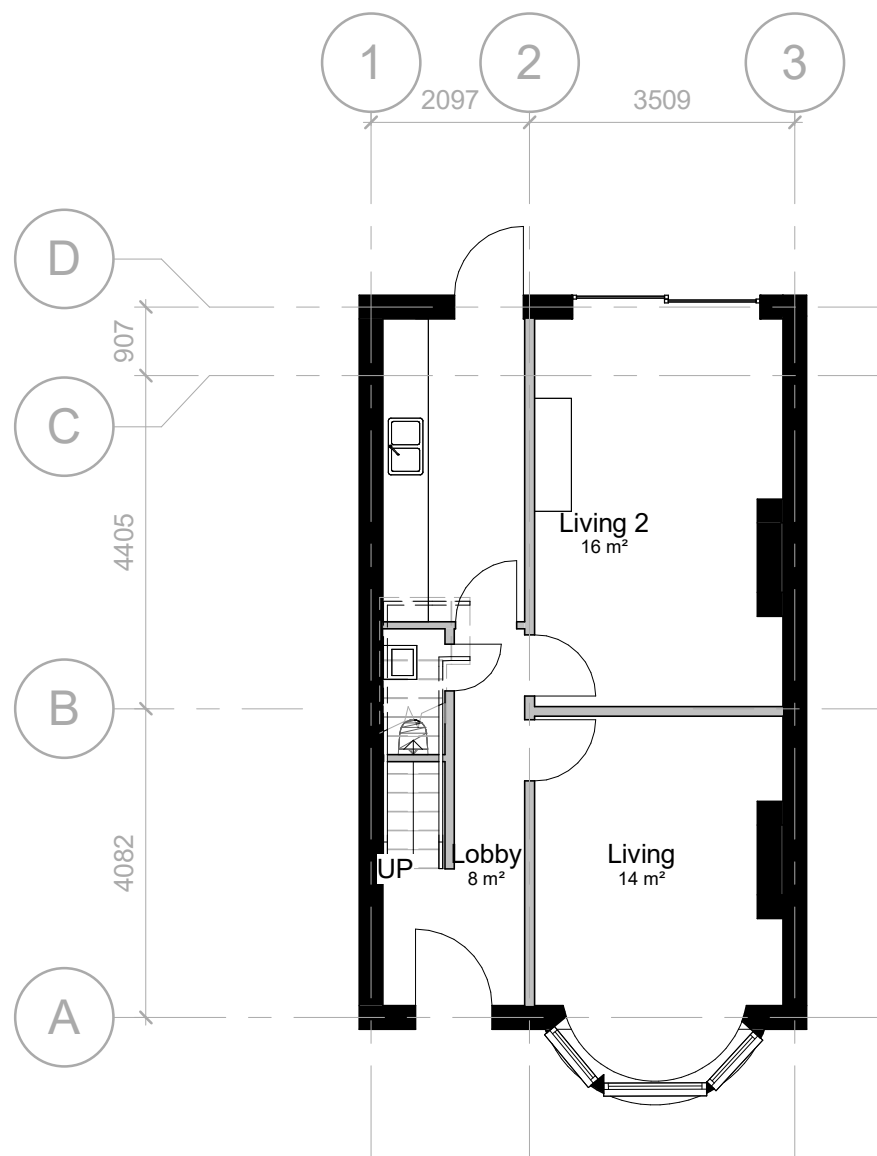

E - GF FFL
1 : 100

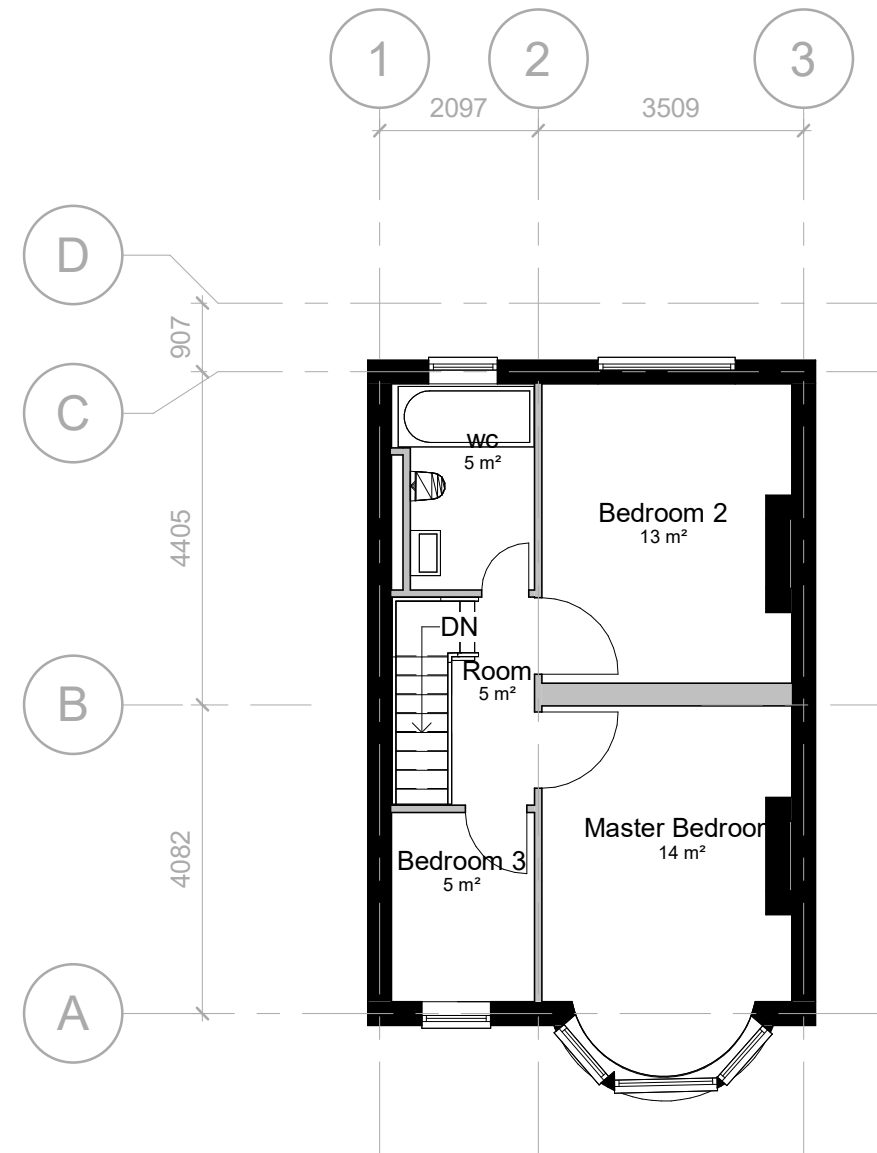


E - FF FFL
1 : 100

Planning drawings - NOT FOR CONSTRUCTION

Please Note


1- This drawing is not for construction. 2- All Dimension are in millimeters. 3- Dimensions are not to be scaled directly from drawings. 4- All dimensions are to be checked on site and the Architect is to be inform of any discrepancies before construction commences. 5- All references to drawings refer to current revision of that drawing. 6- The Copyright of this drawing belongs to Build Different Ltd.

 


VISUAL SCALE 1:100 @ A3



Scale	1:100	Date	27/05/2023	Project name	103 Perth Road N22 5QG	Sheet name		Existing Floor Plans	
Drawn by	BD	Checked by	EI	Project number	BD-PR-00522	Rev	A	Metric	A3

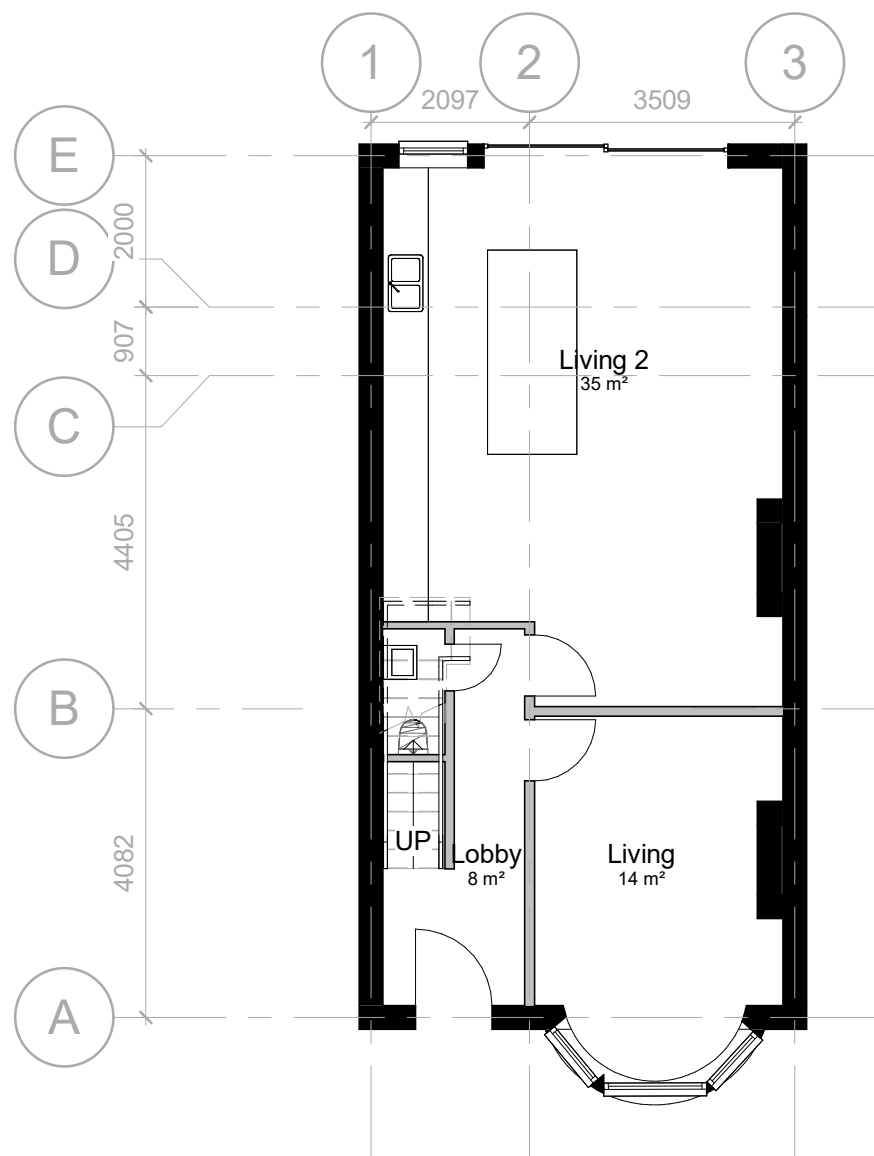

P - GF FFL
1 : 100

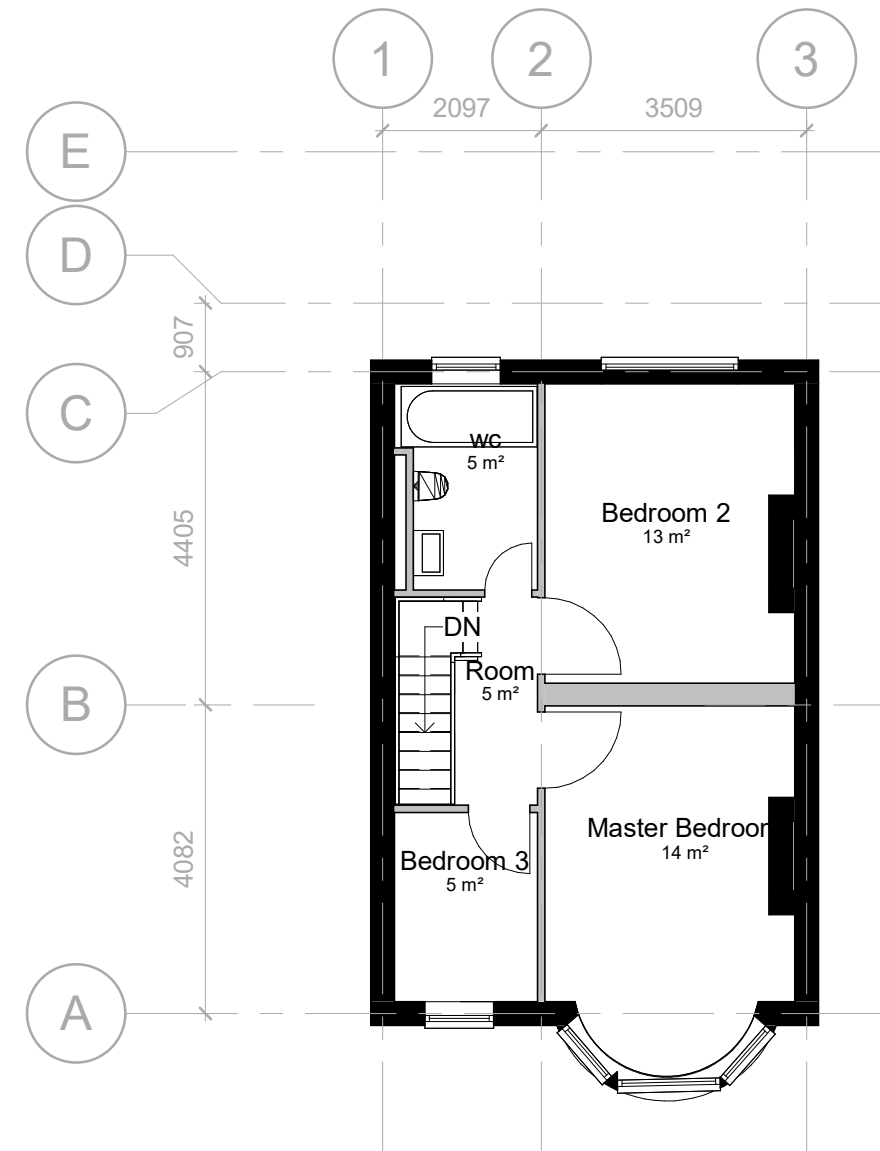


P - FF FFL
1 : 100

Planning drawings - NOT FOR CONSTRUCTION

Please Note


1- This drawing is not for construction. 2- All Dimension are in millimeters. 3- Dimensions are not to be scaled directly from drawings. 4- All dimensions are to be checked on site and the Architect is to be inform of any discrepancies before construction commences. 5- All references to drawings refer to current revision of that drawing. 6- The Copyright of this drawing belongs to Build Different Ltd.

 


VISUAL SCALE 1:100 @ A3




Scale	1:100	Date	27/05/2023	Project name	103 Perth Road N22 5QG	Sheet name		Proposed Floor Plans	
Drawn by	BD	Checked by	EI	Project number	BD-PR-00525	Rev	A	Metric	A3

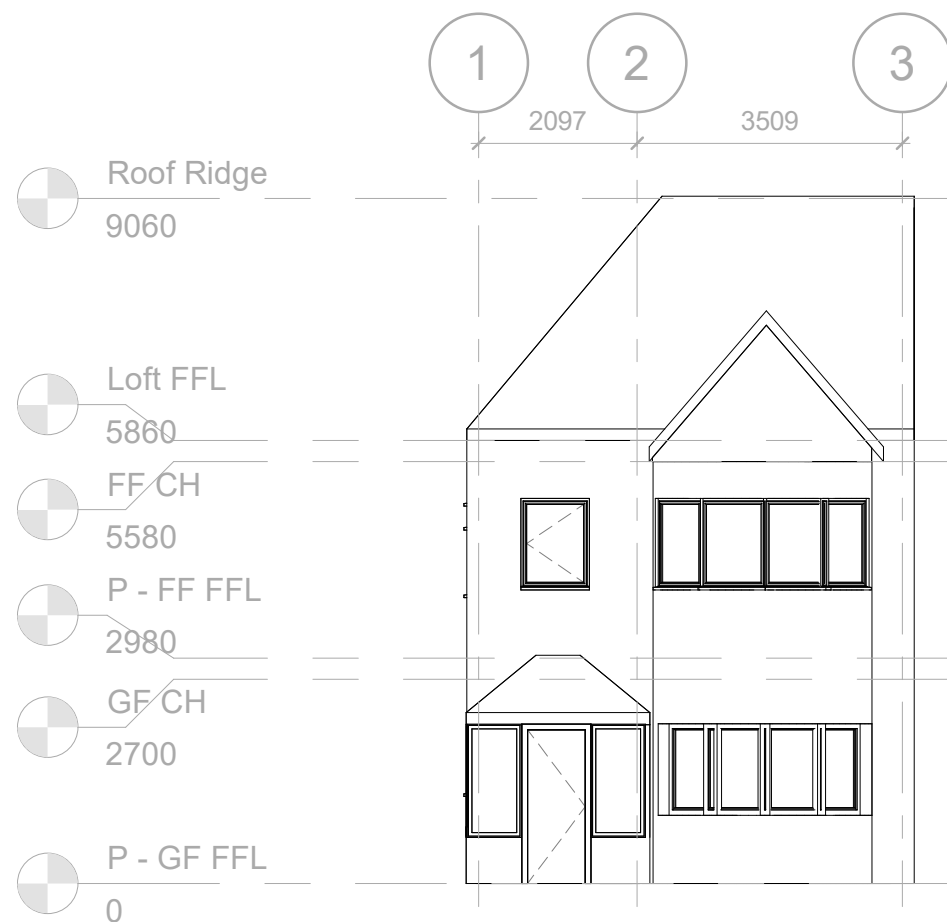

E - Front Elevation
1 : 100

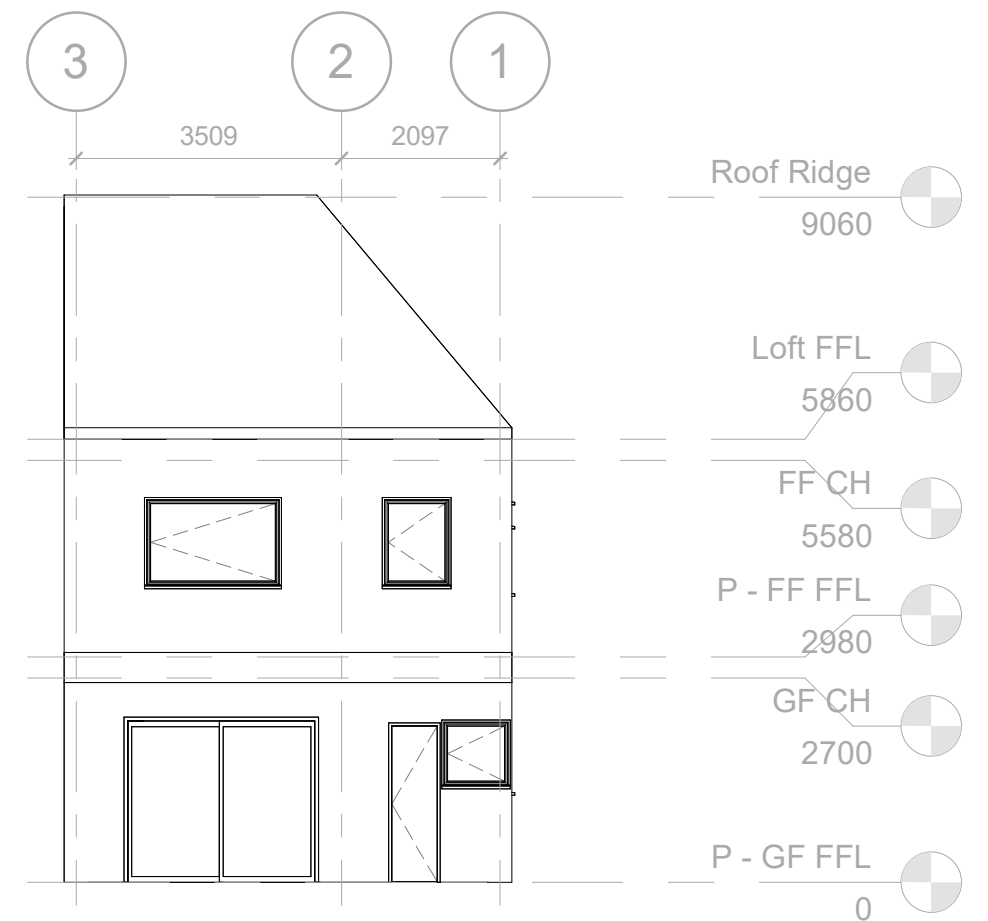

E - Rear Elevation
1 : 100

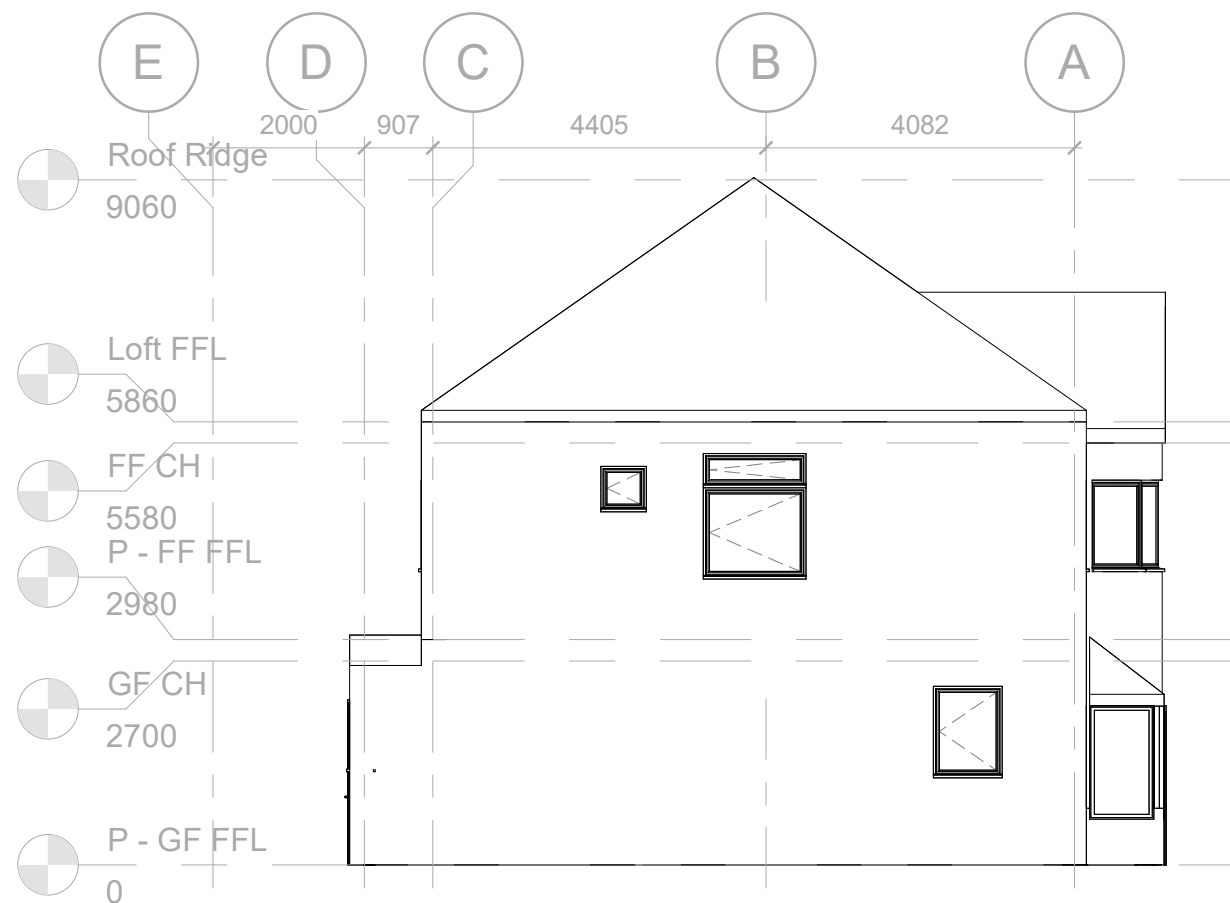


E - Side Elevation
1 : 100

Planning drawings - NOT FOR CONSTRUCTION

Please Note


1- This drawing is not for construction. 2- All Dimension are in millimeters. 3- Dimensions are not to be scaled directly from drawings. 4- All dimensions are to be checked on site and the Architect is to be inform of any discrepancies before construction commences. 5- All references to drawings refer to current revision of that drawing. 6- The Copyright of this drawing belongs to Build Different Ltd.

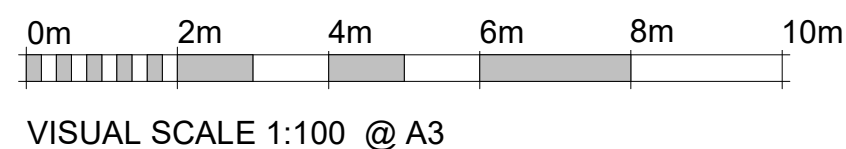


Scale	1:100	Date	27/05/2023	Project name	103 Perth Road N22 5QG	Sheet name		Existing Elevations	
Drawn by	BD	Checked by	EI	Project number	BD- PR-0053215	Rev	A	Metric	A3



P - Front Elevation
1 : 100

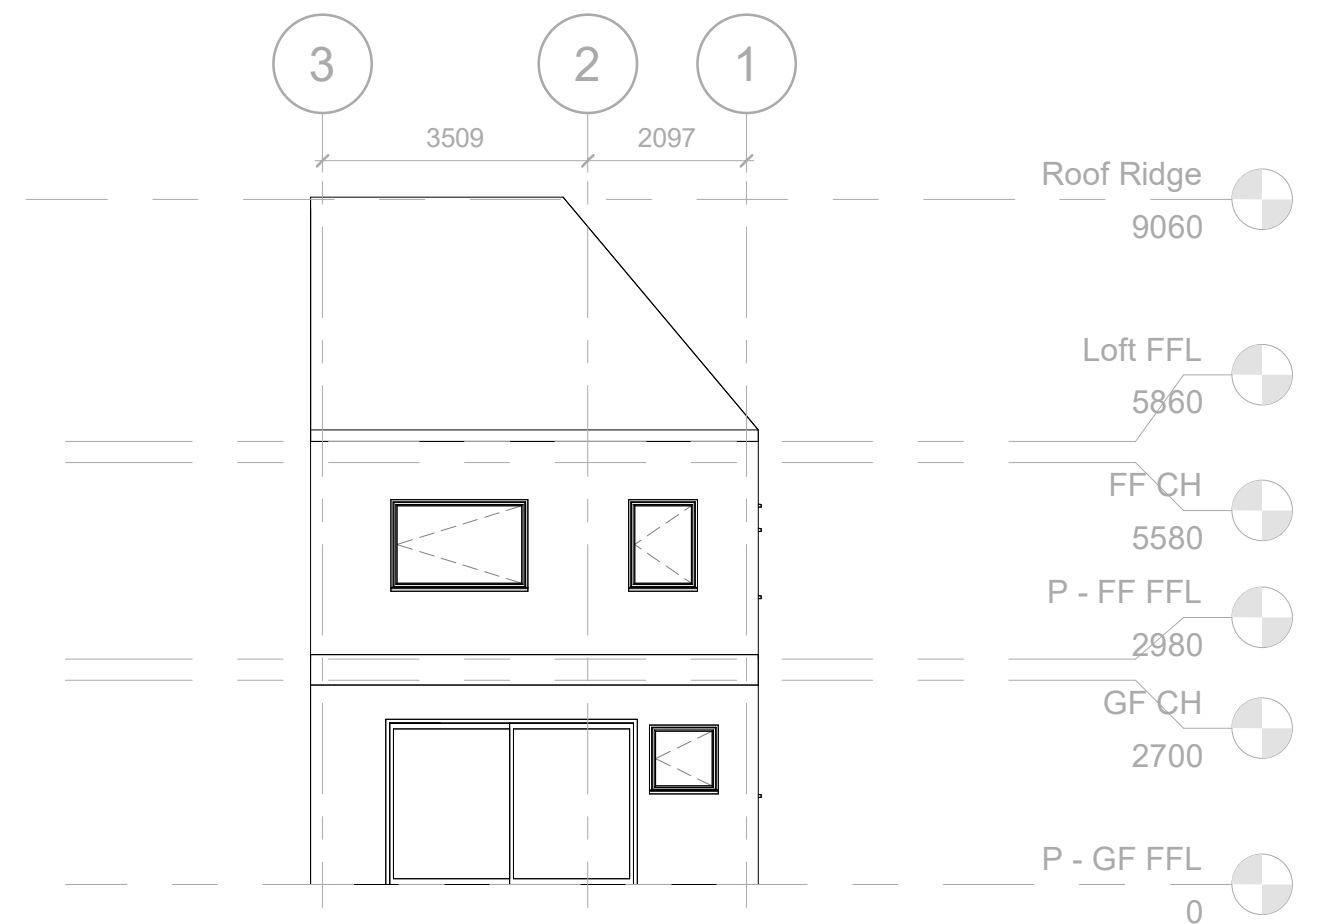

P - Rear Elevation
1 : 100

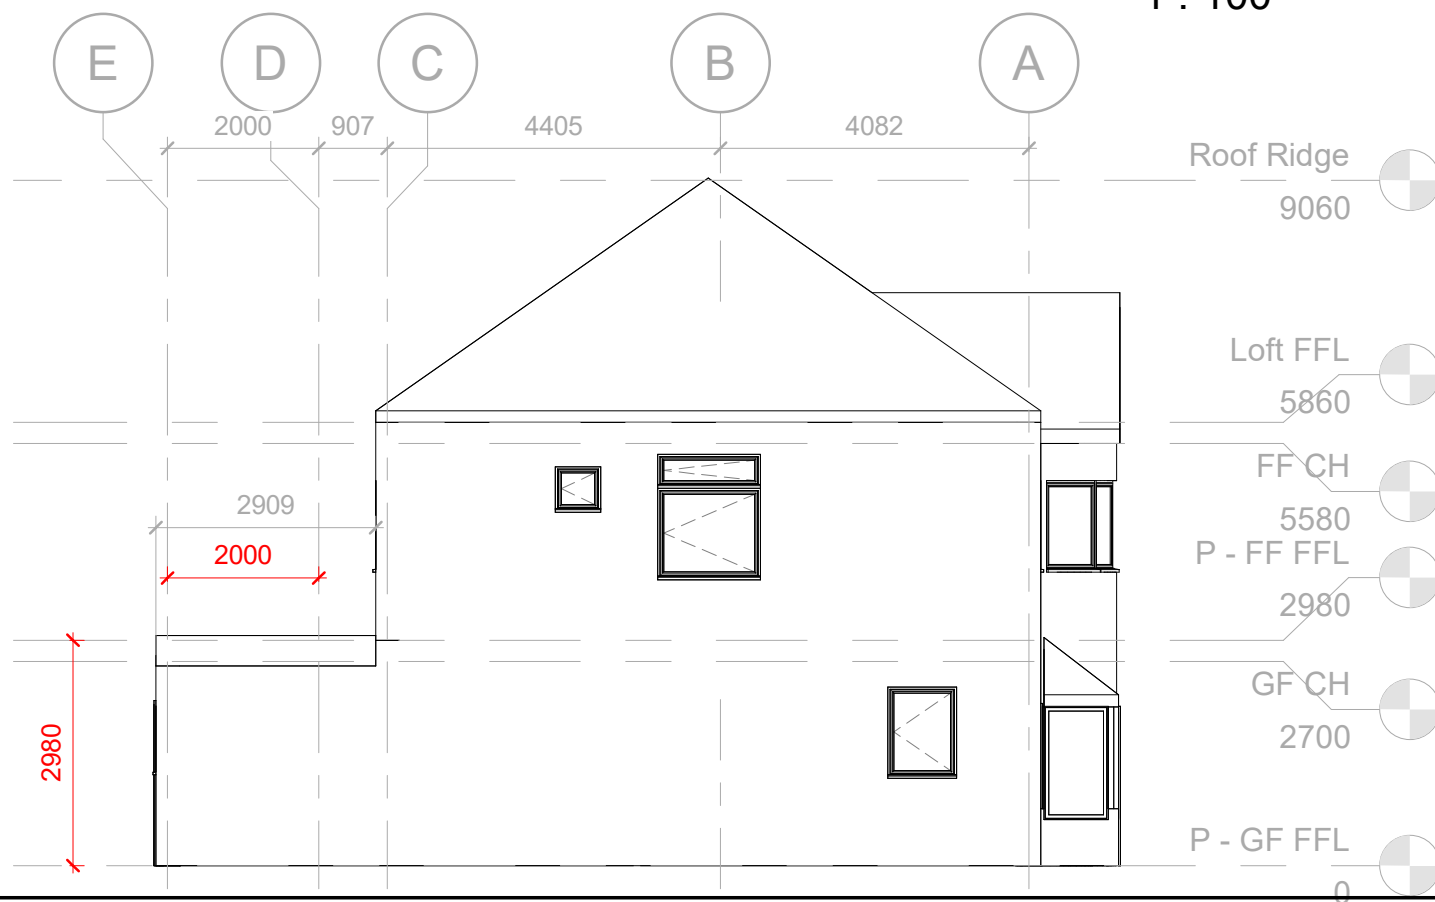

P - Side Elevation
1 : 100

Planning drawings - NOT FOR CONSTRUCTION

Please Note

1- This drawing is not for construction. 2- All Dimension are in millimeters. 3- Dimensions are not to be scaled directly from drawings. 4- All dimensions are to be checked on site and the Architect is to be inform of any discrepancies before construction commences. 5- All references to drawings refer to current revision of that drawing. 6- The Copyright of this drawing belongs to Build Different Ltd.



VISUAL SCALE 1:100 @ A3



Scale	1:100	Date	27/05/2023	Project name	103 Perth Road N22 5QG	Sheet name		Proposed Elevations	
Drawn by	BD	Checked by	EI	Project number	BD- PR-0052592	Rev	A	Metric	A3