





MapServe

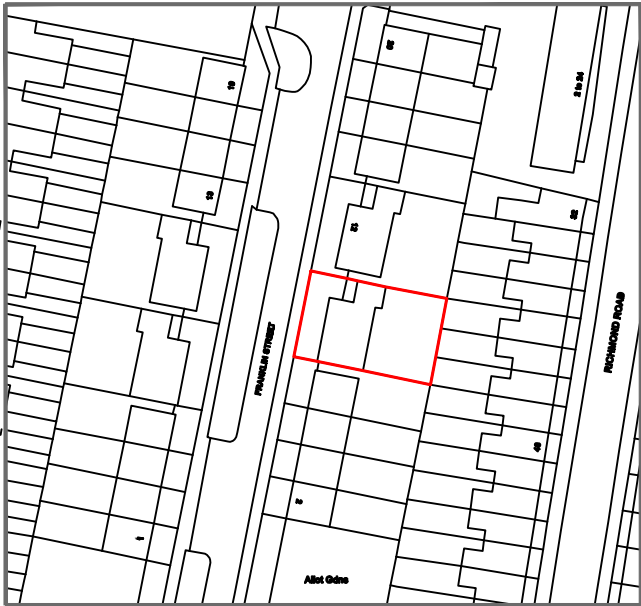


LOCATION PLAN
1:1250 @ A4

 

MapServe

 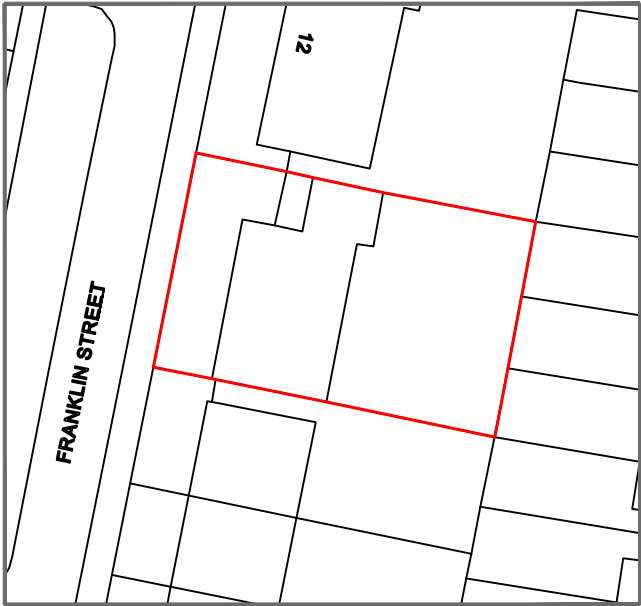

BLOCK PLAN
1:500 @ A4

 

Address - Unit 4, Grosvenor Way, London E5 9ND
Phone - 020 3781 8008
E-mail - office@redwoodsprojects.co.uk
Web - www.redwoodsprojects.co.uk

Any errors on Dimensions to be reported to the
Architect prior to commencement of Works.
Dimensions and areas are based on survey information.
This drawing is copyright © Redwoods Projects.
All dimensions to be checked on site Prior work.

REFERENCE:

10 FRANKLIN STREET LONDON - N15 6QH

TITLE:

LOCATION & BLOCK
PLANS

PROJECT No

652

DATE:

14-07-2023

SHEET No


E 00

NOTES:

DRAWN BY

EDITED BY

JM

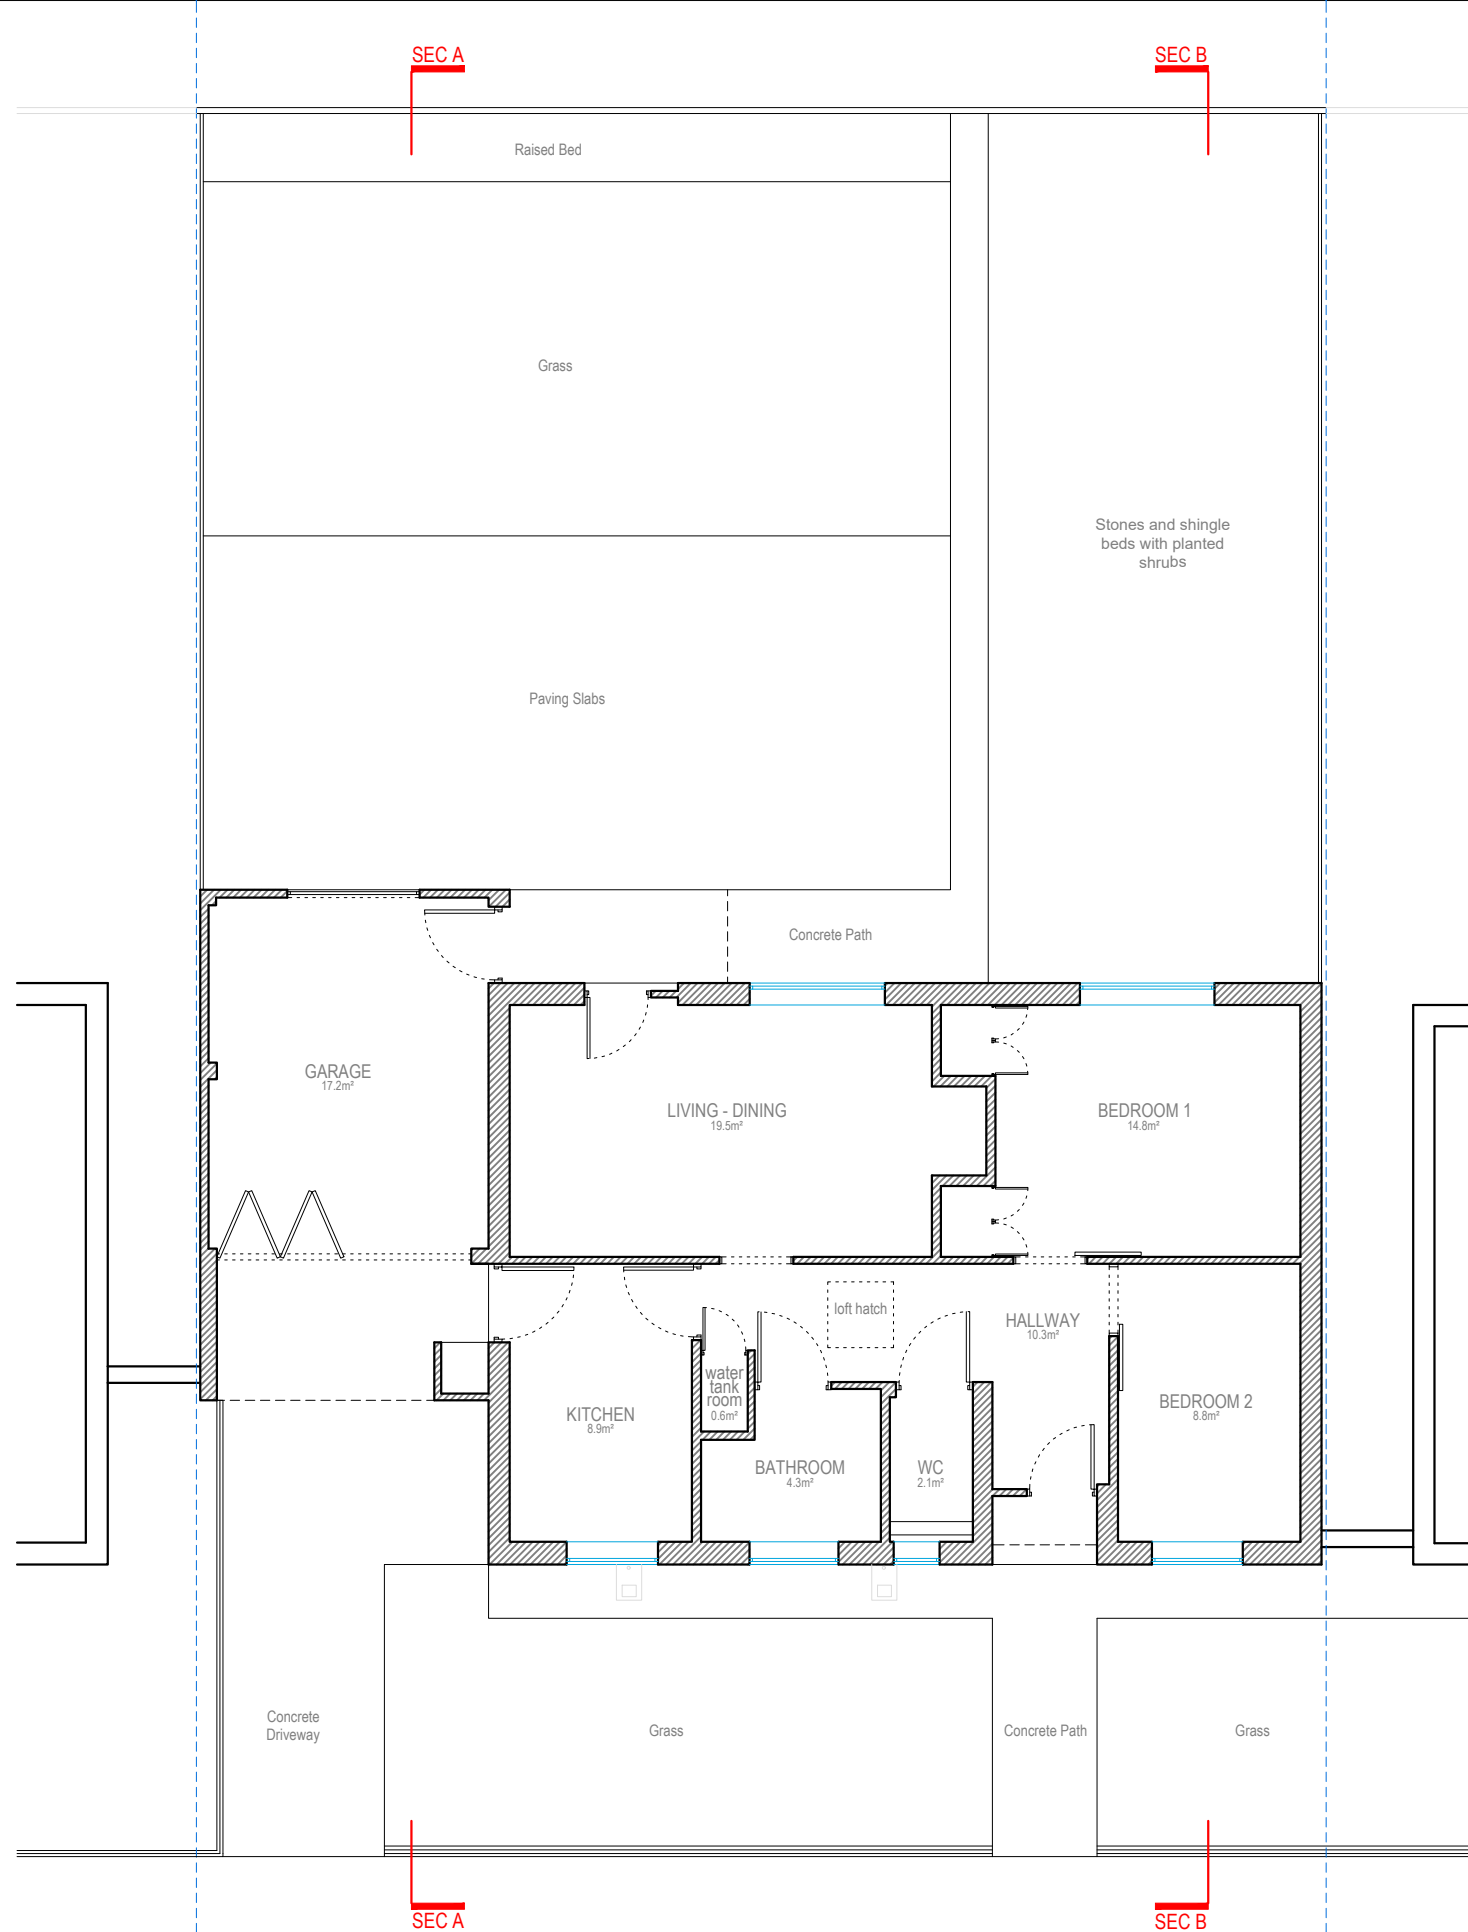

GROUND FLOOR



Address - Unit 4, Grosvenor Way, London E5 9ND
Phone - 020 3781 8008
E-mail - office@redwoodsprojects.co.uk
Web - www.redwoodsprojects.co.uk

Any errors on Dimensions to be reported to the Architect prior to commencement of Works.
Dimensions and areas are based on survey information.
This drawing is copyright © Redwoods Projects.
All dimensions to be checked on site Prior work.

10 FRANKLIN STREET LONDON - N15 6QH

TITLE: EXISTING DRAWINGS
FLOOR PLANS

PROJECT No 652 DATE: 14-07-2023

SHEET No
E 01




0 1 2 5m scale 1:100 @A3

NOTES:

DRAWN BY

EDITED BY
JM

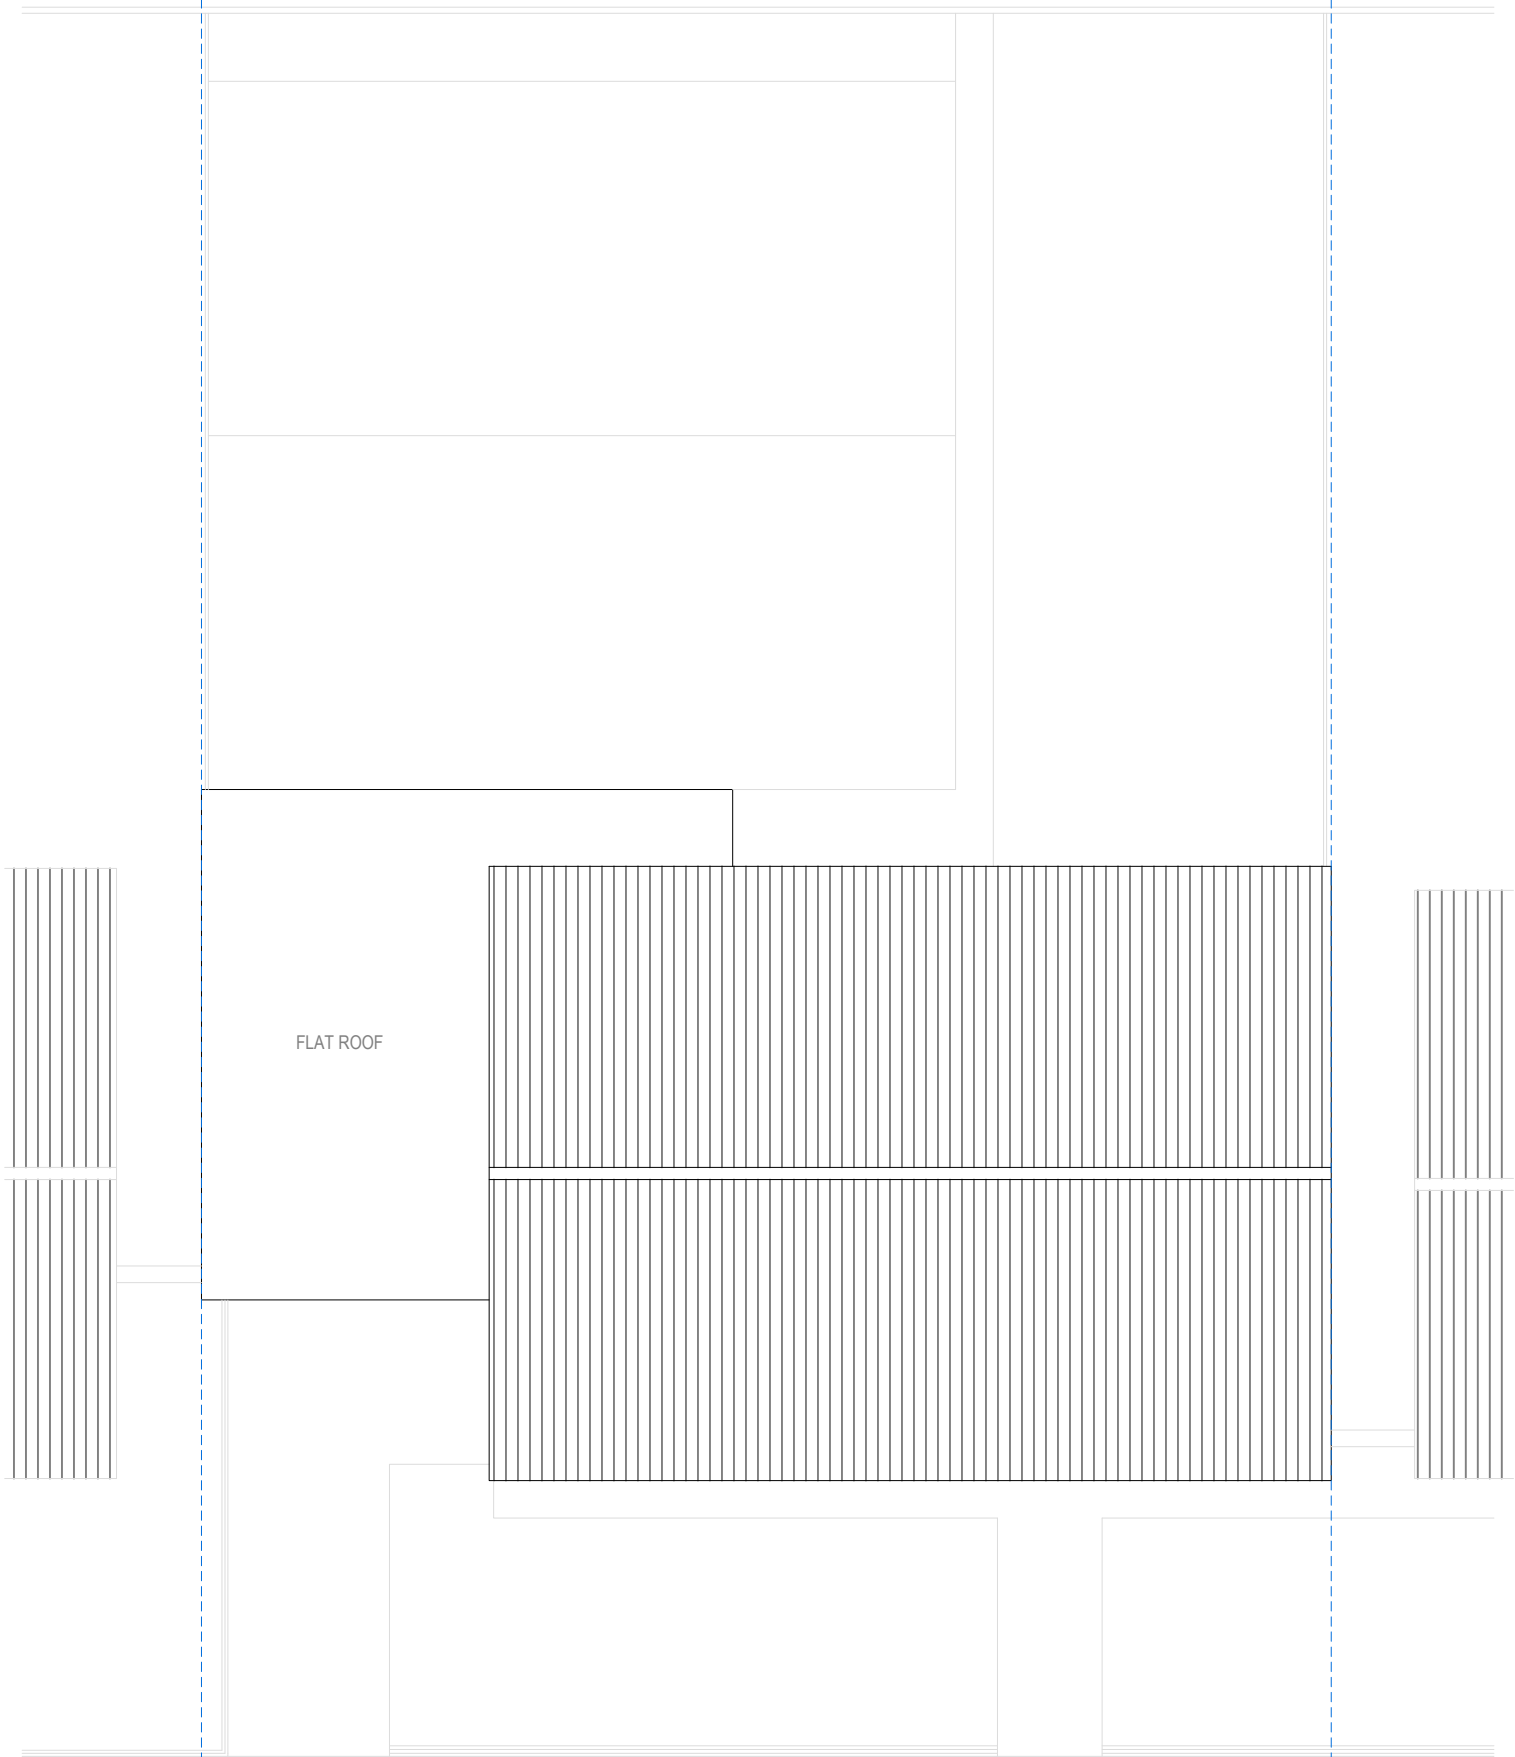

ROOF PLAN



Address - Unit 4, Grosvenor Way, London E5 9ND
Phone - 020 3781 8008
E-mail - office@redwoodsprojects.co.uk
Web - www.redwoodsprojects.co.uk


Any errors on Dimensions to be reported to the Architect prior to commencement of Works.
Dimensions and areas are based on survey information.
This drawing is copyright © Redwoods Projects.
All dimensions to be checked on site Prior work.

10 FRANKLIN STREET LONDON - N15 6QH

TITLE: EXISTING DRAWINGS
ROOF PLAN

PROJECT No 652 DATE: 14-07-2023

SHEET No
E 02

 


0 1 2 5m scale 1:100 @A3

NOTES:


DRAWN BY

EDITED BY


JM

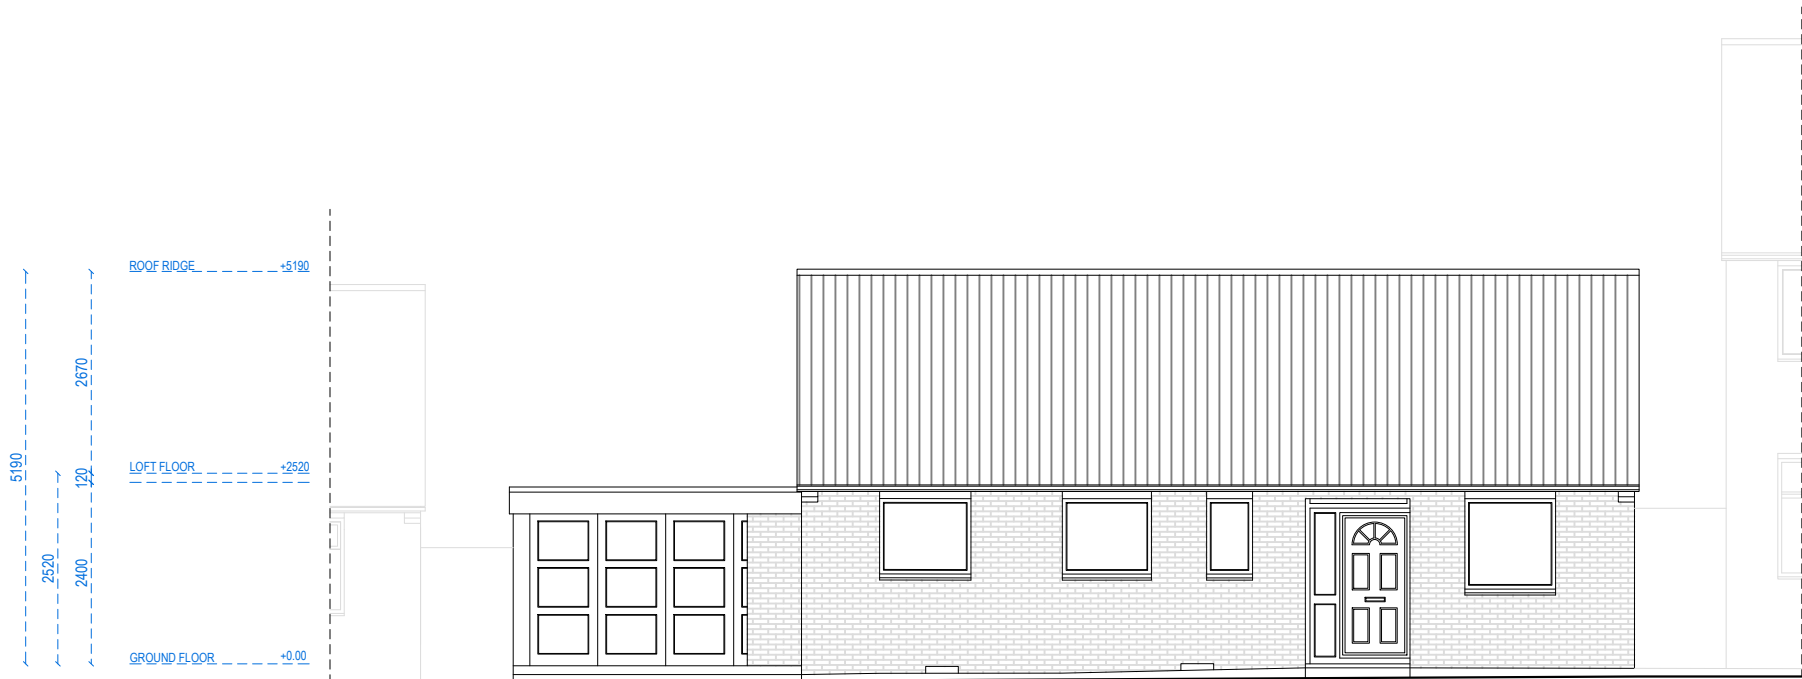


WEST ELEVATION
FRONT ELEVATION

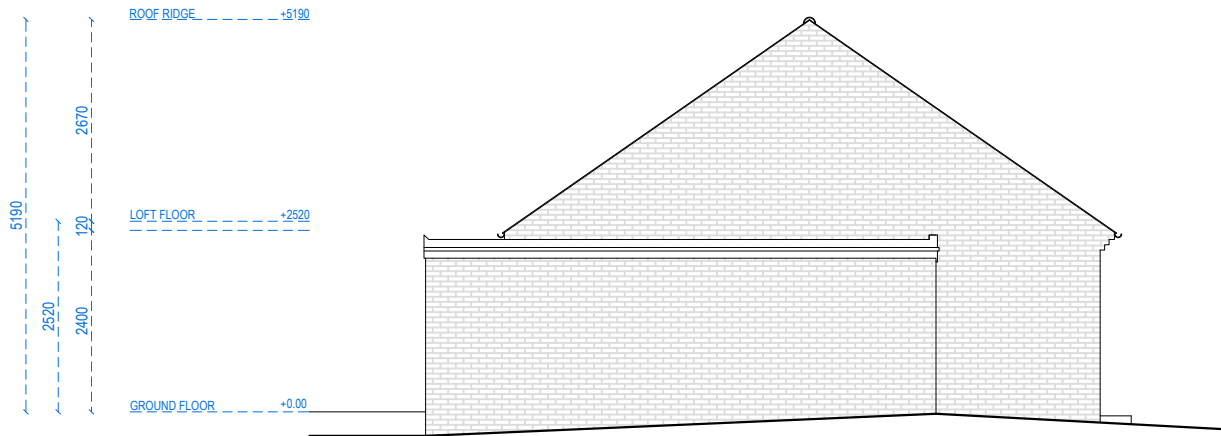

NORTH ELEVATION
SIDE ELEVATION

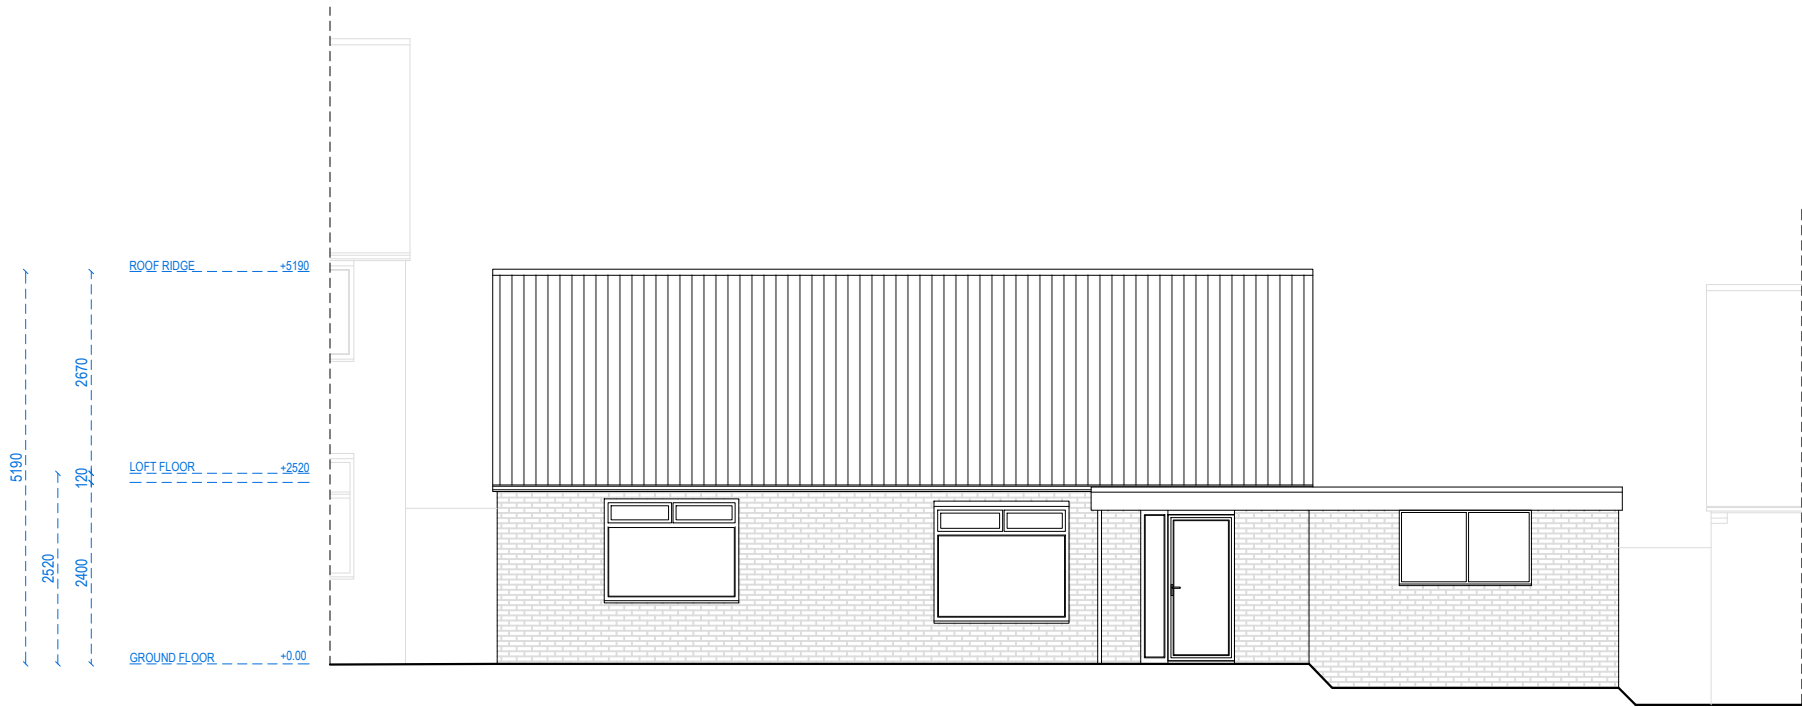

EAST ELEVATION
REAR ELEVATION

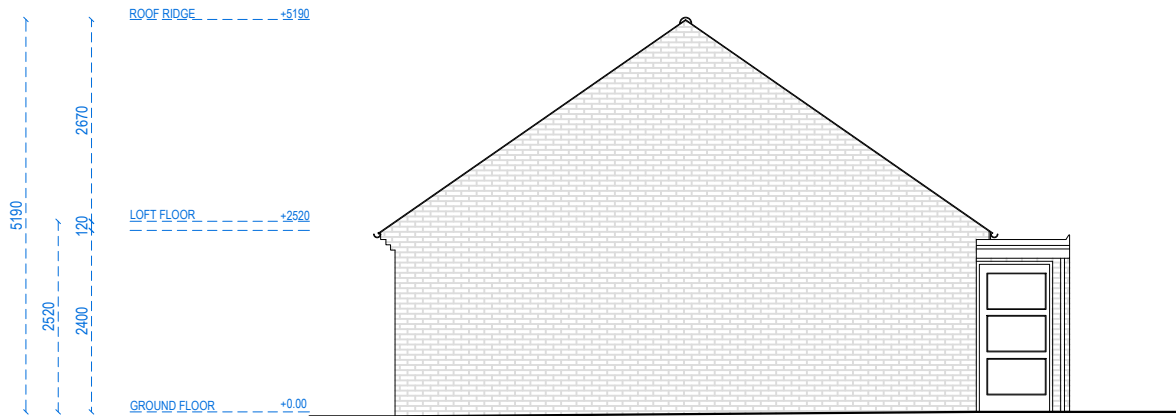

SOUTH ELEVATION
SIDE ELEVATION



Address - Unit 4, Grosvenor Way, London E5 9ND
Phone - 020 3781 8008
E-mail - office@redwoodsprojects.co.uk
Web - www.redwoodsprojects.co.uk

Any errors on Dimensions to be reported to the Architect prior to commencement of Works.
Dimensions and areas are based on survey information.
This drawing is copyright © Redwoods Projects.
All dimensions to be checked on site Prior work.

10 FRANKLIN STREET LONDON - N15 6QH

TITLE: EXISTING DRAWINGS
ELEVATIONS

PROJECT No 652 DATE: 14-07-2023

SHEET No E 03

0 1 2 scale 5m 1:100 @A3

NOTES:


DRAWN BY

EDITED BY

JM



SECTION A-A

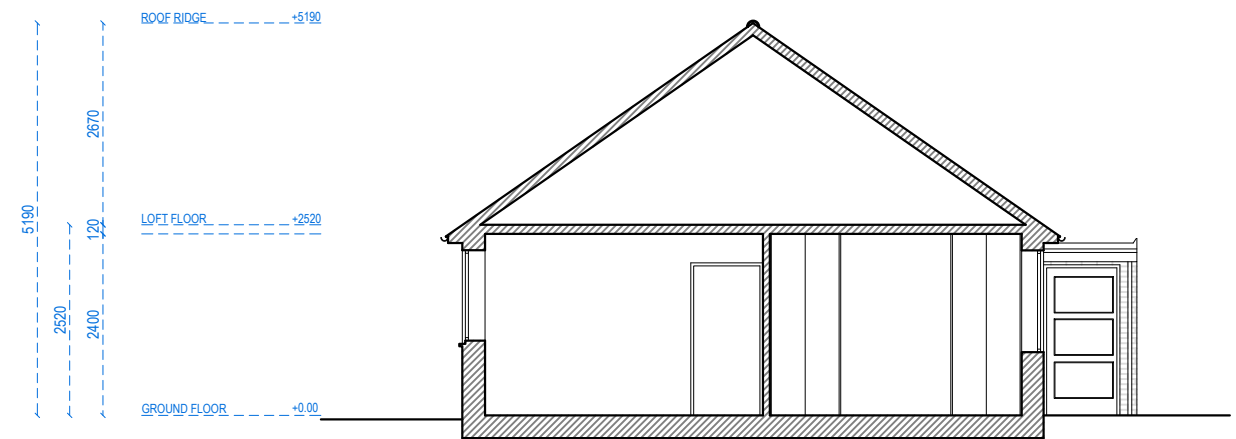

SECTION B-B



Address - Unit 4, Grosvenor Way, London E5 9ND
Phone - 020 3781 8008
E-mail - office@redwoodsprojects.co.uk
Web - www.redwoodsprojects.co.uk

Any errors on Dimensions to be reported to the Architect prior to commencement of Works.
Dimensions and areas are based on survey information.
This drawing is copyright © Redwoods Projects.
All dimensions to be checked on site Prior work.

10 FRANKLIN STREET LONDON - N15 6QH

TITLE: EXISTING DRAWINGS
SECTIONS

PROJECT No 652 DATE: 14-07-2023


SHEET No E 04

0 1 2 5m scale 1:100 @A3

NOTES:

DRAWN BY

EDITED BY JM


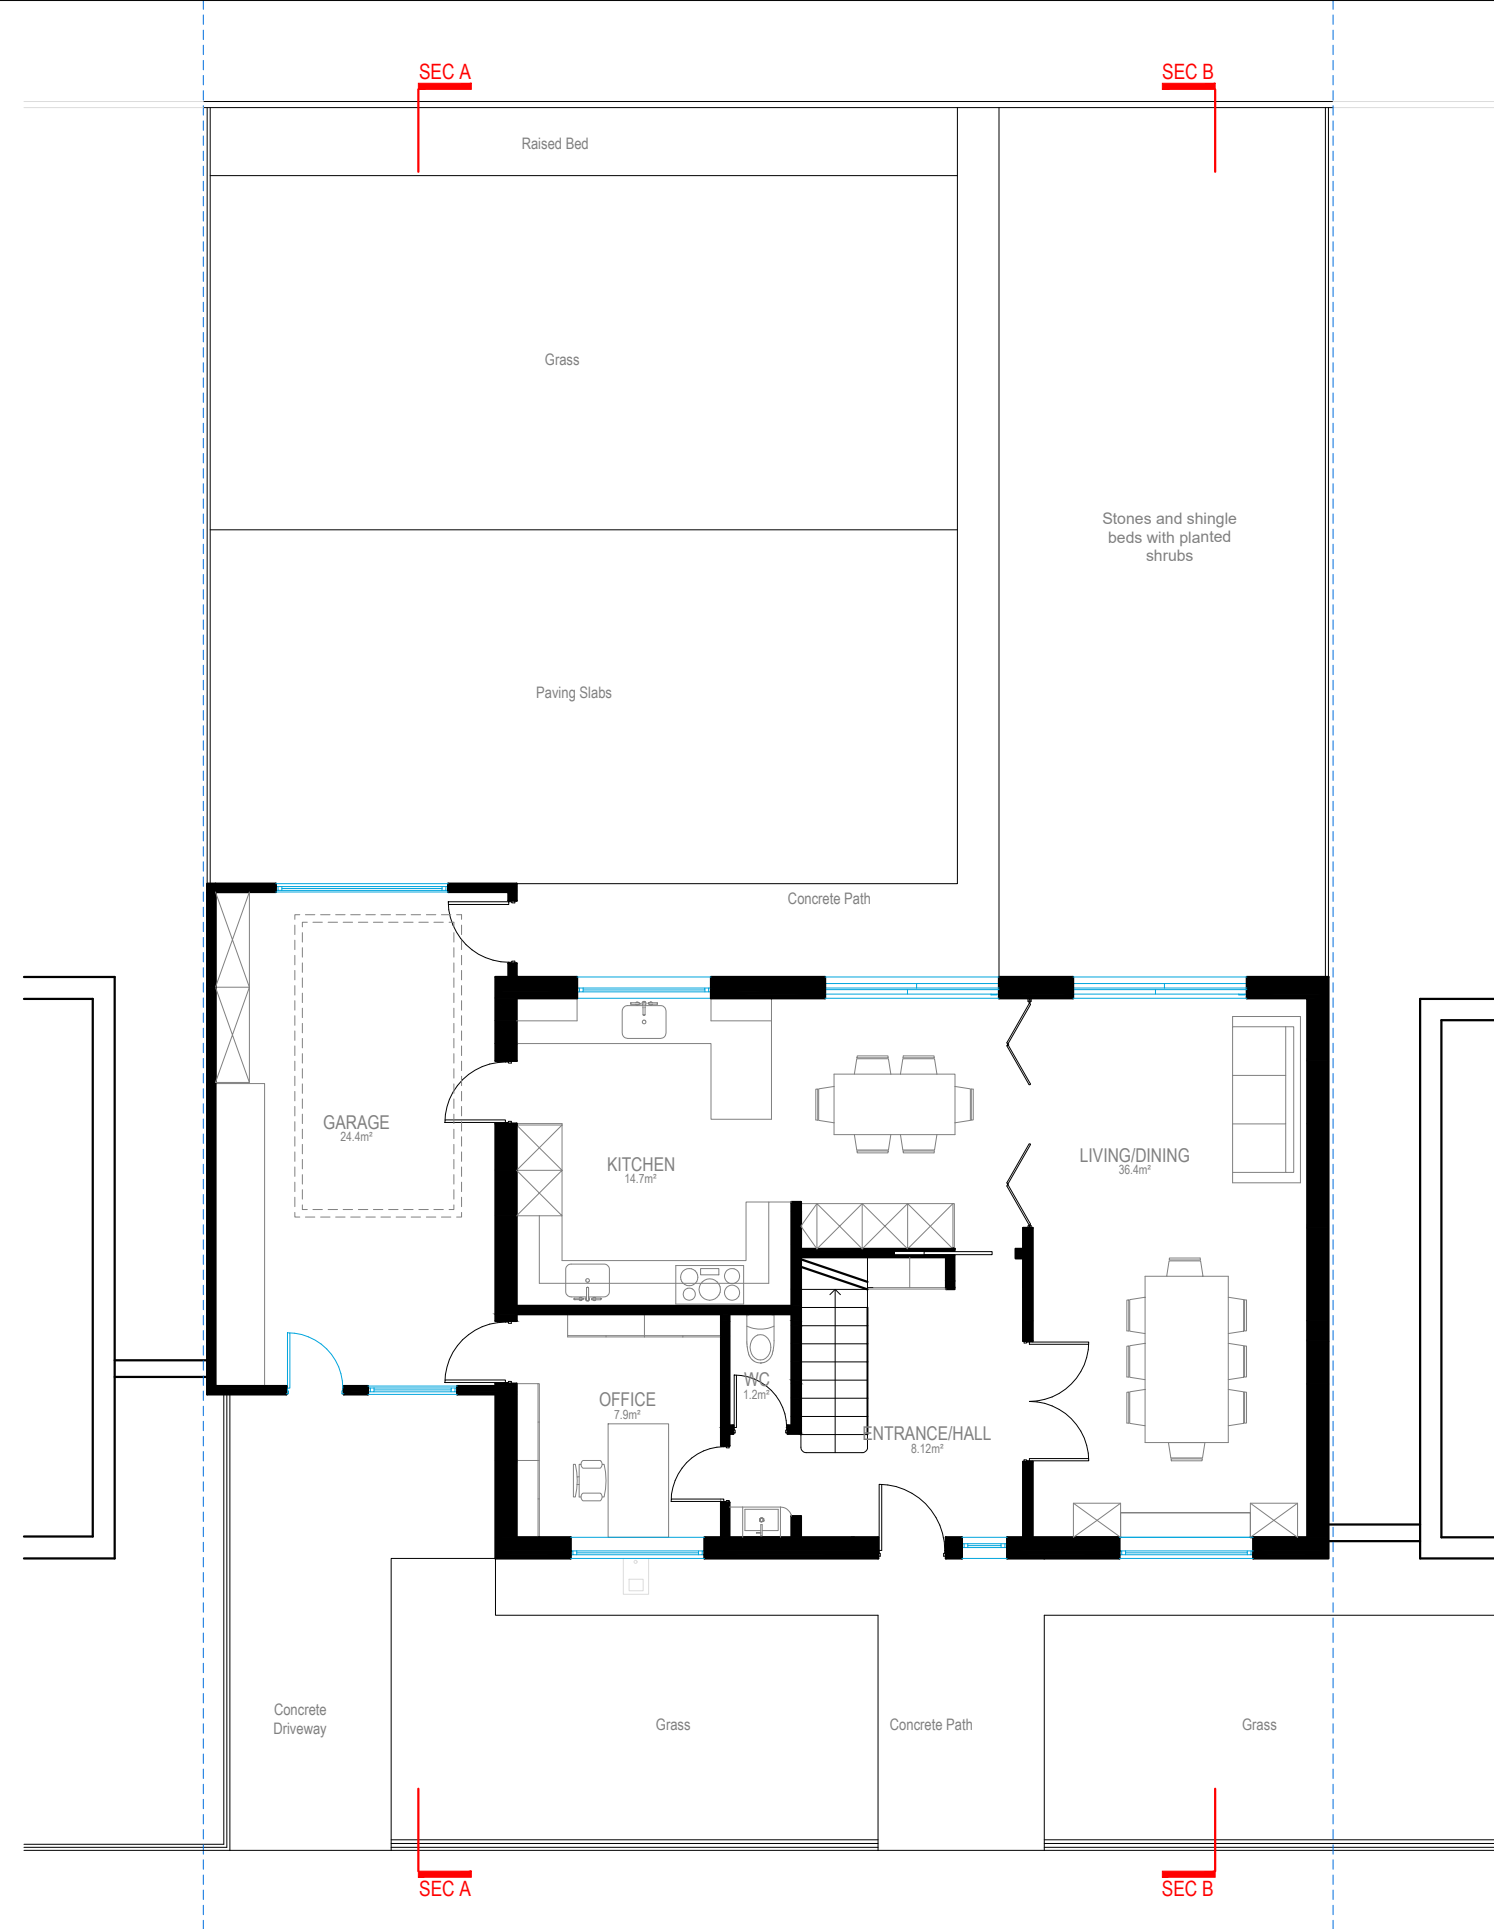


GROUND FLOOR




Address - Unit 4, Grosvenor Way, London E5 9ND
Phone - 020 3781 8008
E-mail - office@redwoodsprojects.co.uk
Web - www.redwoodsprojects.co.uk
Any errors on Dimensions to be reported to the Architect prior to commencement of Works.
Dimensions and areas are based on survey information.
This drawing is copyright © Redwoods Projects.
All dimensions to be checked on site Prior work.

REFERENCE: 10 FRANKLIN STREET LONDON - N15 6QH	
TITLE: PROPOSED DRAWINGS FLOOR PLANS	
PROJECT No 652	DATE: 14-07-2023
SHEET No P 01 REV-B	

  

NOTES:	
DRAWN BY	EDITED BY JM

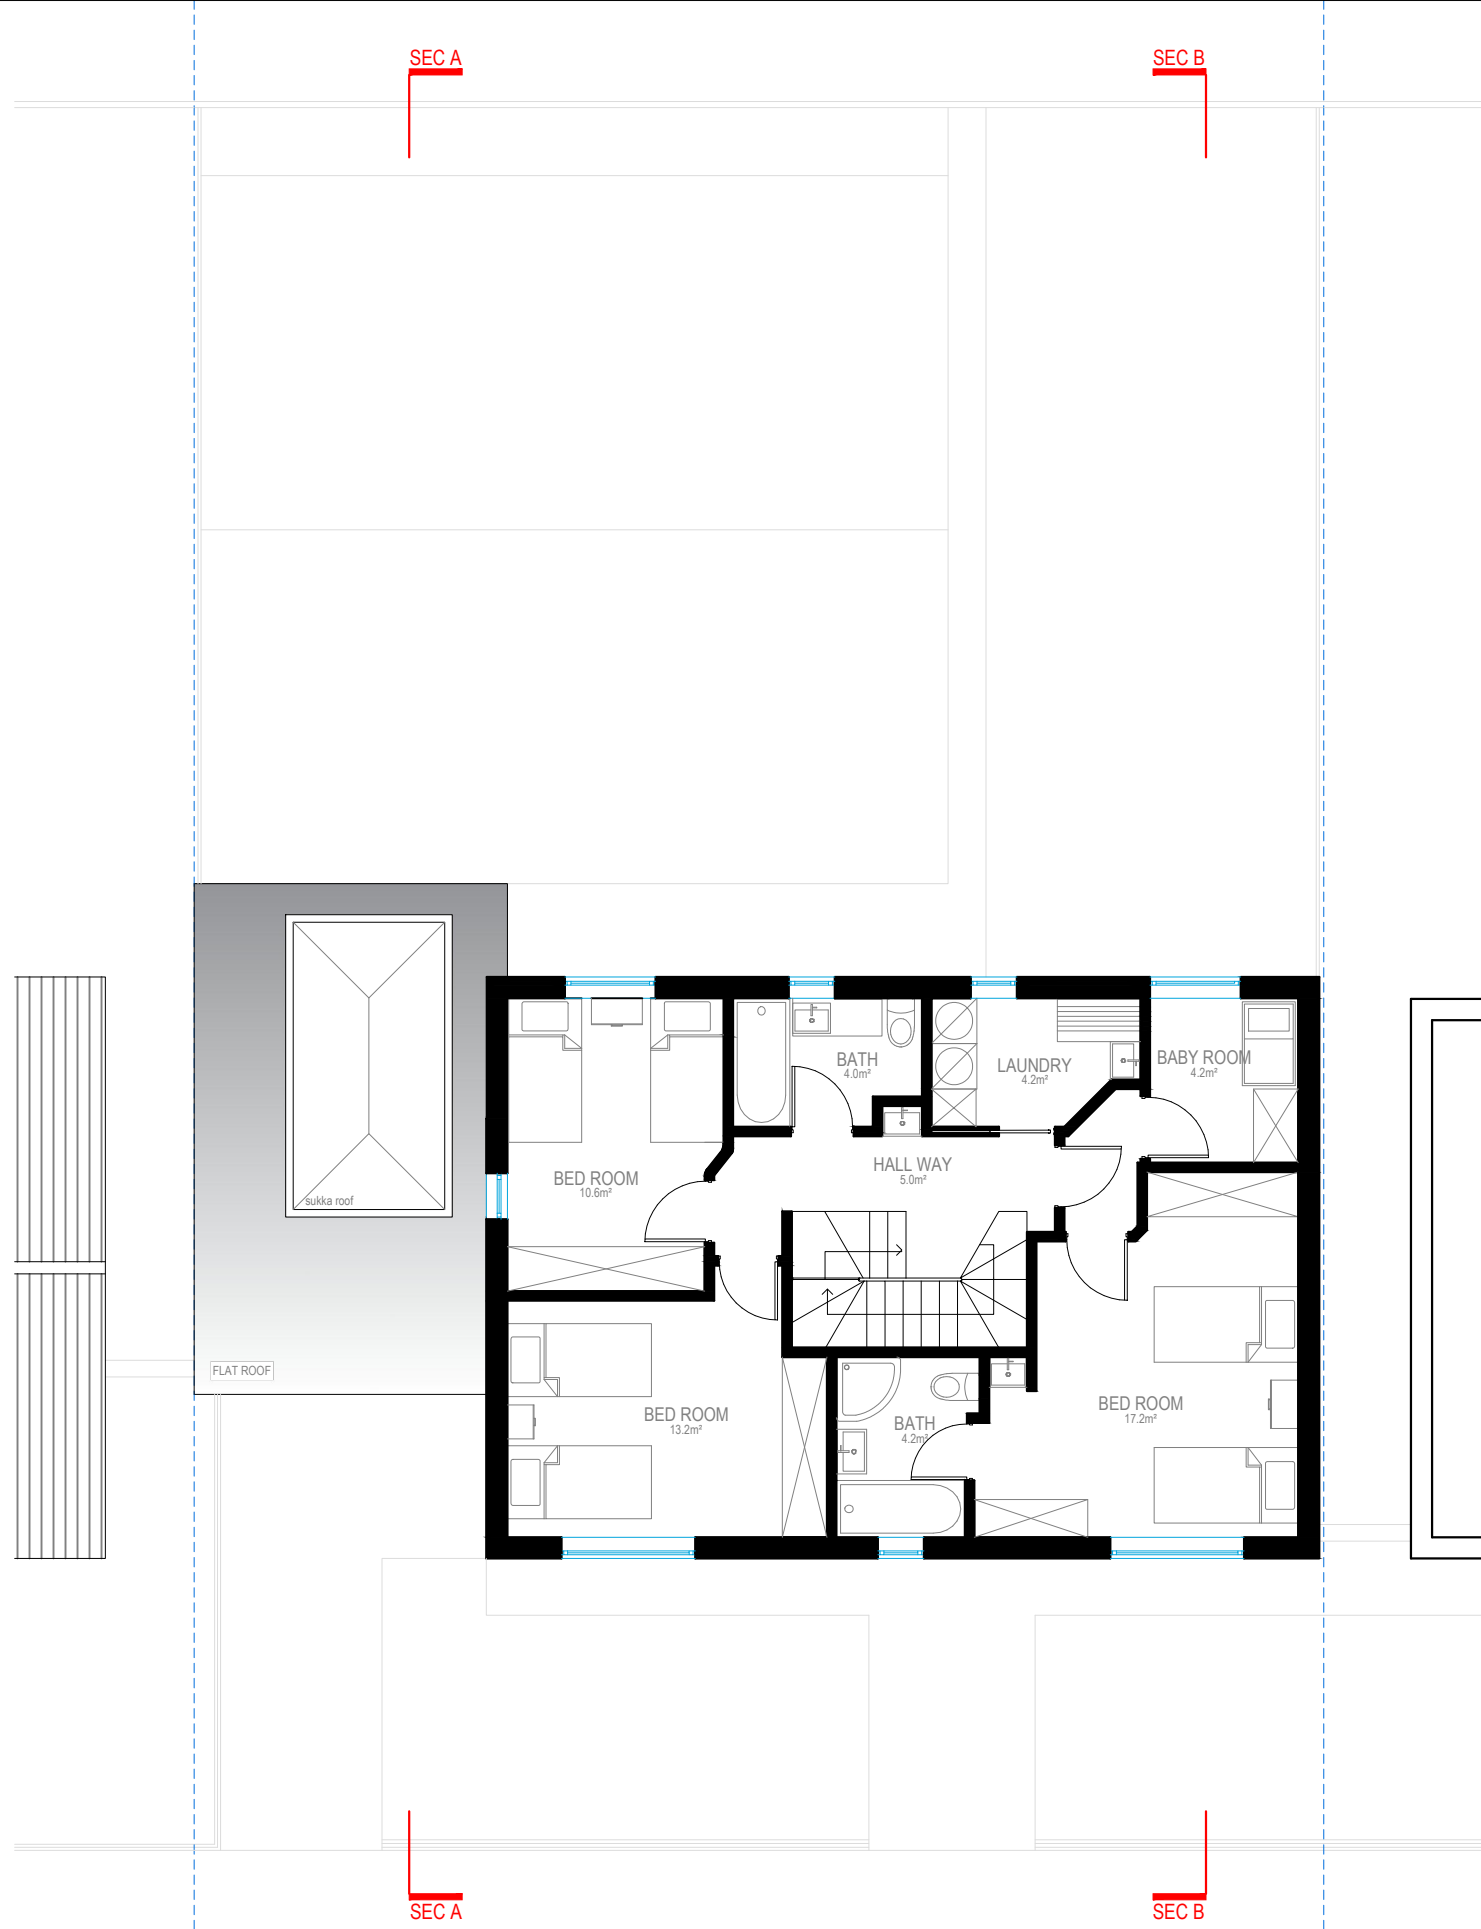

FIRST FLOOR



Address - Unit 4, Grosvenor Way, London E5 9ND
Phone - 020 3781 8008
E-mail - office@redwoodsprojects.co.uk
Web - www.redwoodsprojects.co.uk


Any errors on Dimensions to be reported to the Architect prior to commencement of Works.
Dimensions and areas are based on survey information.
This drawing is copyright © Redwoods Projects.
All dimensions to be checked on site Prior work.

REFERENCE: 10 FRANKLIN STREET LONDON - N15 6QH

TITLE: PROPOSED DRAWINGS
FLOOR PLANS

PROJECT No 652 DATE: 14-07-2023

SHEET No P 02 REV-B

 


0 1 2 5m scale 1:100 @A3

NOTES:

DRAWN BY

EDITED BY

JM

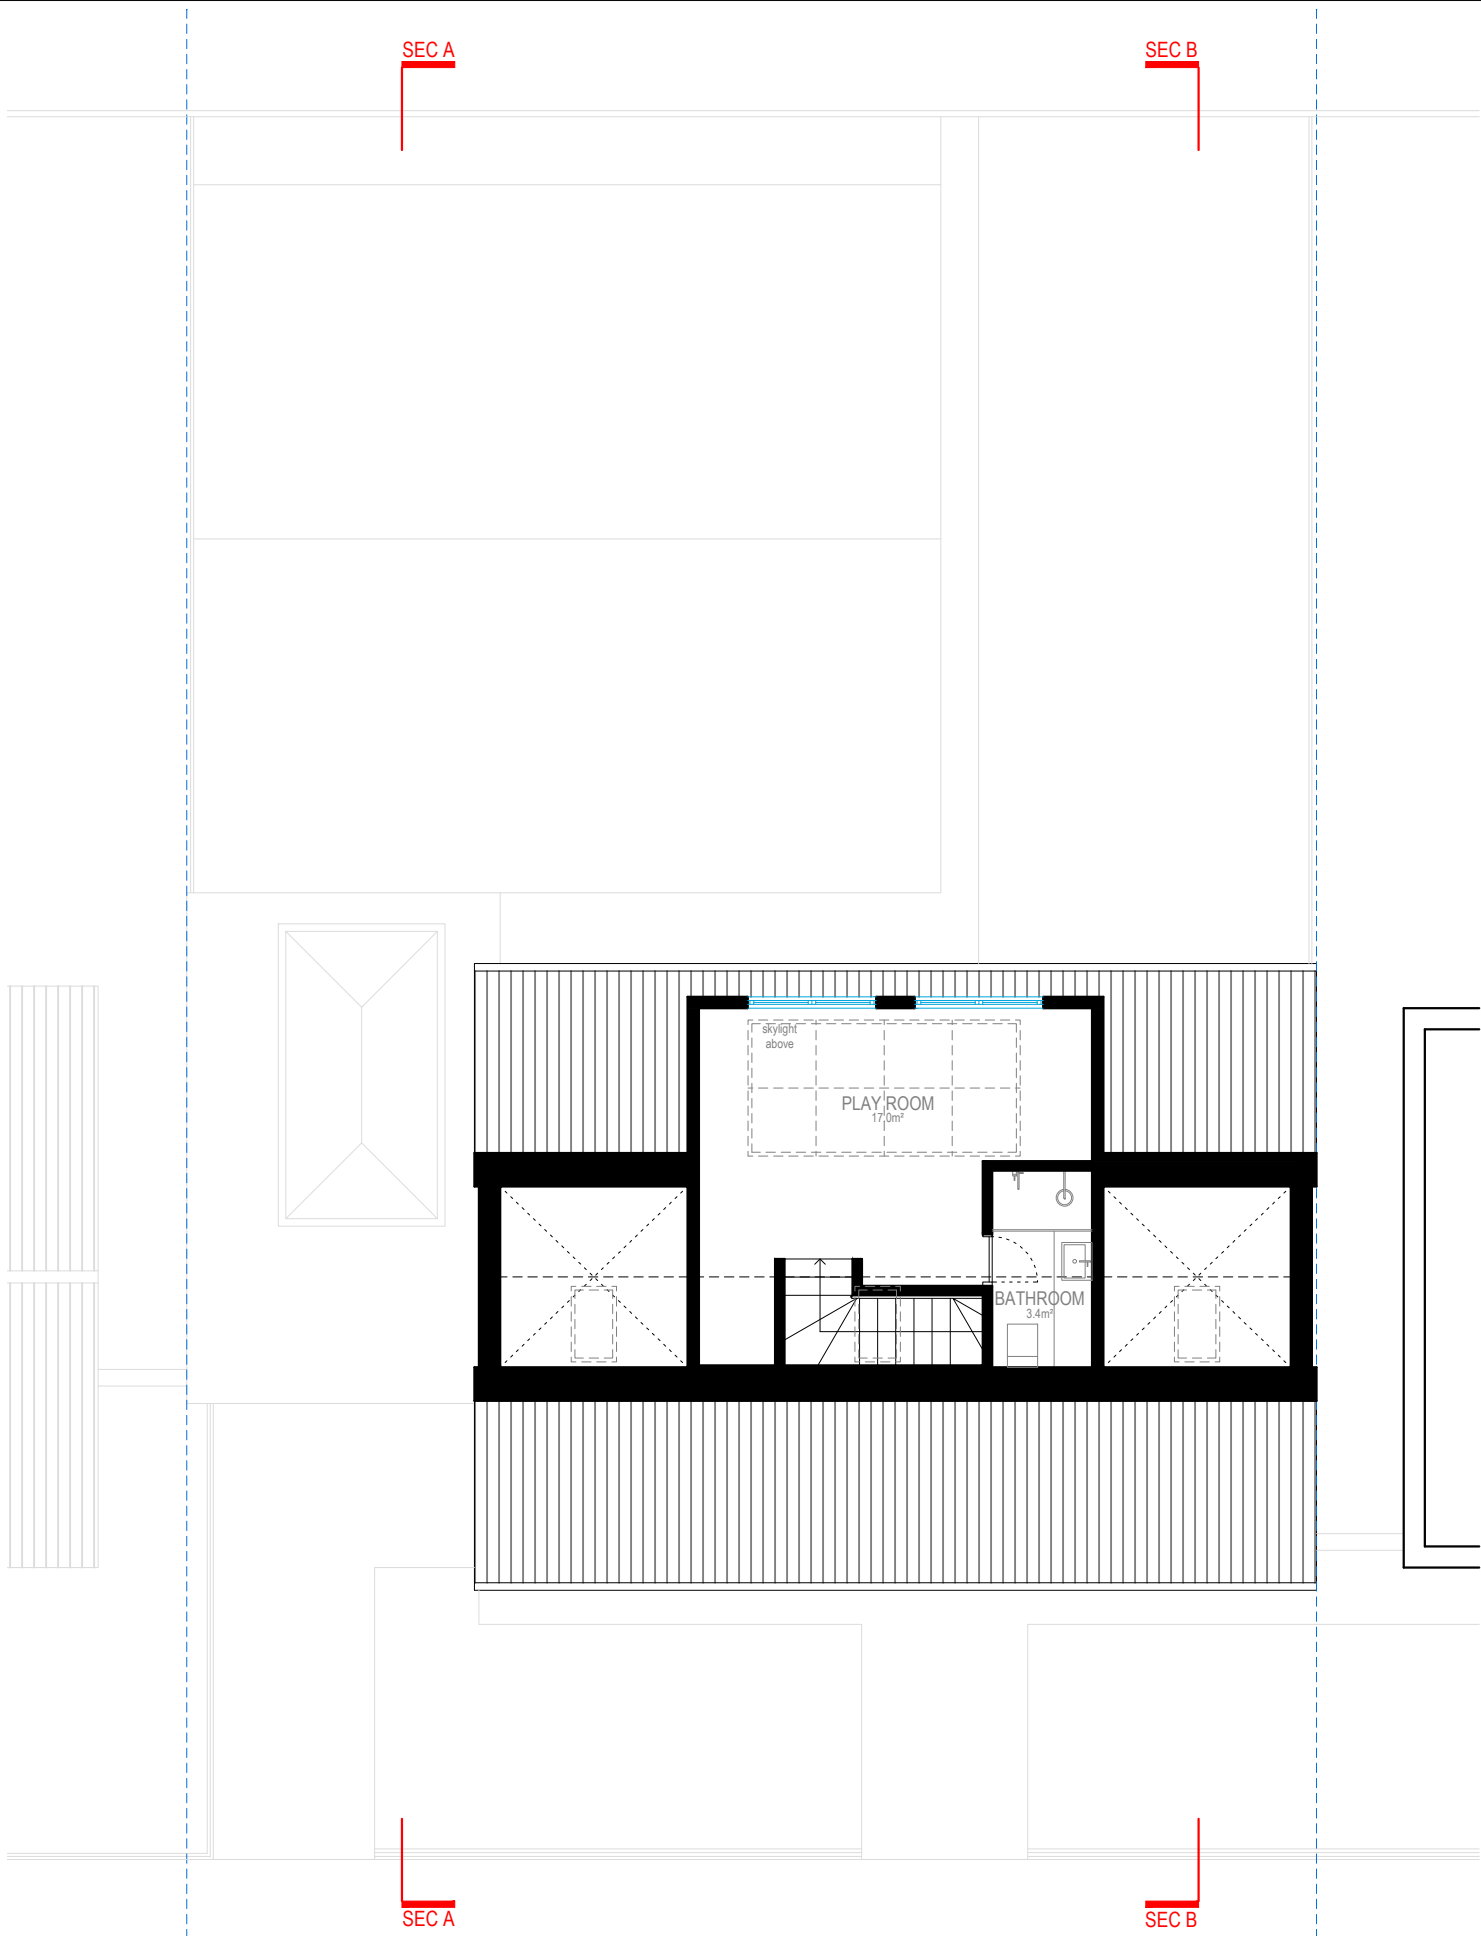



LOFT FLOOR




Address - Unit 4, Grosvenor Way, London E5 9ND
Phone - 020 3781 8008
E-mail - office@redwoodsprojects.co.uk
Web - www.redwoodsprojects.co.uk

Any errors on Dimensions to be reported to the Architect prior to commencement of Works.
Dimensions and areas are based on survey information.
This drawing is copyright © Redwoods Projects.
All dimensions to be checked on site Prior work.

REFERENCE: 10 FRANKLIN STREET LONDON - N15 6QH	
TITLE: PROPOSED DRAWINGS FLOOR PLANS	
PROJECT No 652	DATE: 14-07-2023
SHEET No P 03 REV-B	

  

NOTES:	
DRAWN BY	EDITED BY JM

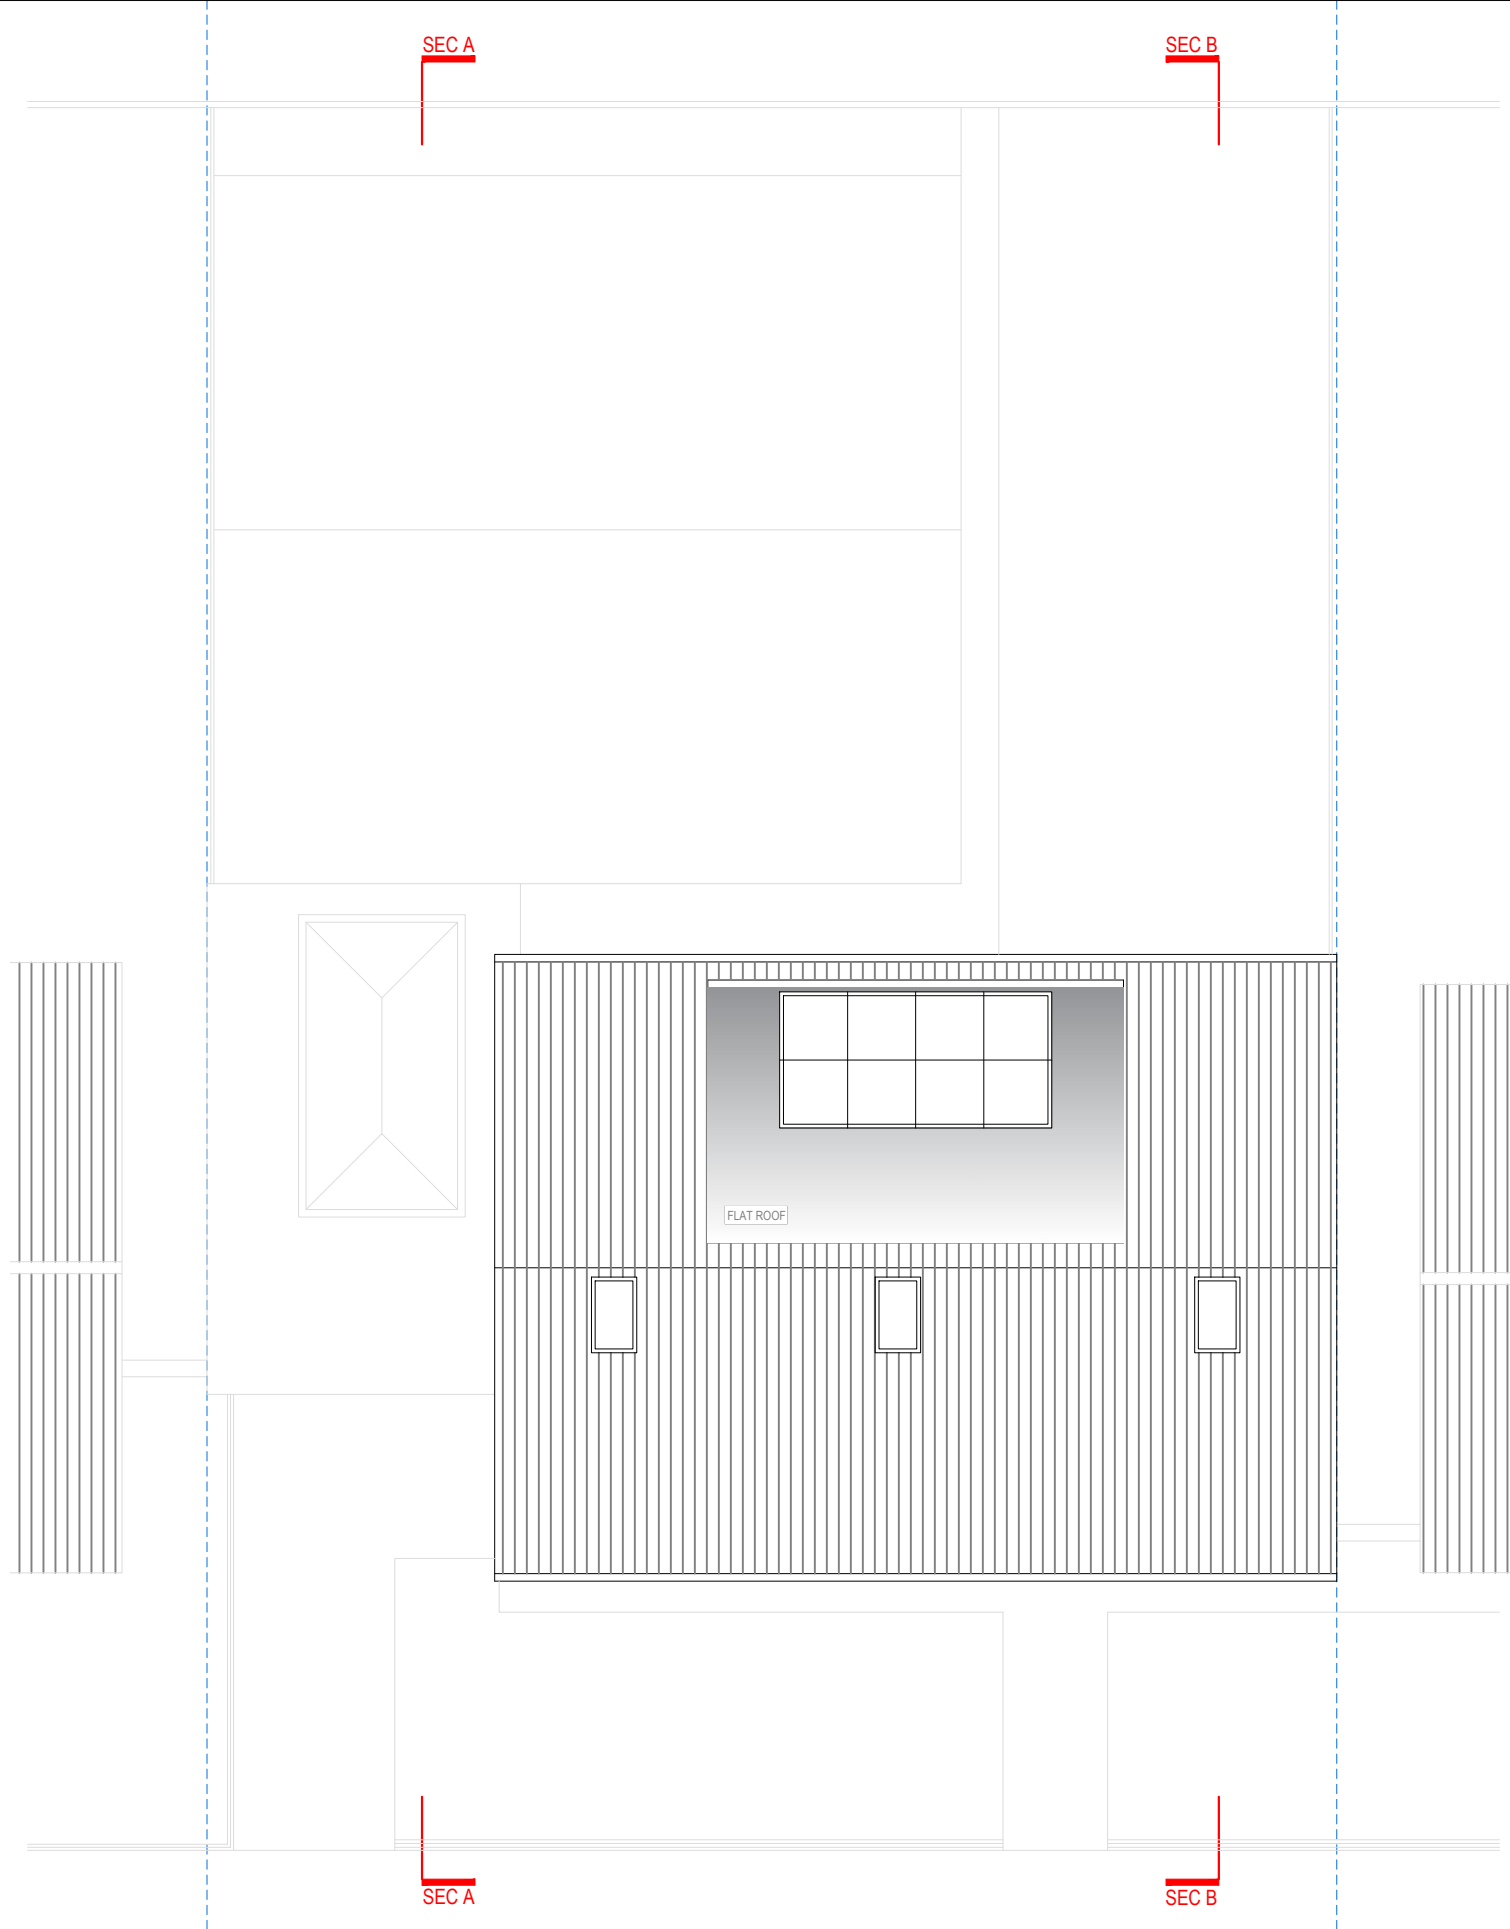

ROOF PLAN



Address - Unit 4, Grosvenor Way, London E5 9ND
Phone - 020 3781 8008
E-mail - office@redwoodsprojects.co.uk
Web - www.redwoodsprojects.co.uk


Any errors on Dimensions to be reported to the Architect prior to commencement of Works.
Dimensions and areas are based on survey information.
This drawing is copyright © Redwoods Projects.
All dimensions to be checked on site Prior work.

REFERENCE: 10 FRANKLIN STREET LONDON - N15 6QH

TITLE: PROPOSED DRAWINGS
FLOOR PLANS

PROJECT No 652 DATE: 14-07-2023

SHEET No P 04 REV-B

 

0 1 2 5m scale 1:100 @A3


NOTES:

DRAWN BY

EDITED BY JM



WEST ELEVATION
FRONT ELEVATION

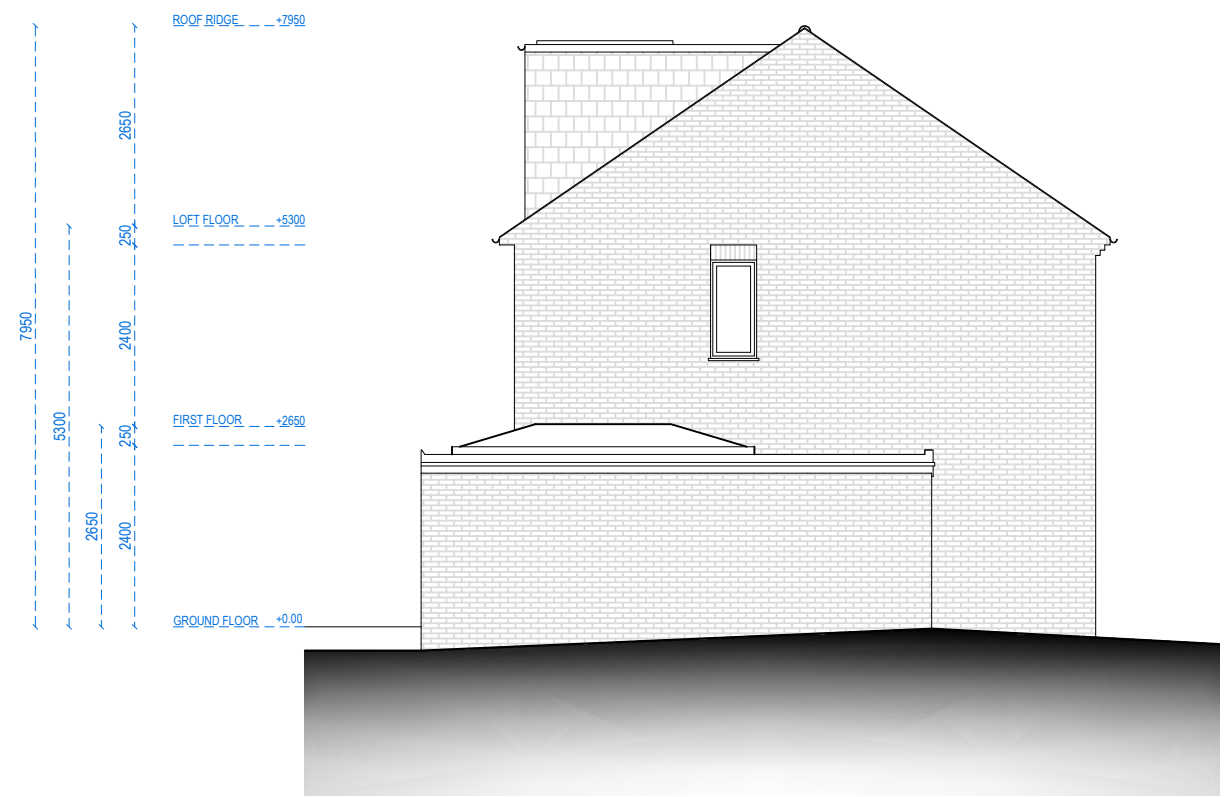


NORTH ELEVATION
SIDE ELEVATION




Address - Unit 4, Grosvenor Way, London E5 9ND
Phone - 020 3781 8008
E-mail - office@redwoodsprojects.co.uk
Web - www.redwoodsprojects.co.uk

Any errors on Dimensions to be reported to the Architect prior to commencement of Works.
Dimensions and areas are based on survey information.
This drawing is copyright © Redwoods Projects.
All dimensions to be checked on site Prior work.


REFERENCE: 10 FRANKLIN STREET LONDON - N15 6QH	
TITLE: PROPOSED DRAWINGS ELEVATIONS	
PROJECT No 652	DATE: 14-07-2023
SHEET No P 05 REV-B	

 

NOTES:	
DRAWN BY	EDITED BY JM

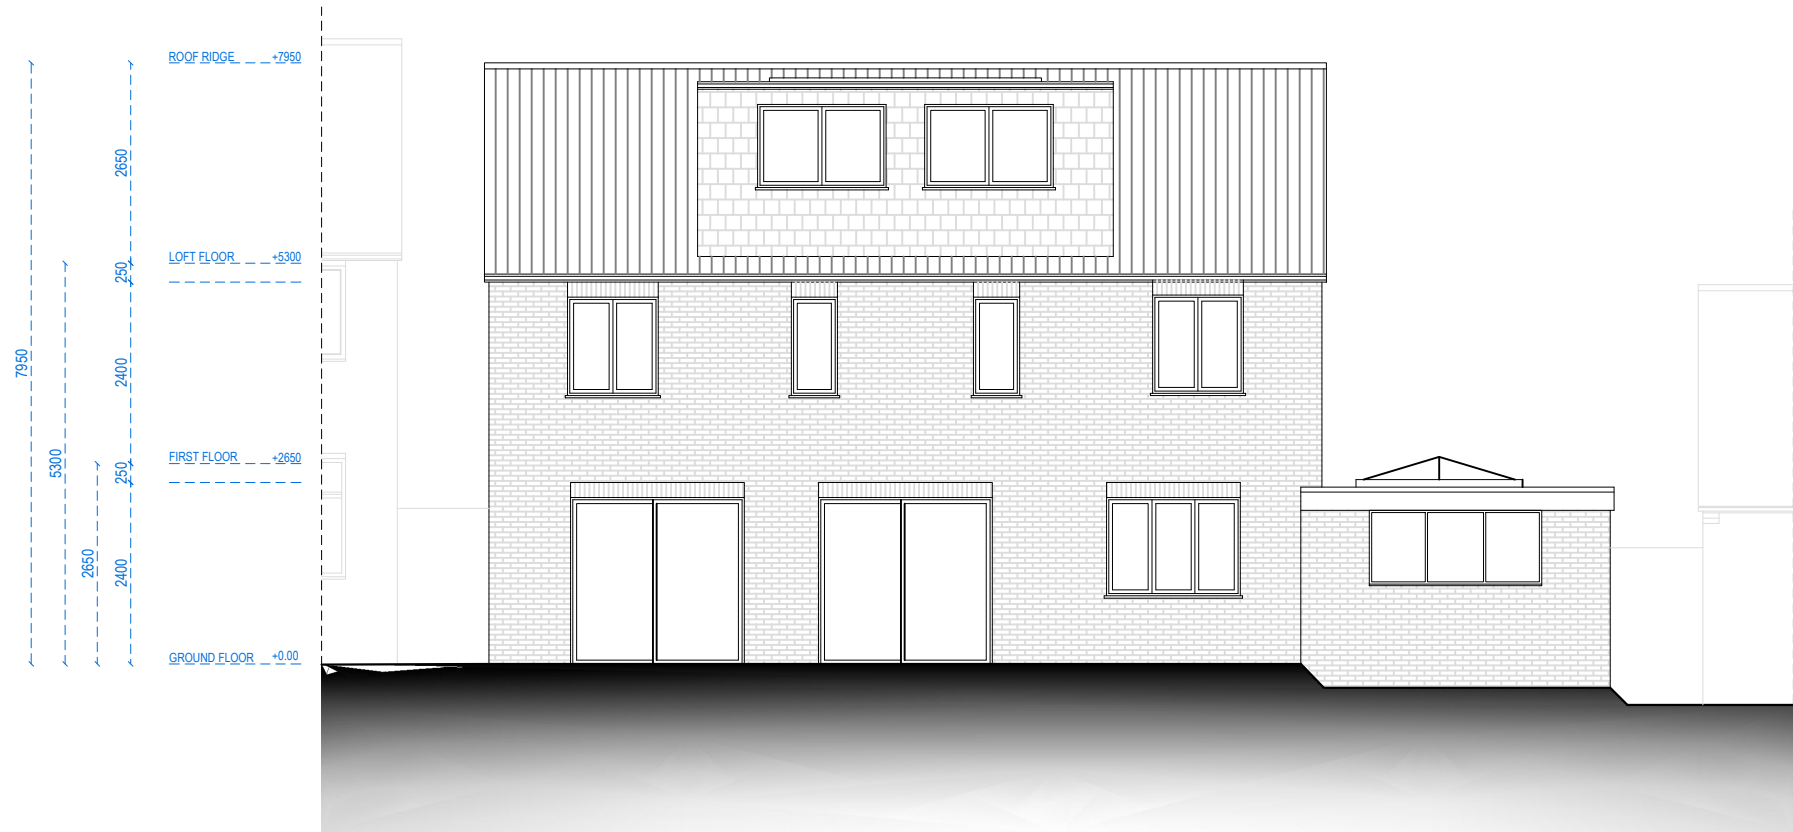

EAST ELEVATION
REAR ELEVATION

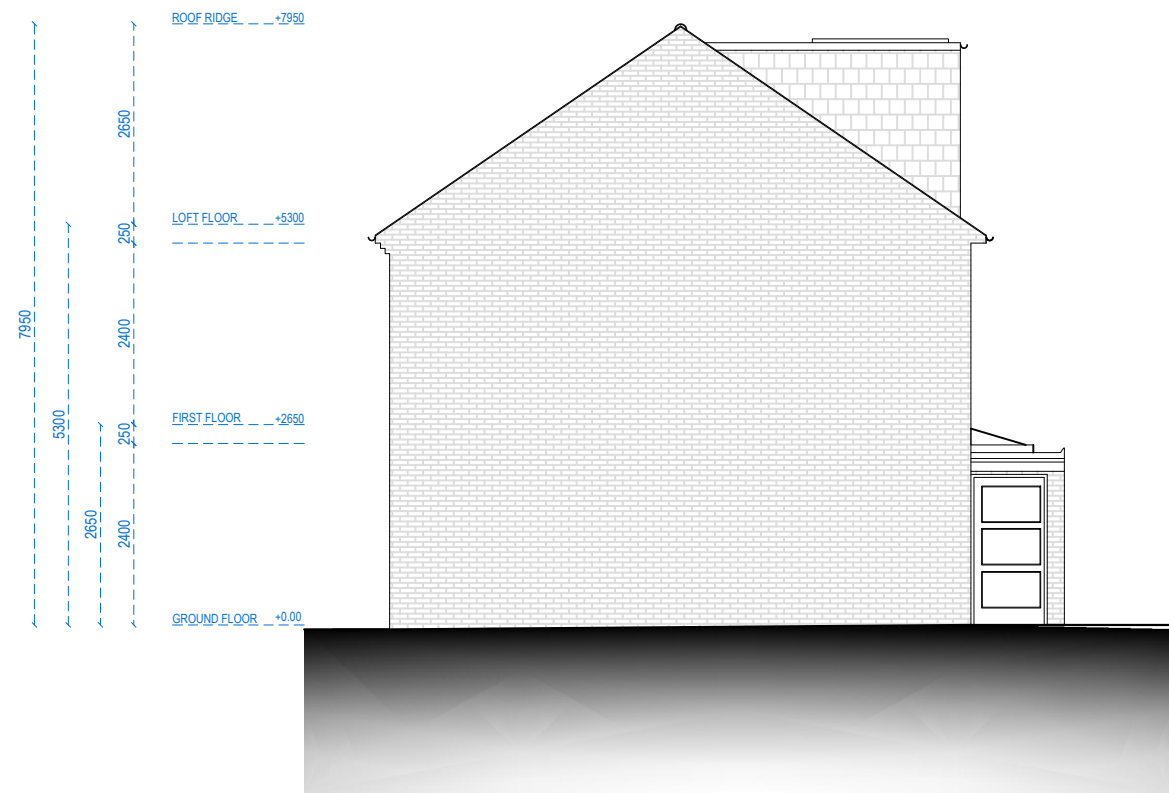

SOUTH ELEVATION
SIDE ELEVATION



Address - Unit 4, Grosvenor Way, London E5 9ND
Phone - 020 3781 8008
E-mail - office@redwoodsprojects.co.uk
Web - www.redwoodsprojects.co.uk

Any errors on Dimensions to be reported to the Architect prior to commencement of Works.
Dimensions and areas are based on survey information.
This drawing is copyright © Redwoods Projects.
All dimensions to be checked on site Prior work.

REFERENCE: 10 FRANKLIN STREET LONDON - N15 6QH

TITLE: PROPOSED DRAWINGS
ELEVATIONS

PROJECT No 652 DATE: 14-07-2023


SHEET No **P 06 REV-B**

0 1 2 scale 5m 1:100 @A3


NOTES:

DRAWN BY

EDITED BY
JM

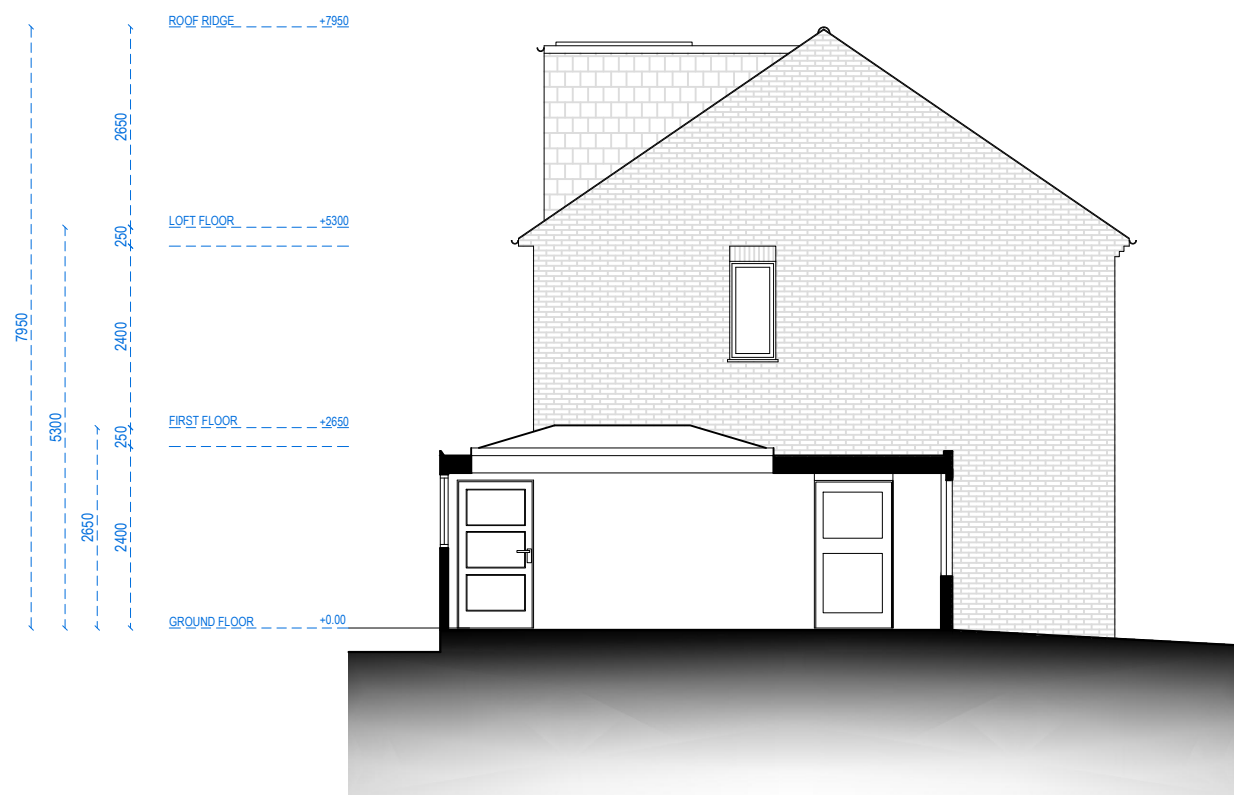

SECTION A-A

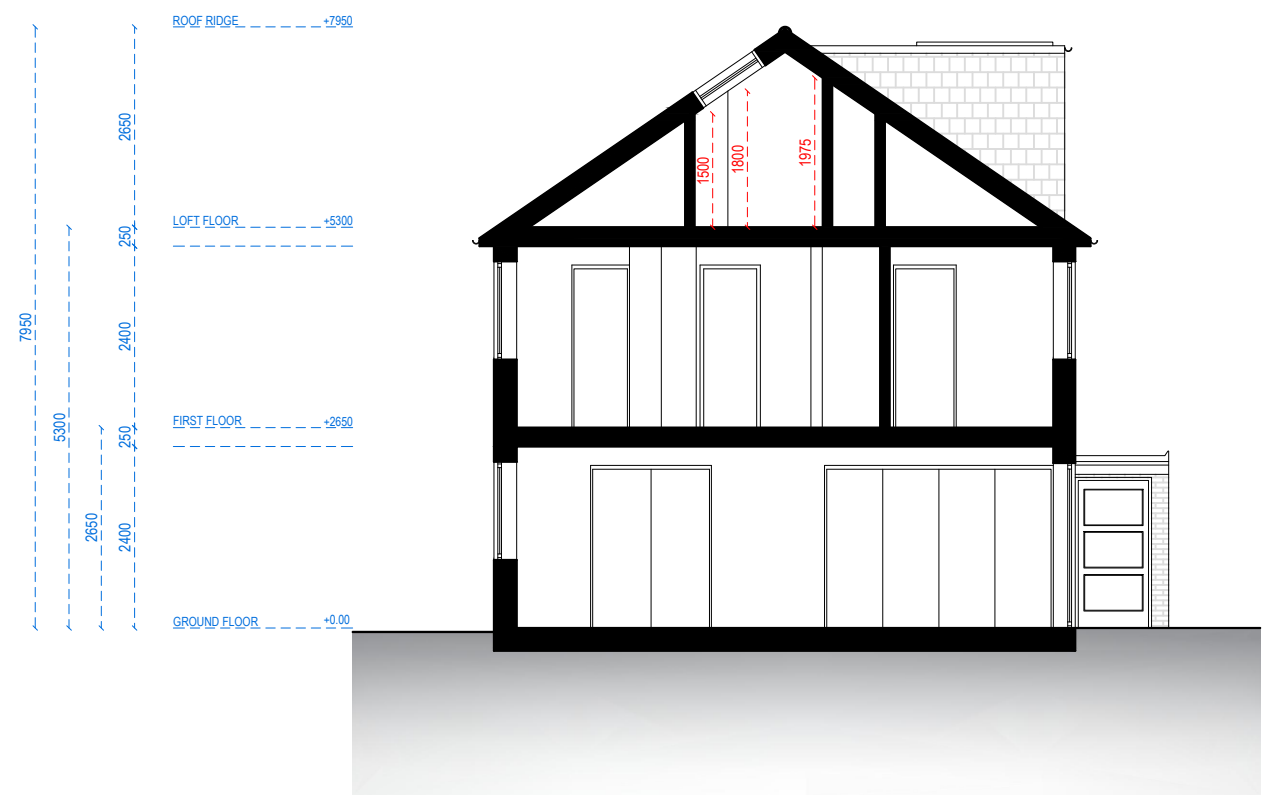

SECTION B-B



Address - Unit 4, Grosvenor Way, London E5 9ND
Phone - 020 3781 8008
E-mail - office@redwoodsprojects.co.uk
Web - www.redwoodsprojects.co.uk

Any errors on Dimensions to be reported to the Architect prior to commencement of Works.
Dimensions and areas are based on survey information.
This drawing is copyright © Redwoods Projects.
All dimensions to be checked on site Prior work.

REFERENCE: 10 FRANKLIN STREET LONDON - N15 6QH

TITLE: PROPOSED DRAWINGS
SECTIONS

PROJECT No 652 DATE: 14-07-2023

SHEET No P 07 REV-B

0 1 2 5m scale 1:100 @A3

NOTES:

DRAWN BY

EDITED BY JM