


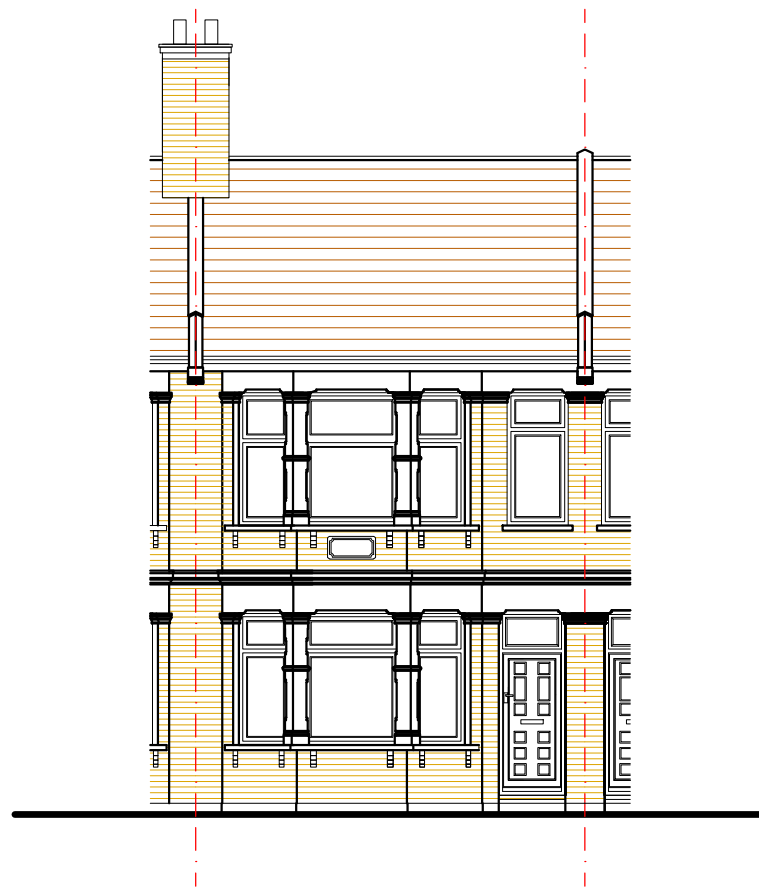


East Elevation



South Elevation




West Elevation

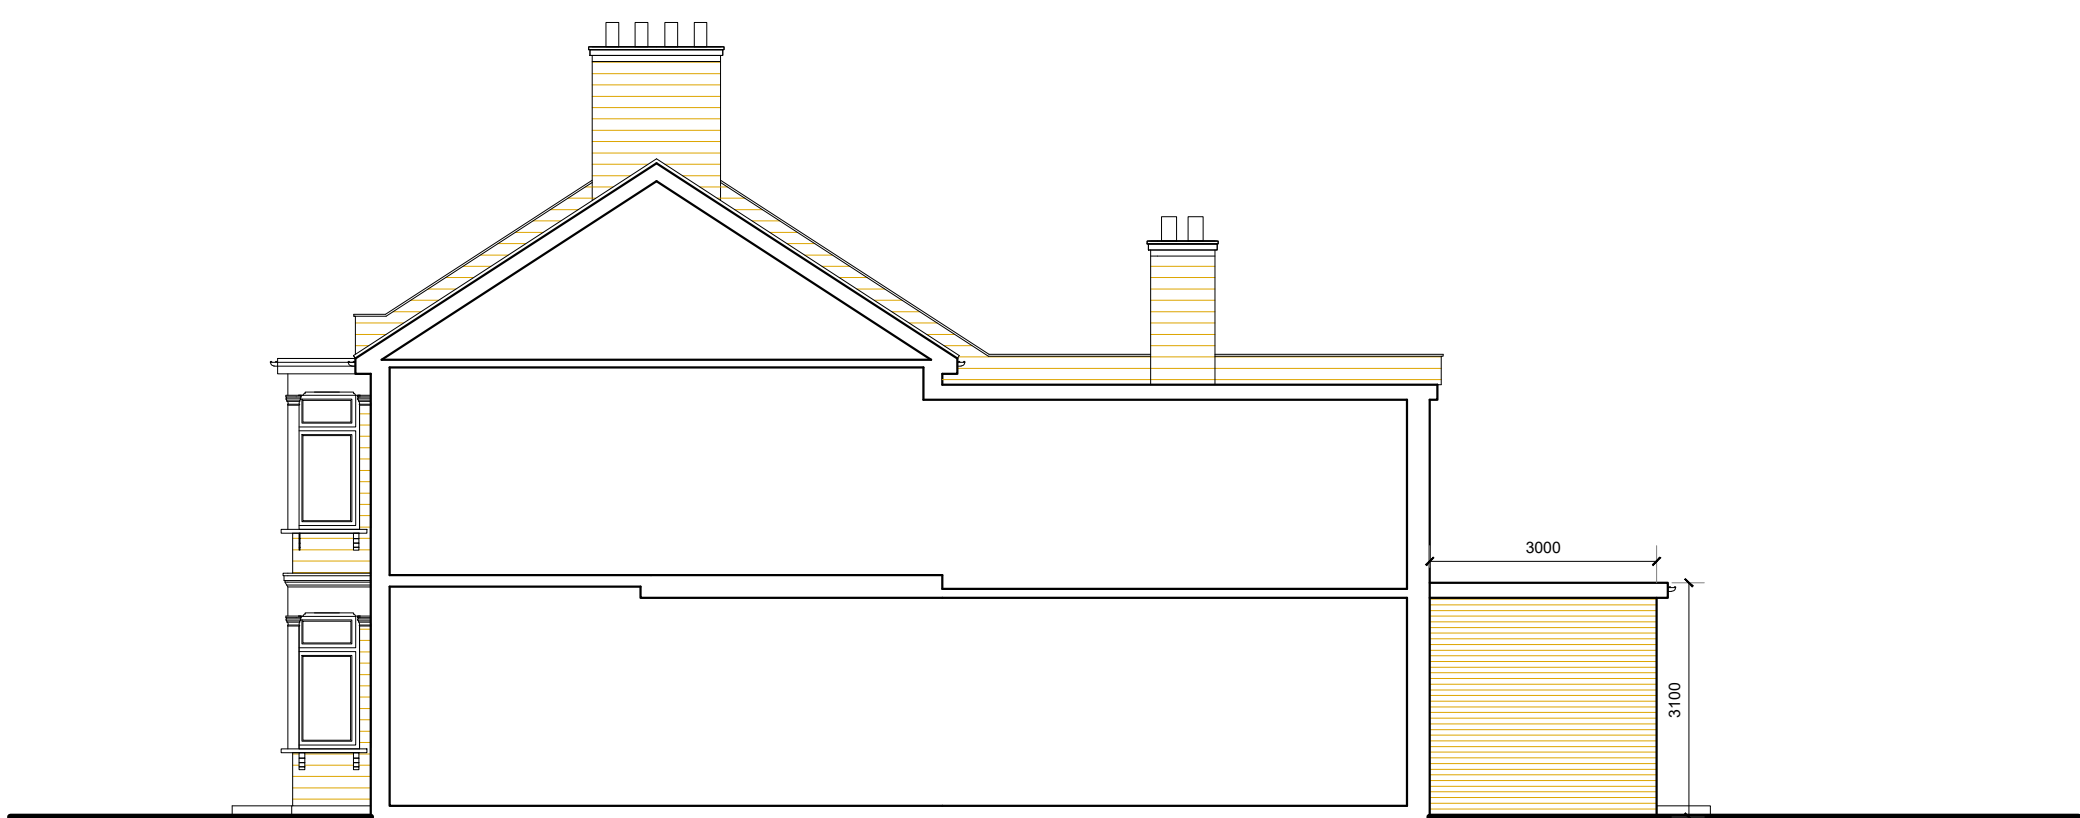

North Elevation

PROPOSED ELEVATIONS

25 Kitchener Road, Tottenham,  
London, N17 6DU

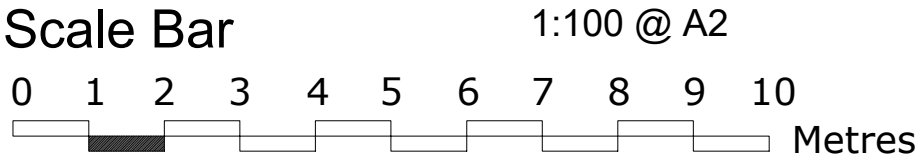

THE GILLETT MACLEOD PARTNERSHIP  
Chartered Architects & Town Planning Consultants  
1 High Road Old Eastcote Pinner Middlesex HA5 2EW tel. 0208 868 1333

Drg. No. 23/3563/17<sup>A</sup>  
Scale 1:100  
Date 14/02/23  
Drawn by KH

REVISION  
A  
C drawer