



ALL MATERIALS TO MATCH
EXISTING.
ROOF LIGHTS TO NOT PROJECT
MORE THAN 150mm FROM ROOF
PLAN


PROPOSAL IS SIMILAR TO NO 55
BIRBECK ROAD (HGY/2020/1045 -
APPROVED)

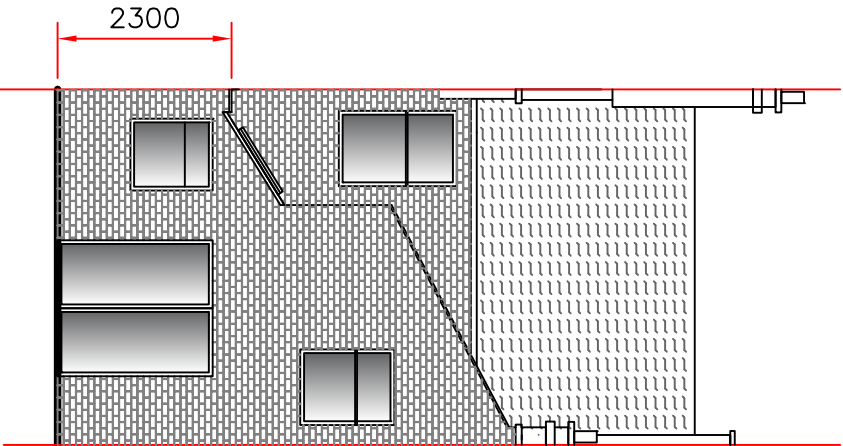



PROPOSED REAR ELEVATION

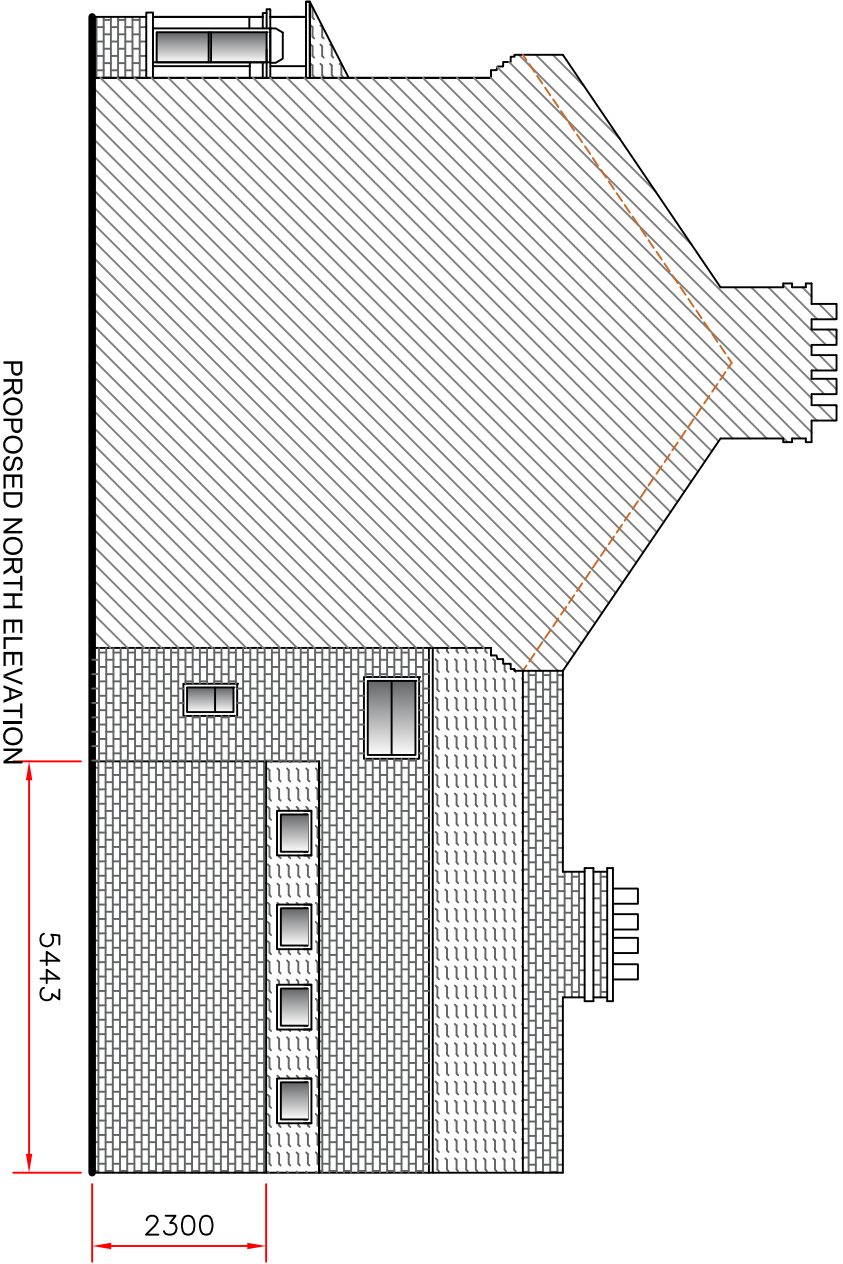

PROPOSED NORTH ELEVATION

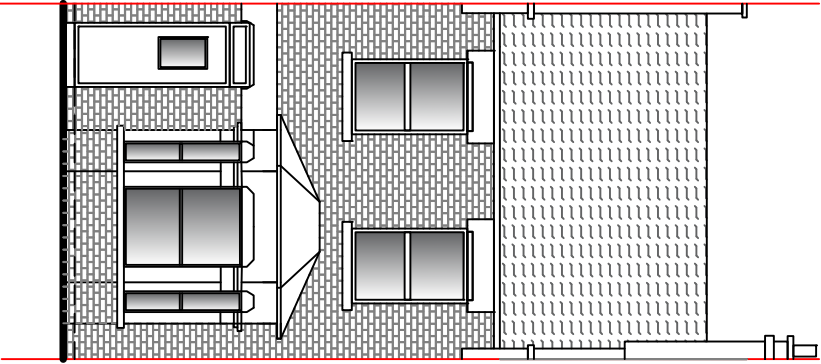

PROPOSED FRONT ELEVATION (UNCHANGED)

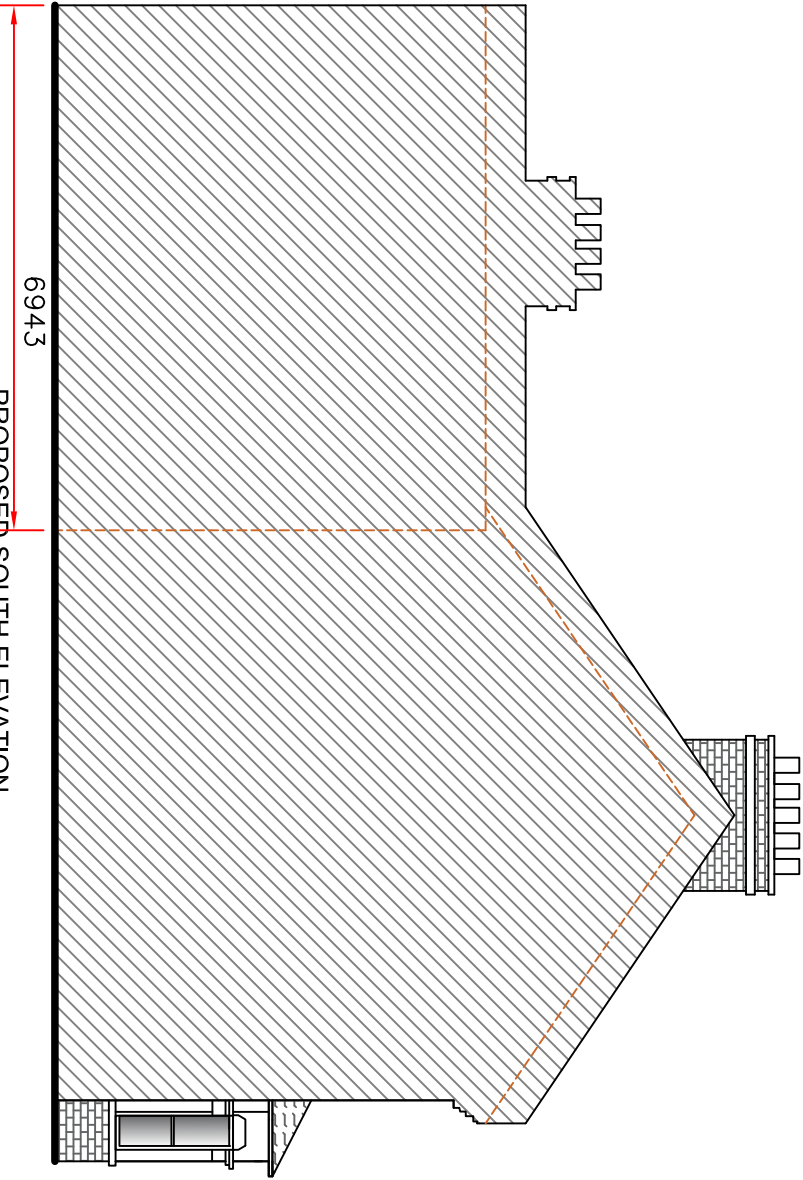 

PROPOSED SOUTH ELEVATION

Addoil Ltd
1 Drummer Stagpole Mews
Mill Hill, London
NW7 1NN

Client: Minliang Cai
45 Birkbeck Road
London
N17 8NH

Drawn By: Gugs Lo
Date Issued: August 2023
Scale: 1:100 @ A3

Drawing Title:
PROPOSED ELEVATIONS
Drawing Number: ADD-116-FP-005-REV 02