



Drawings for certificate of lawful development application only, not construction. Any dimensions shown are subject to further site surveys and all measurements are to be checked on site prior to any construction or manufacture. All dimensions are in millimetres unless stated otherwise. No dimensions to be scaled from the drawings. Specific details are subject to further design development.

Address	Description	Client	Survey date	Date	Scale	Size	Drawn by	Check by	Version	Rev	Drawing No
78 SEYMOUR ROAD, N8 0BE, LONDON	Floor Plans for Permitted Development	Sammy Glover	14.08.2023	16.08.2023	1:100	A3	AL	AL	-	-	01

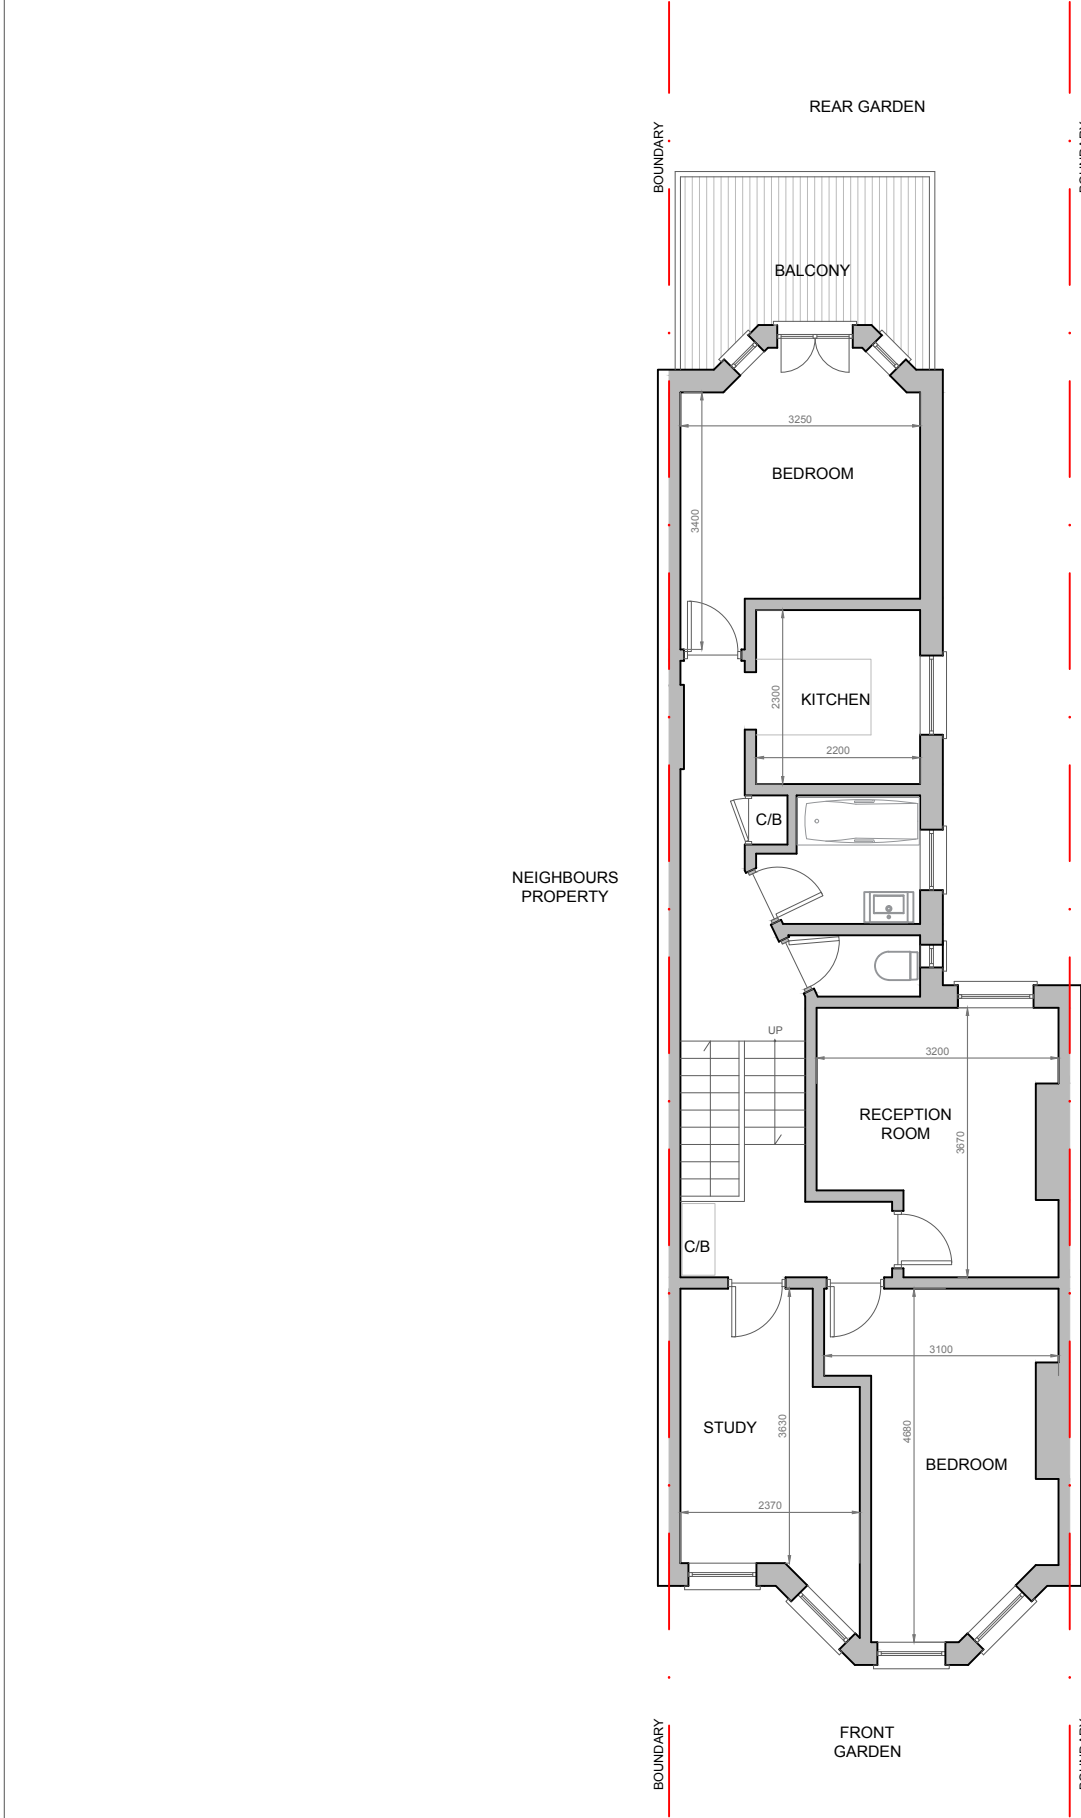

EXISTING FIRST FLOOR PLAN

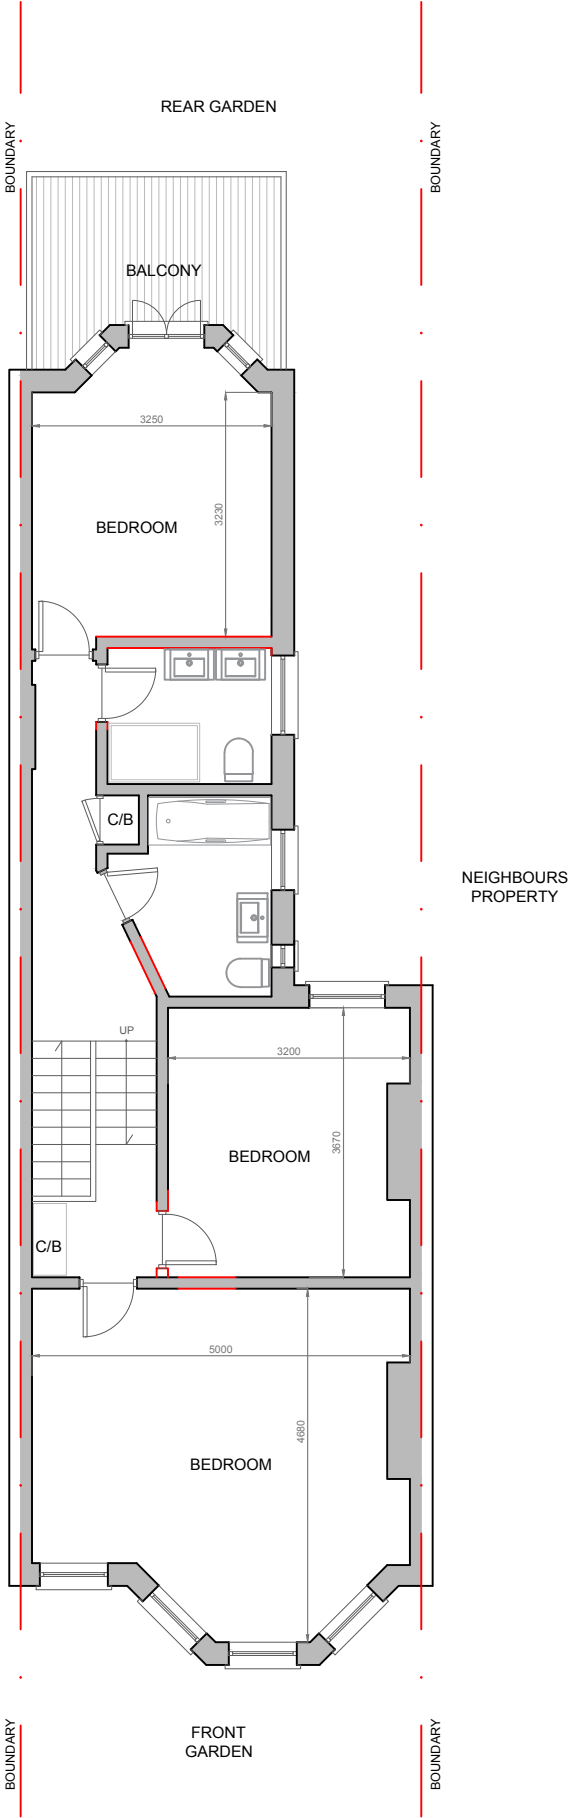

PROPOSED FIRST FLOOR PLAN

NOTES:

Drawings for certificate of lawful development application only, not construction. Any dimensions shown are subject to further site surveys and all measurements are to be checked on site prior to any construction or manufacture. All dimensions are in millimetres unless stated otherwise. No dimensions to be scaled from the drawings. Specific details are subject to further design development.

Address	Description	Client	Survey date	Date	Scale	Size	Drawn by	Check by	Version	Rev	Drawing No
78 SEYMOUR ROAD, N8 0BE, LONDON	Floor Plans for Permitted Development	Sammy Glover	14.08.2023	16.08.2023	1:100	A3	AL	AL	-	-	02