



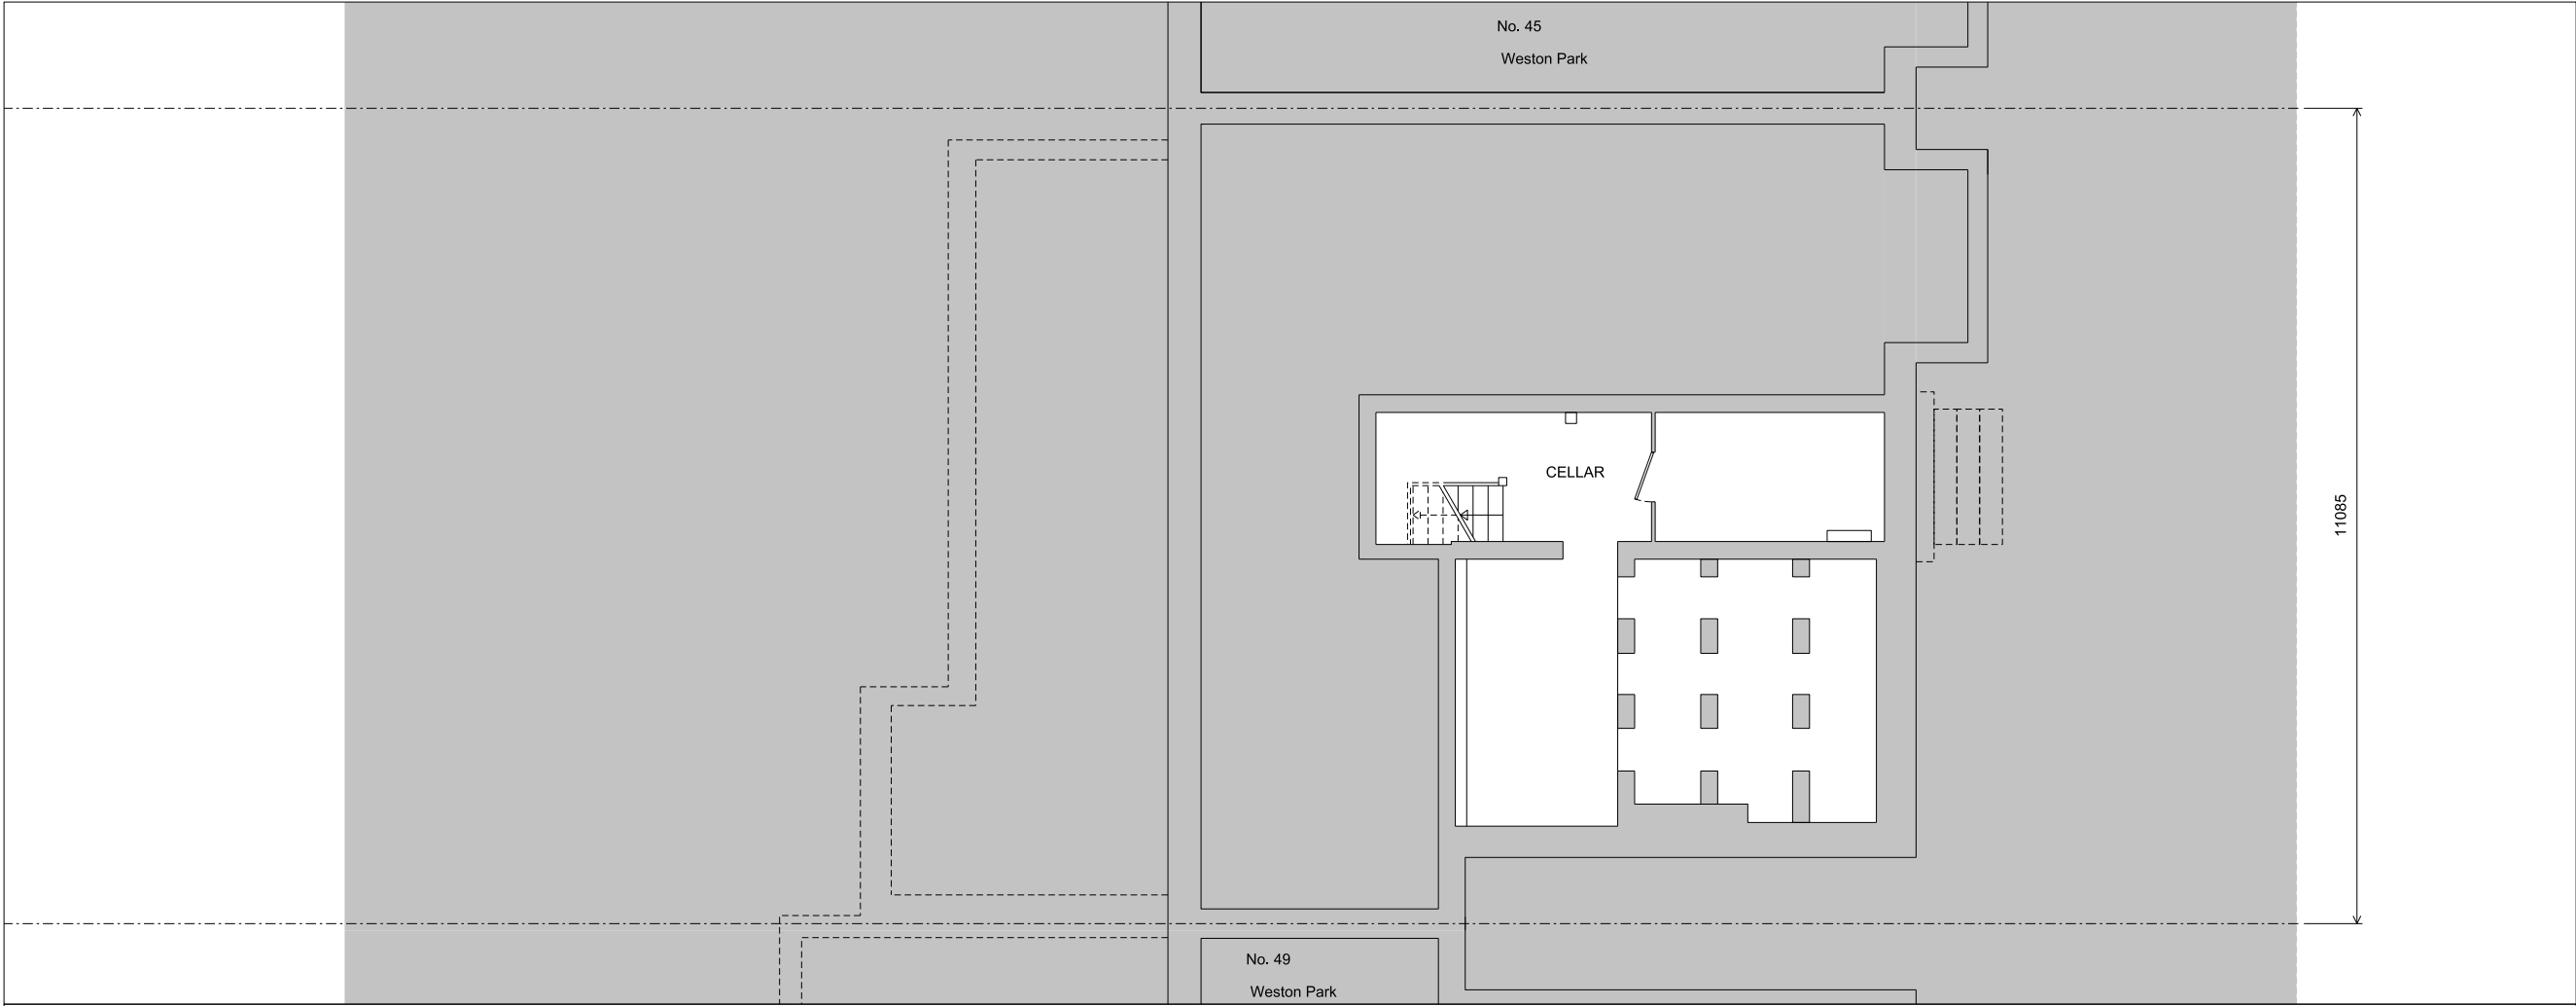

CELLAR PLAN

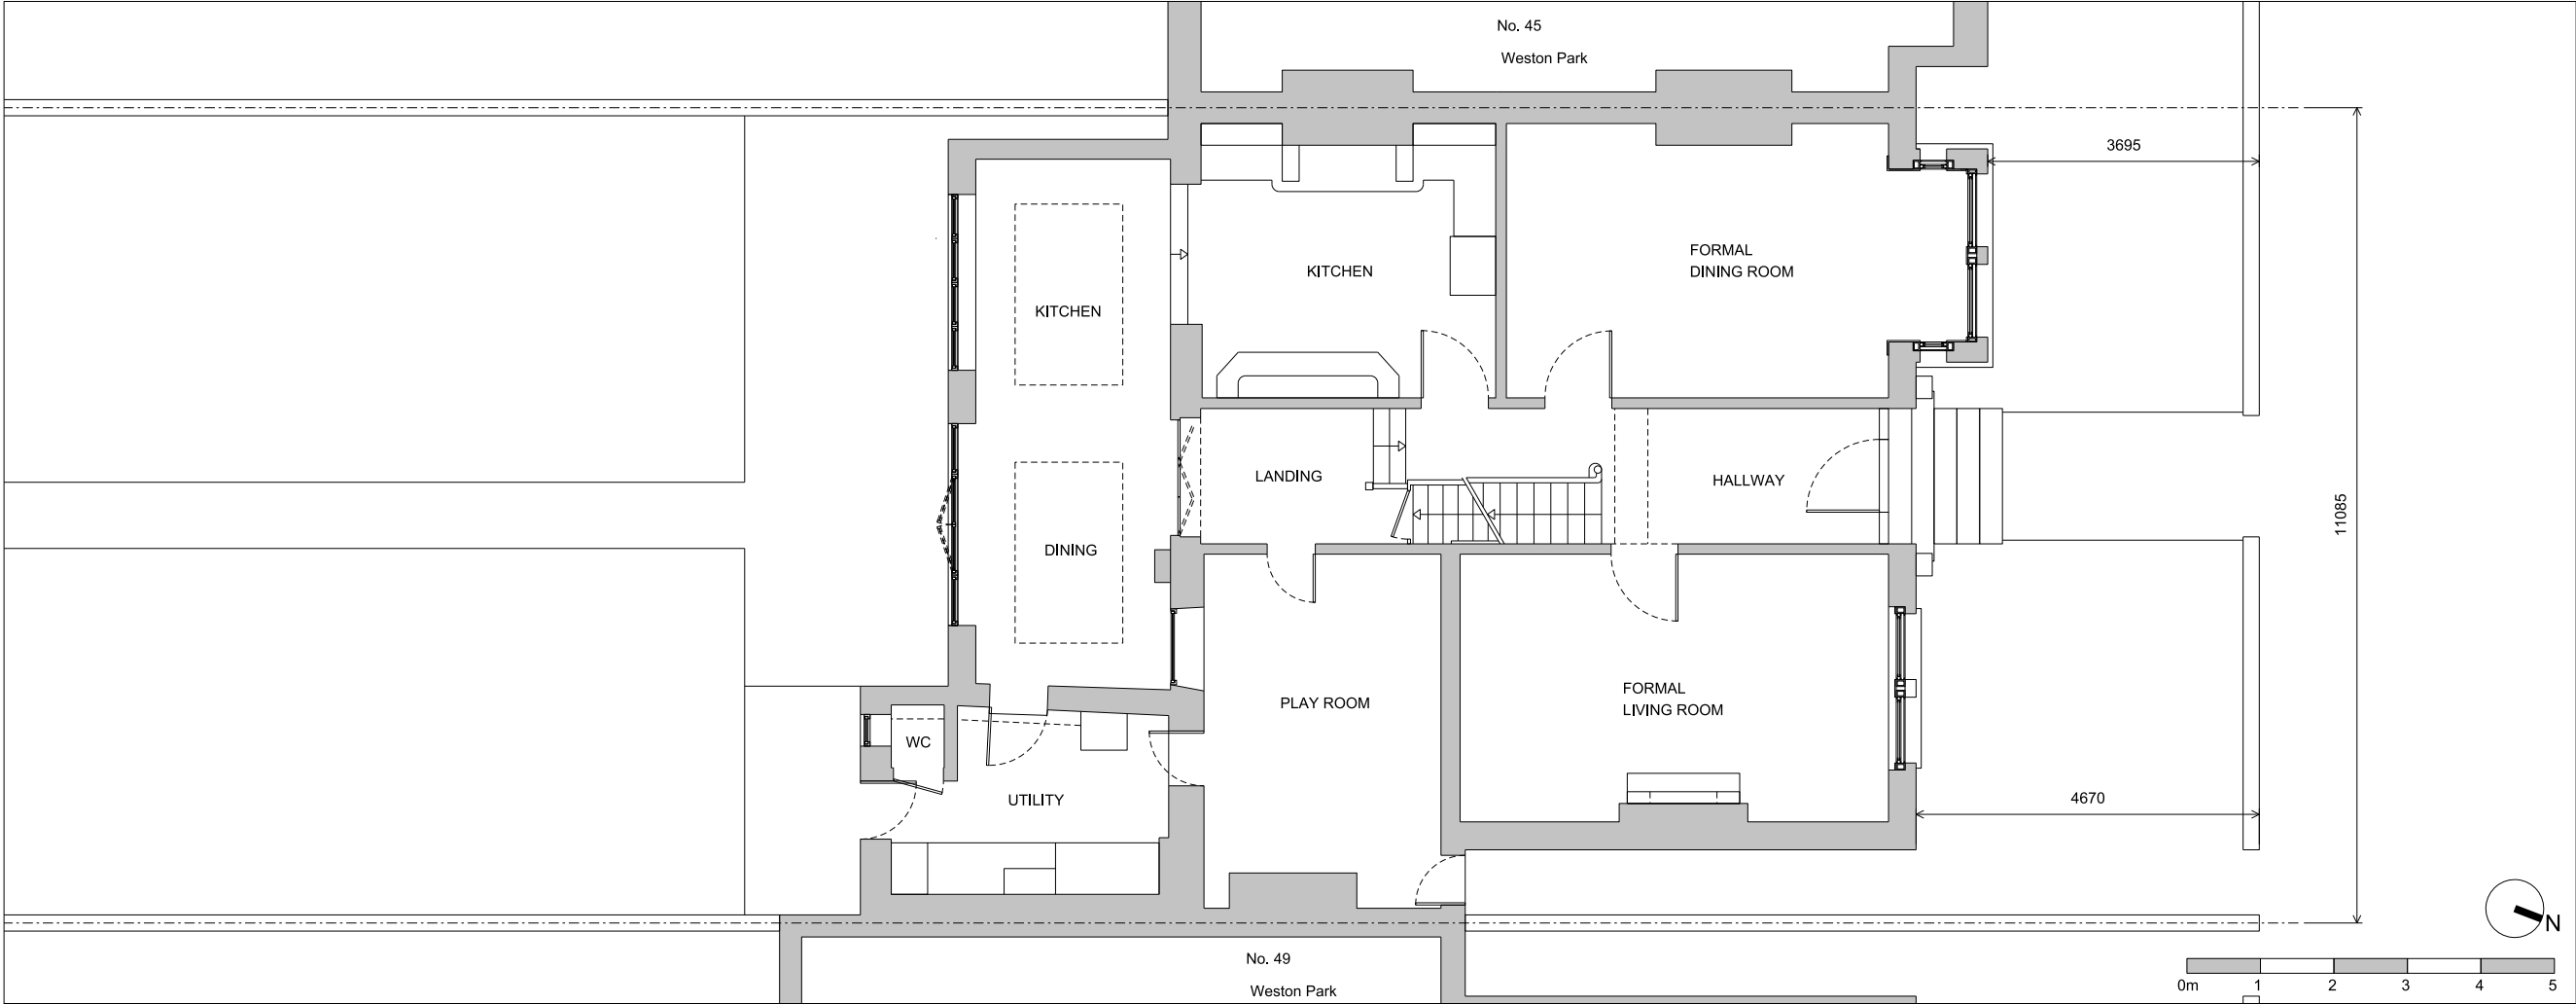

GROUND FLOOR PLAN


Notes:

Unless stated otherwise, all dimensions are in millimetres.


All dimensions to be checked and confirmed on site by contractor and as such are to be his responsibility.

Any errors, omissions or discrepancies on this drawing are to be reported to the architect.

Rev:	
JOE WRIGHT ARCHITECTS	
i: www.joewrightarchitects.co.uk e: info@joewrightarchitects.co.uk	
Project: 47 Weston Park, N8 9SY	
Basement extension	
Drawing Title: Existing Drawings Plans	
Scale: 1:100 @ A3	Date: 19.02.20
Drwg No: 1911-01_PL_001	Rev: -

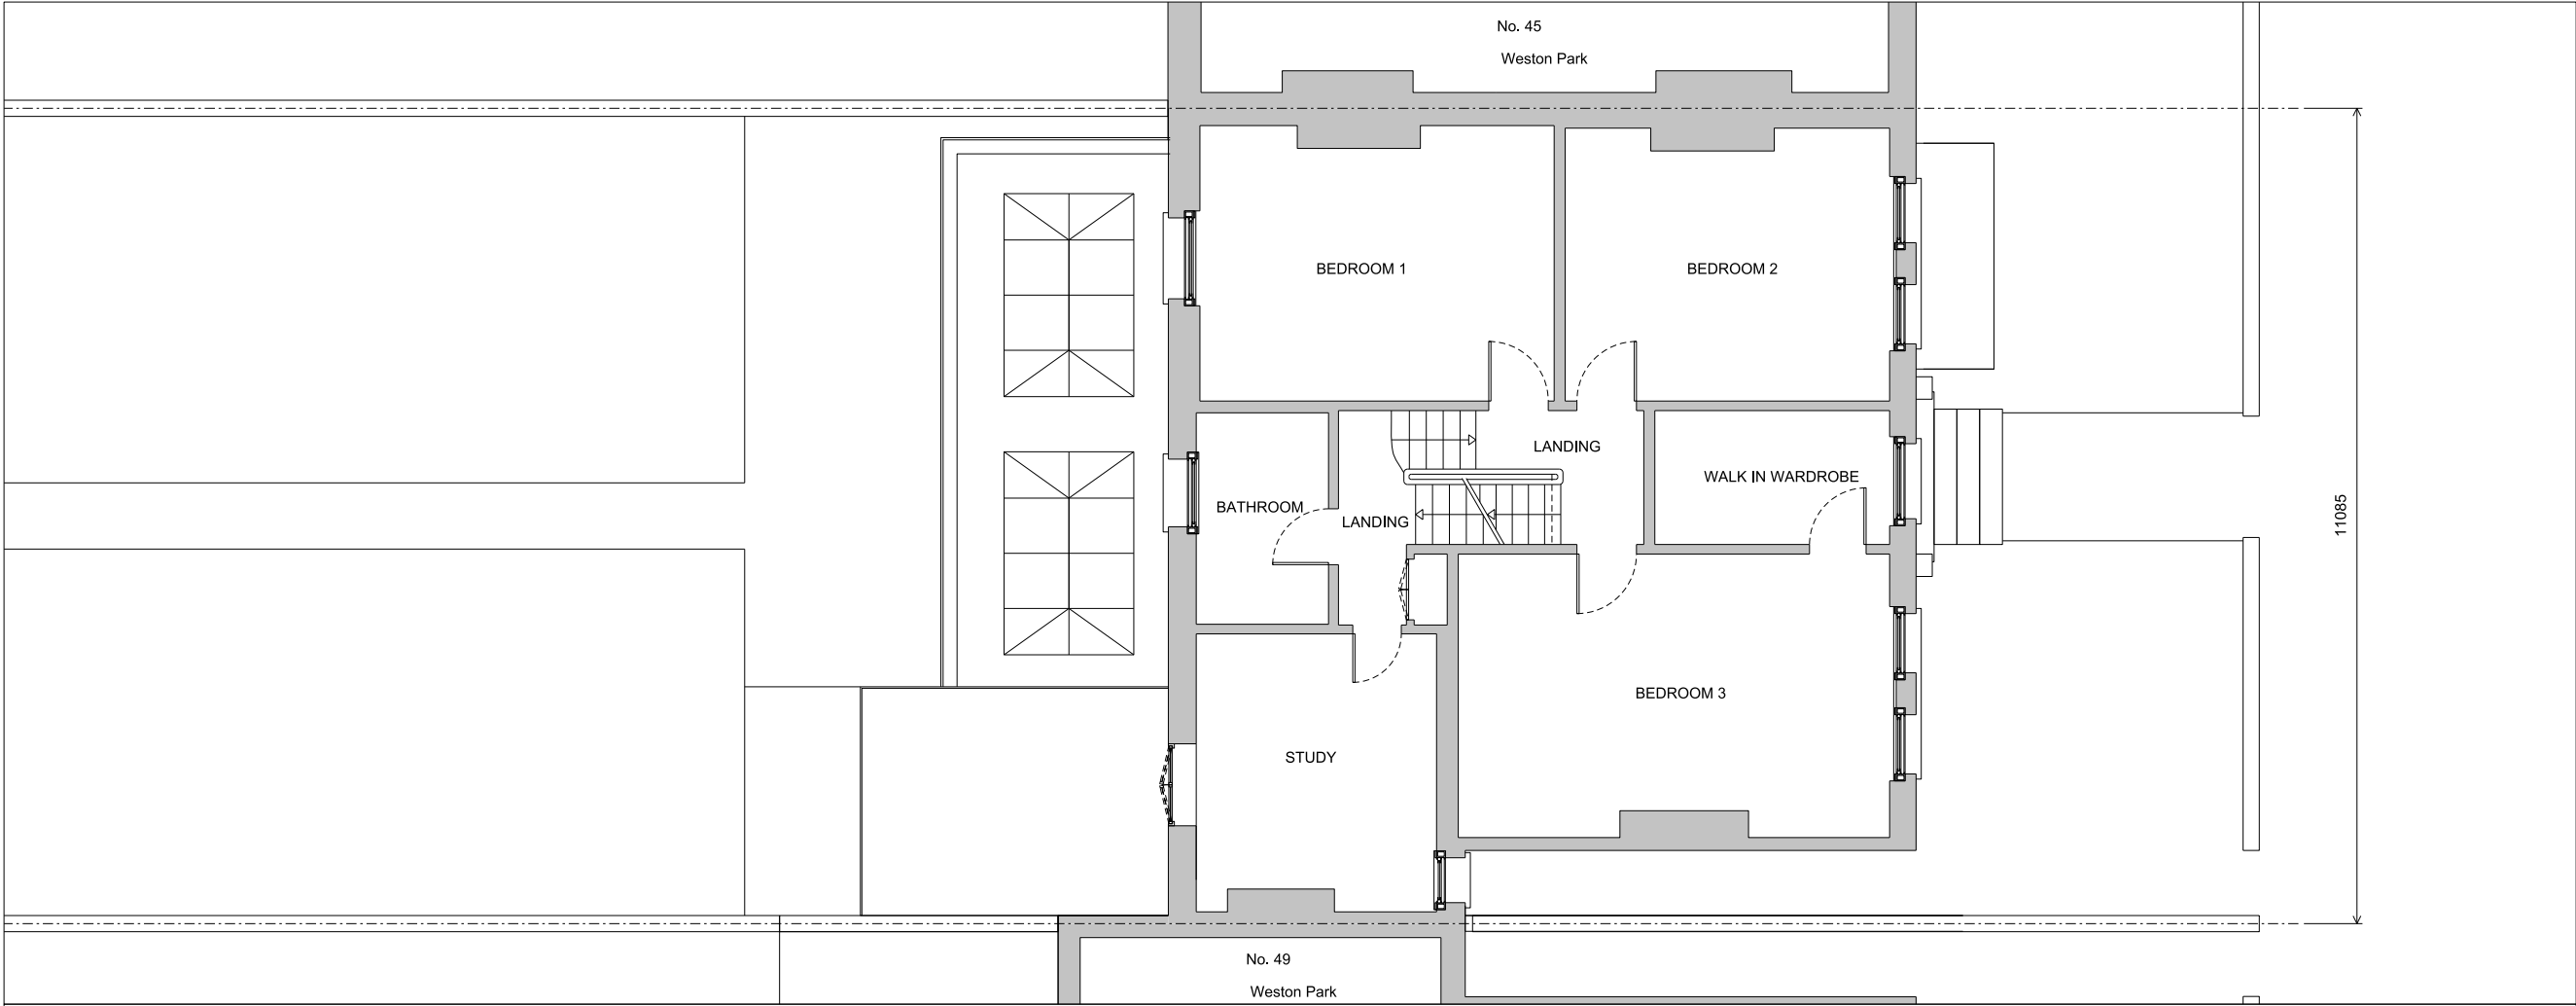

FIRST FLOOR PLAN

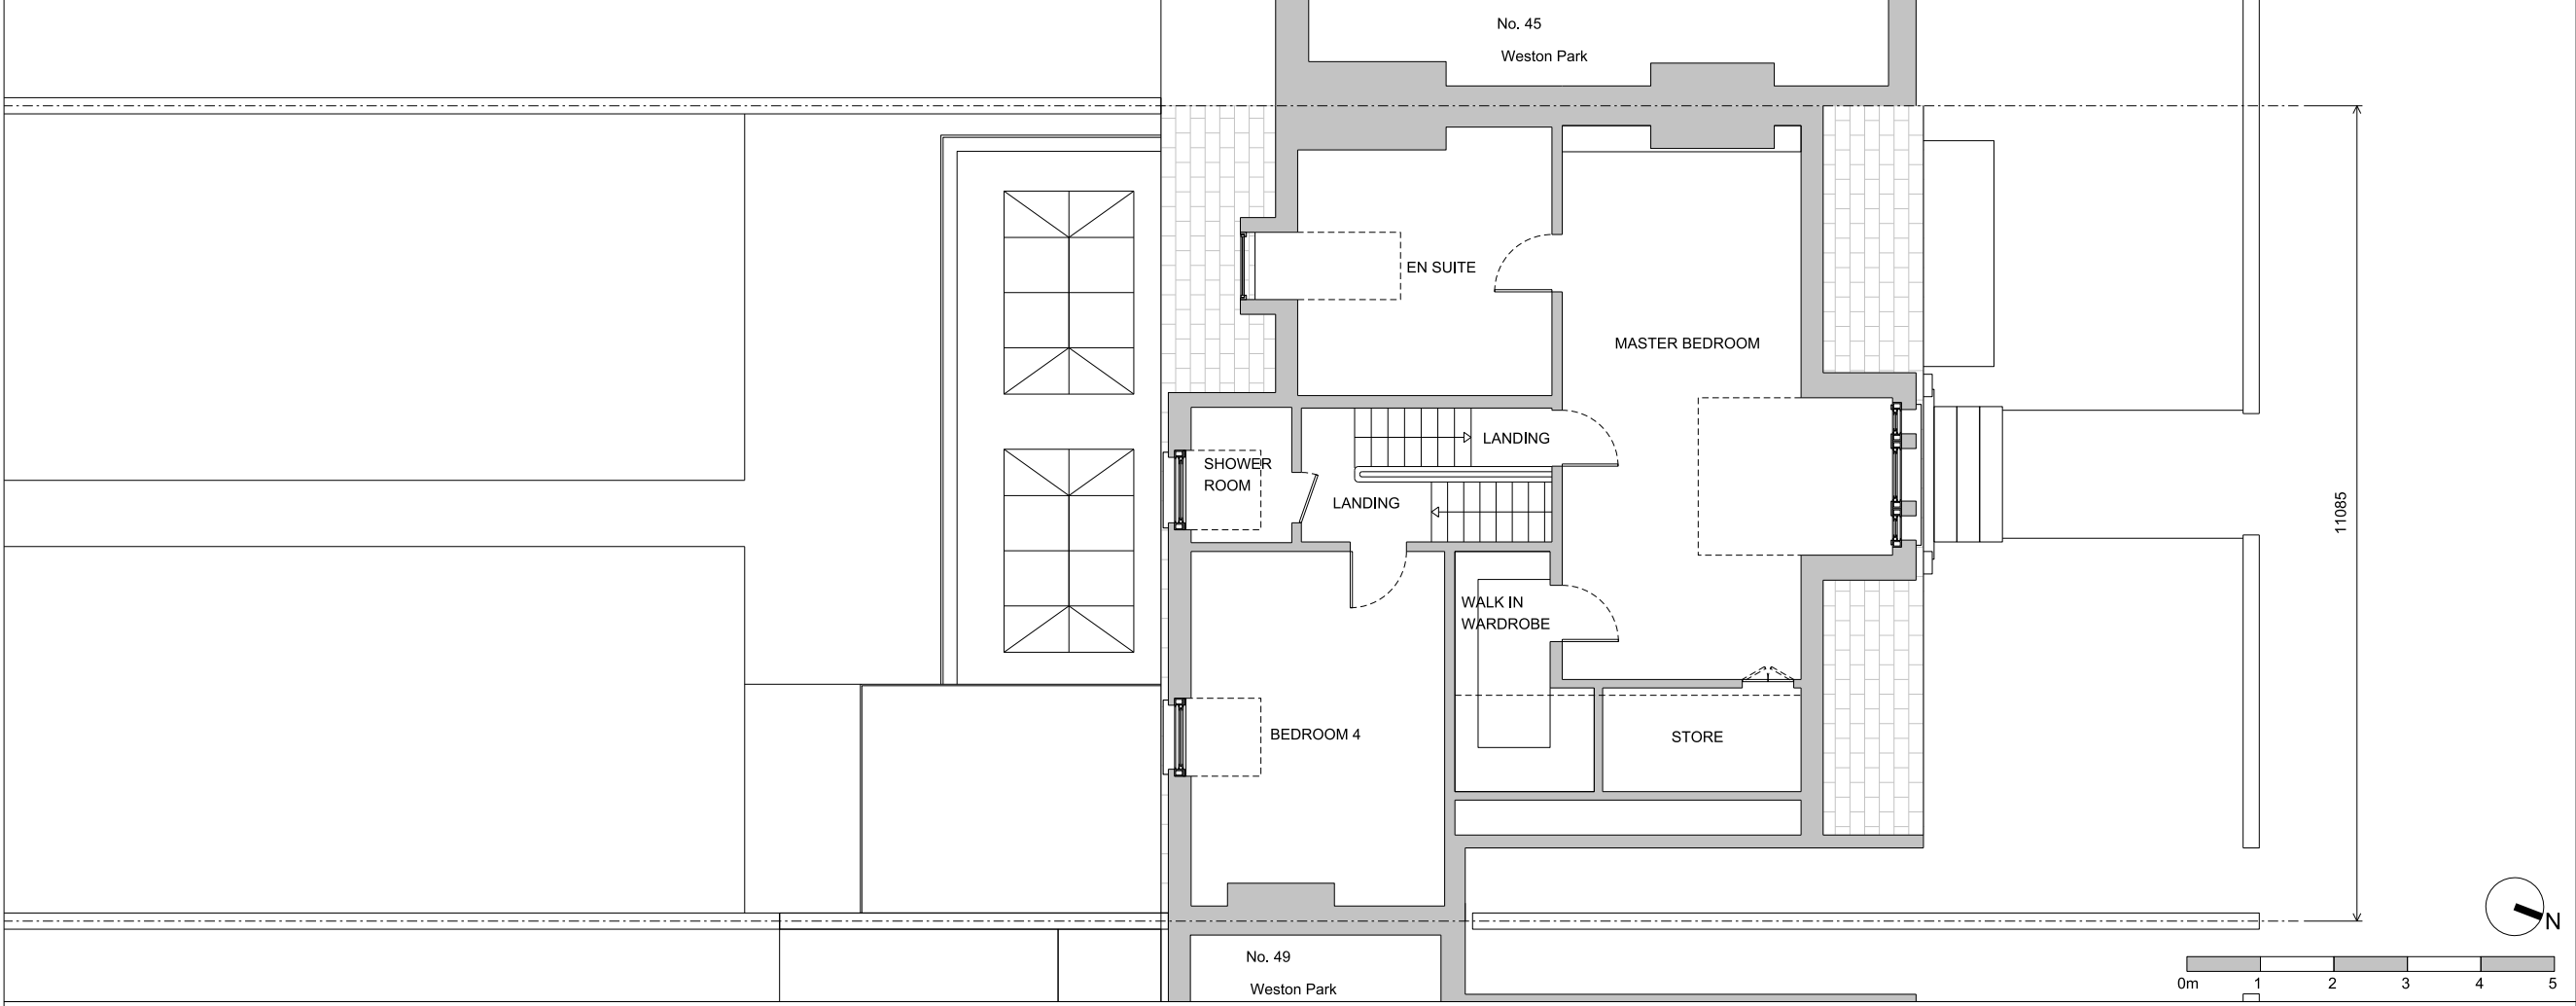

SECOND FLOOR PLAN

Notes:

Unless stated otherwise, all dimensions are in millimetres.

All dimensions to be checked and confirmed on site by contractor and as such are to be his responsibility.

Any errors, omissions or discrepancies on this drawing are to be reported to the architect.


Rev:

JOE WRIGHT ARCHITECTS
t: www.joewrightarchitects.co.uk e: info@joewrightarchitects.co.uk

Project: 47 Weston Park, N8 9SY
Basement extension

Drawing Title: Existing Drawings
Plans

Scale: 1:100 @ A3	Date: 19.02.20
Drwg No: 1911-01_PL_002	Rev: -

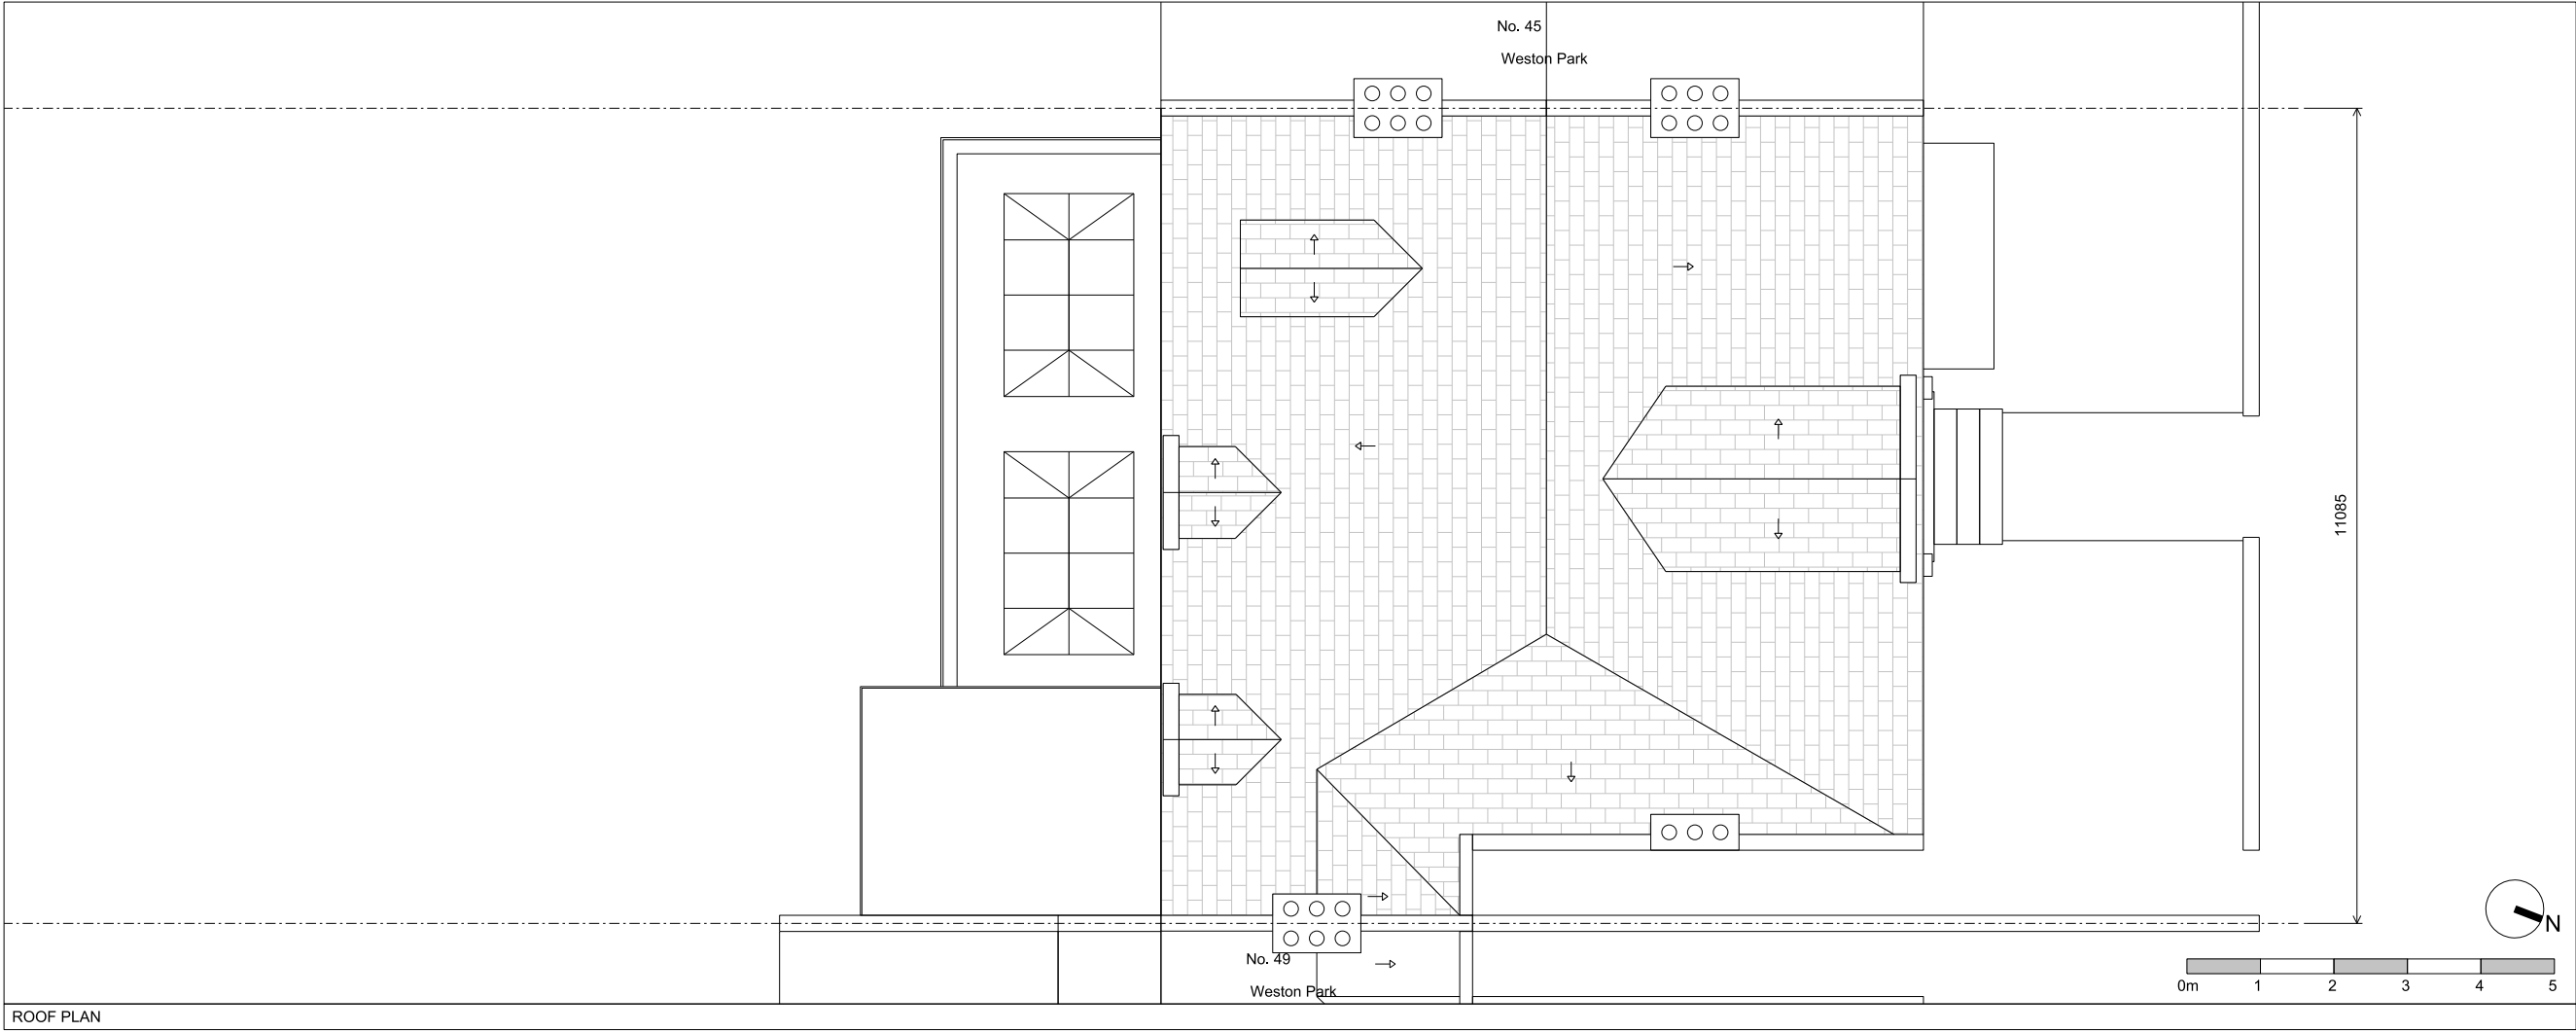


Notes:

Unless stated otherwise, all dimensions are in millimetres.

All dimensions to be checked and confirmed on site by contractor and as such are to be his responsibility.

Any errors, omissions or discrepancies on this drawing are to be reported to the architect.

Rev:	
JOE WRIGHT ARCHITECTS	
t: www.joewrightarchitects.co.uk e: info@joewrightarchitects.co.uk	
Project: 47 Weston Park, N8 9SY	
Basement extension	
Drawing Title: Existing Drawings Plans	
Scale: 1:100 @ A3	Date: 19.02.20
Drwg No: 1911-01_PL_003	Rev: -

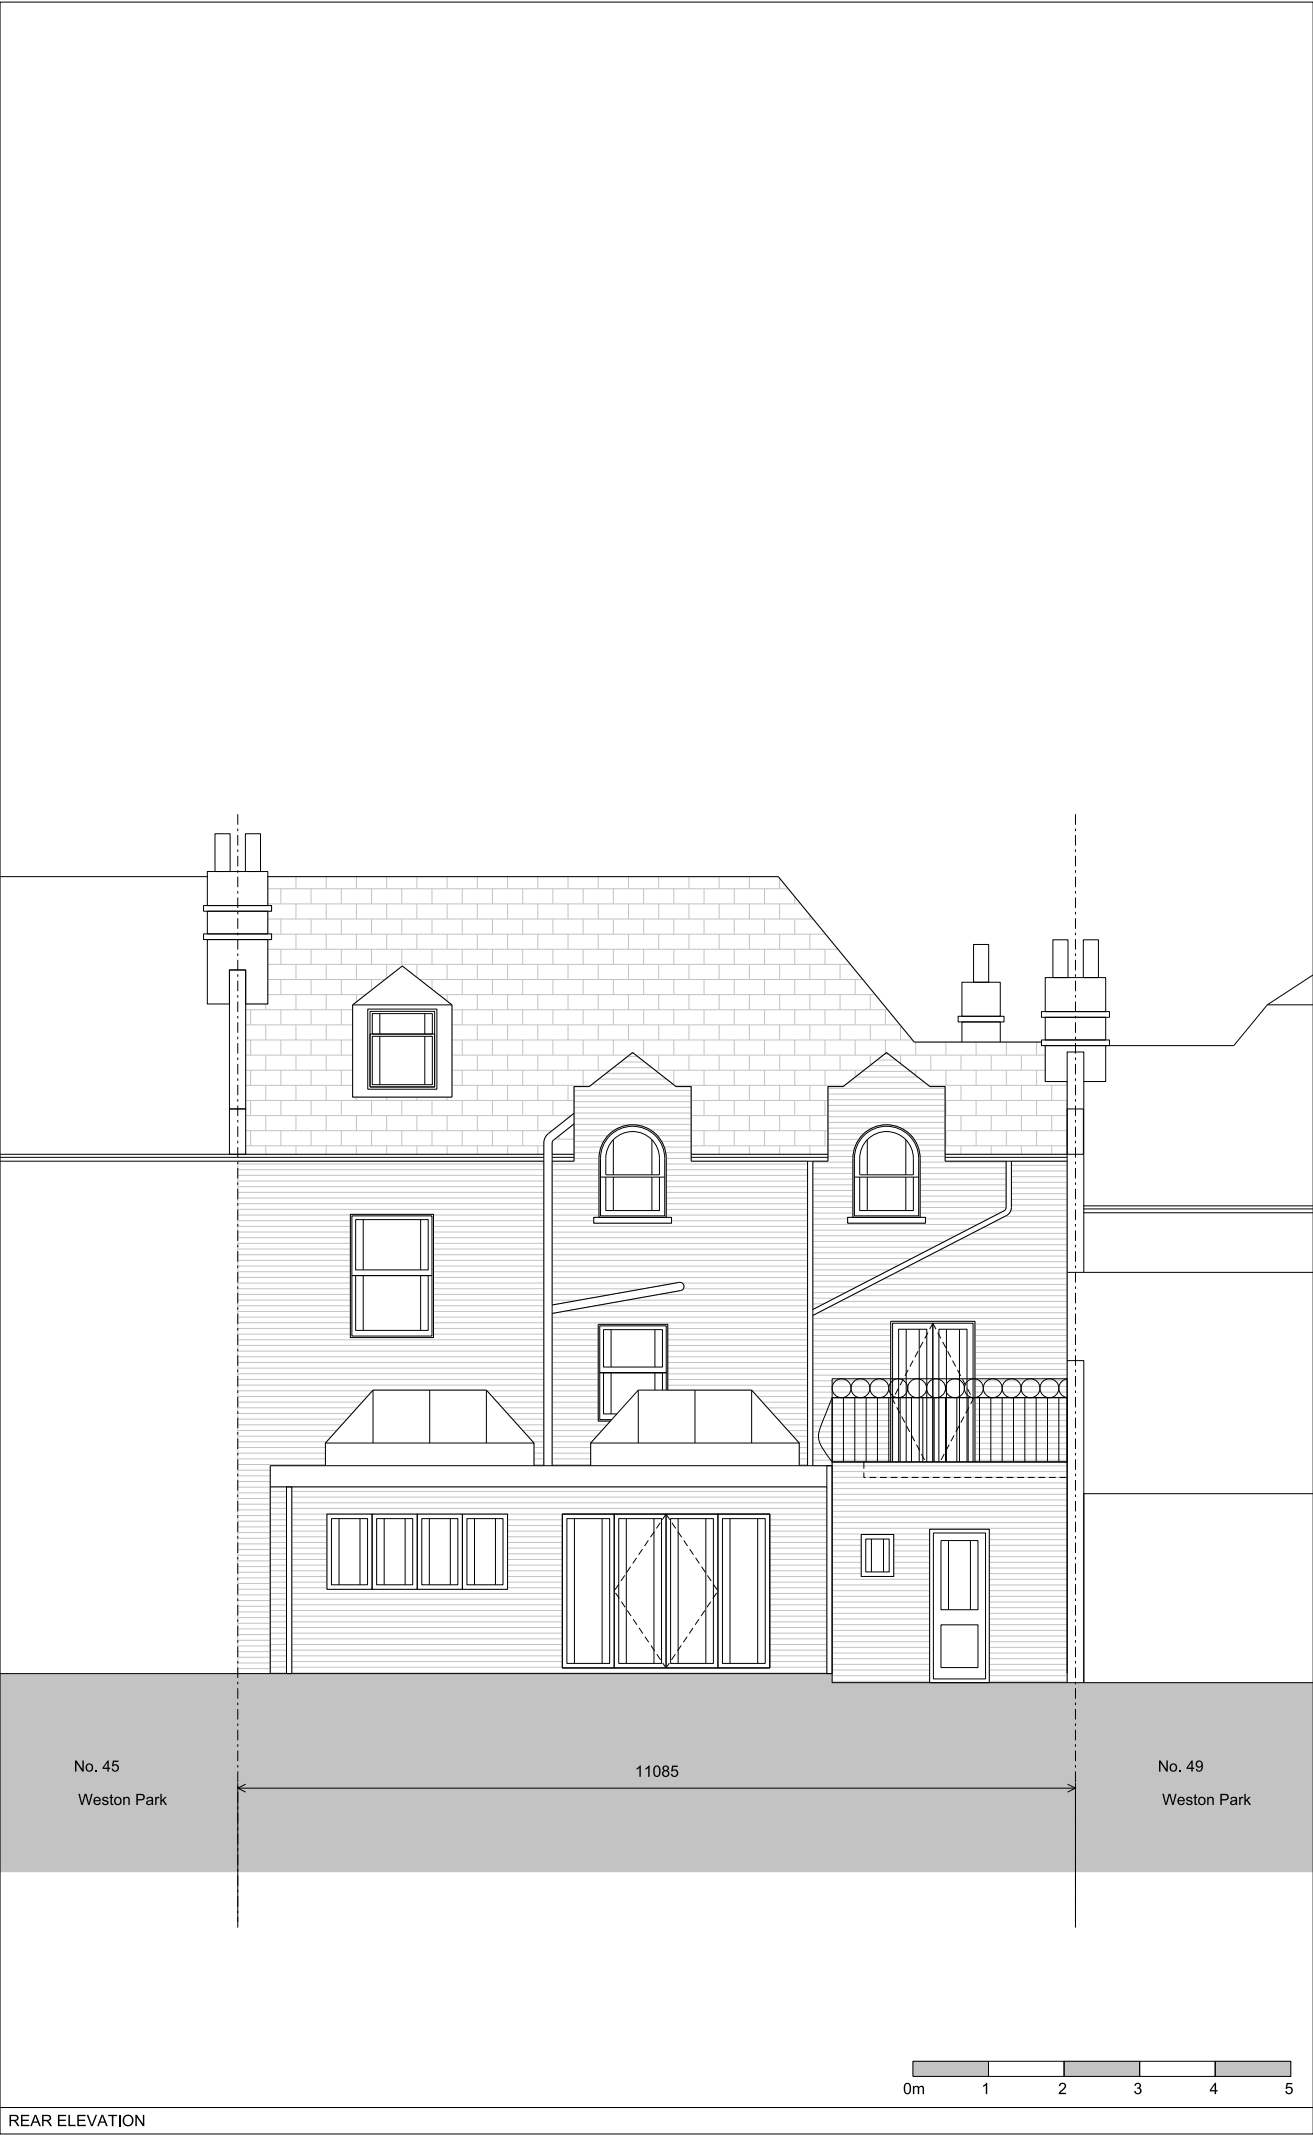

Notes:

Unless stated otherwise, all dimensions are in millimetres.

All dimensions to be checked and confirmed on site by contractor and as such are to be his responsibility.

Any errors, omissions or discrepancies on this drawing are to be reported to the architect.

Weston Park

KEY PLAN

0m 1 2 3 4 5

Rev:

JOE WRIGHT ARCHITECTS

i: www.joewrightarchitects.co.uk e: info@joewrightarchitects.co.uk


Project: 47 Weston Park, N8 9SY

Basement extension

Drawing Title: Existing Drawings Elevations

Scale: 1:100 @ A3 Date: 19.02.20

Drwg No: 1911-01_PL_004 Rev: -

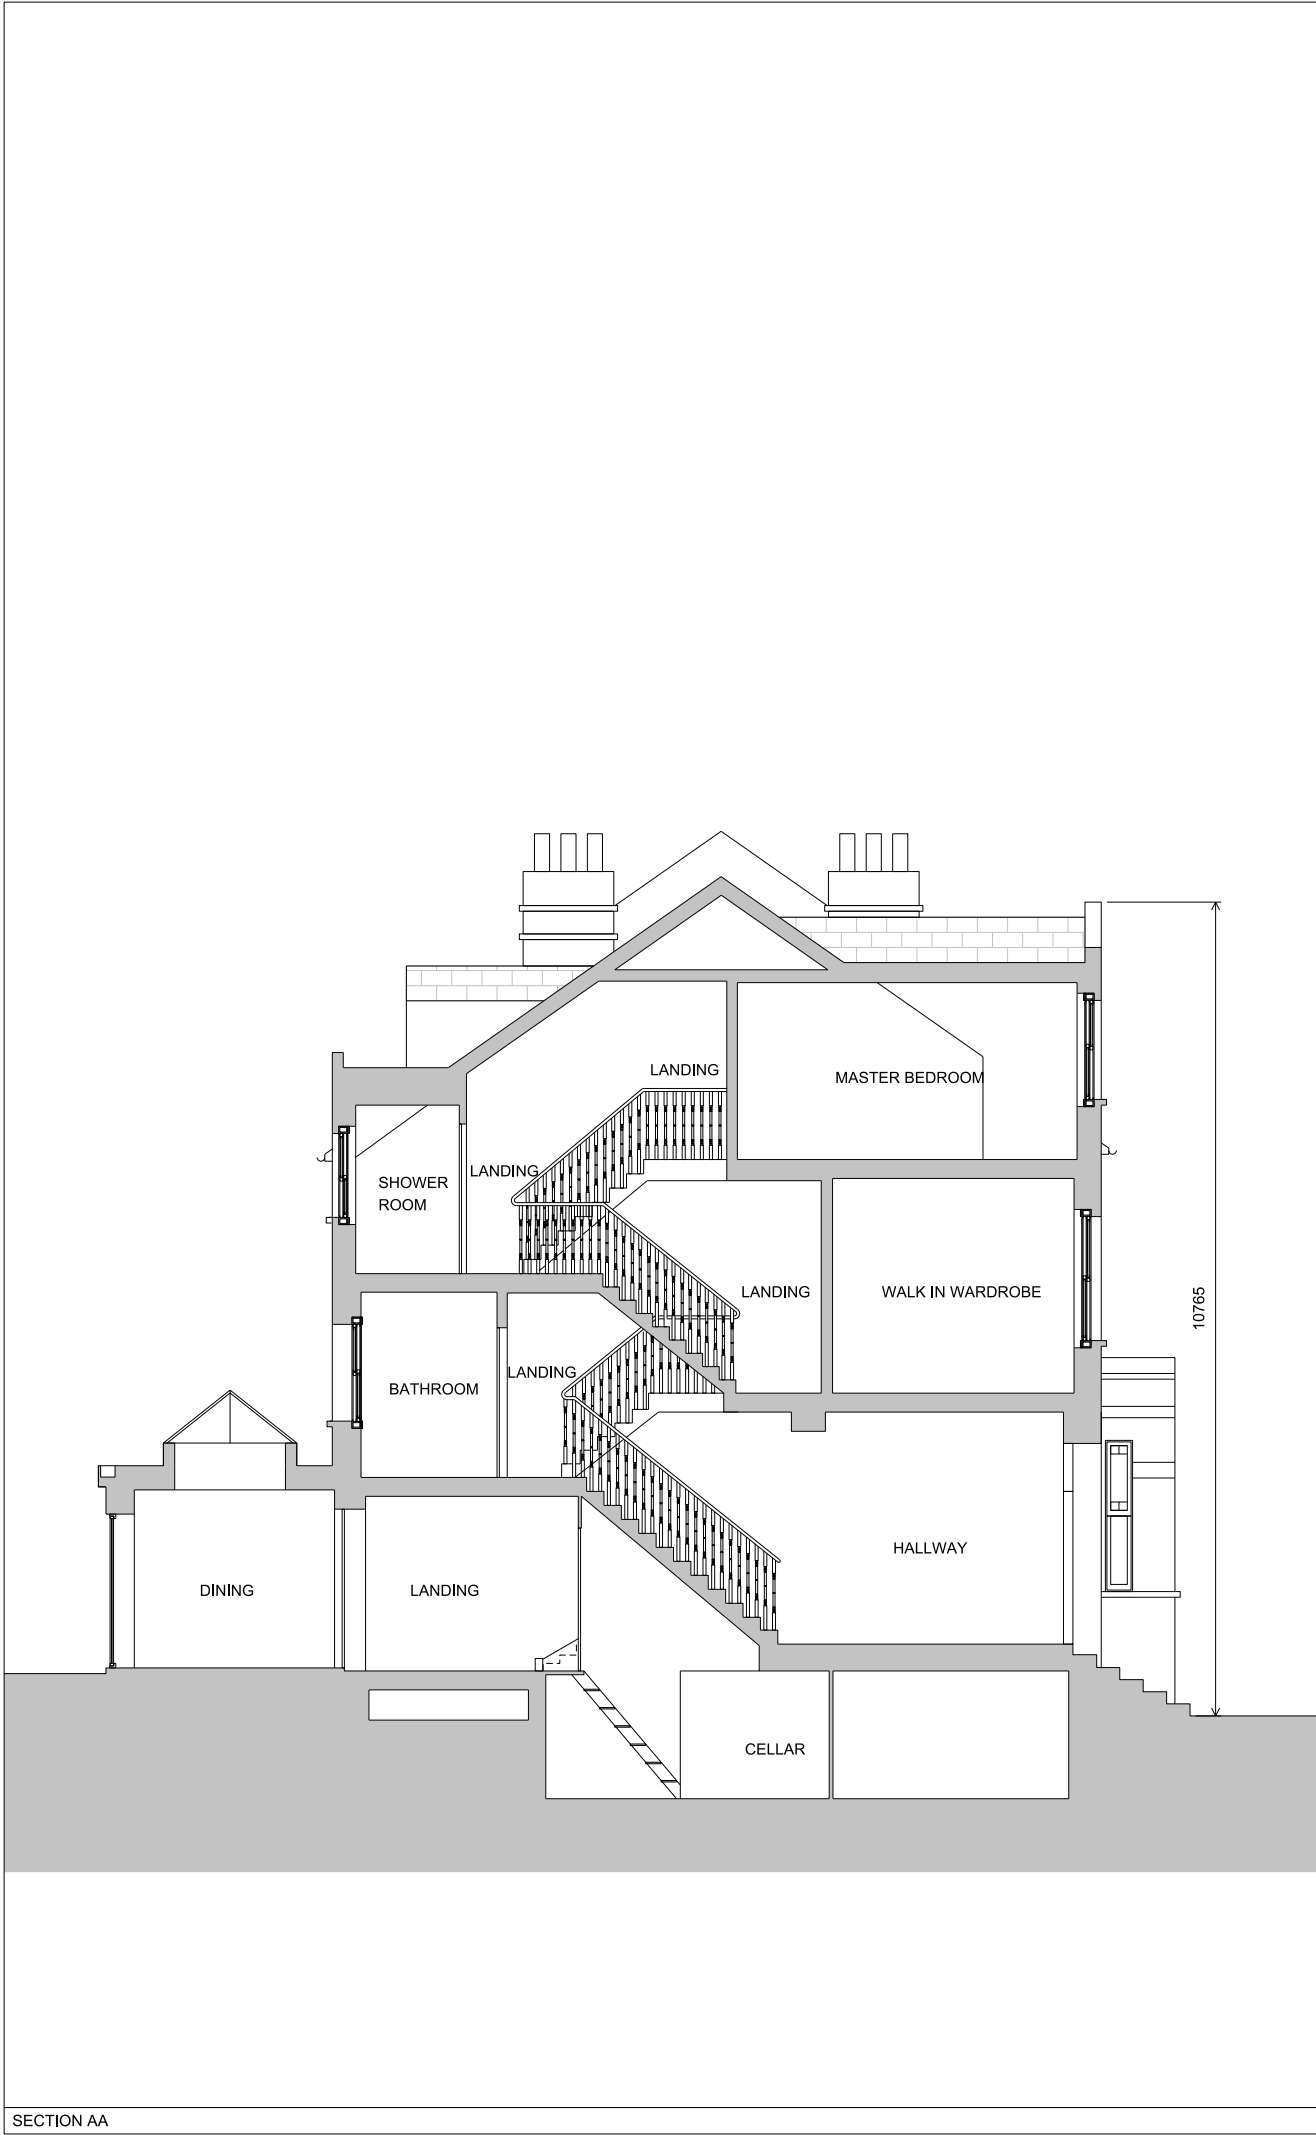

Notes:

Unless stated otherwise, all dimensions are in millimetres.

All dimensions to be checked and confirmed on site by contractor and as such are to be his responsibility.

Any errors, omissions or discrepancies on this drawing are to be reported to the architect.

KEY PLAN

Weston Park

0m 1 2 3 4 5

Rev:

JOE WRIGHT ARCHITECTS

i: www.joewrightarchitects.co.uk e: info@joewrightarchitects.co.uk

Project: 47 Weston Park, N8 9SY


Basement extension

Drawing Title: Existing Drawings

Sections

Scale: 1:100 @ A3 Date: 19.02.20

Drwg No: 1911-01_PL_005 Rev: -

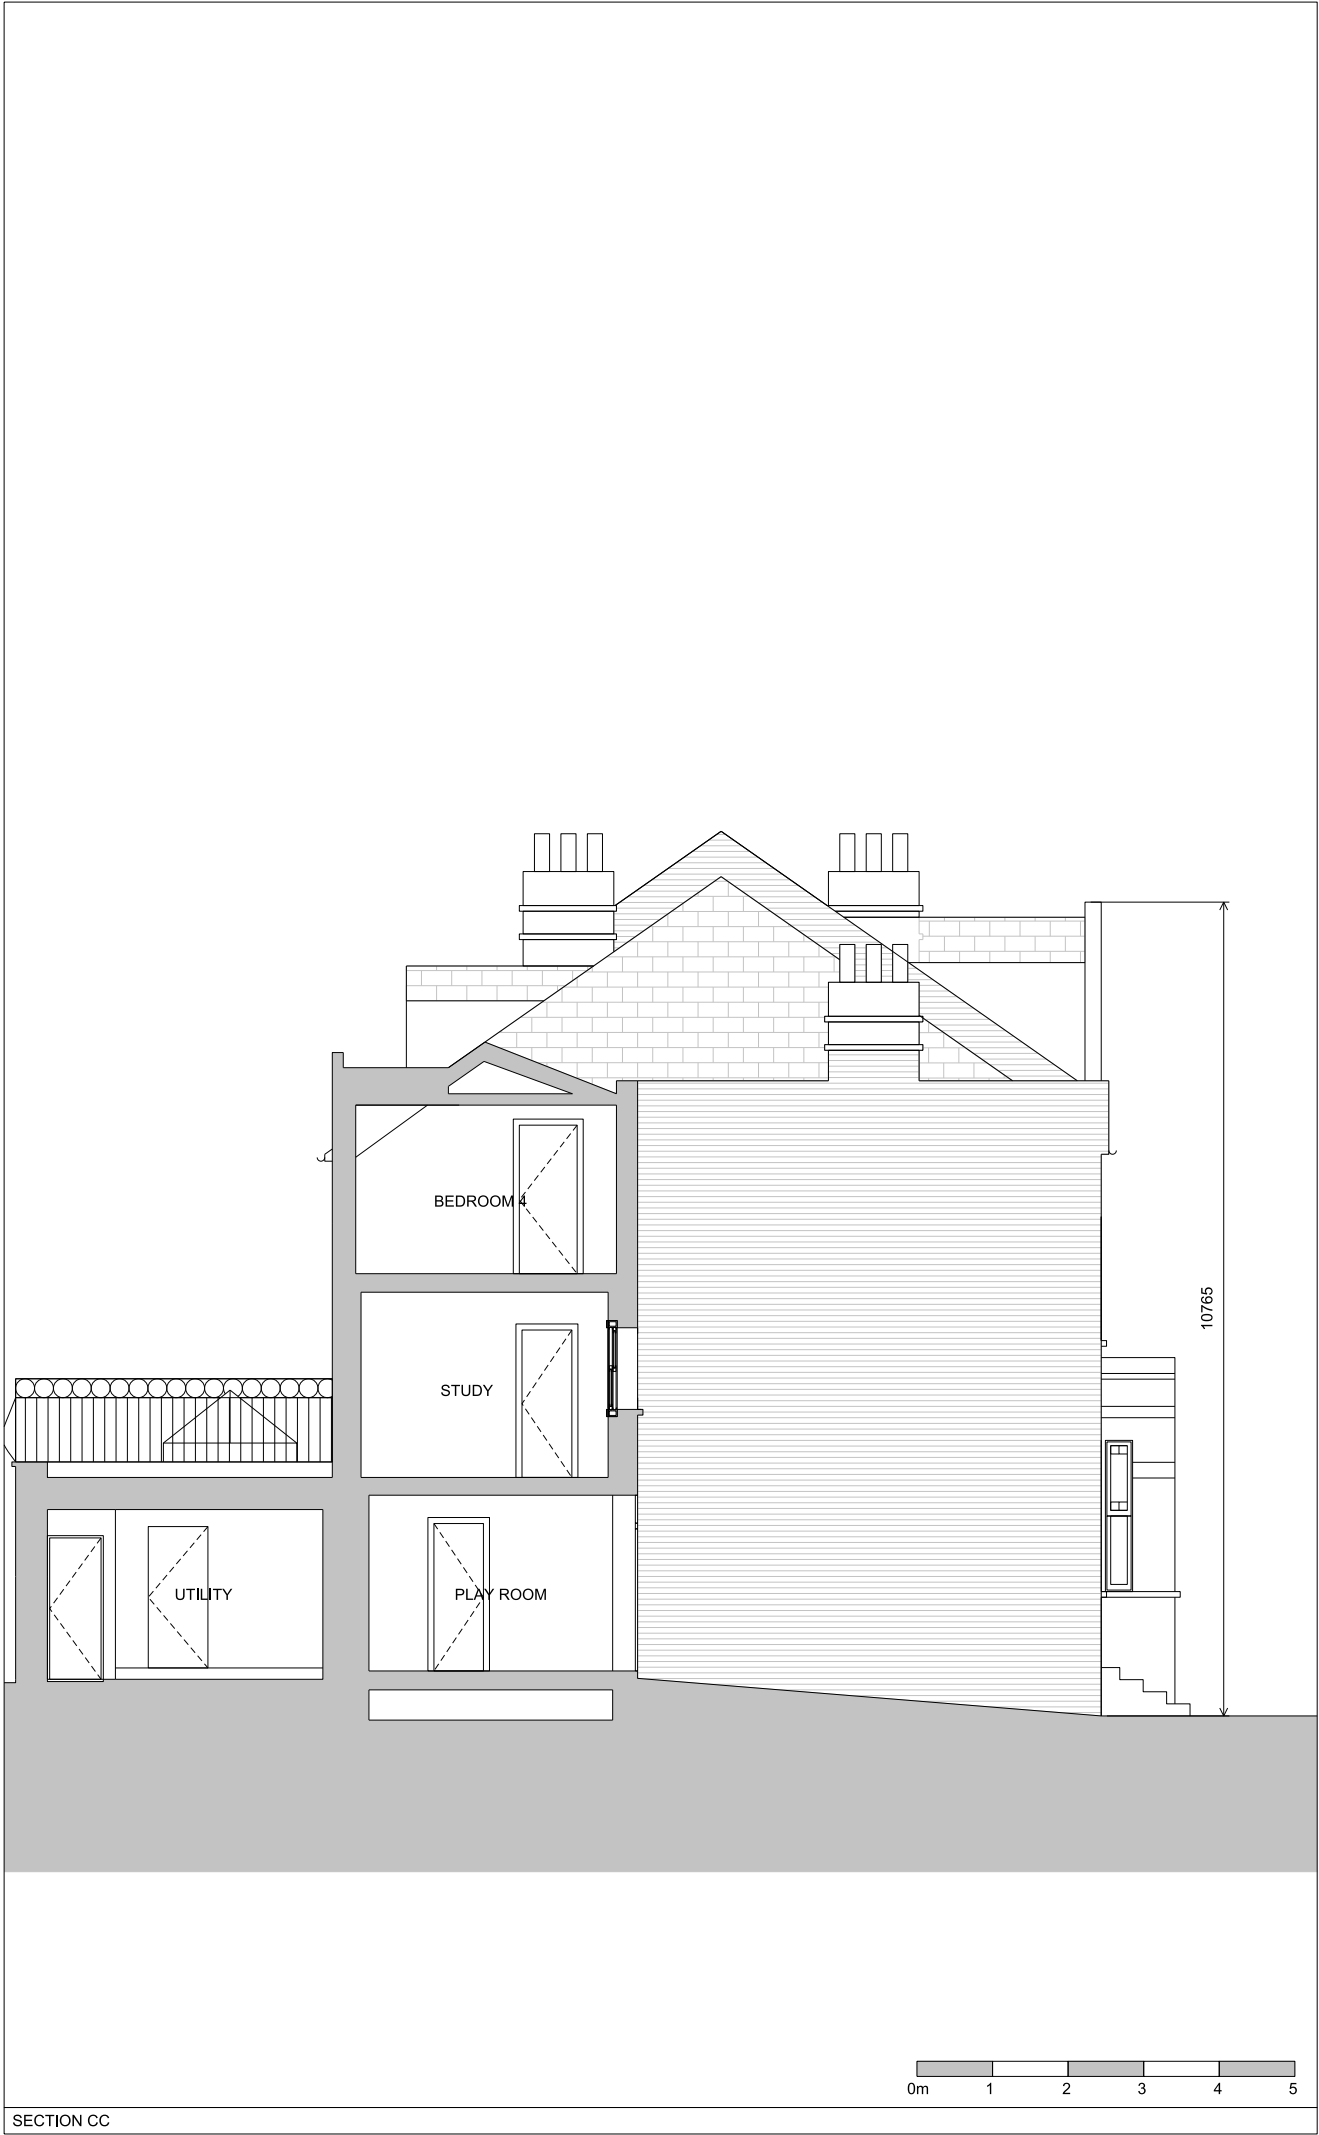


Notes:

Unless stated otherwise, all dimensions are in millimetres.

All dimensions to be checked and confirmed on site by contractor and as such are to be his responsibility.

Any errors, omissions or discrepancies on this drawing are to be reported to the architect.

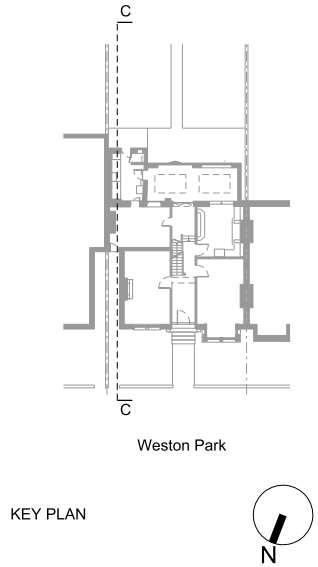

Rev:	
JOE WRIGHT ARCHITECTS	
t: www.joewrightarchitects.co.uk e: info@joewrightarchitects.co.uk	
Project: 47 Weston Park, N8 9SY	
Basement extension	
Drawing: Existing Drawings	
Title: Sections	
Scale: 1:100 @ A3	Date: 19.02.20
Drwg No: 1911-01_PL_006	Rev: -