



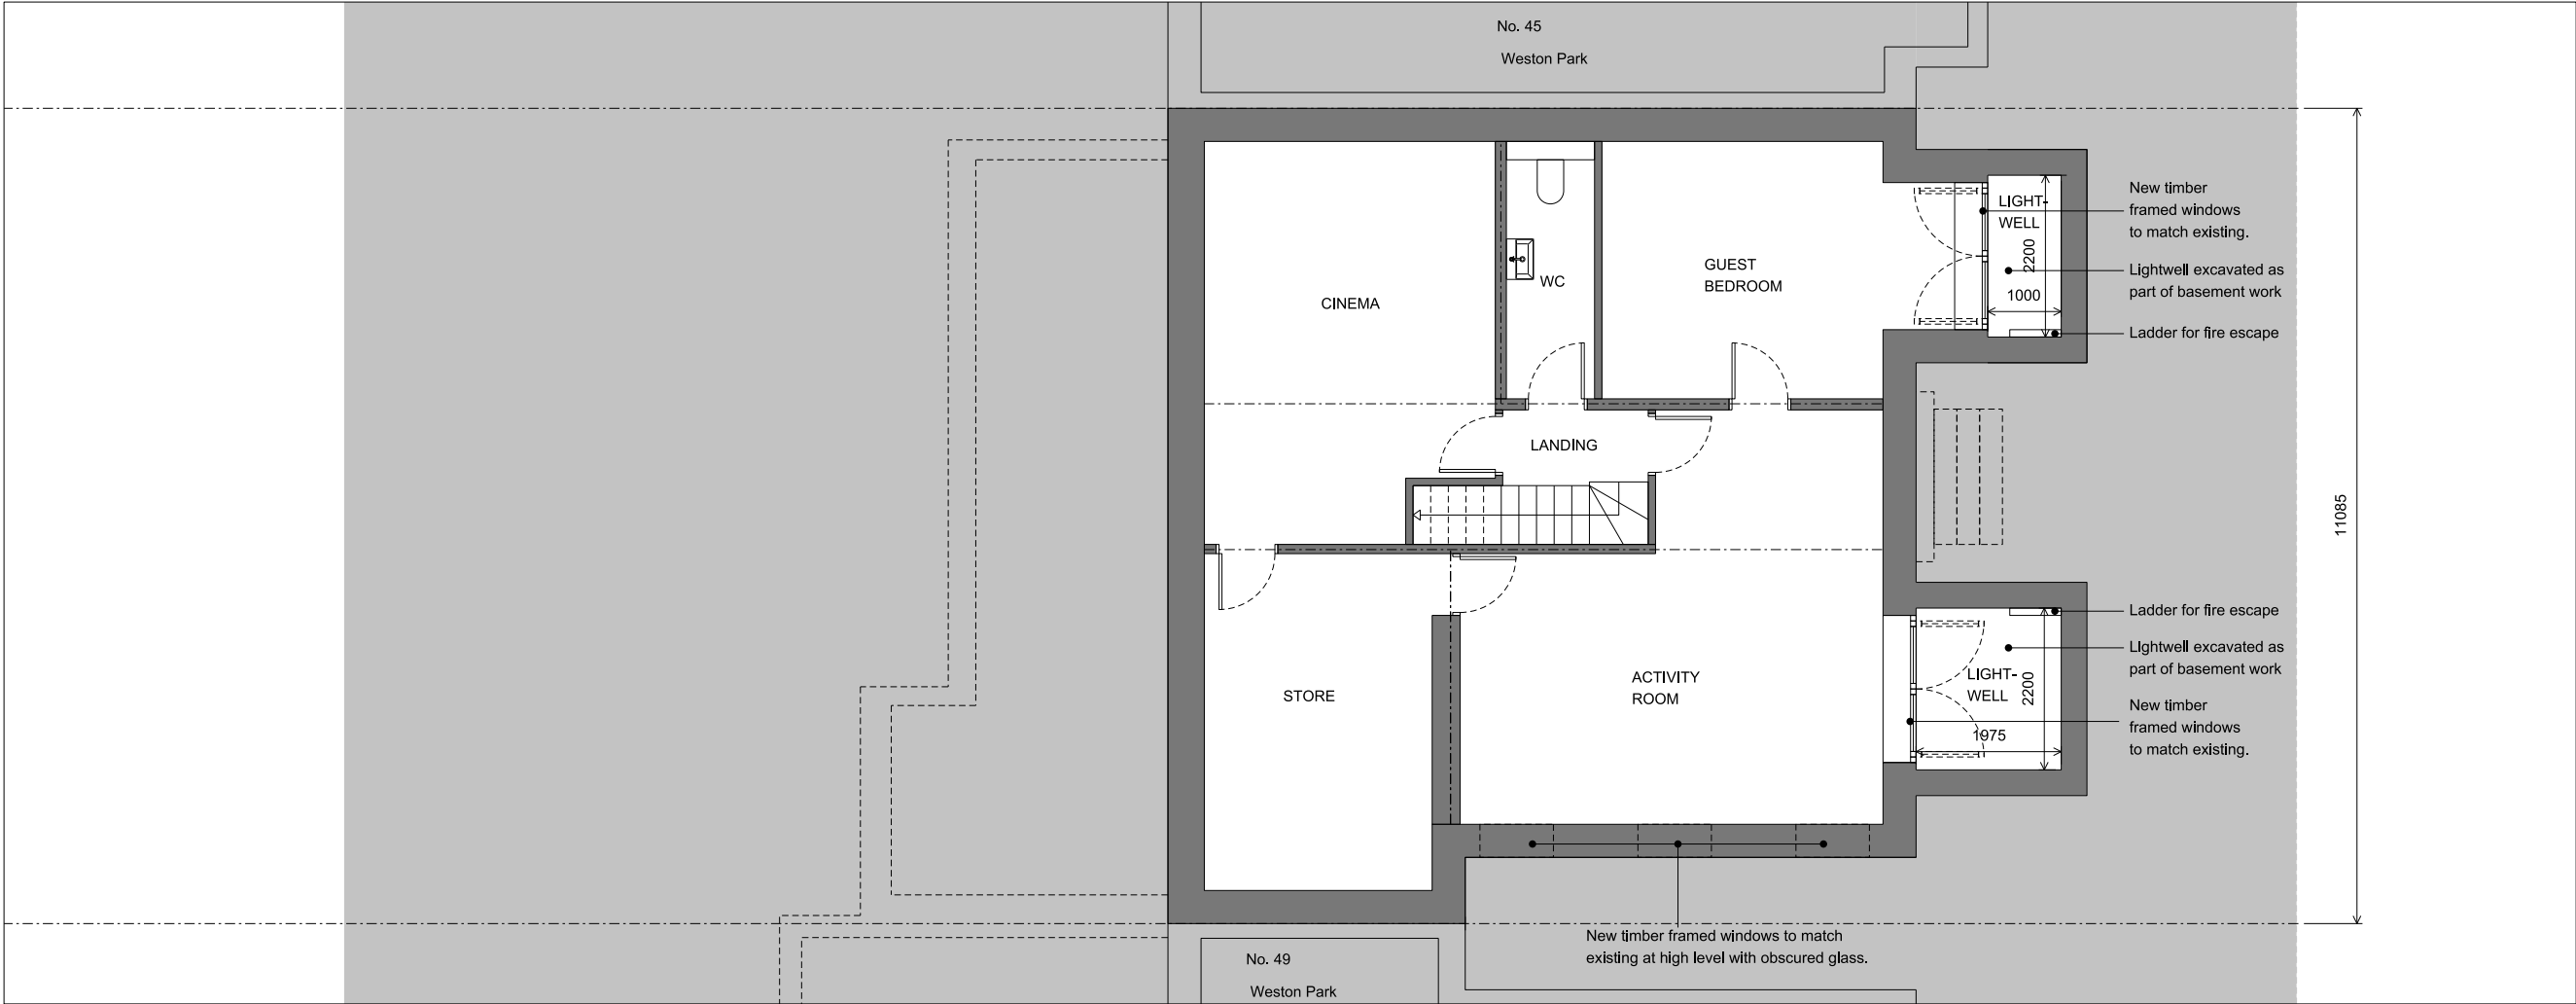

CELLAR PLAN

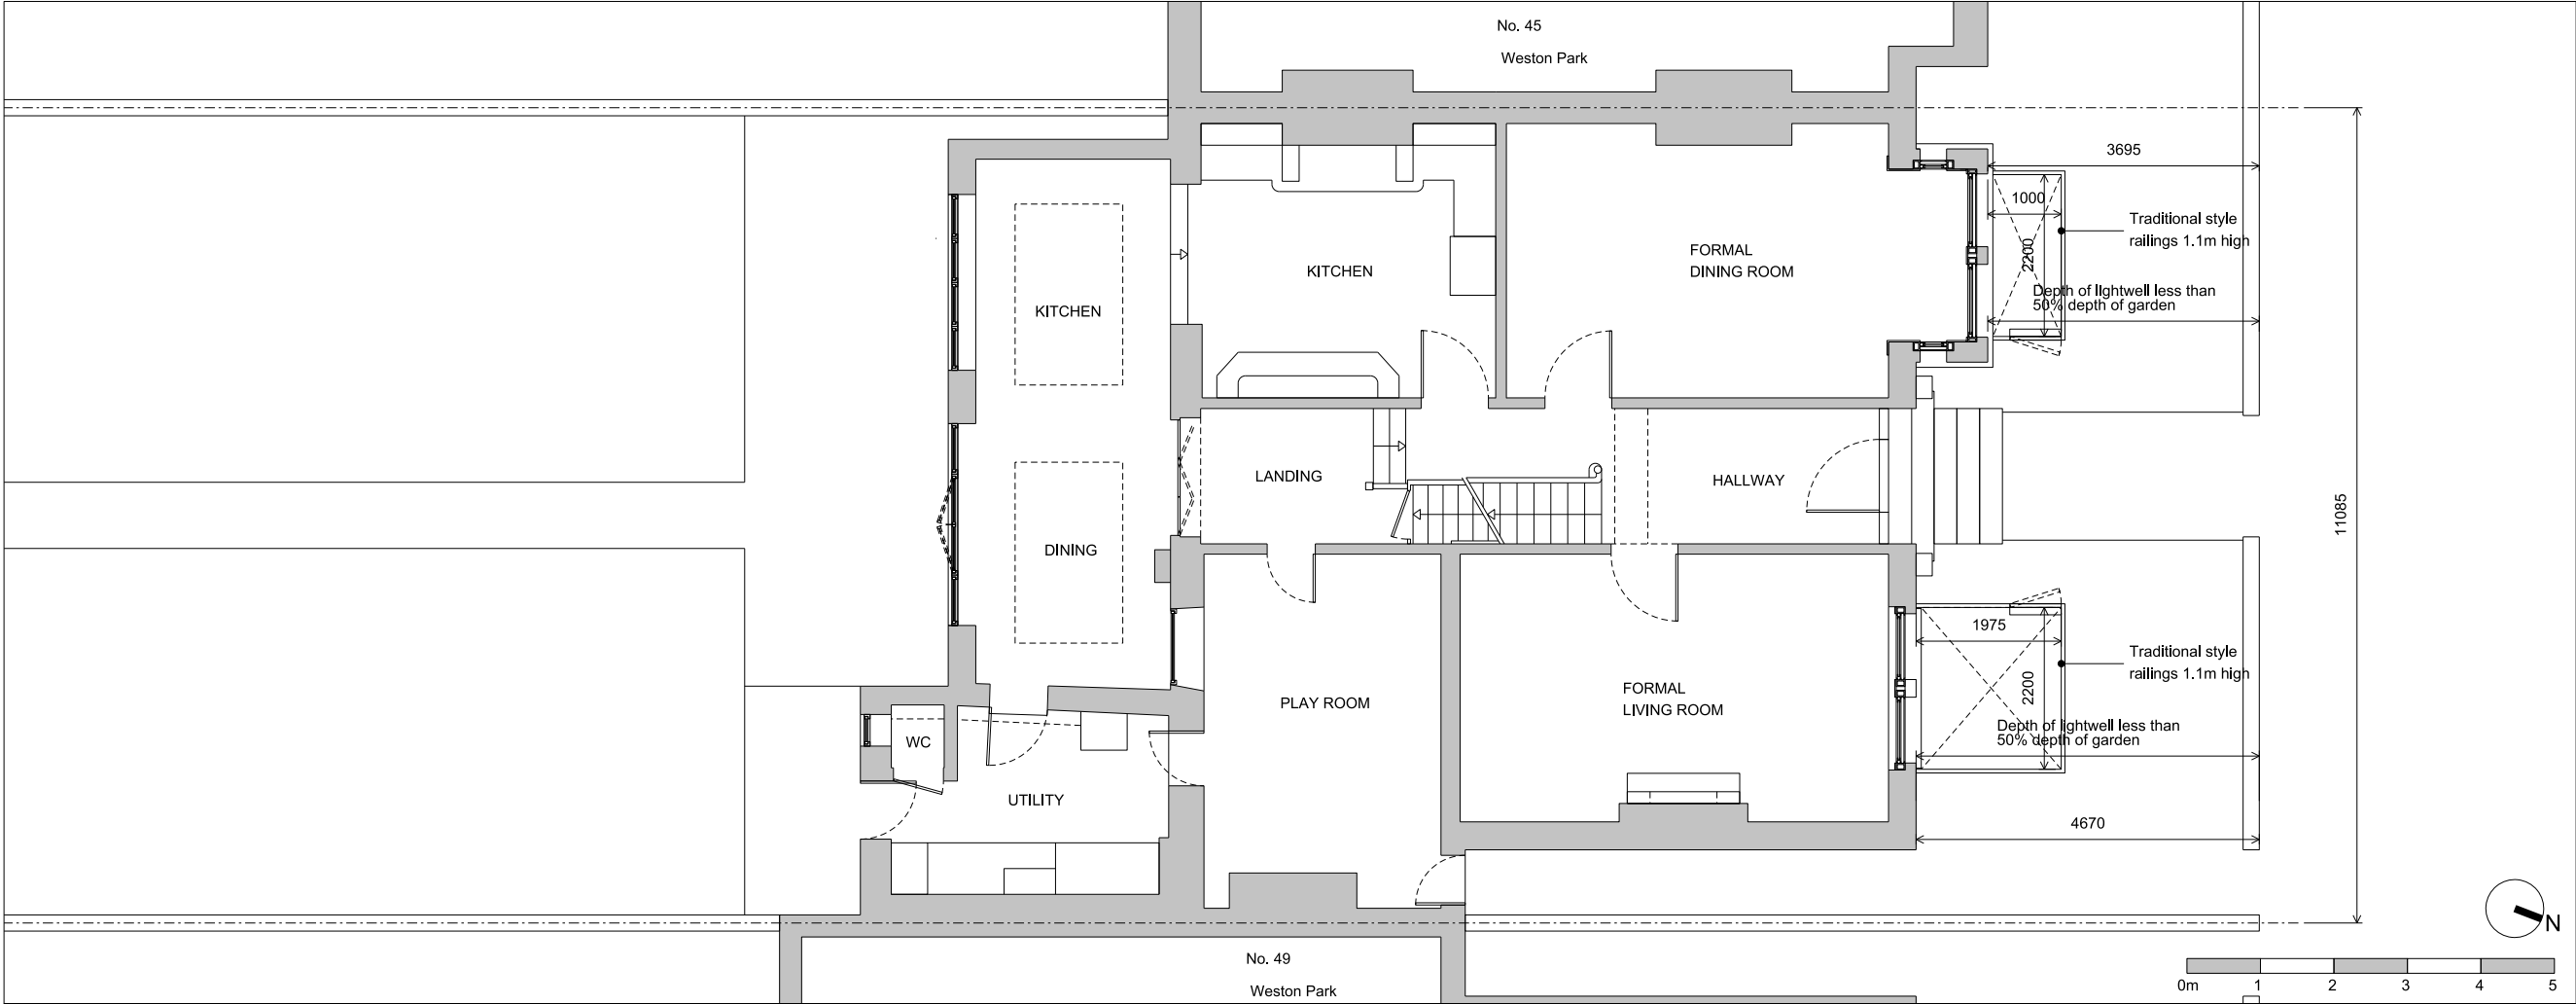

GROUND FLOOR PLAN


Notes:

Unless stated otherwise, all dimensions are in millimetres.


All dimensions to be checked and confirmed on site by contractor and as such are to be his responsibility.

Any errors, omissions or discrepancies on this drawing are to be reported to the architect.

Rev:	
JOE WRIGHT ARCHITECTS	
t: www.joewrightarchitects.co.uk e: info@joewrightarchitects.co.uk	
Project: 47 Weston Park, N8 9SY	
Basement extension	
Drawing: Proposed Drawings	
Title: Plans	
Scale: 1:100 @ A3	Date: 19.02.20
Drwg No: 1911-01_PL_101	Rev: -

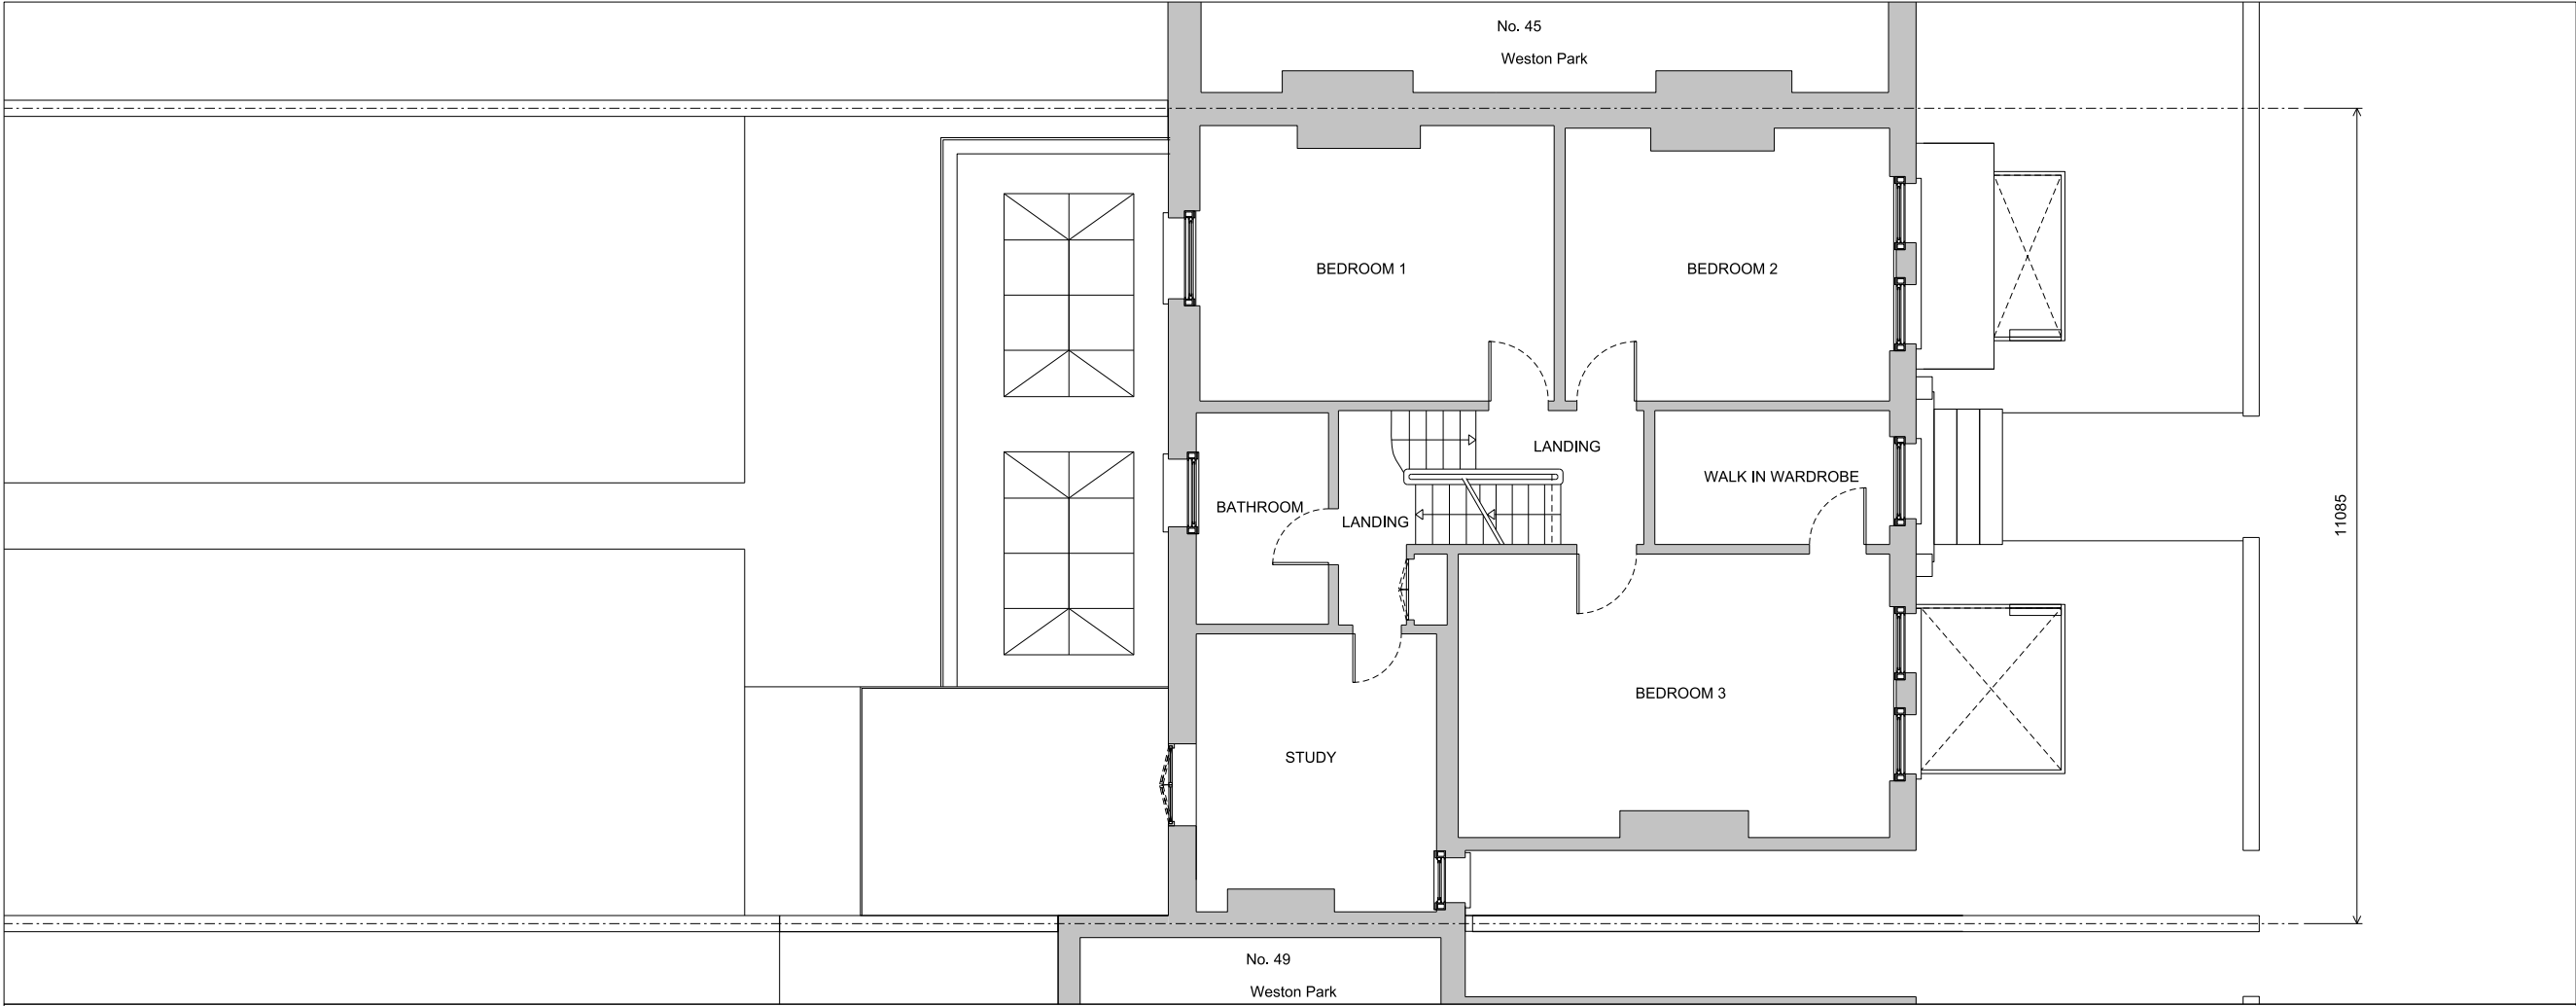

FIRST FLOOR PLAN

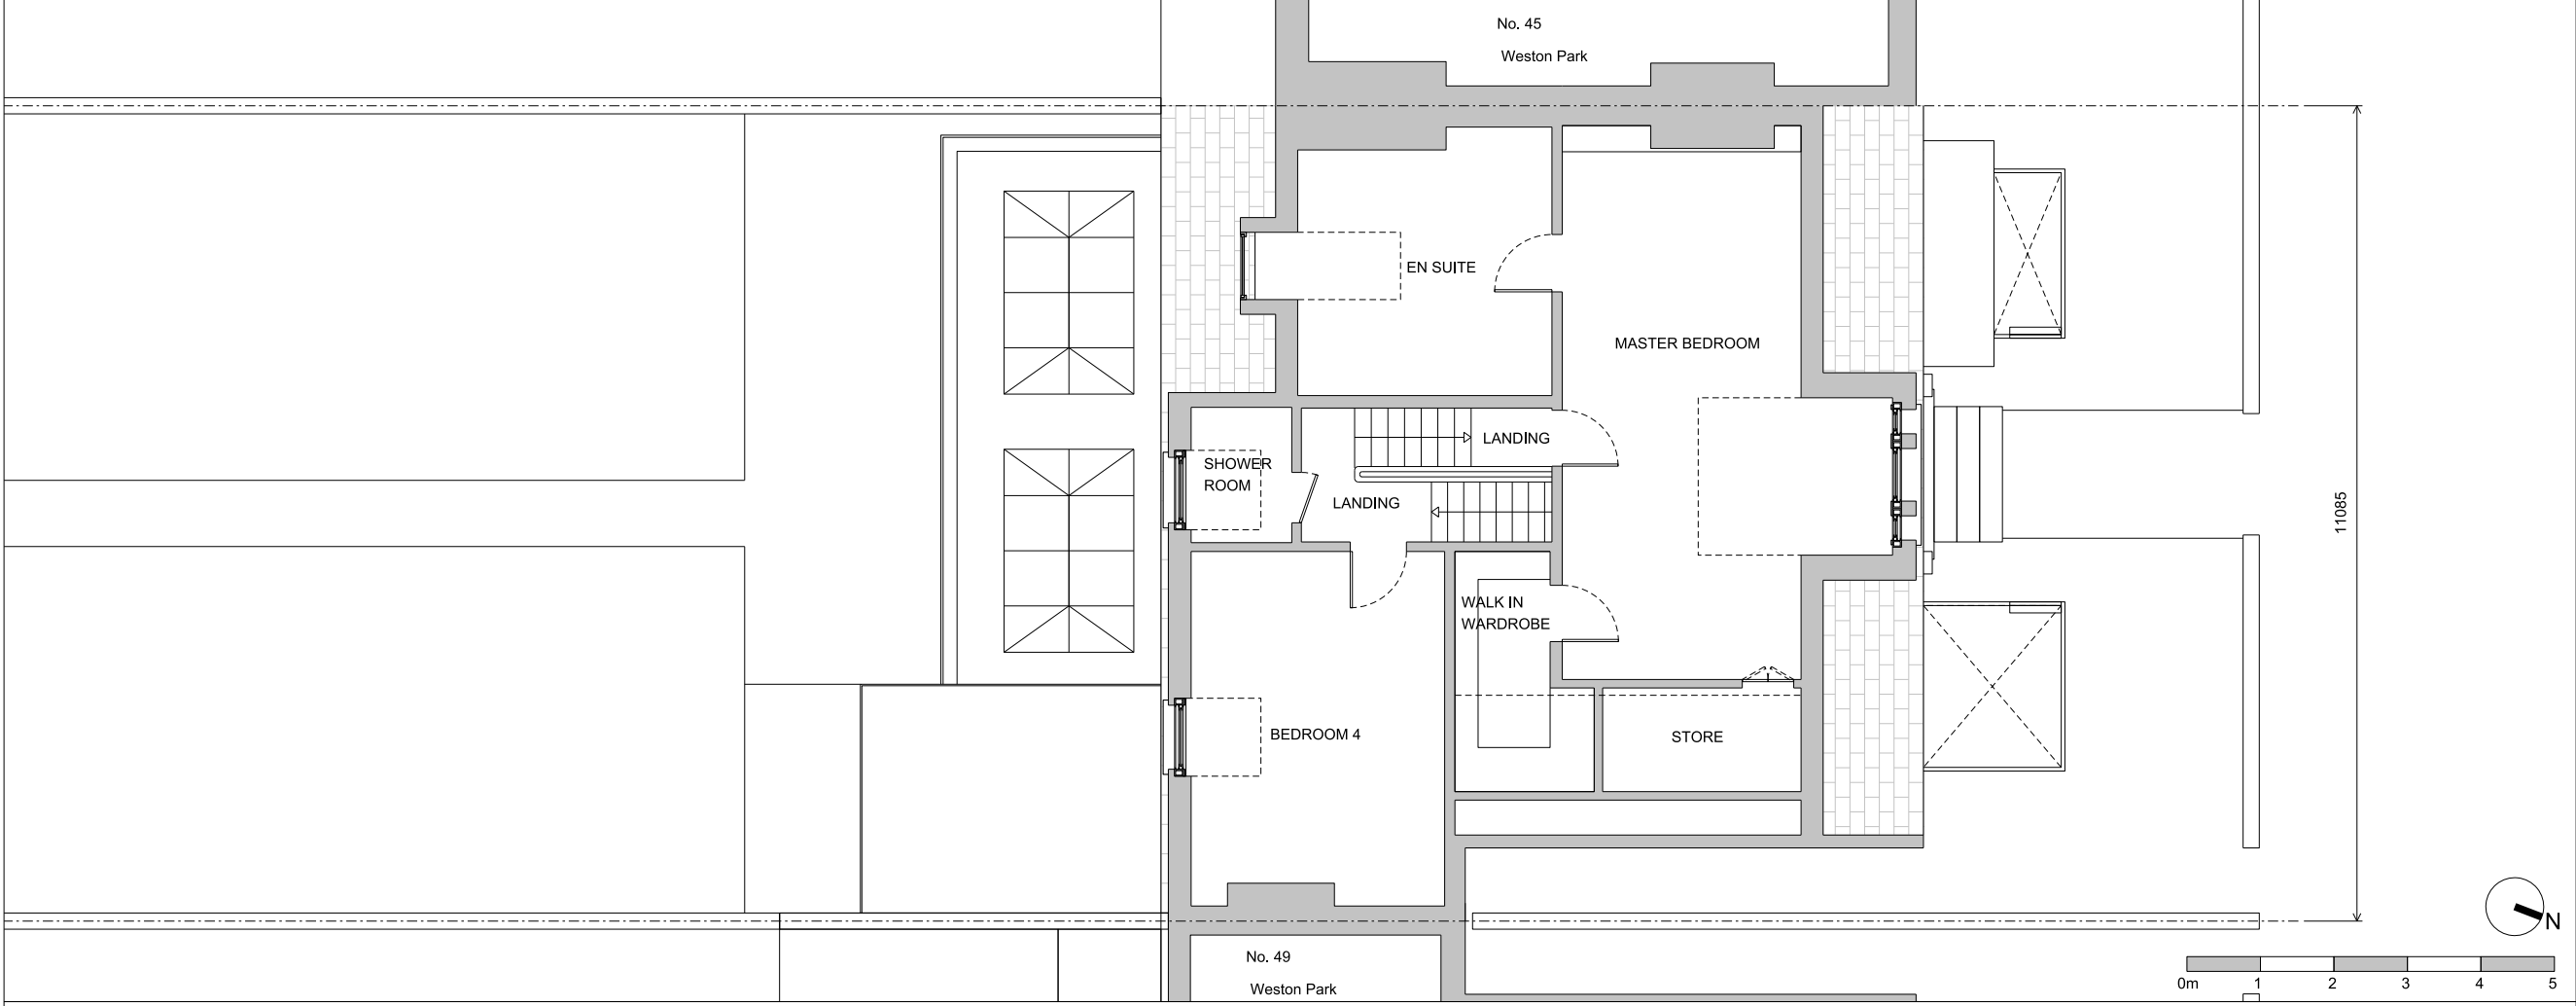

SECOND FLOOR PLAN

Notes:

Unless stated otherwise, all dimensions are in millimetres.

All dimensions to be checked and confirmed on site by contractor and as such are to be his responsibility.

Any errors, omissions or discrepancies on this drawing are to be reported to the architect.

Rev:


JOE WRIGHT ARCHITECTS
t: www.joewrightarchitects.co.uk e: info@joewrightarchitects.co.uk

Project: 47 Weston Park, N8 9SY
Basement extension

Drawing Title: Proposed Drawings
Plans

Scale: 1:100 @ A3
Date: 19.02.20

Drwg No: 1911-01_PL_102
Rev: -

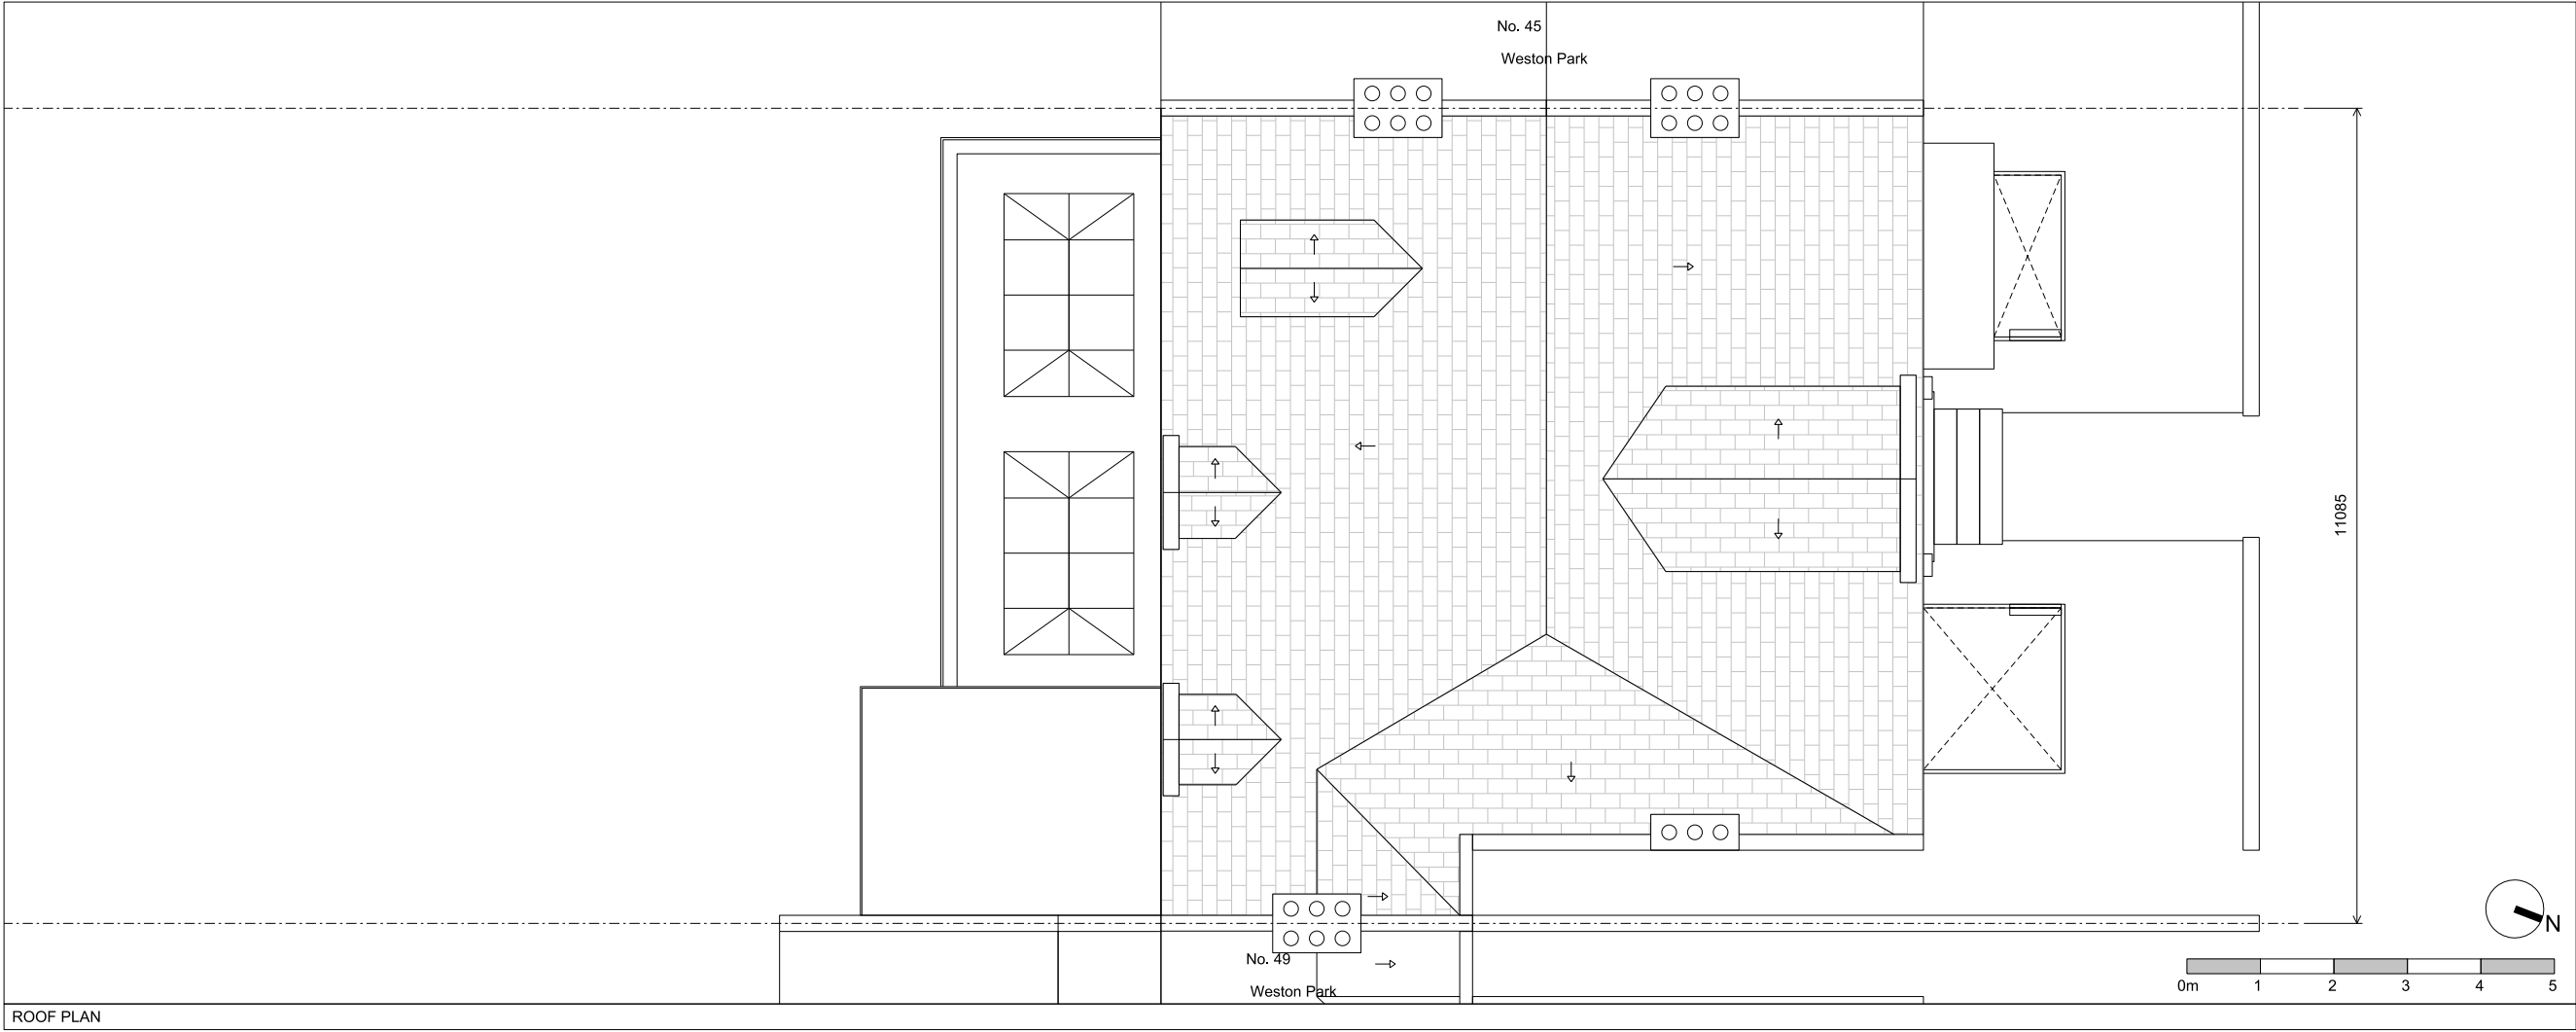



Notes:

Unless stated otherwise, all dimensions are in millimetres.

All dimensions to be checked and confirmed on site by contractor and as such are to be his responsibility.

Any errors, omissions or discrepancies on this drawing are to be reported to the architect.

Rev:	
JOE WRIGHT ARCHITECTS t: www.joewrightarchitects.co.uk e: info@joewrightarchitects.co.uk	
Project: 47 Weston Park, N8 9SY Basement extension	
Drawing Title: Proposed Drawings Plans	
Scale: 1:100 @ A3	Date: 19.02.20
Drwg No: 1911-01_PL_103	Rev: -

 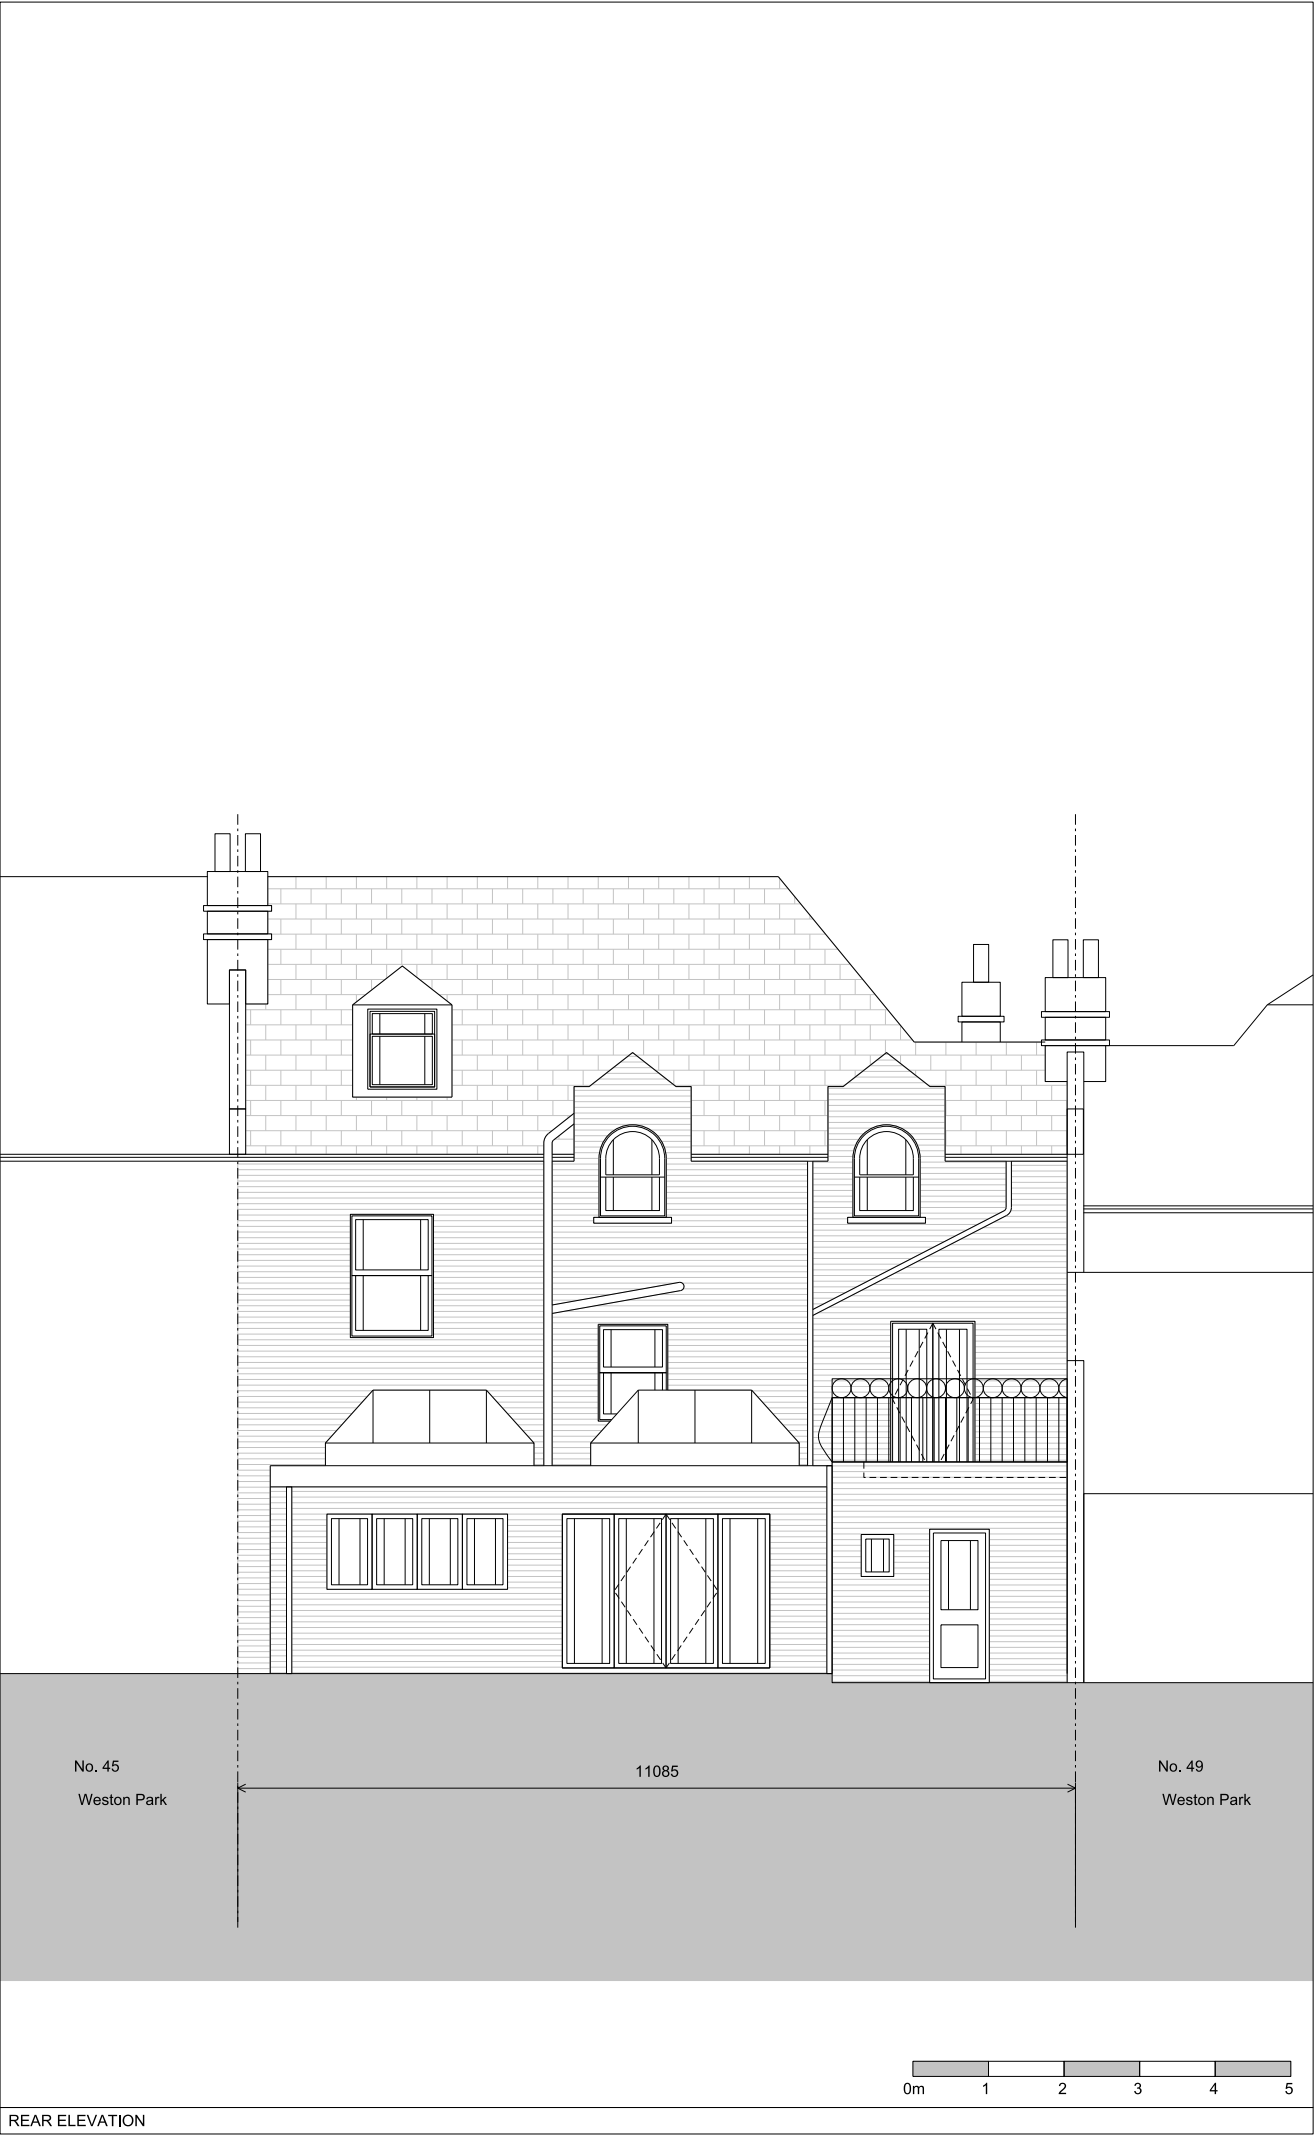

Notes:

Unless stated otherwise, all dimensions are in millimetres.

All dimensions to be checked and confirmed on site by contractor and as such are to be his responsibility.

Any errors, omissions or discrepancies on this drawing are to be reported to the architect.

Weston Park

KEY PLAN

Rev:


JOE WRIGHT ARCHITECTS
t: www.joewrightarchitects.co.uk e: info@joewrightarchitects.co.uk

Project: 47 Weston Park, N8 9SY
Basement extension


Drawing Title: Proposed Drawings
Elevations

Scale: 1:100 @ A3
Date: 26.03.20


Drwg No: 1911-01_PL_104
Rev: A

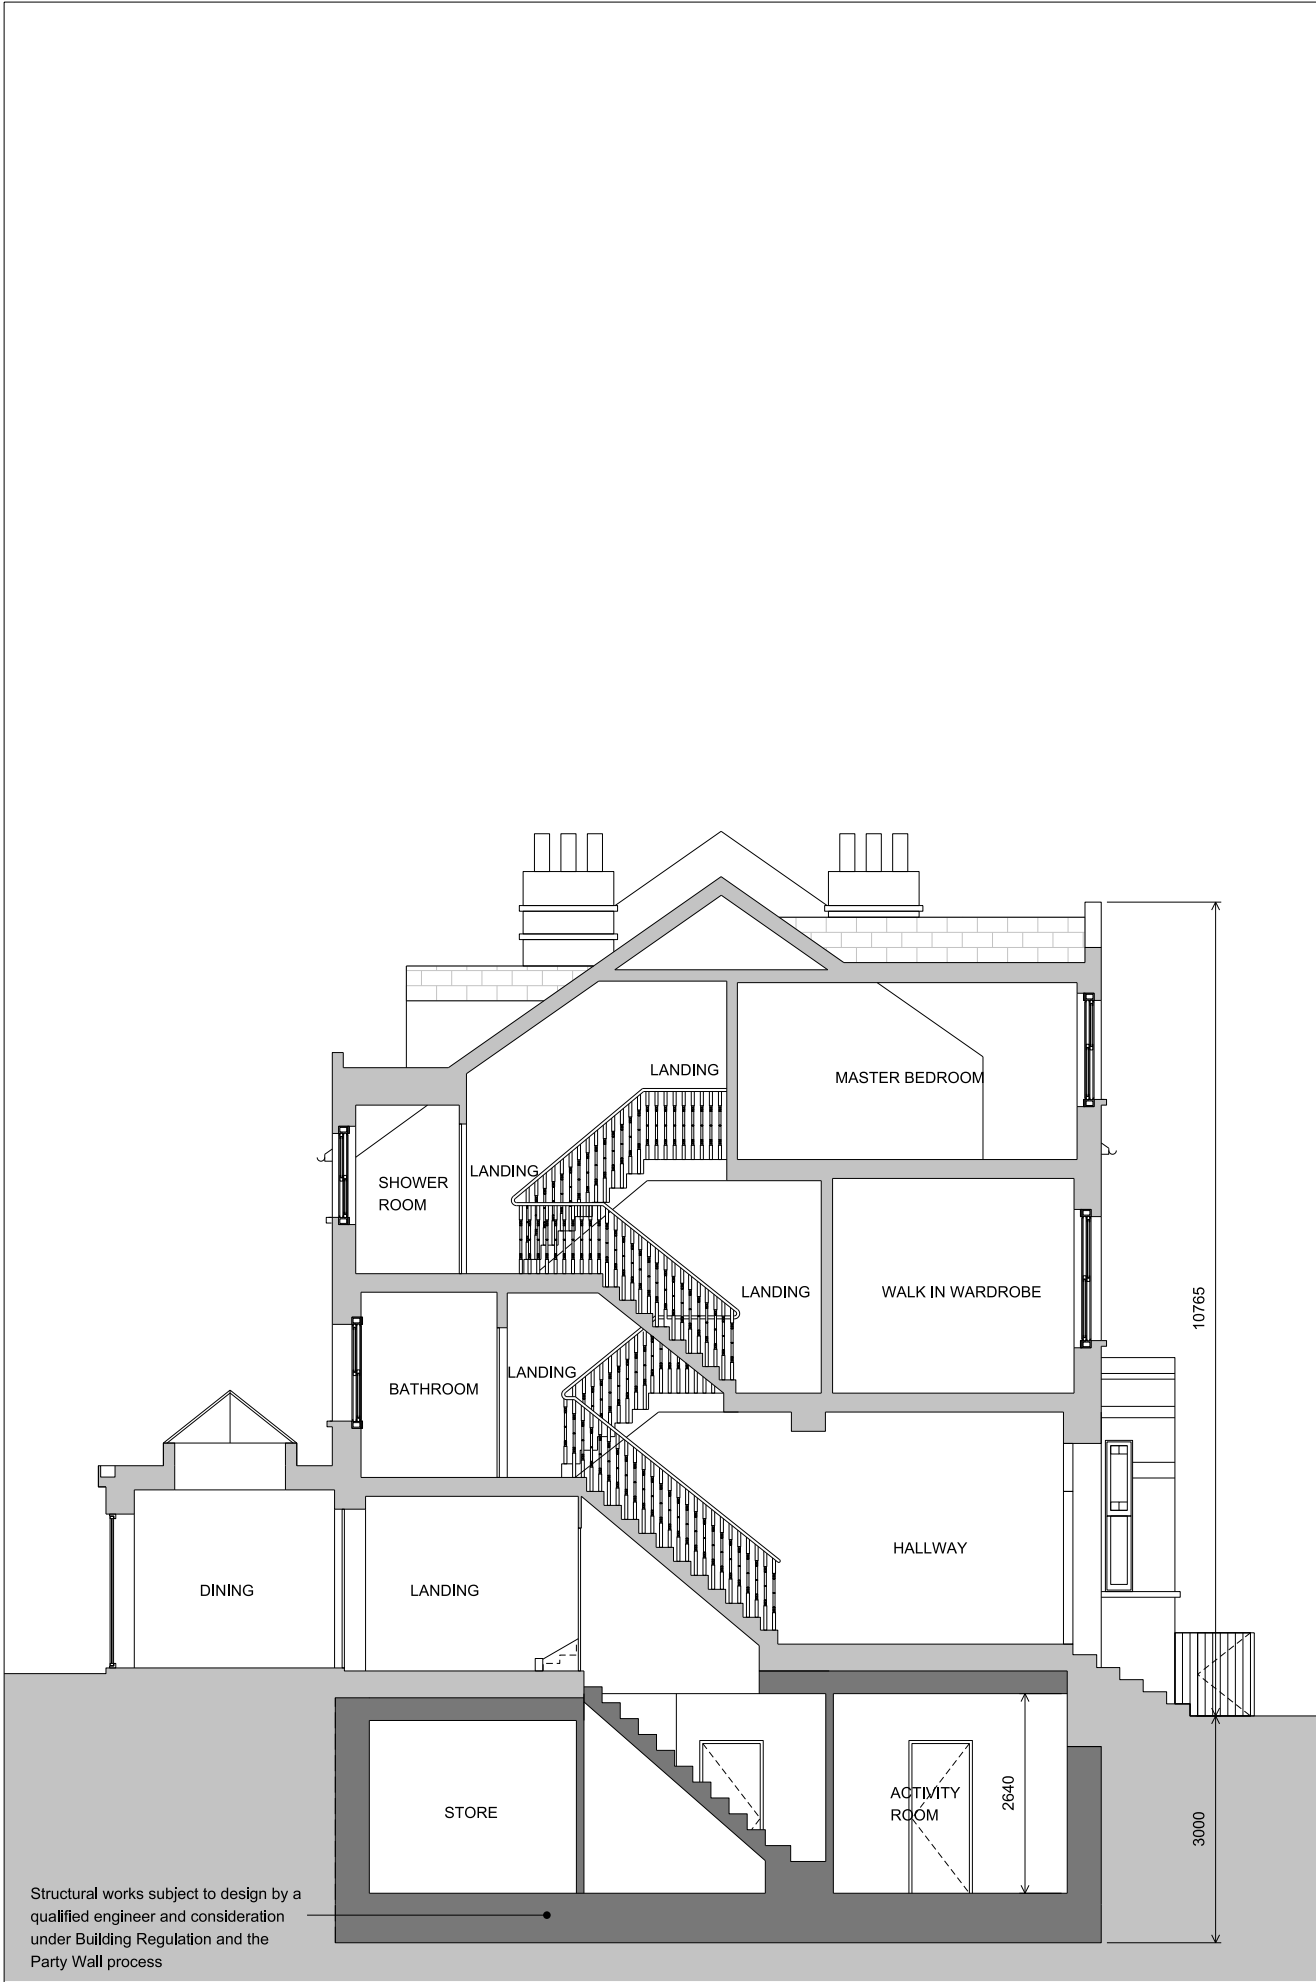


SECTION AA

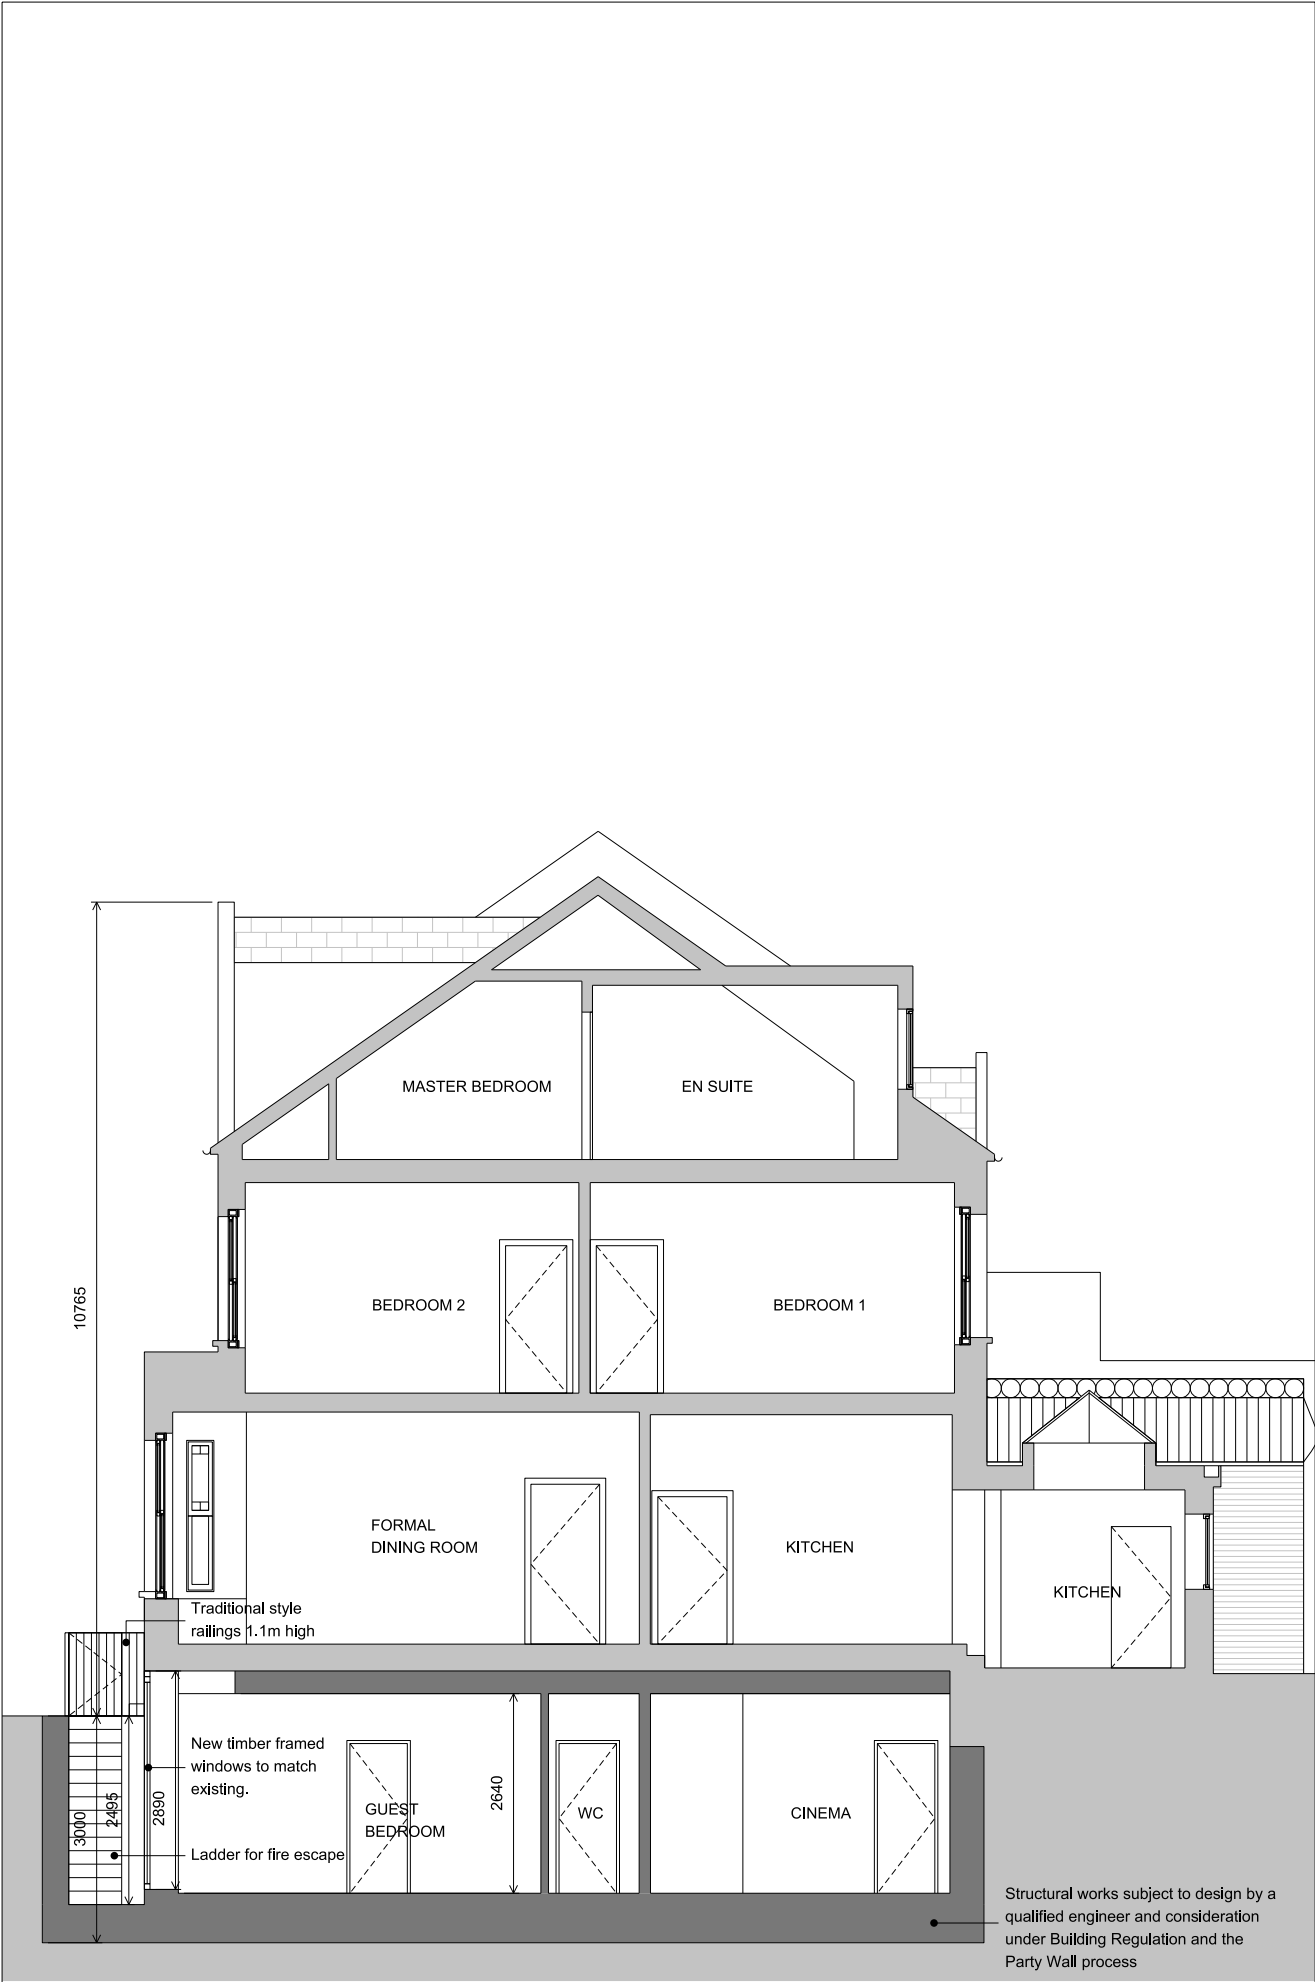

SECTION BB

 

Notes:
Unless stated otherwise, all dimensions are in millimetres.
All dimensions to be checked and confirmed on site by contractor and as such are to be his responsibility.
Any errors, omissions or discrepancies on this drawing are to be reported to the architect.

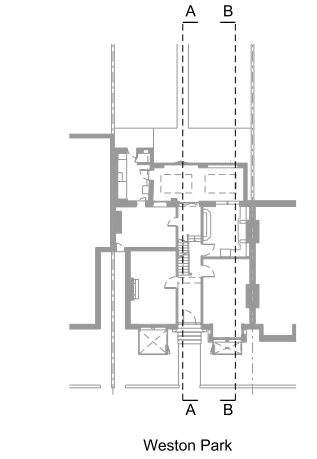

KEY PLAN



Rev:	
JOE WRIGHT ARCHITECTS i: www.joewrightarchitects.co.uk e: info@joewrightarchitects.co.uk	
Project: 47 Weston Park, N8 9SY Basement extension	
Drawing Title: Proposed Drawings Sections	
Scale: 1:100 @ A3	Date: 26.03.20
Drwg No: 1911-01_PL_105	Rev: A



Notes:

Unless stated otherwise, all dimensions are in millimetres.

All dimensions to be checked and confirmed on site by contractor and as such are to be his responsibility.

Any errors, omissions or discrepancies on this drawing are to be reported to the architect.

KEY PLAN

Weston Park

Rev:

JOE WRIGHT ARCHITECTS

i: www.joewrightarchitects.co.uk e: info@joewrightarchitects.co.uk

Project: 47 Weston Park, N8 9SY

Basement extension

Drawing Title: Proposed Drawings

Sections

Scale: 1:100 @ A3 Date: 26.03.20

Drwg No: 1911-01_PL_106 Rev: A