




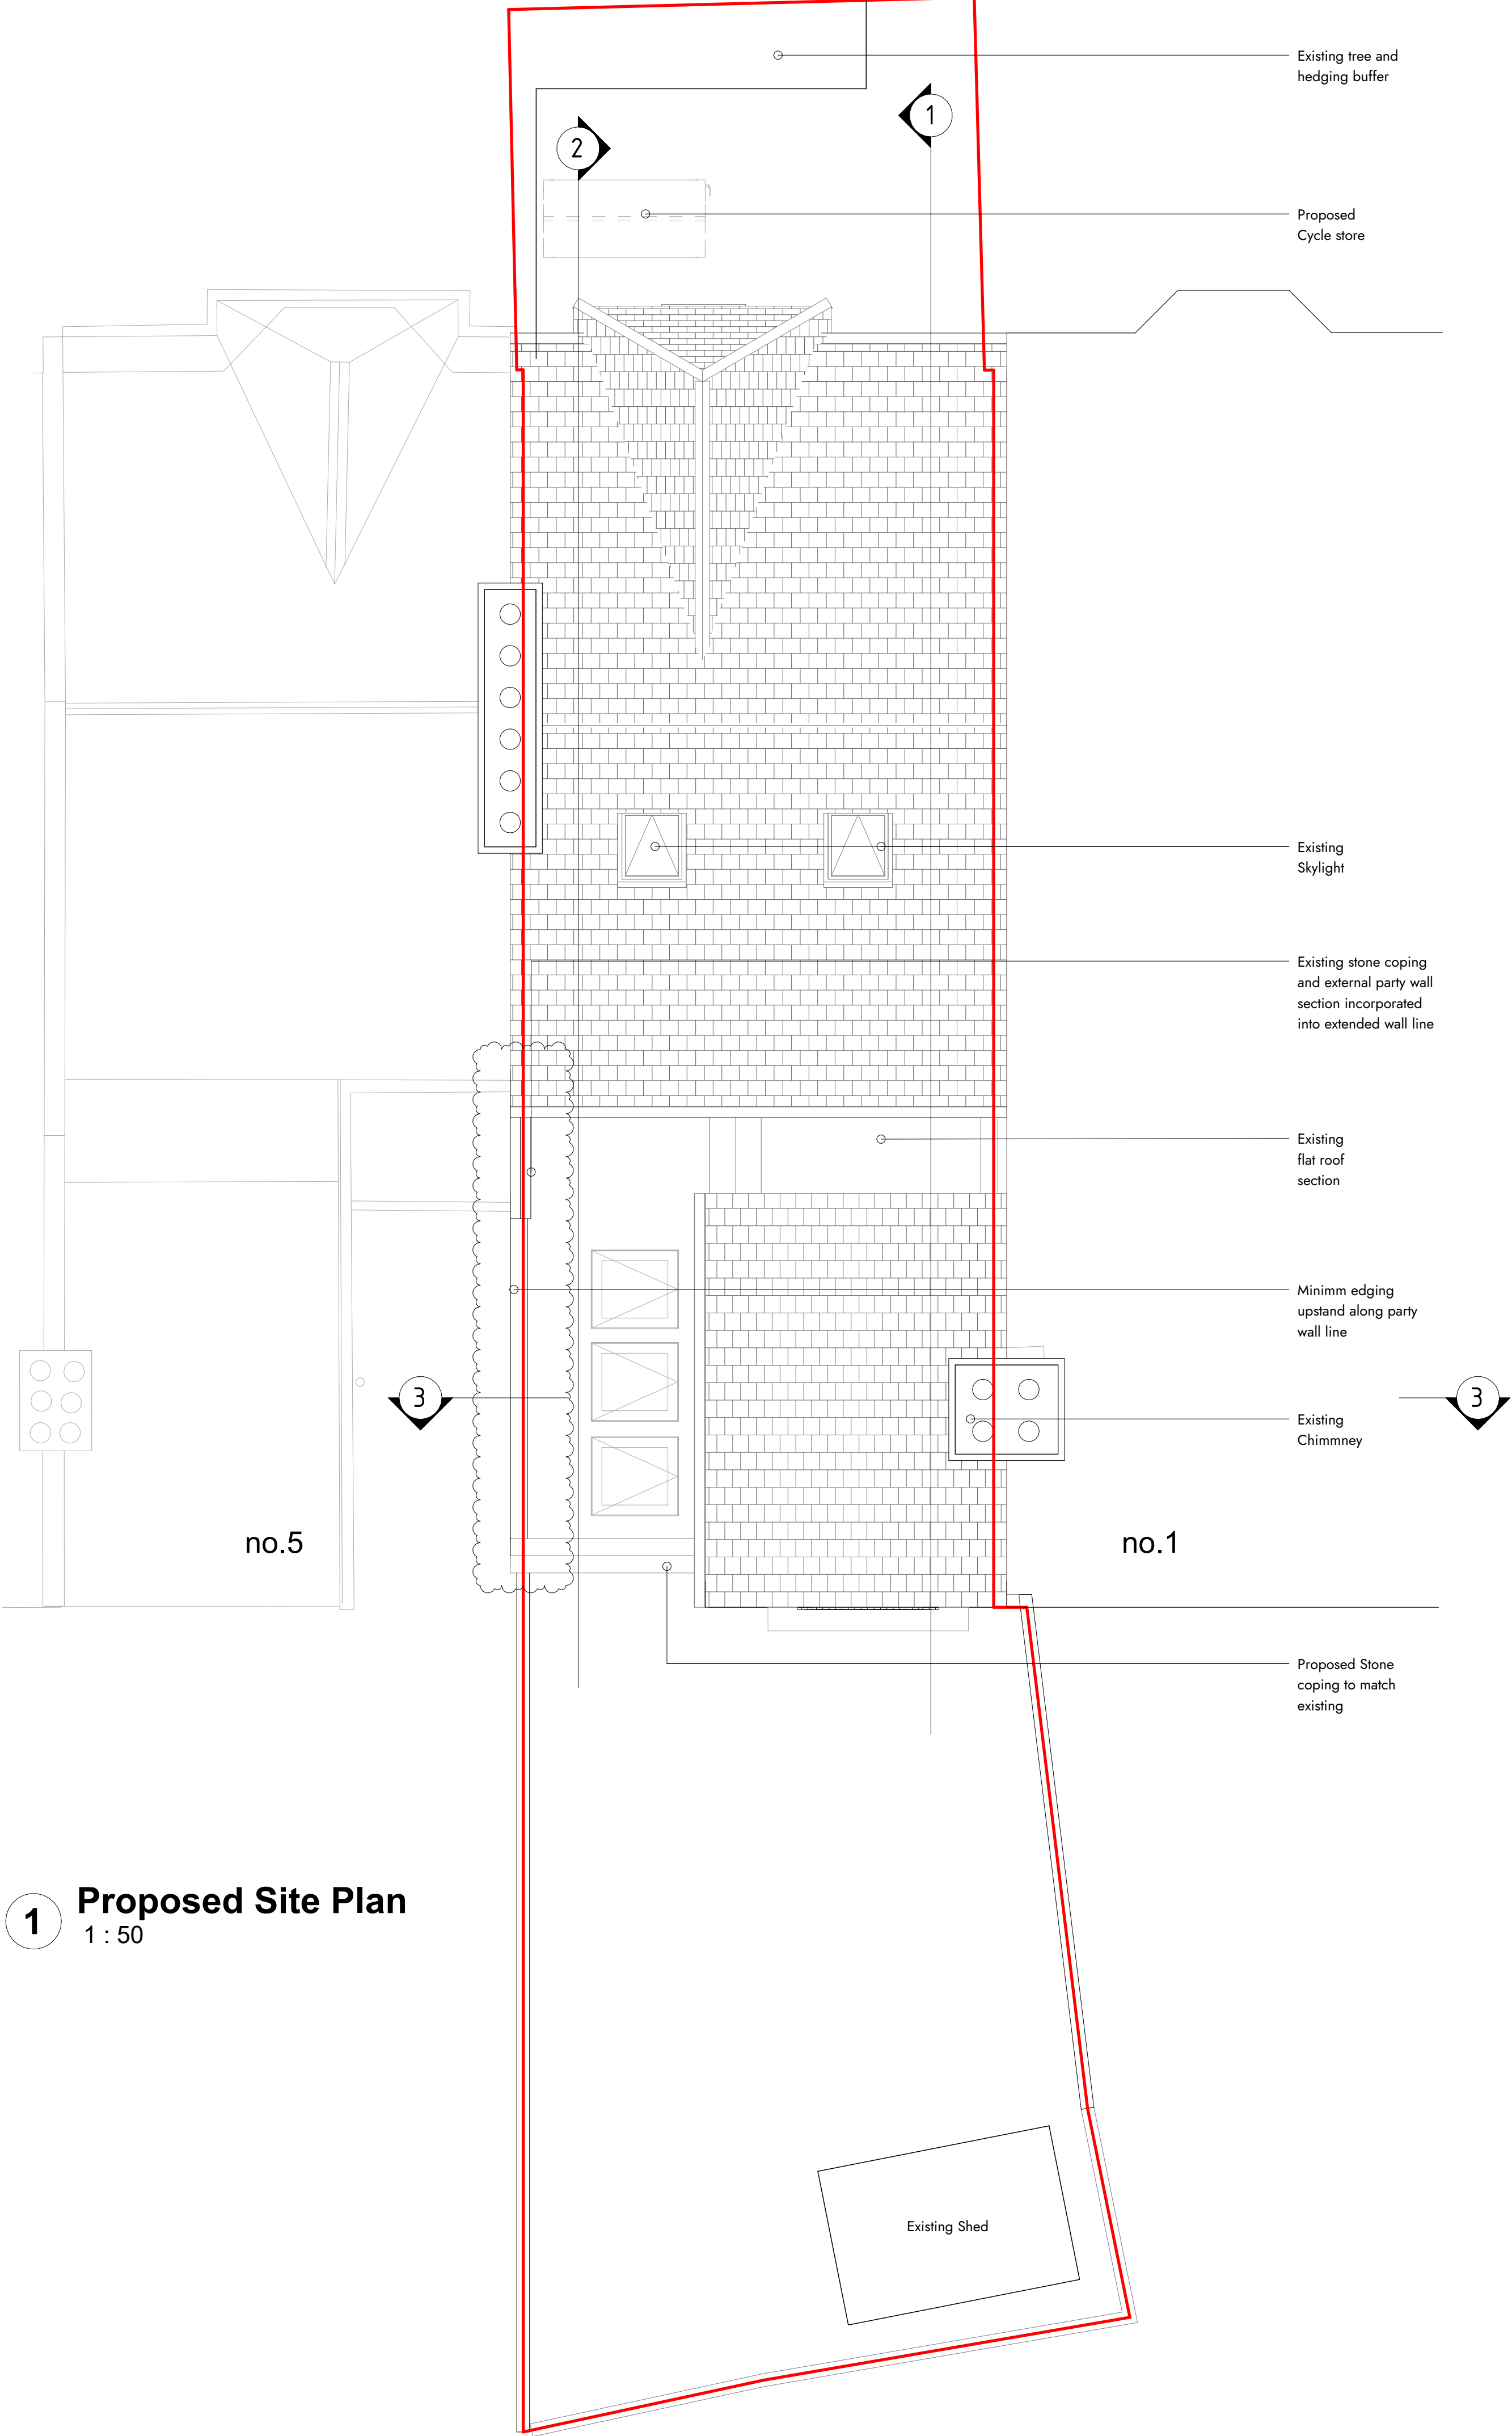

1 Proposed Site Plan
1 : 50

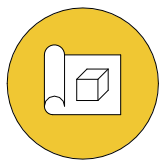

Stage 3

 

P03	Revised for planning request	JAC	17.8.23
Rev	Description	Initials	Date

3 Barratt Avenue

// Proposed Site Plan

Client Name	Andrew & Maya Francis
Address	3 Barratt Avenue, Wood Green London N22 7EZ

Drawn By	JAC	Checked By	MJ
Scale	1 : 50 @ A1	Date	31/05/23
Scene Ref.		Rev no.	P02
Dwg no.	BTWG- SCN ZZ	ZZ DR A- 01.003- A2- P02	

