
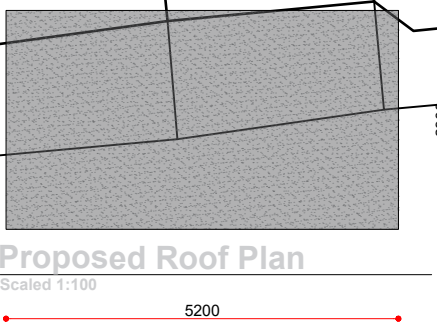
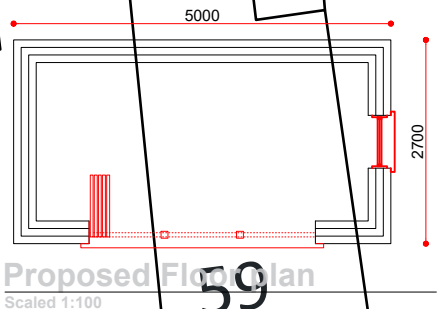
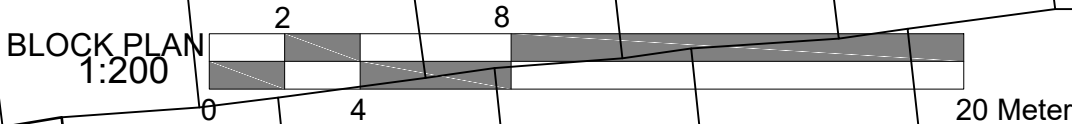


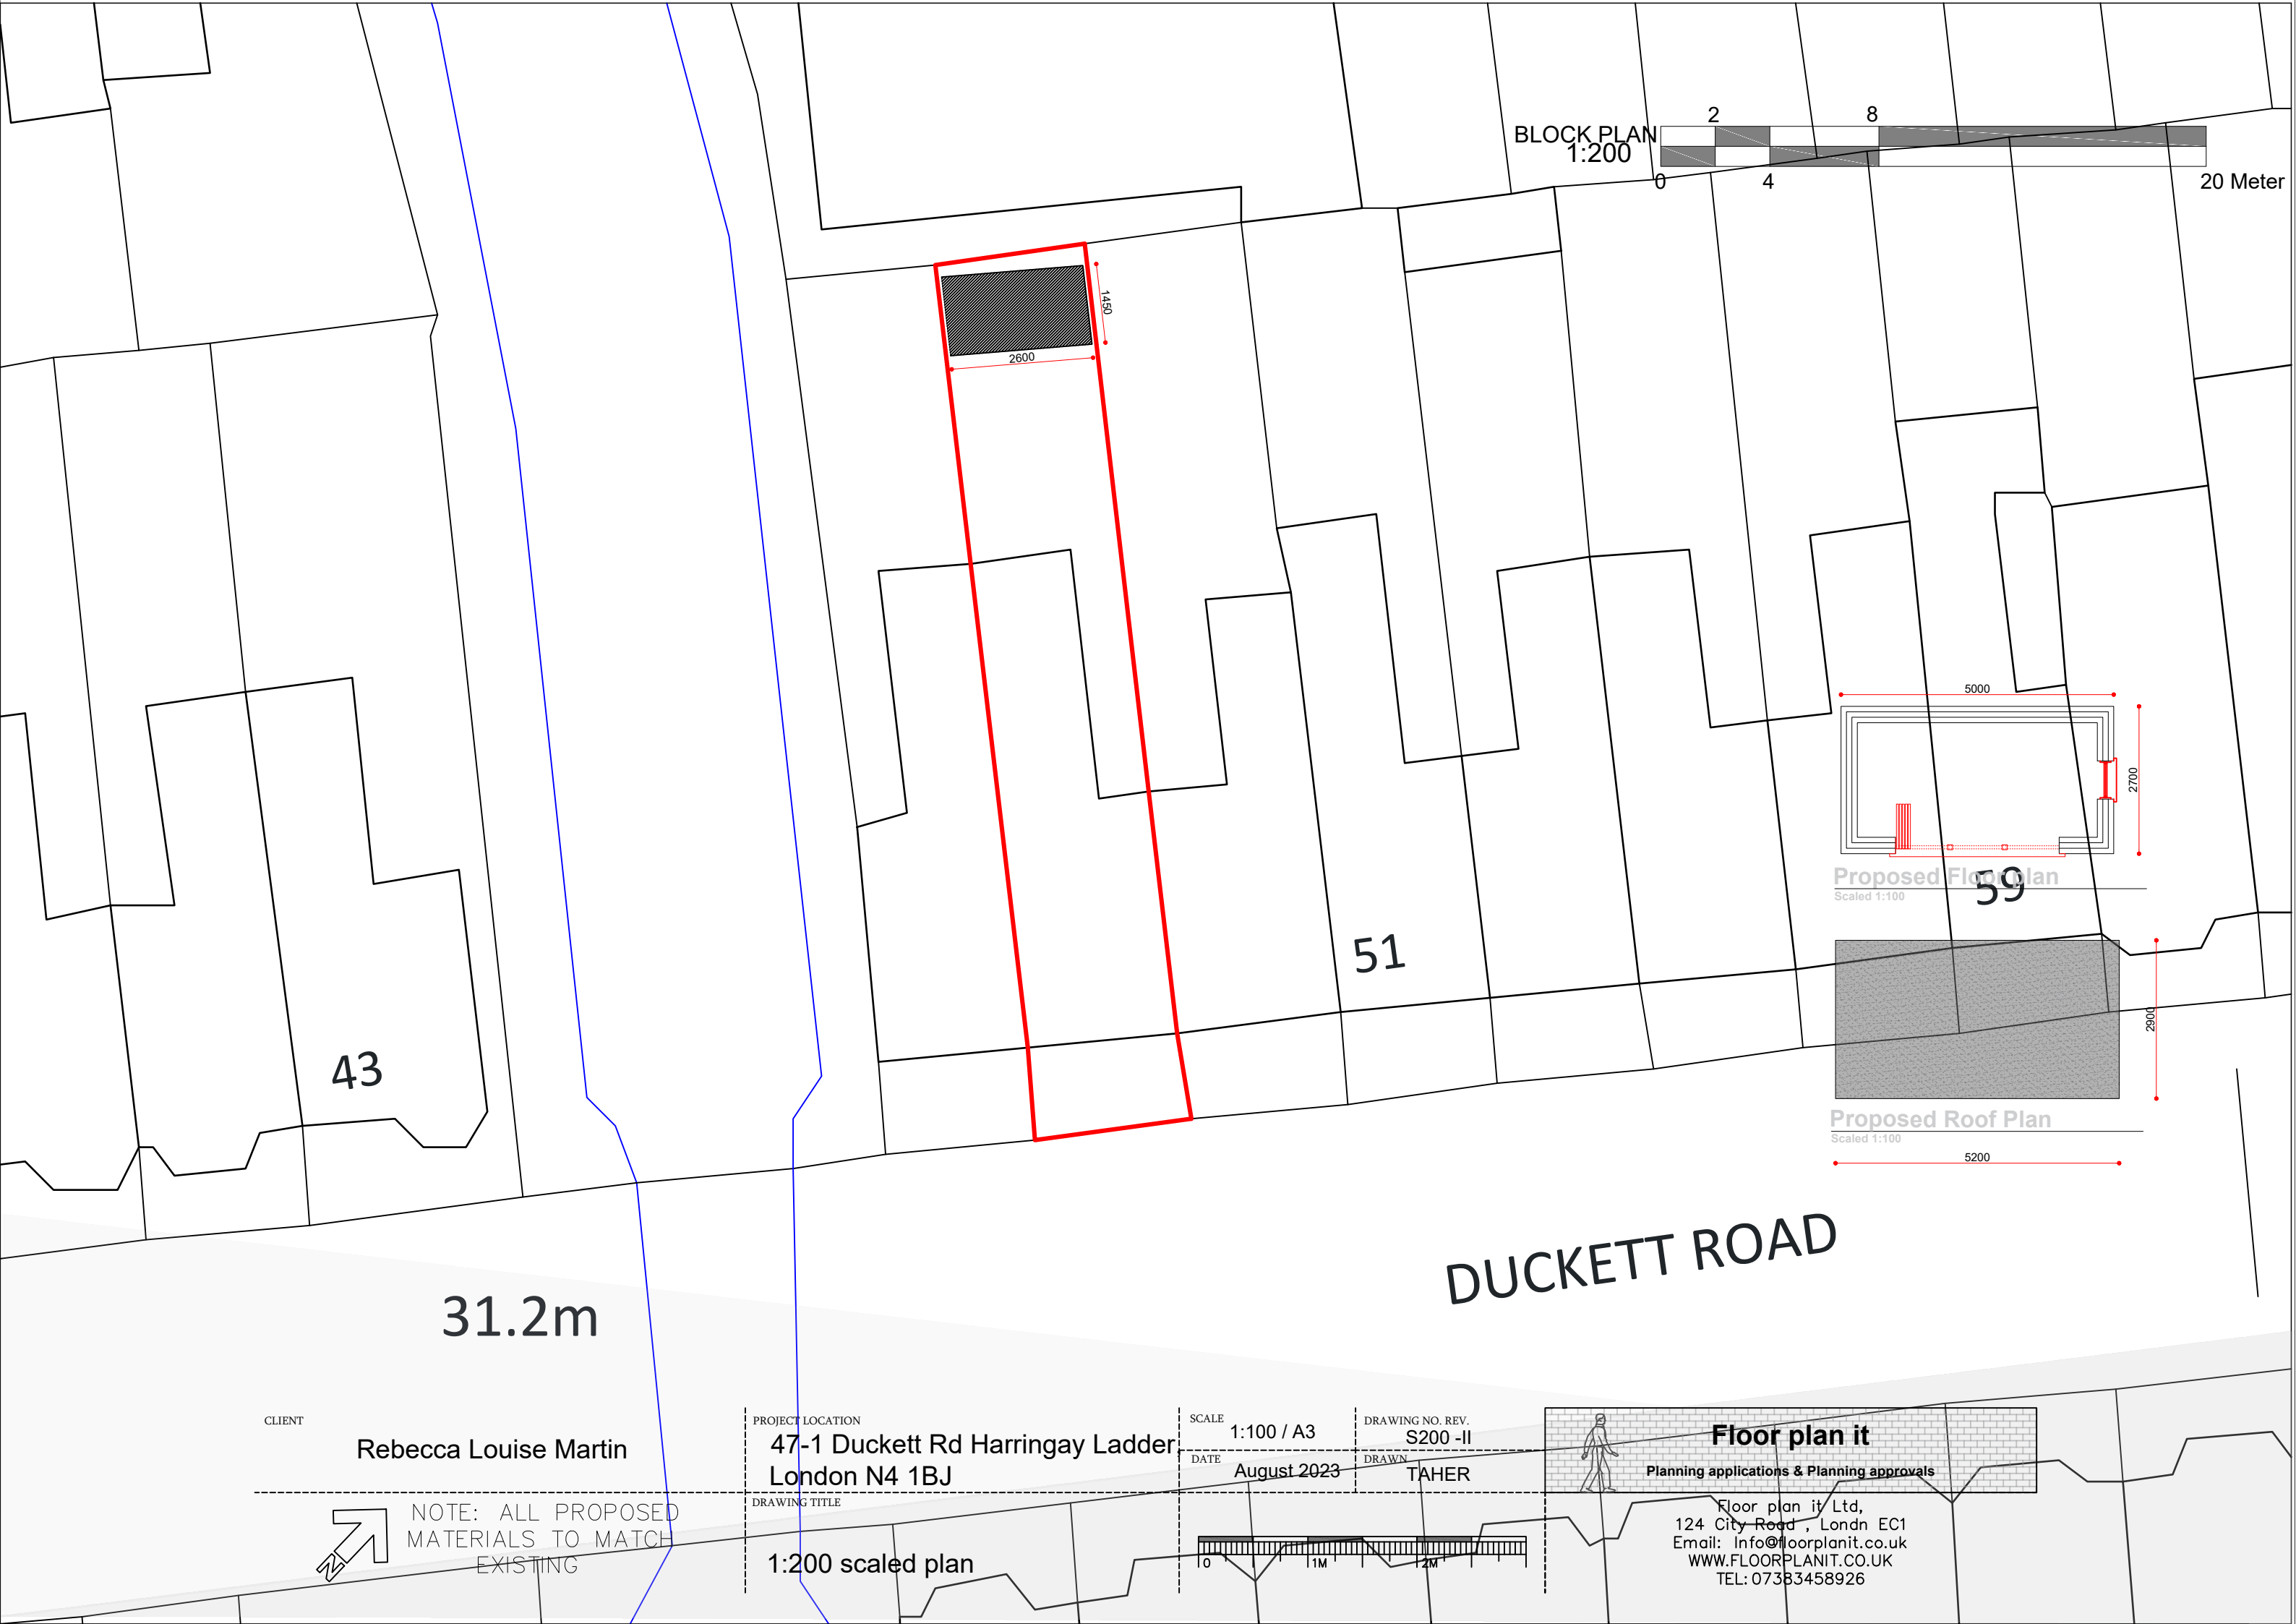

43

51

59

31.2m

DUCKETT ROAD

CLIENT
Rebecca Louise Martin

PROJECT LOCATION
47-1 Duckett Rd Harringay Ladder
London N4 1BJ

SCALE
1:100 / A3
DRAWING NO. REV.
S200 -II
DATE
August 2023
DRAWN
TAHER

DRAWING TITLE
1:200 scaled plan

NOTE: ALL PROPOSED
MATERIALS TO MATCH
EXISTING



Floor plan it
Planning applications & Planning approvals

Floor plan it Ltd,
124 City Road , Londn EC1
Email: Info@floorplanit.co.uk
WWW.FLOORPLANIT.CO.UK
TEL: 07383458926