


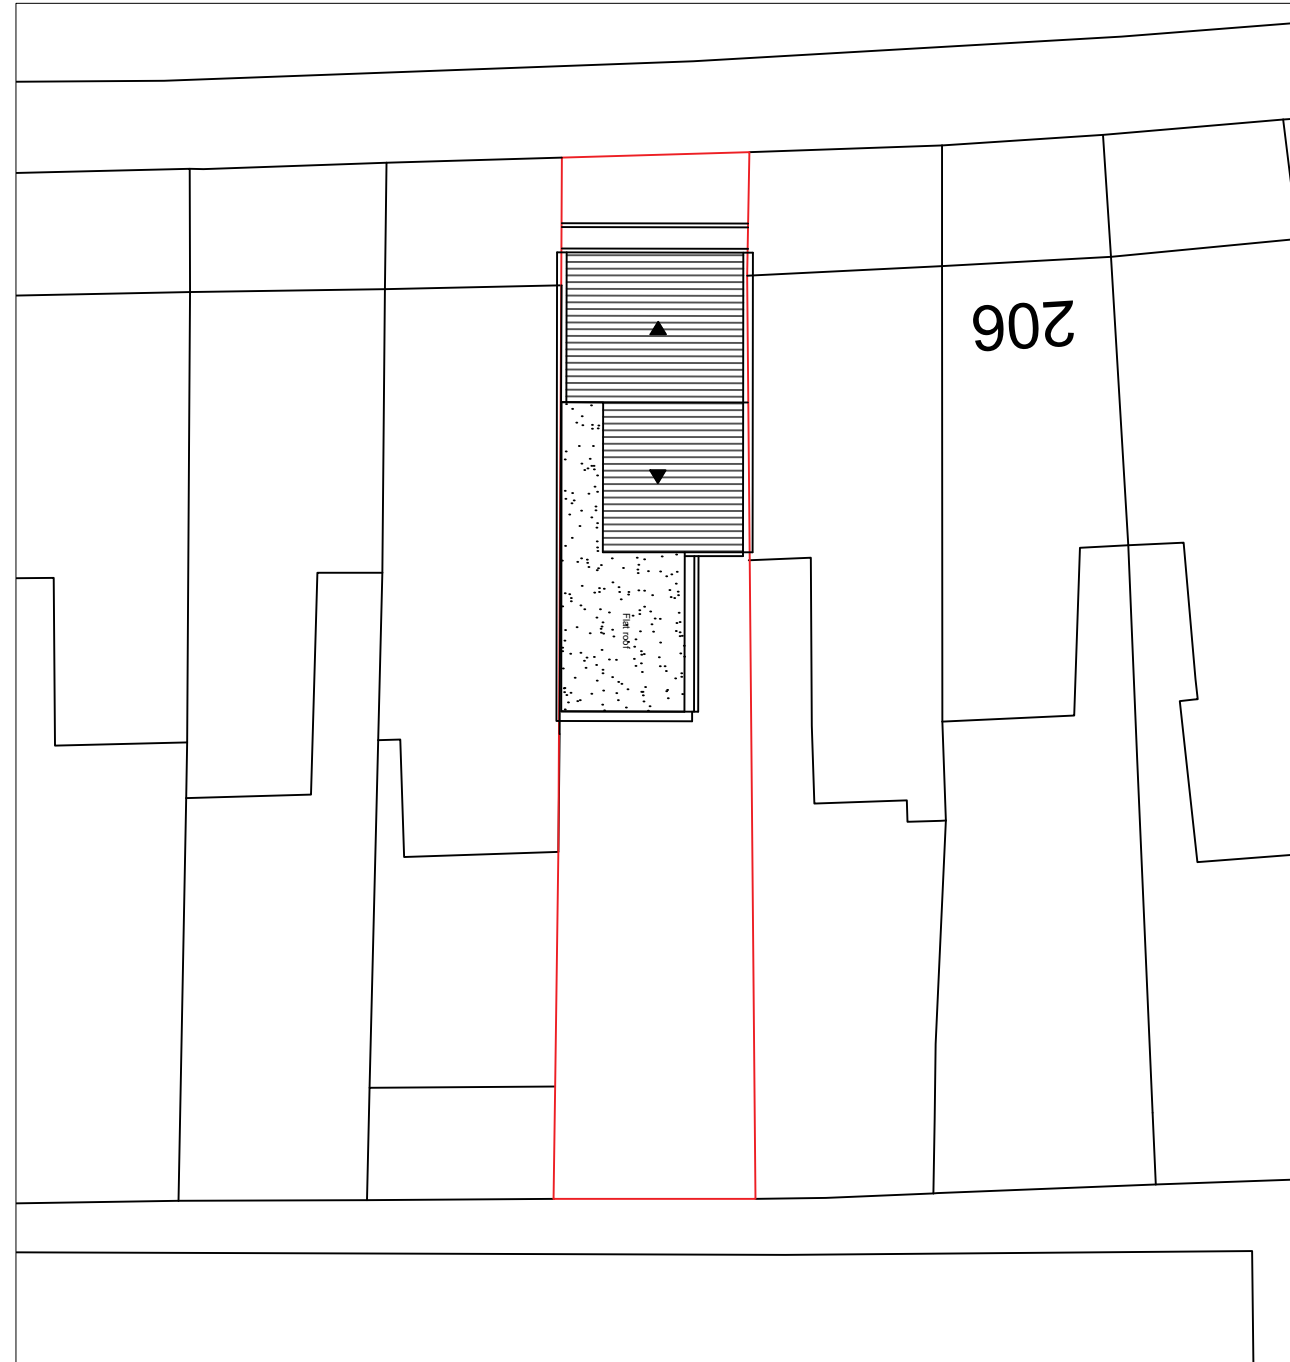


 


OS Map

 

Location Plan

 

Property Boundary

 

Written dimensions to be taken in preferences to scaled dimensions. The Contractor is responsible for checking all dimensions before work starts.

All work is to be carried out to the requirements, and to the satisfaction of the Local Authority.

These drawings are for planning purposes only

Any discrepancies to be brought to the attention of Star Plans Consultants immediately.

Description


Rev	Date	Description	by	chk

STAR PLANS
Design your way

76 Stel Ave. Canvey Island SS8 9QF
01268 914 125 · info@starplans.co.uk

Architecture | Town Planning

Client	
Hermitage Estates	
Project	
202 Hermitage Rd London N4 1NN	
Title	
OS map / location plans	
Date:	10.26.2022
Scale:	1:200 / 1:1250 @A3
Drawing No:	545 P 01
Drawn By:	CJ GAMBA
Rev:	

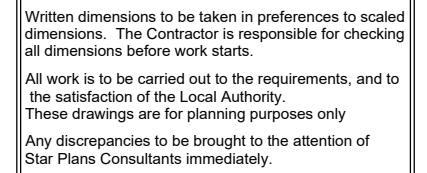

Architecture | Town Planning

Hermitage Estates

Title	PROPOSED GROUND/ FIRST FLOOR PLAN
-------	--------------------------------------

Date:	10.26.2022	Rev: A 03.02.2023
Scale:	1:100@A2	
Drawing No.	545 P02	
Drawn By.	CJ GAMBA	




Description

Written dimensions to be taken in preferences to scaled dimensions. The Contractor is responsible for checking all dimensions before work starts.


All work is to be carried out to the requirements, and to the satisfaction of the Local Authority.

These drawings are for planning purposes only

Any discrepancies to be brought to the attention of Star Plans Consultants immediately.

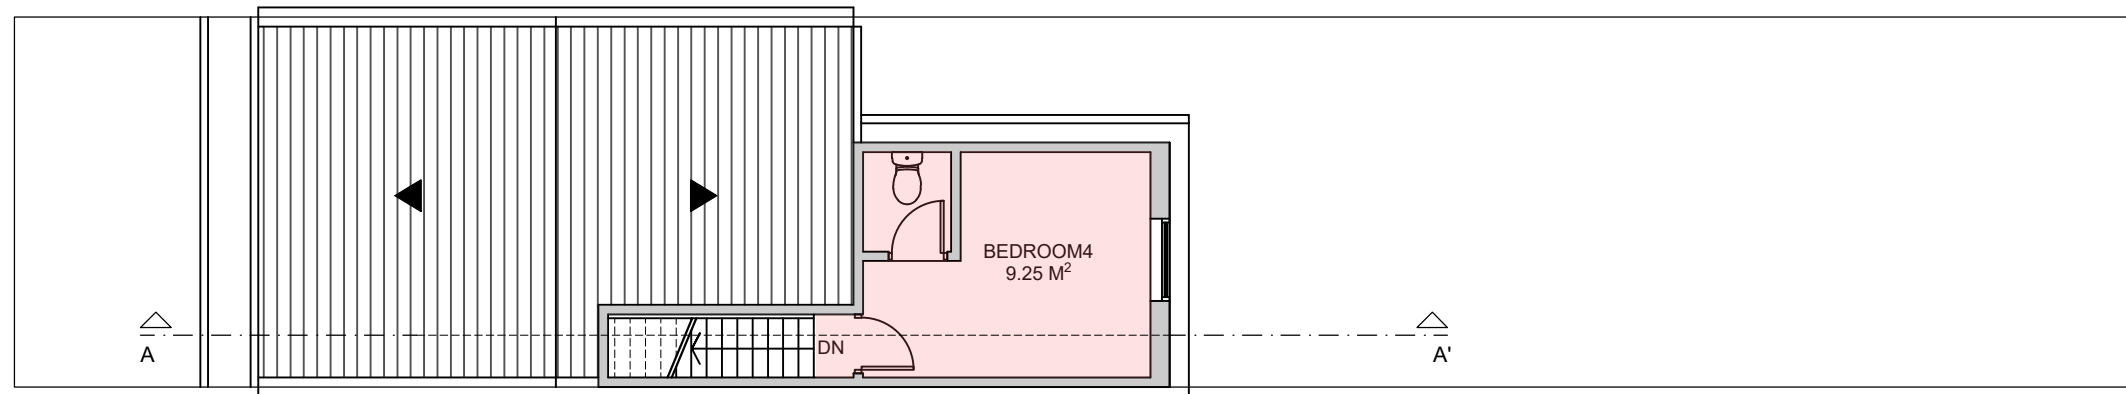

LOFT PLAN

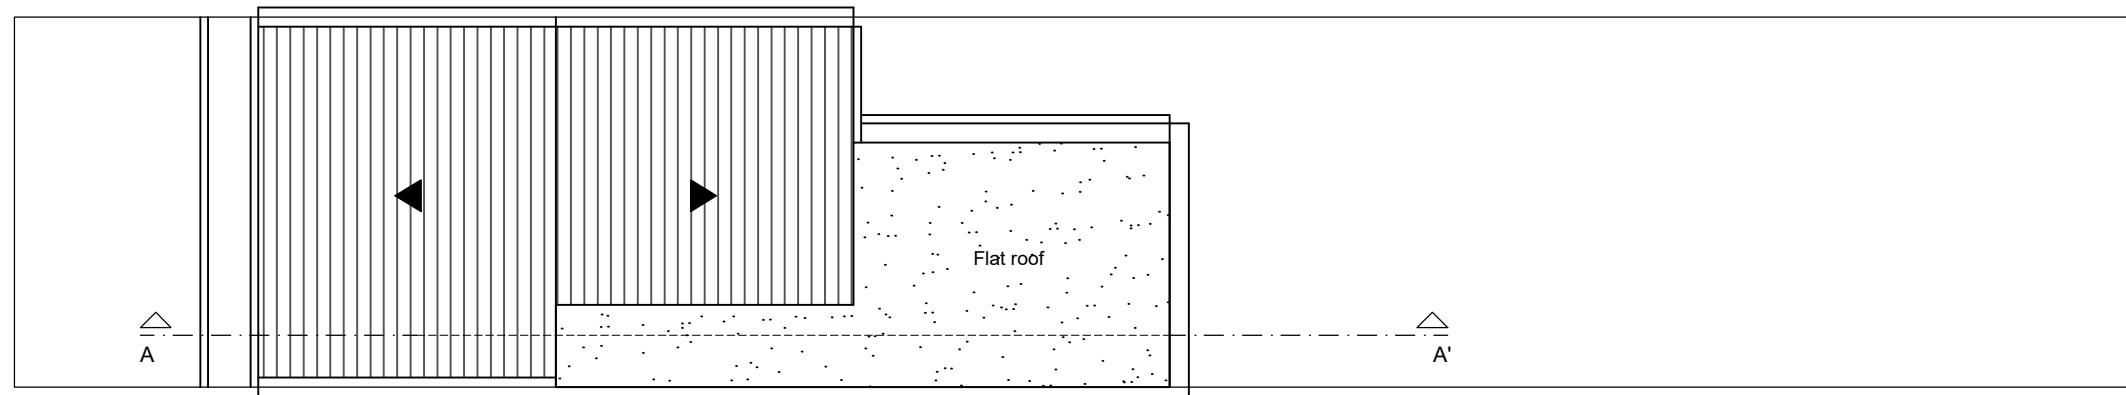

ROOF PLAN

TOTAL PROPOSED
AREA = 12.09 sqm
TGIA = 96.54 sqm



Rev	Date	Description	by	chk



Design your way

76 Steli Ave, Canvey Island SS8 9QF
01268 914 125 · info@starplans.co.uk

Architecture | Town Planning

Client

Hermitage Estates

Project

202 Hermitage Rd London N4 1NN

Title

PROPOSED LOFT PLAN/
ROOF PLAN


Date:	10.26.2022	Rev:	A
Scale:	1:100@A3		03.02.2023
Drawing No.	545 P 03		
Drawn By:	CJ GAMBA		



FRONT ELEVATION



REAR ELEVATION

 

Written dimensions to be taken in preferences to scaled dimensions. The Contractor is responsible for checking all dimensions before work starts.

All work is to be carried out to the requirements, and to the satisfaction of the Local Authority.

These drawings are for planning purposes only

Any discrepancies to be brought to the attention of Star Plans Consultants immediately.

Description

Rev	Date	Description	by	chk



76 Steli Ave. Canvey Island SS8 9QF
01268 914 125 · info@starplans.co.uk

Architecture | Town Planning


Client

Hermitage Estates


Project
202 Hermitage Rd London N4
1NN

Title
PROPOSED FRONT/
REAR ELEVATION


Date: 10.26.2022	Rev:
Scale: 1:100@A3	
Drawing No.545 P 04	
Drawn By: CJ GAMBA	

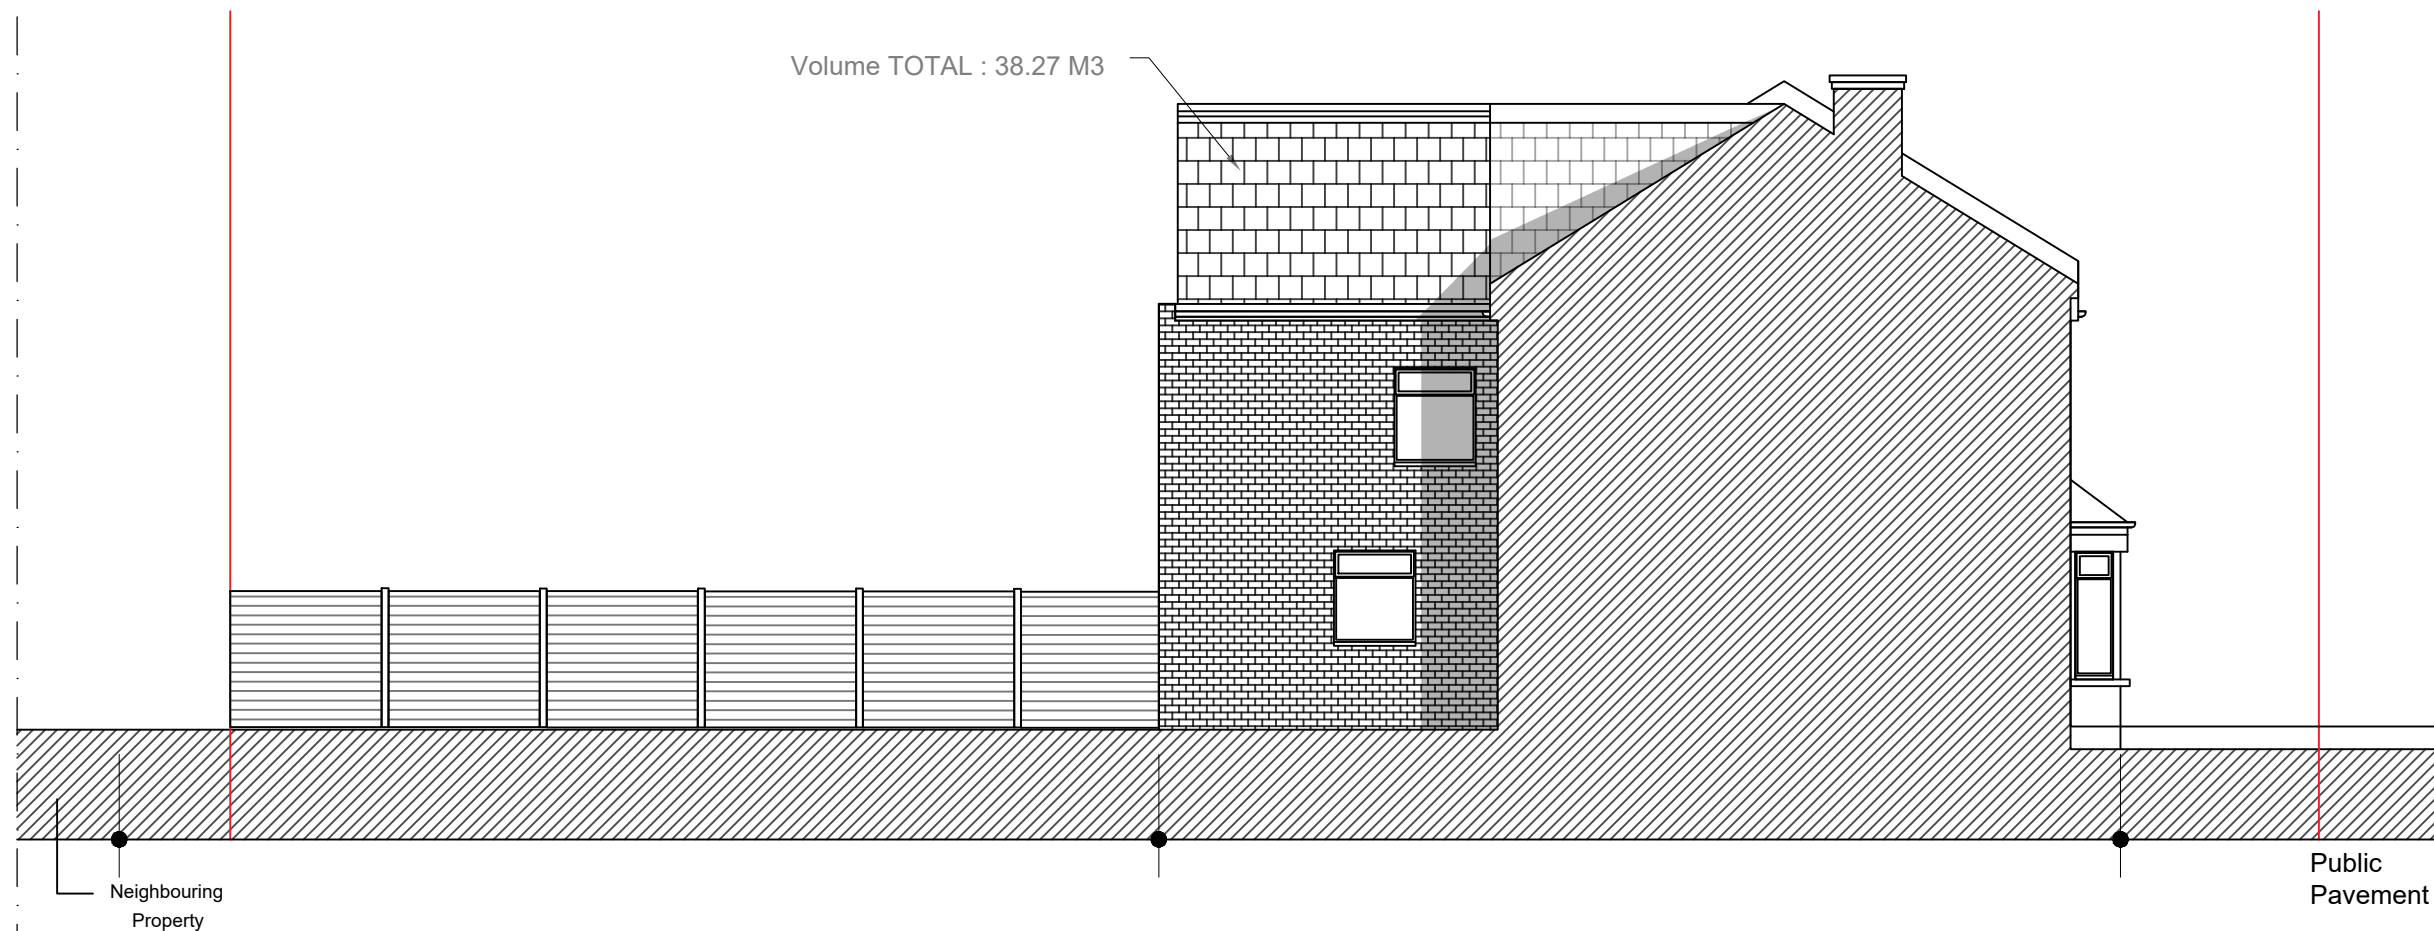

EAST SIDE ELEVATION

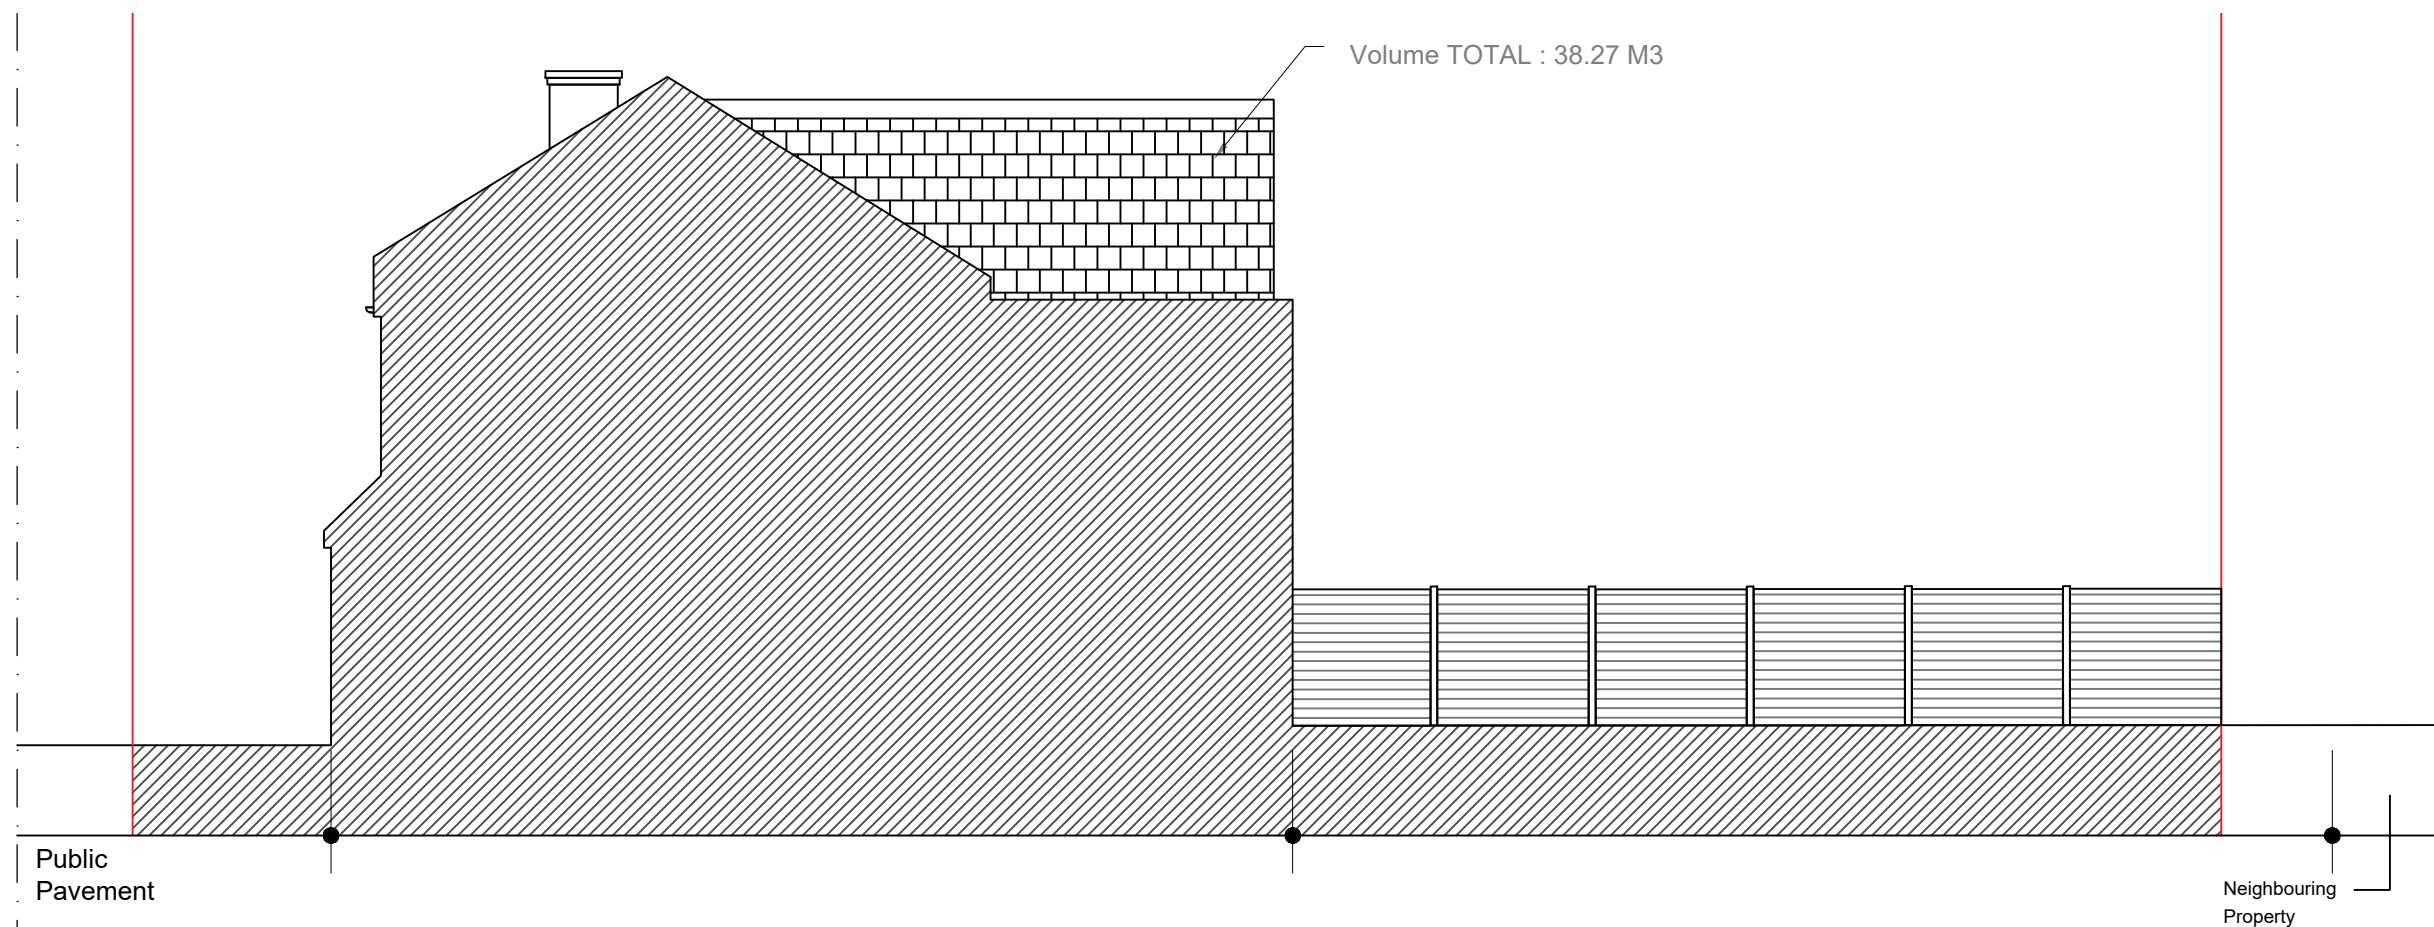

WEST SIDE ELEVATION

 

Written dimensions to be taken in preferences to scaled dimensions. The Contractor is responsible for checking all dimensions before work starts.

All work is to be carried out to the requirements, and to the satisfaction of the Local Authority. These drawings are for planning purposes only.

Any discrepancies to be brought to the attention of Star Plans Consultants immediately.

Description

Rev	Date	Description	by	chk



76 Stel Ave. Canvey Island SS8 9QF
01268 914 125 · info@starplans.co.uk

Architecture | Town Planning

Client

Hermitage Estates

Project
202 Hermitage Rd London N4
1NN

Title **PROPOSED SIDE
ELEVATIONS**


Date: 10.26.2022

Rev:

Scale: 1:100@A3

Drawing No.545 P 05

Drawn By: CJ GAMBA

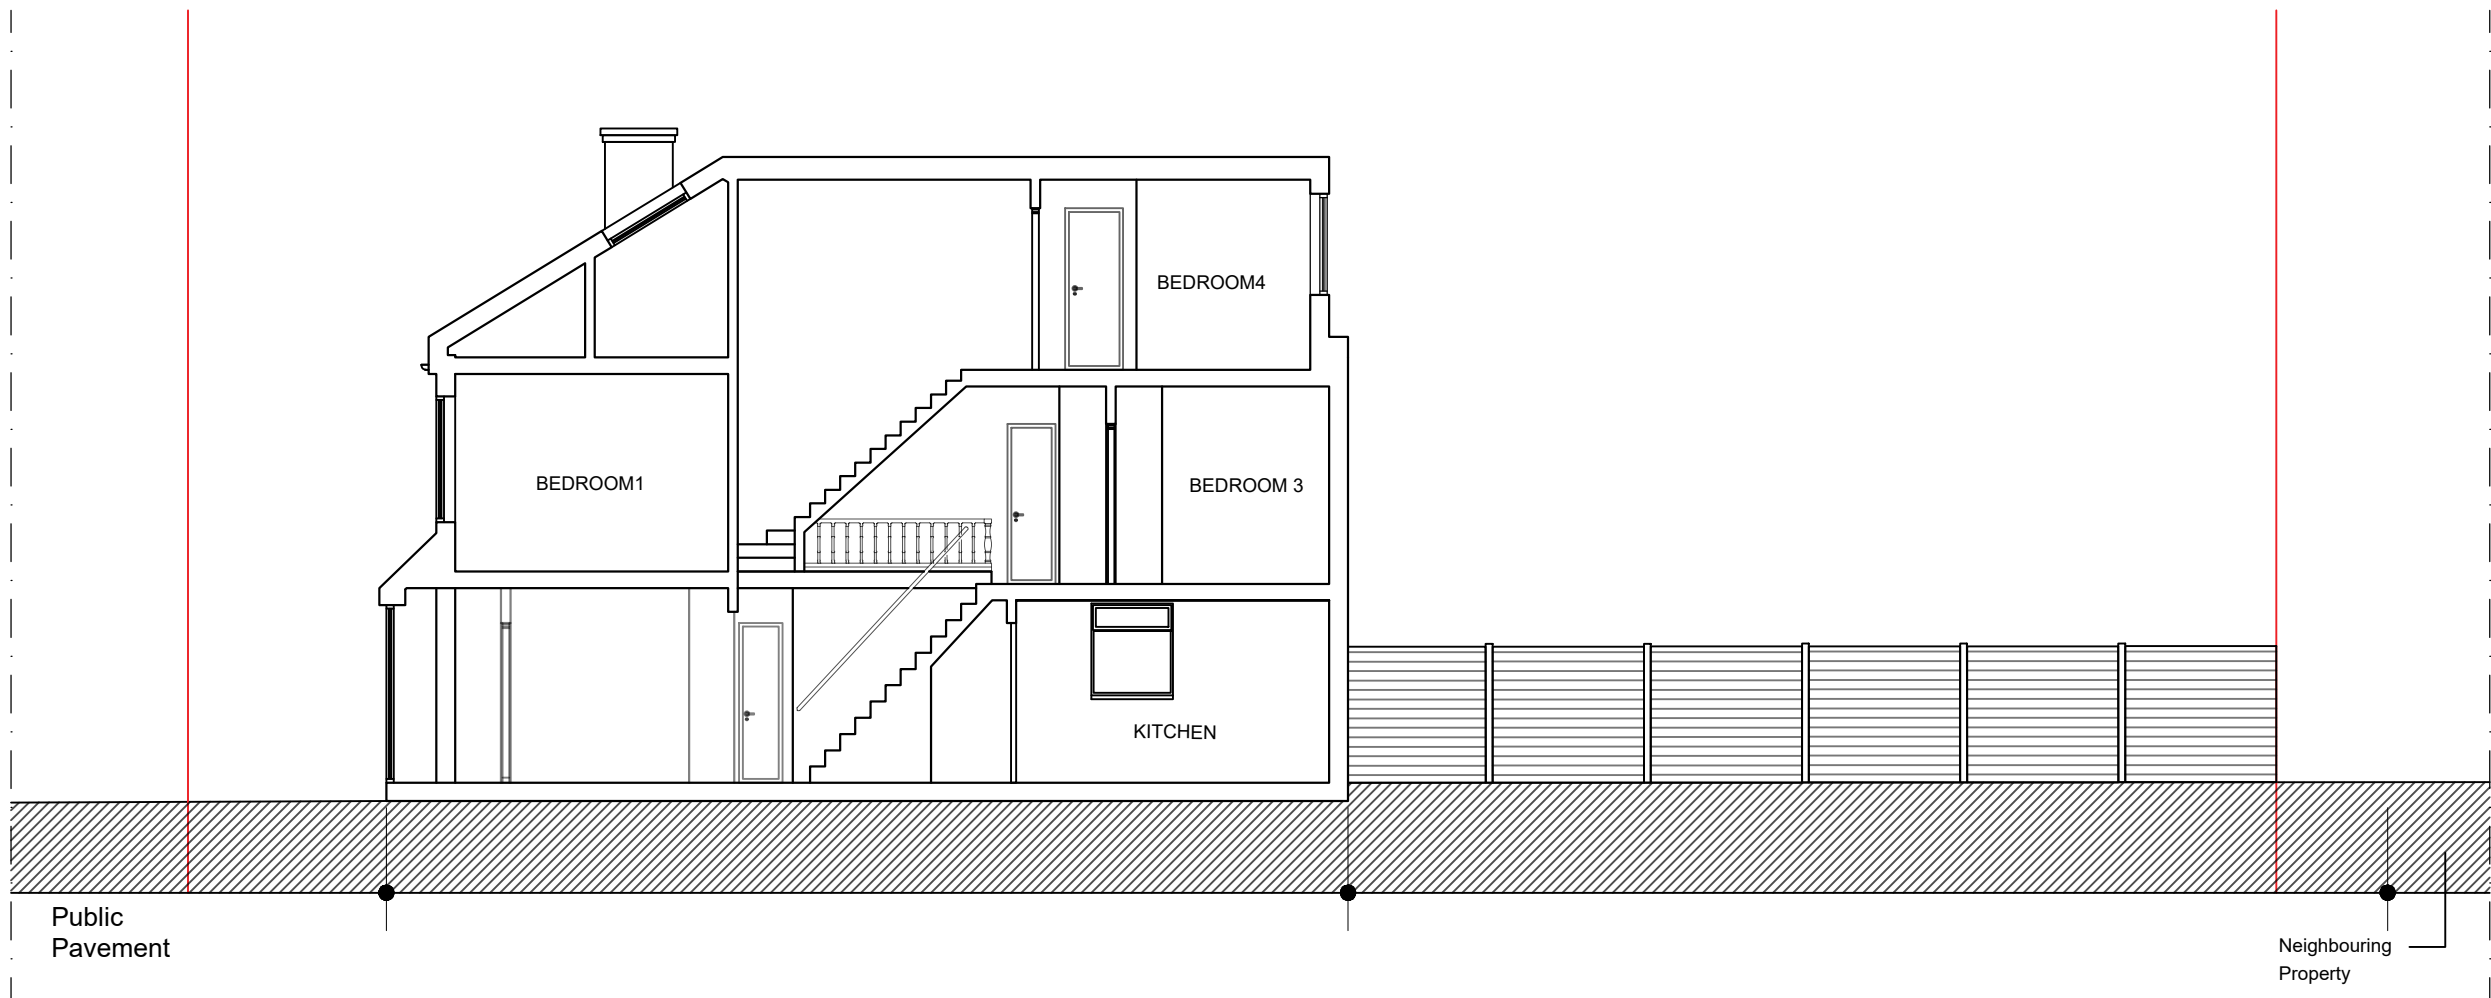

SECTION THRU AA'



Written dimensions to be taken in preferences to scaled dimensions. The Contractor is responsible for checking all dimensions before work starts.

All work is to be carried out to the requirements, and to the satisfaction of the Local Authority.

These drawings are for planning purposes only

Any discrepancies to be brought to the attention of Star Plans Consultants immediately.

Description

Rev	Date	Description	by	chk



76 Steli Ave. Canvey Island SS8 9QF
01268 914 125 · info@starplans.co.uk

Architecture | Town Planning


Client

Hermitage Estates


Project
202 Hermitage Rd London N4
1NN

Title
PROPOSED
SECTION AA

Date:	10.26.2022	Rev:	A
Scale:	1:100@A3		
Drawing No.545	P 06		03.02.2023
Drawn By:	CJ GAMBA		

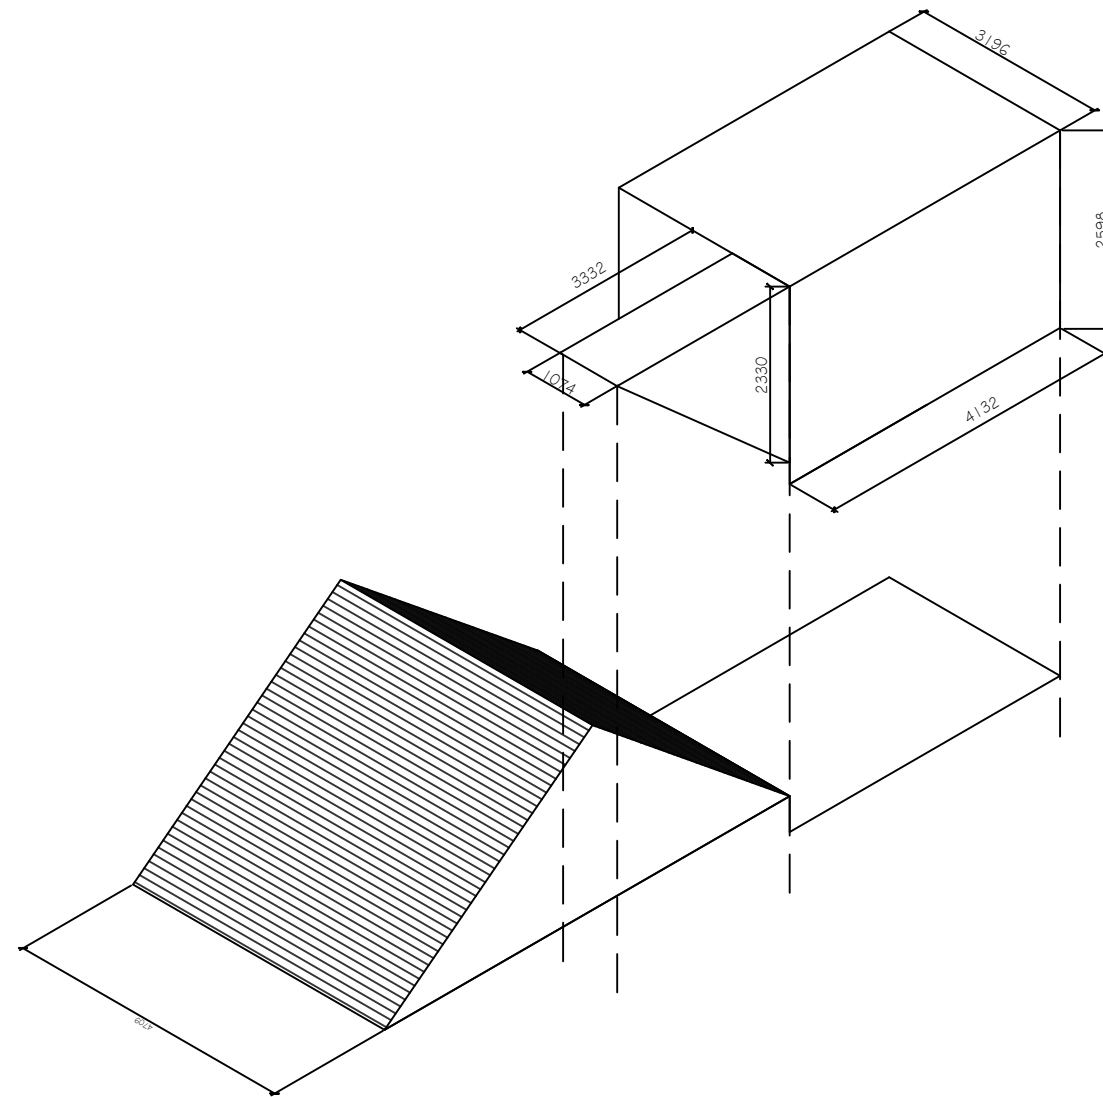

V TOTAL :
(((3.33x2.33)) / 2)(1.07))+(3.19x2.59x4.13))
(4.15)+(34.12)
V TOTAL : 38.27

 

Written dimensions to be taken in preferences to scaled dimensions. The Contractor is responsible for checking all dimensions before work starts.

All work is to be carried out to the requirements, and to the satisfaction of the Local Authority.
These drawings are for planning purposes only

Any discrepancies to be brought to the attention of Star Plans Consultants immediately.

Description

Rev	Date	Description	by	chk



76 Steli Ave. Canvey Island SS8 9QF
01268 914 125 · info@starplans.co.uk

Architecture | Town Planning

Client

Hermitage Estates

Project
202 Hermitage Rd London N4
1NN

Title

TOTAL M3 VOLUME

Date: 09.03.2022	Rev:
Scale: 1:100@A3	
Drawing No.530 P 07	